
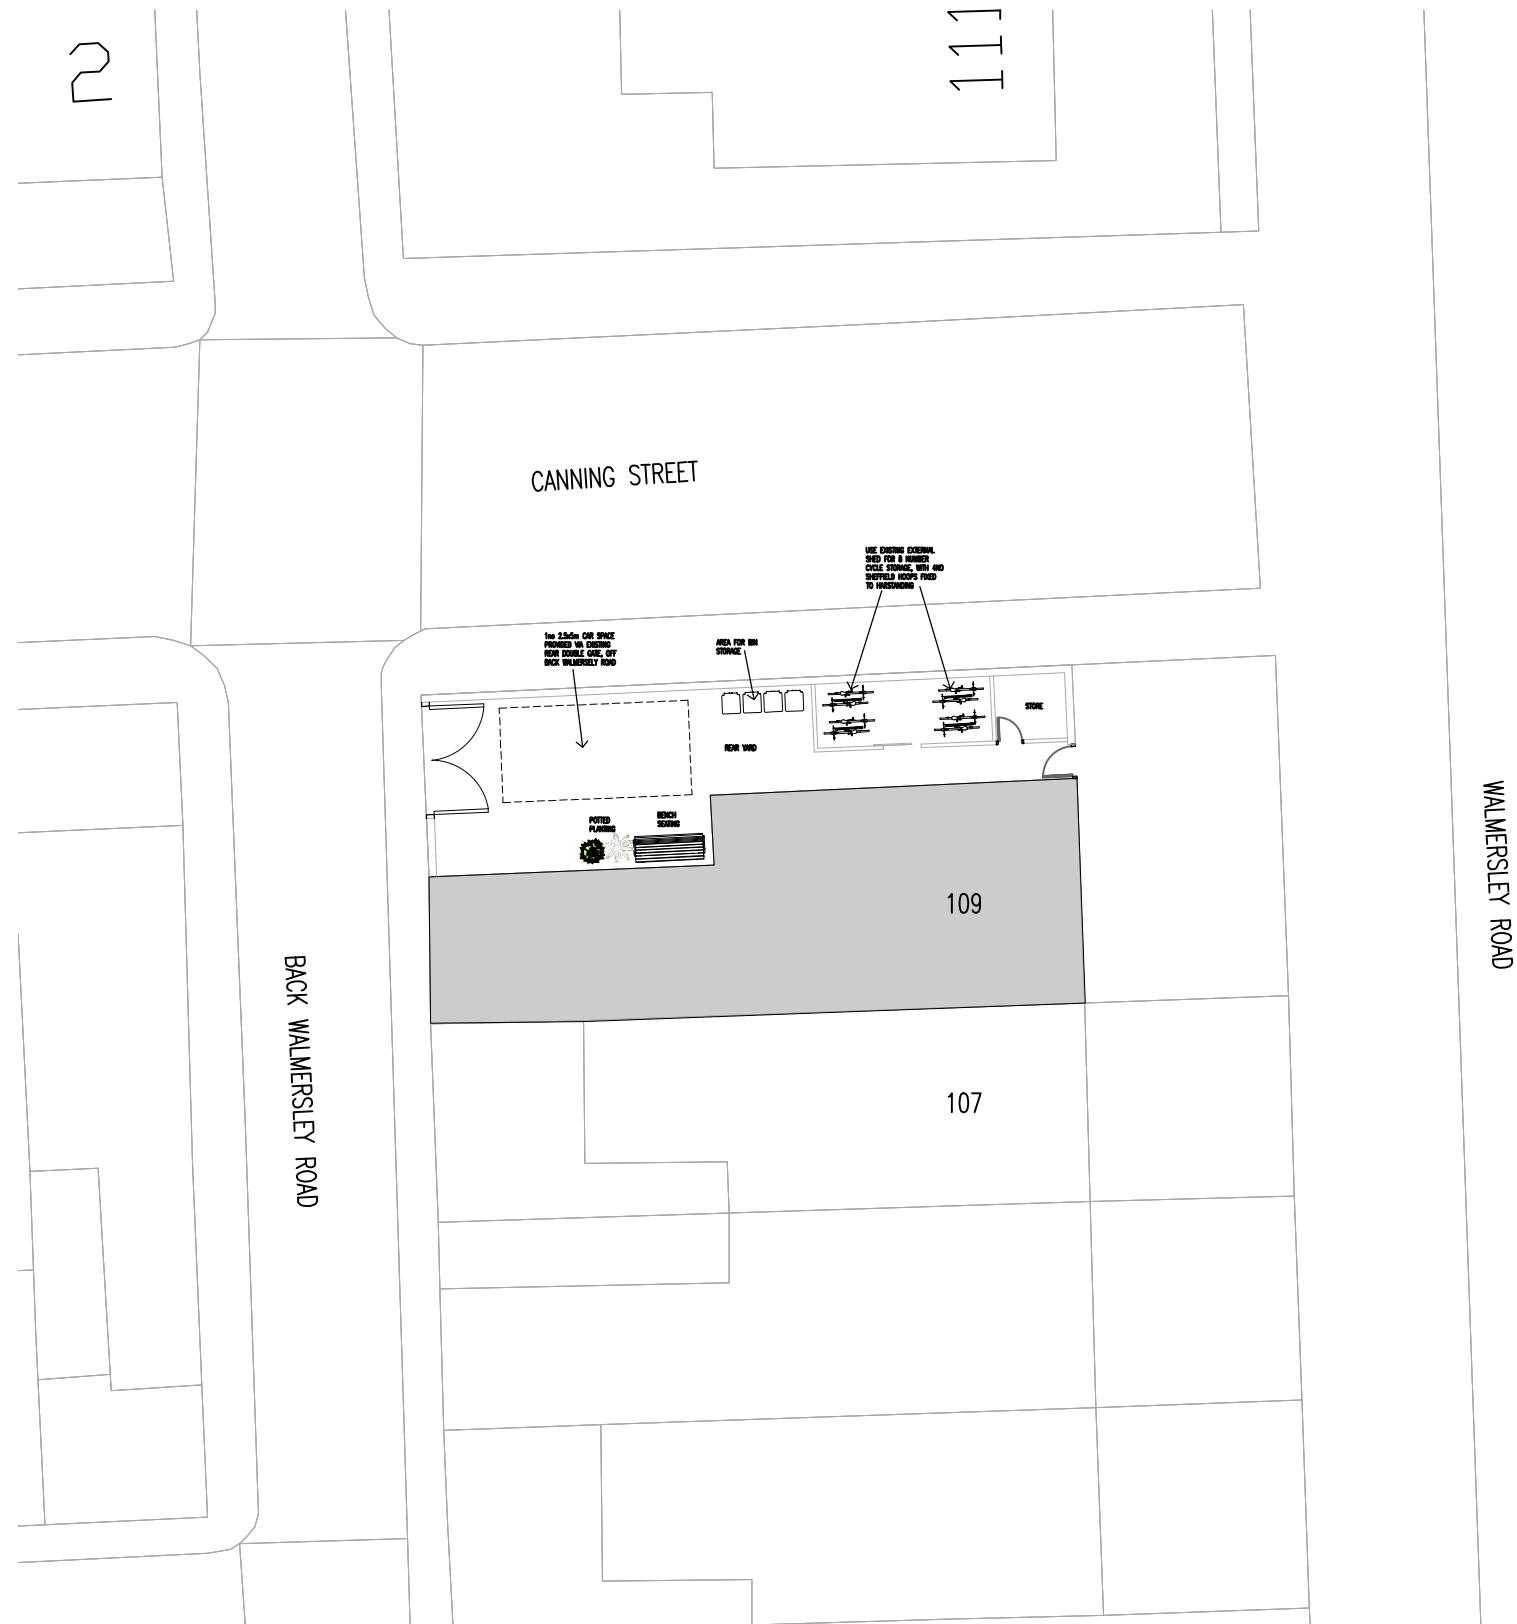


PROPOSED BLOCK SITE PLAN
1:200 @ A3

 

C1	1 no car space provided to rear yard	30.08.25	MG
Rev	Amendments	Date	Ints
			
Project			
109 WALMERSLEY ROAD, BURY, BL9 5AN			
Drawing Title			
PROPOSED SITE PLAN			
Drawn	MG	Checked	—
Date	JUN 2025	Scale	A3 1 : 100
Drawing No.	109WR/300/PL	Rev.	C1