






This drawing is the copyright of MTC Designs and is not to be reproduced without permission

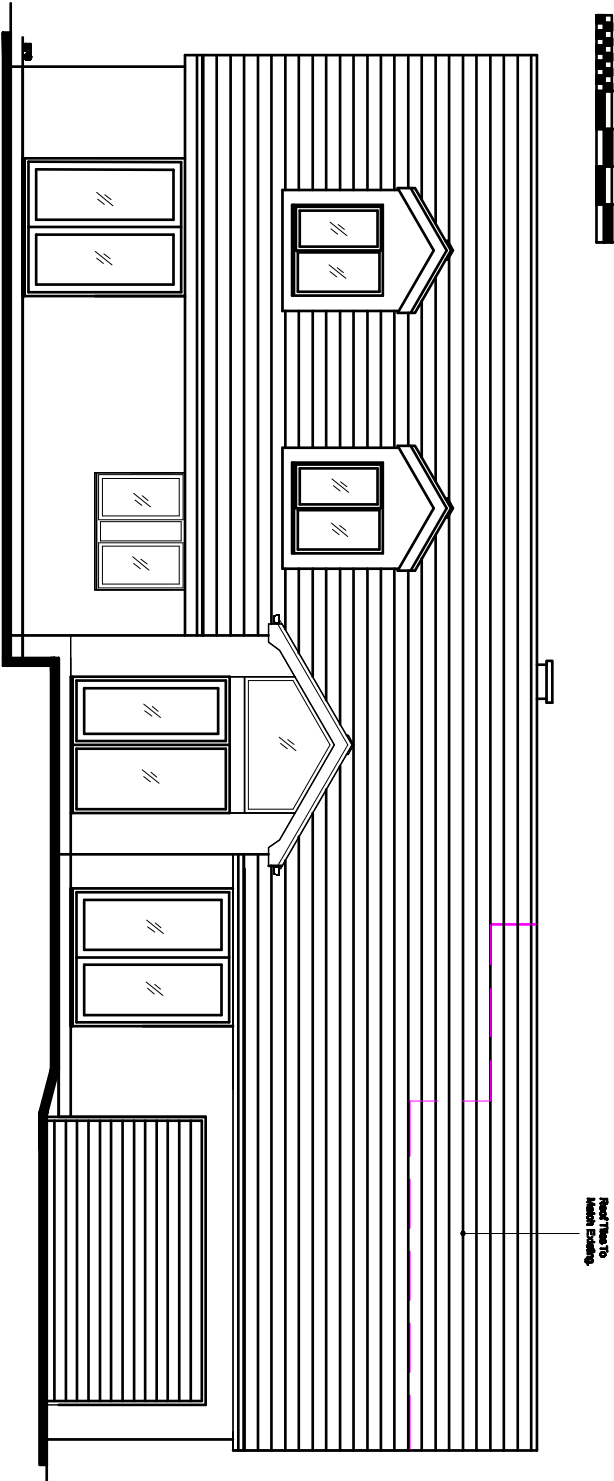


PROPOSED FRONT ELEVATION.

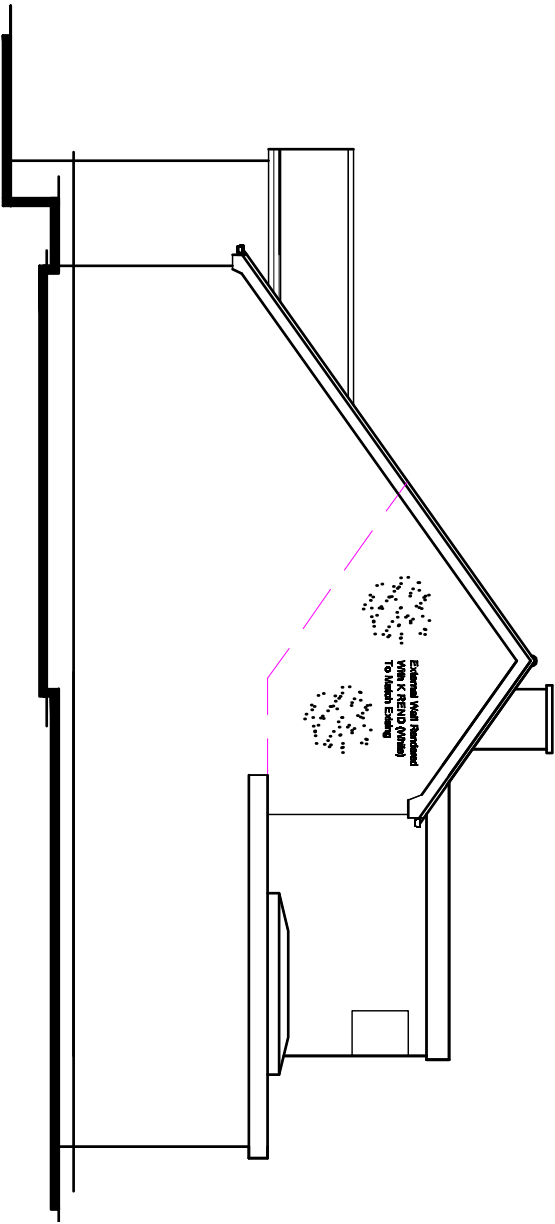

PROPOSED SIDE ELEVATION.

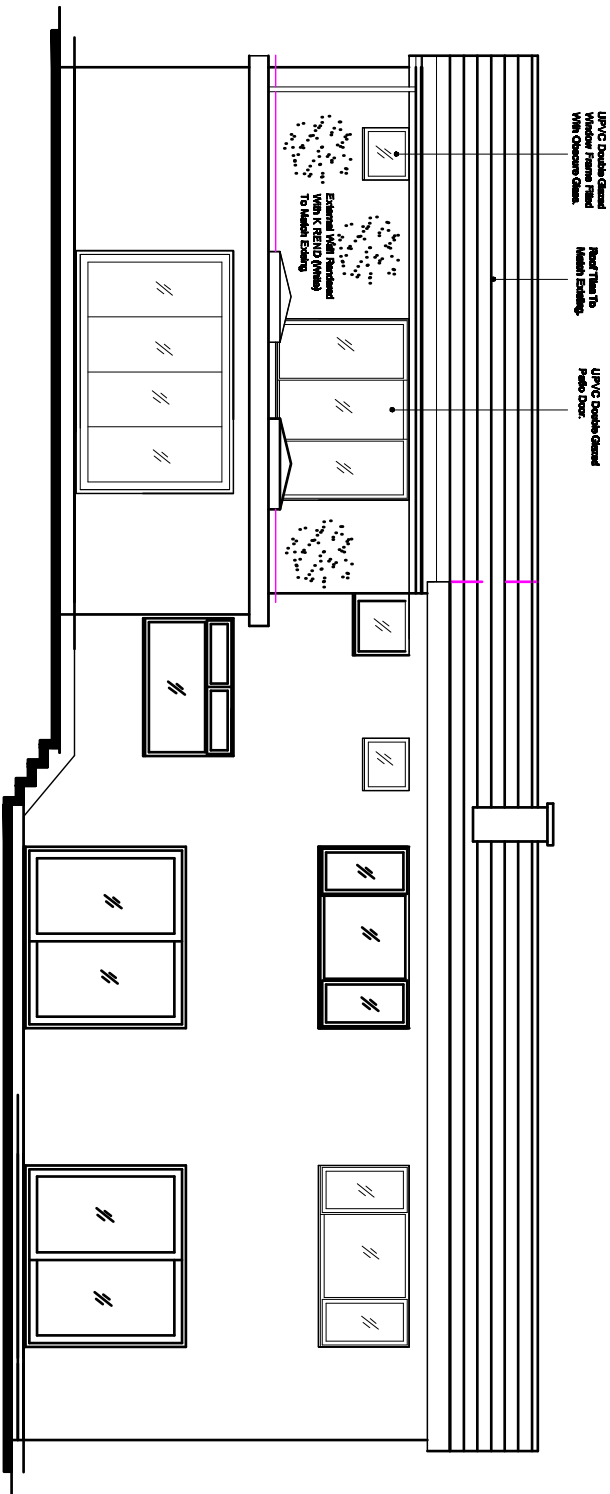

PROPOSED REAR ELEVATION.

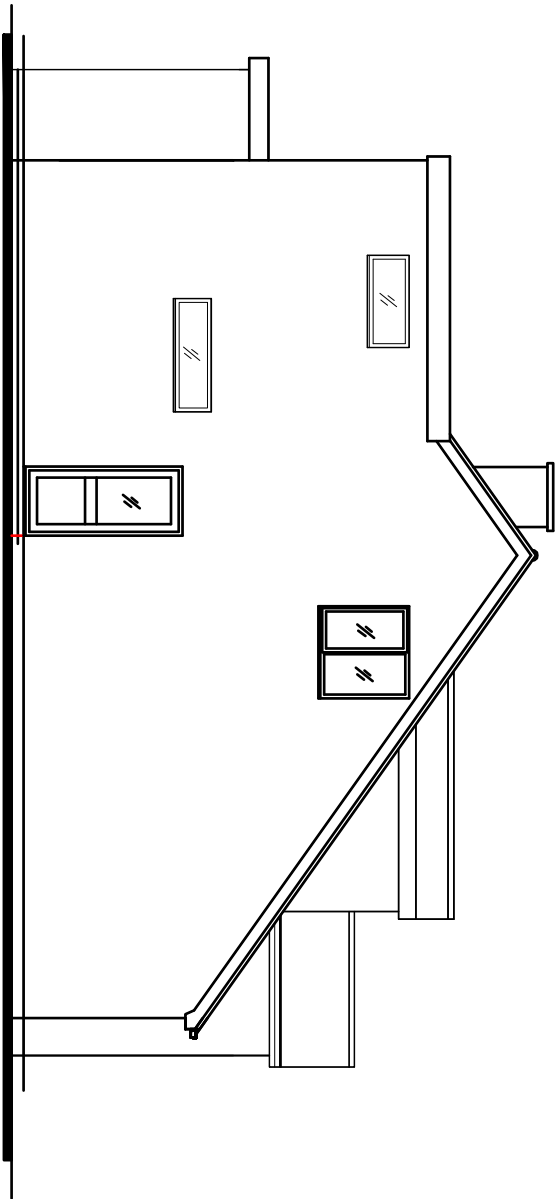

PROPOSED SIDE ELEVATION.

Revision	Title :	Project :	MTC Designs
	PROPOSED ALTERATIONS TO EXISTING ROOF WITH REAR DORMER.	5, HAWKSHAW LANE, HAWKSHAW, BURTY, BL9 4LZ	21 Edmond Drive Bodiam BL2 6TB T: 01294 418714 M: 07760020914 Email: info@mtcdesigns.co.uk
			Scale 1:100 @ A3 Date: September 2025.
			Drawing No: P03