


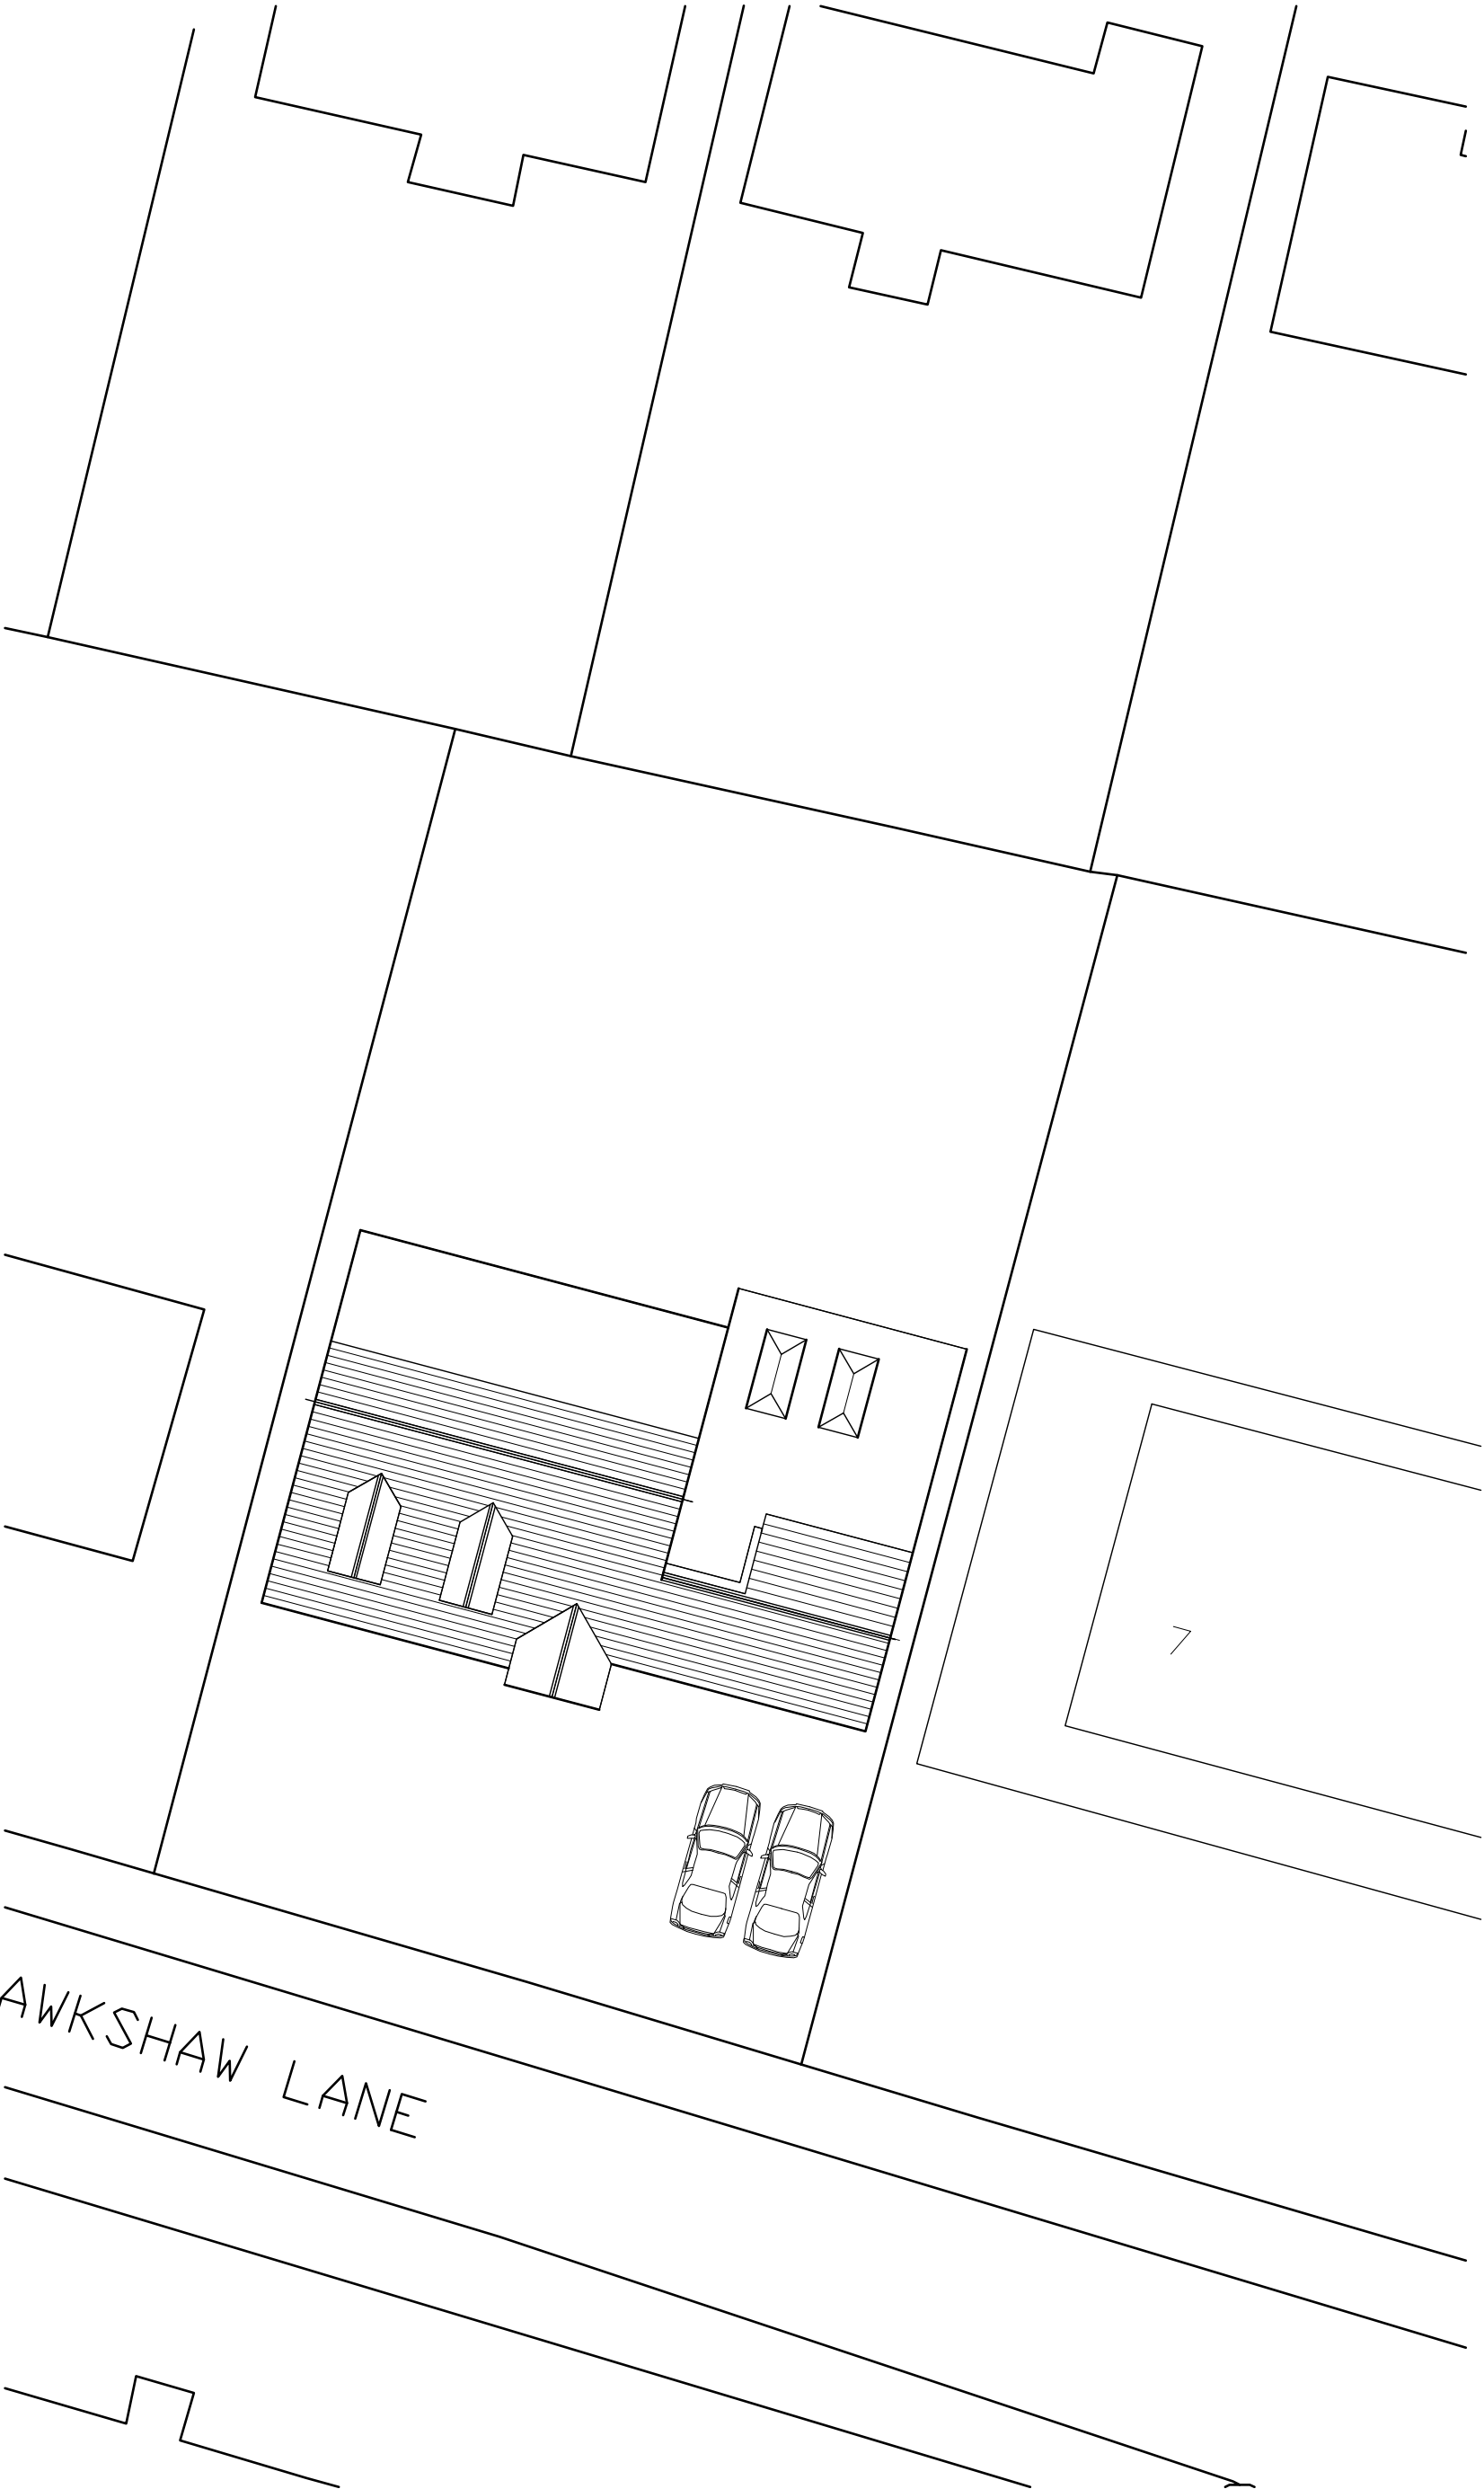

EXISTING SITE PLAN.

Revision.	Title :	Project :	MTC Designs Scale: 1:200 @ A3 Date: September 2025.	31 Eddard Drive Sutton BL3 9TB T: 01204 415714, M: 0770222814 Email: info@mtcdesigns.co.uk
	PROPOSED ALTERATIONS TO EXISTING ROOF WITH REAR DORMER.	5, HAWKSHAW LANE, HAWKSHAW, BURY, BL9 4LZ		
			Drawing No: P05	