


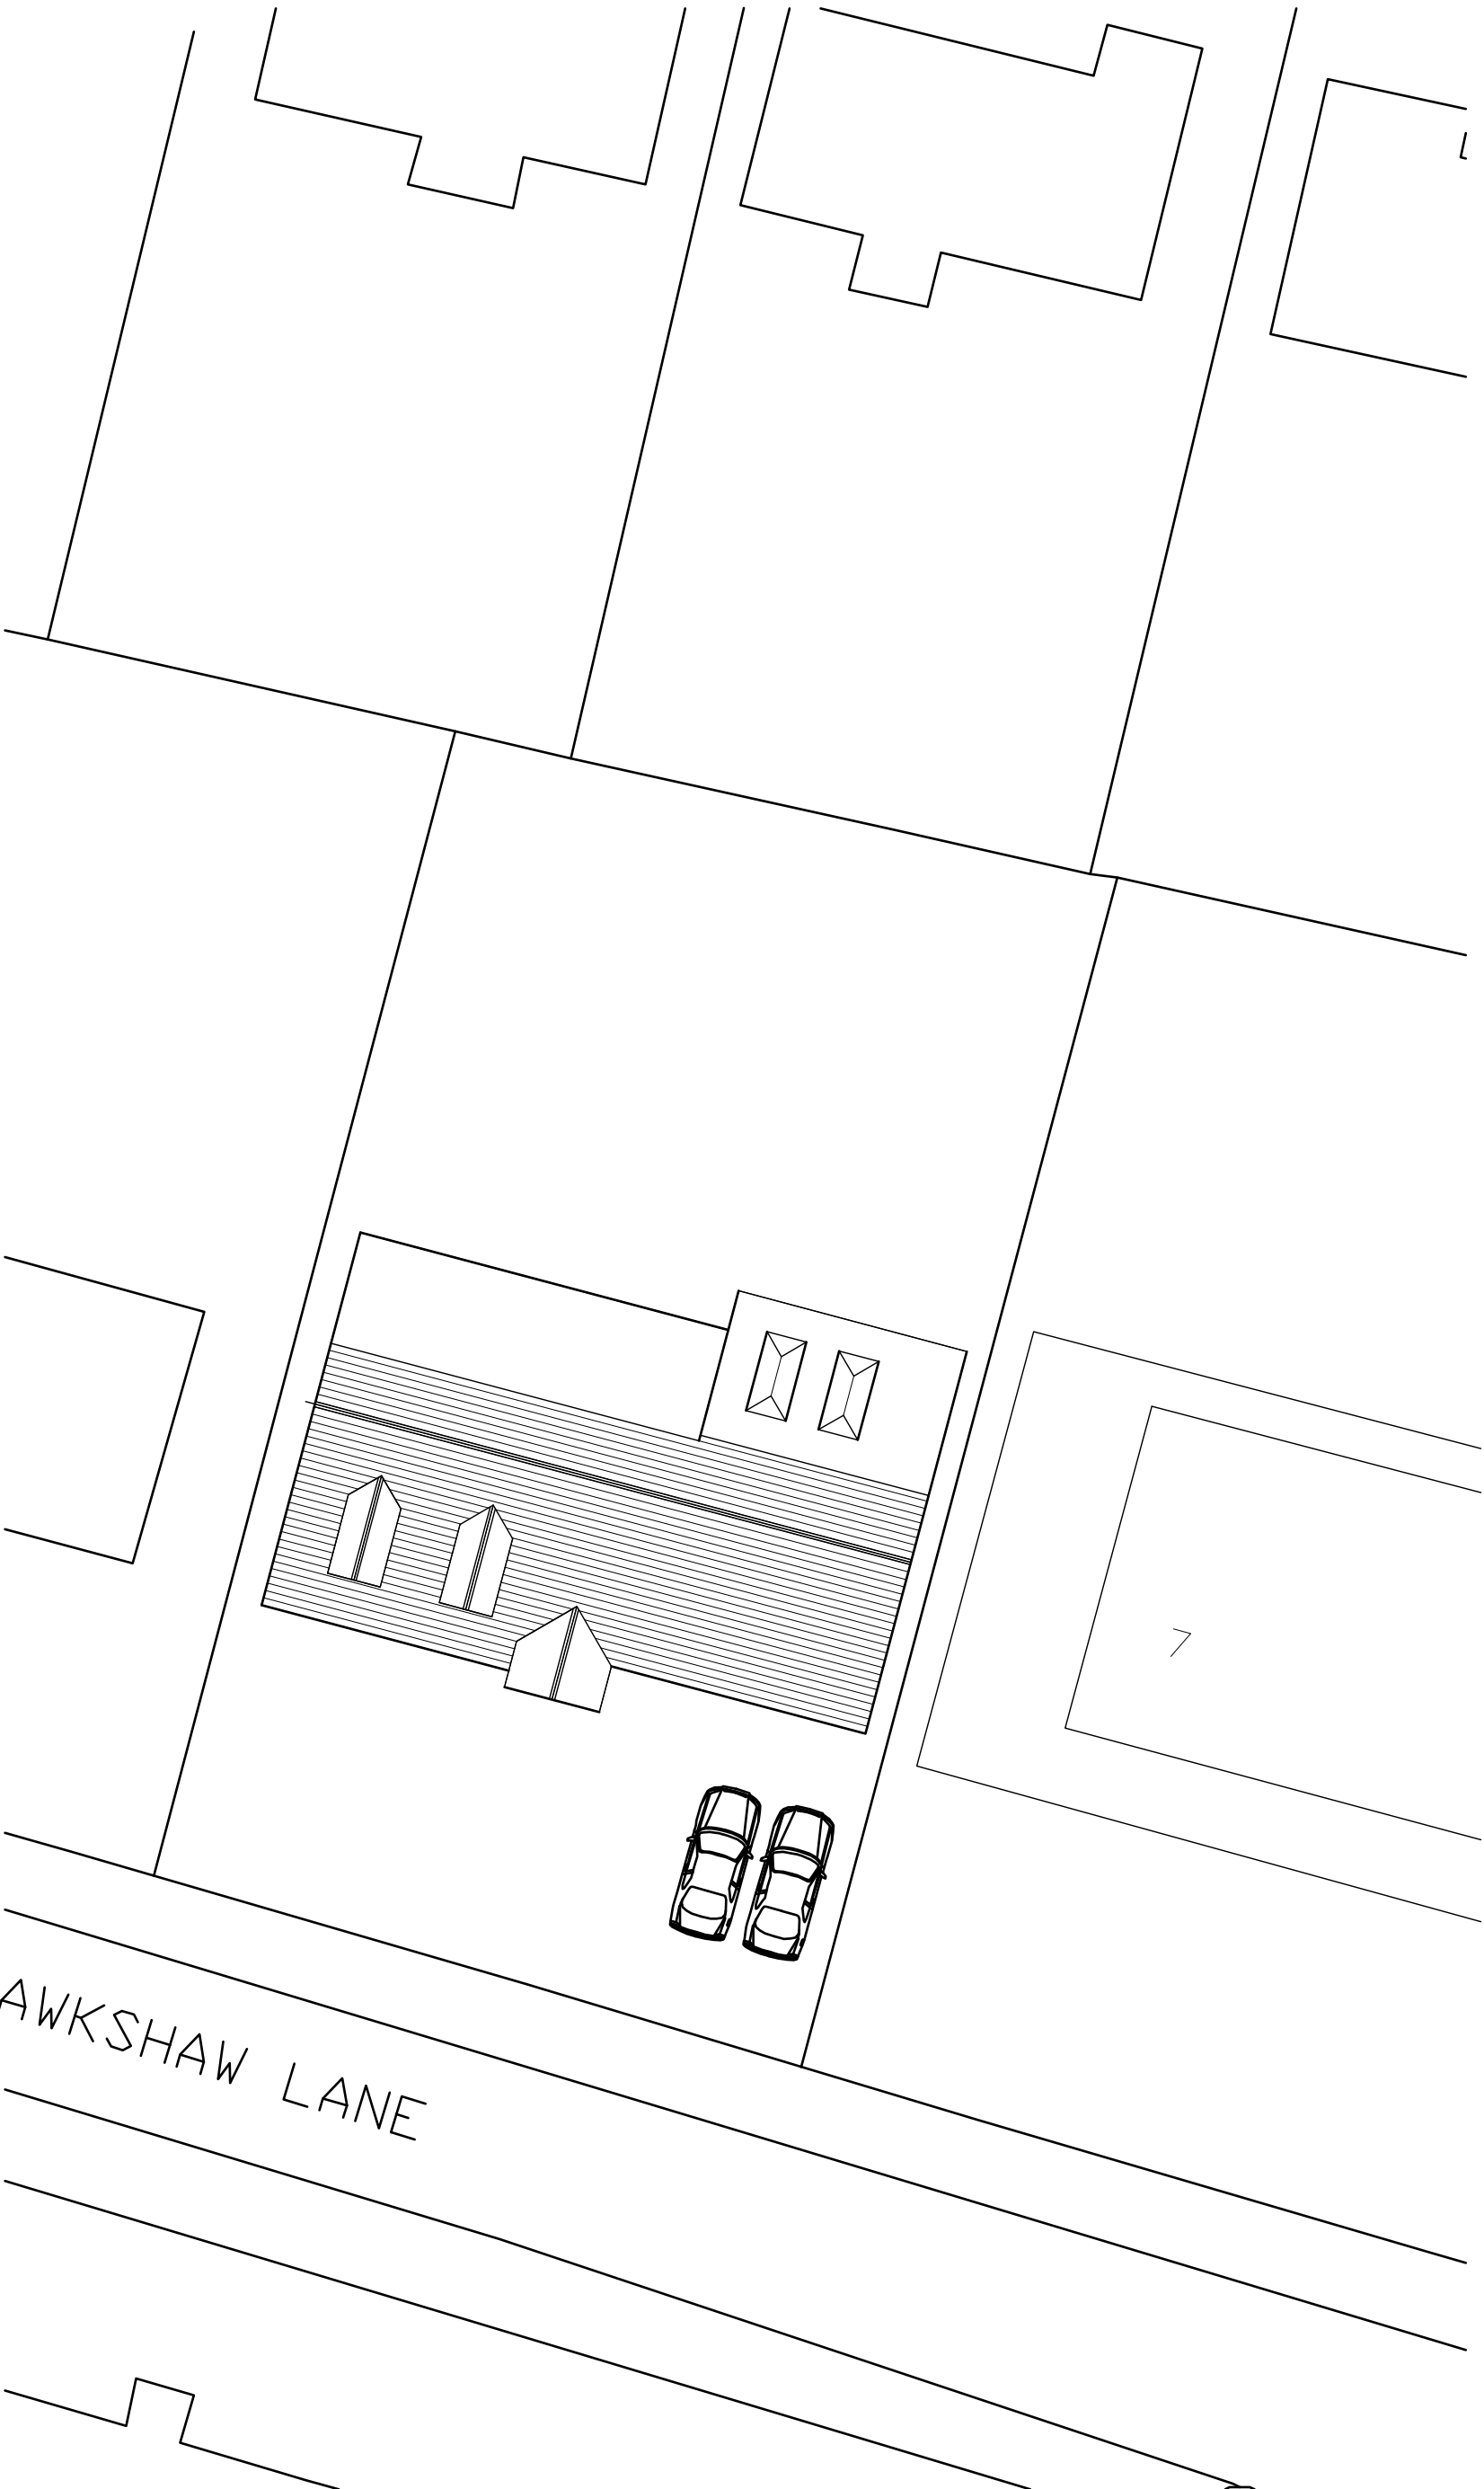

PROPOSED SITE PLAN.

Revision.	Title :	Project :	MTC Designs
	PROPOSED ALTERATIONS TO EXISTING ROOF WITH REAR DORMER.	5, HAWKSHAW LANE, BURY, BL9 4LZ	31 Eddow Drive Bolton BL3 6TB T: 01204 418714, UK 07788280714 Email: info@mtcdesigns.co.uk
			Scale: 1:200 @ A3 Date: September 2025. Drawing No: P06