
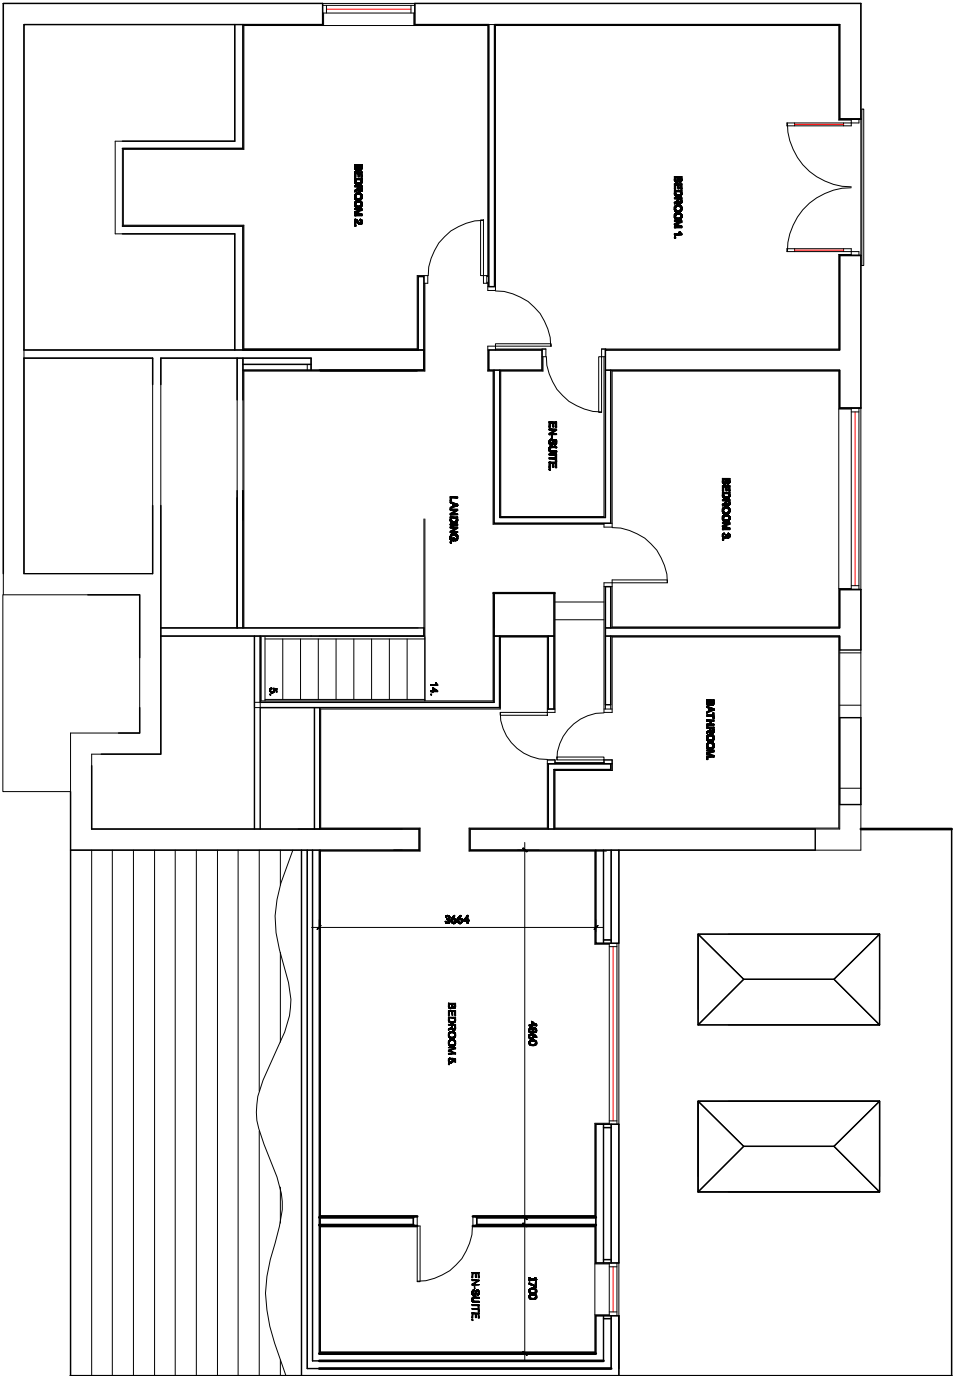


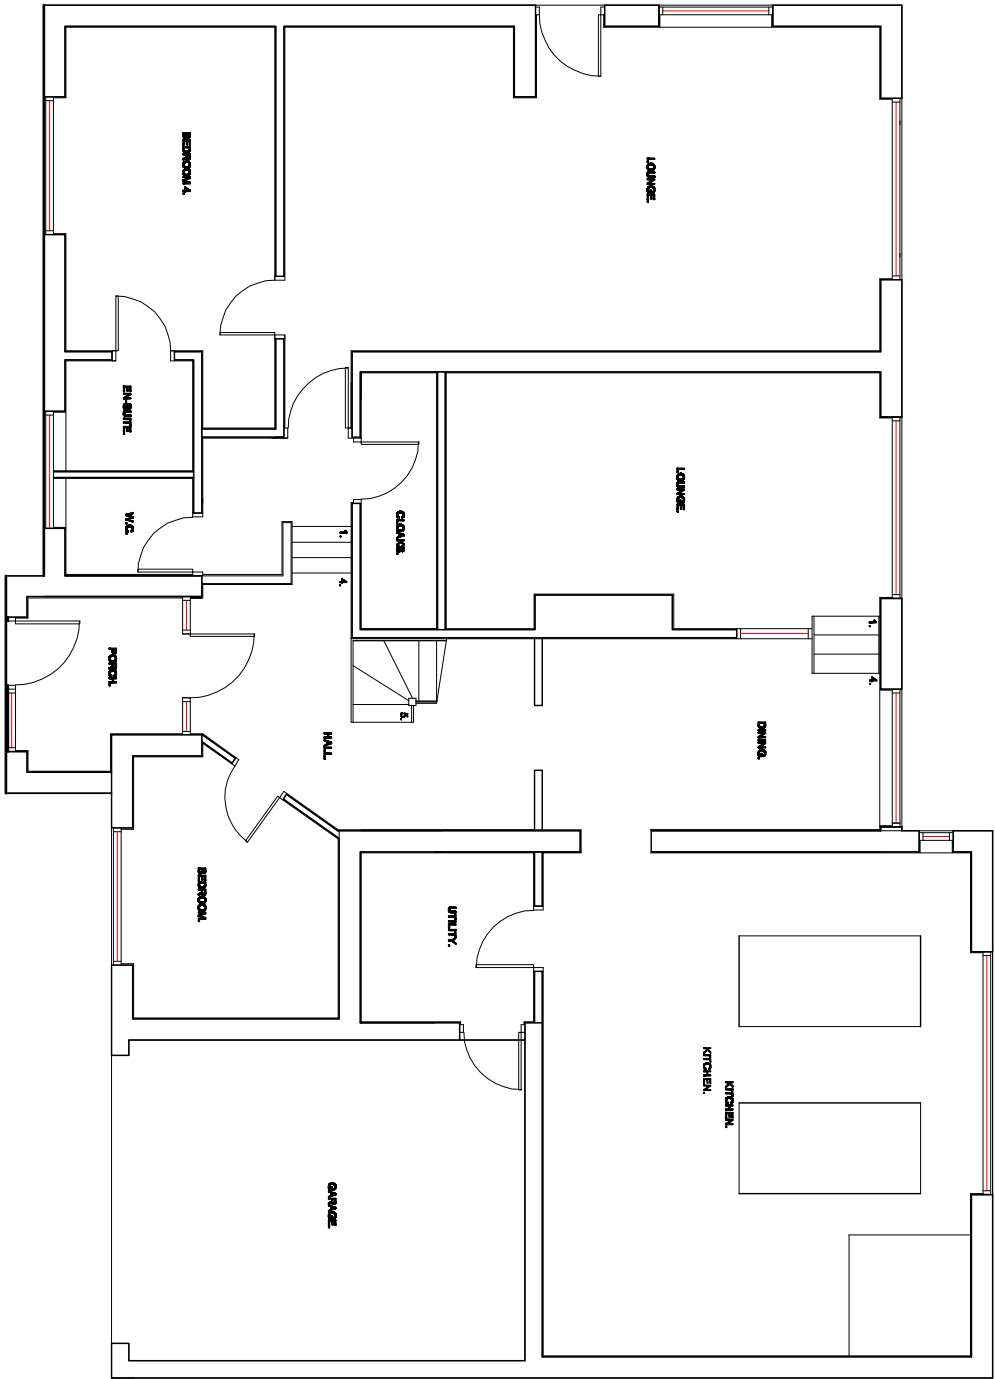

PROPOSED GROUND FLOOR PLAN.

PROPOSED FIRST FLOOR PLAN.

Revision	Title :	Project :	MTC Designs
	PROPOSED ALTERATIONS TO EXISTING ROOF WITH REAR DORMER.	5, HAWKSHAW LANE, BURY, BL8 4JZ	31 Essex Drive Bury BL2 8TB T: 01204 410714 M: 07700280114 Email: info@mtcdesigns.co.uk
			Scale 1:100 @ A3 Date: September 2025.
			Drawing No: P04