






This drawing is the copyright of MTC Designs and is not to be reproduced without permission

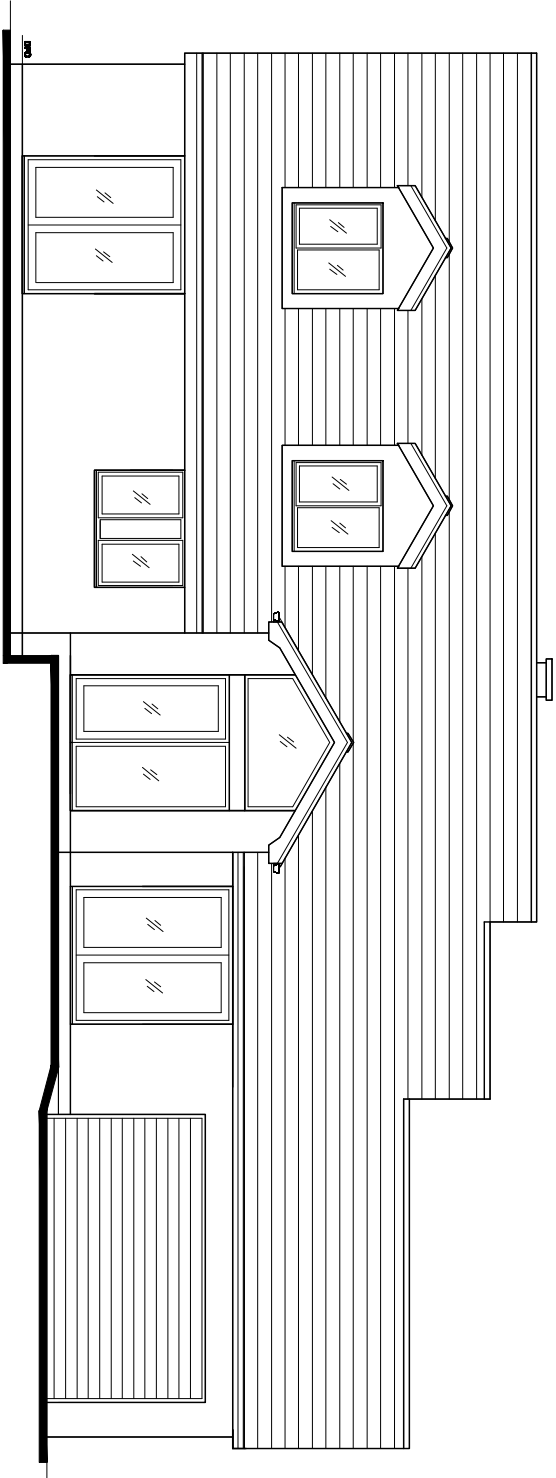


EXISTING FRONT ELEVATION.

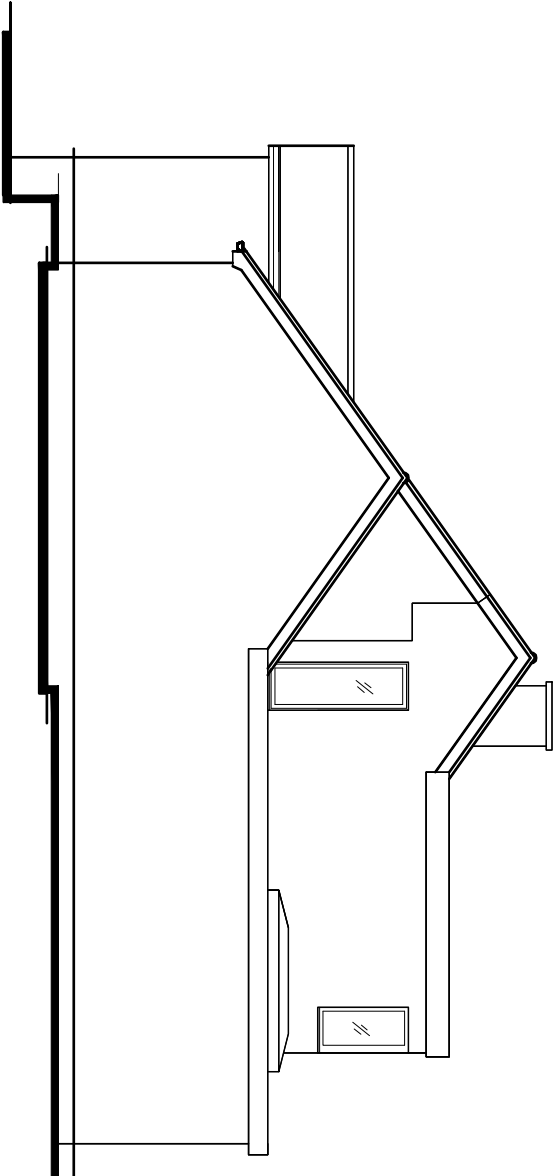

EXISTING SIDE ELEVATION.

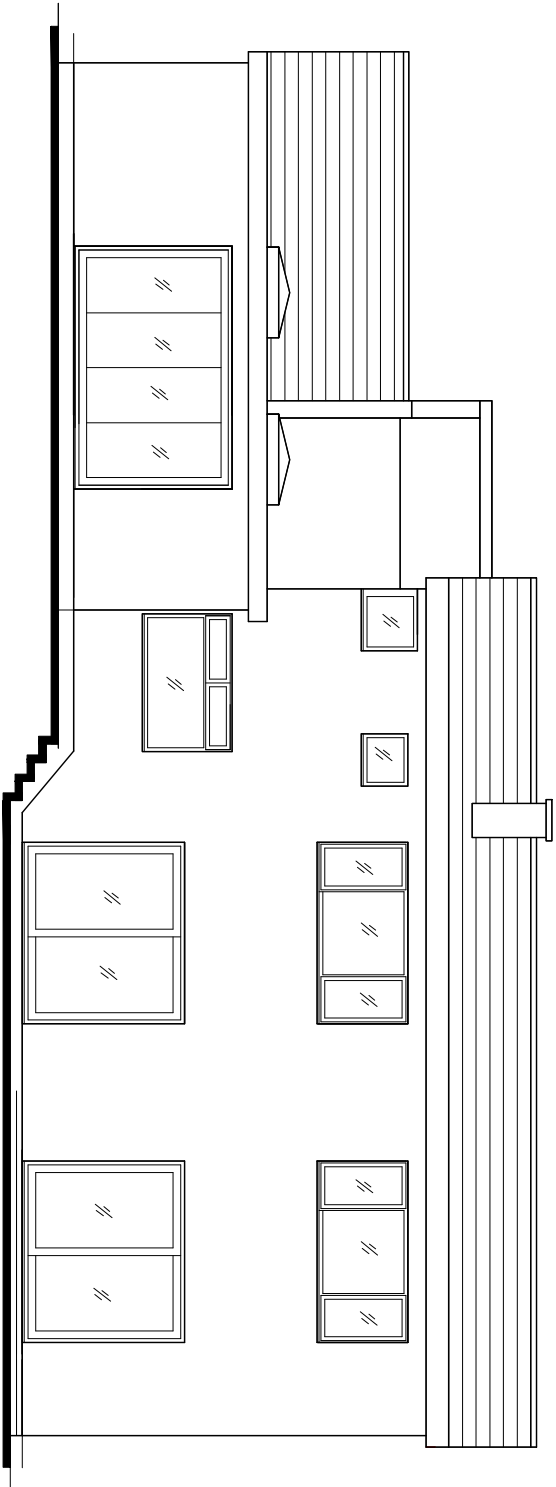

EXISTING REAR ELEVATION.

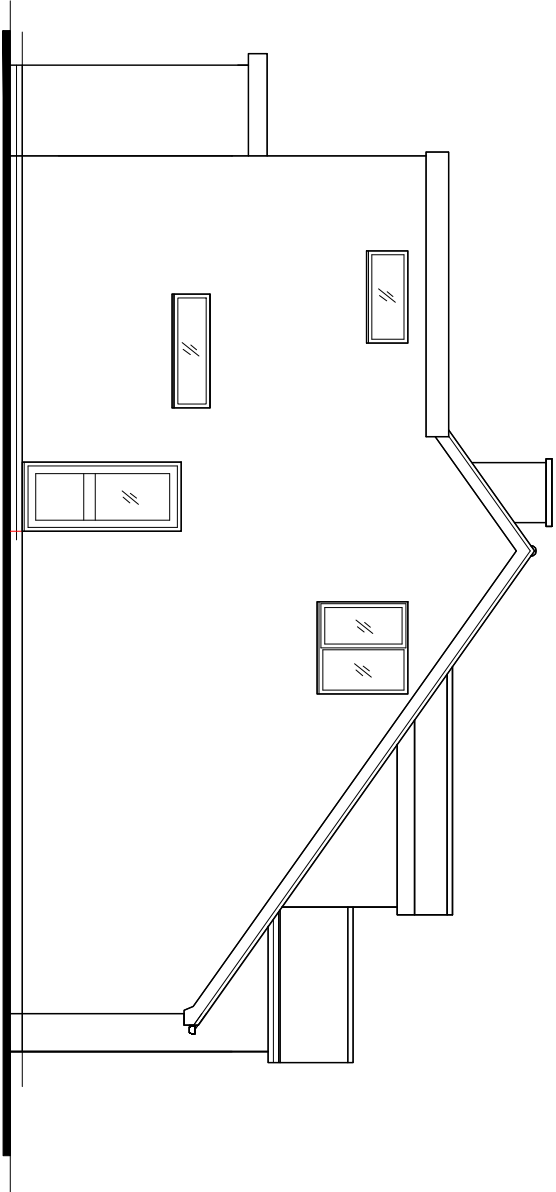

EXISTING SIDE ELEVATION.

Revision	Title :	Project :	MTC Designs
	PROPOSED ALTERATIONS TO EXISTING ROOF WITH REAR DORMER.	5, HAWKSHAW LANE, HAWKSHAW, BURY. BL8 4LZ	31 Essex Drive Bolton BL2 6TB T: 01504 418714 M: 07760202014 Email: info@mtcdesigns.co.uk
			Scale 1:100 @ A3 Date: September 2025.
			Drawing No: P01