



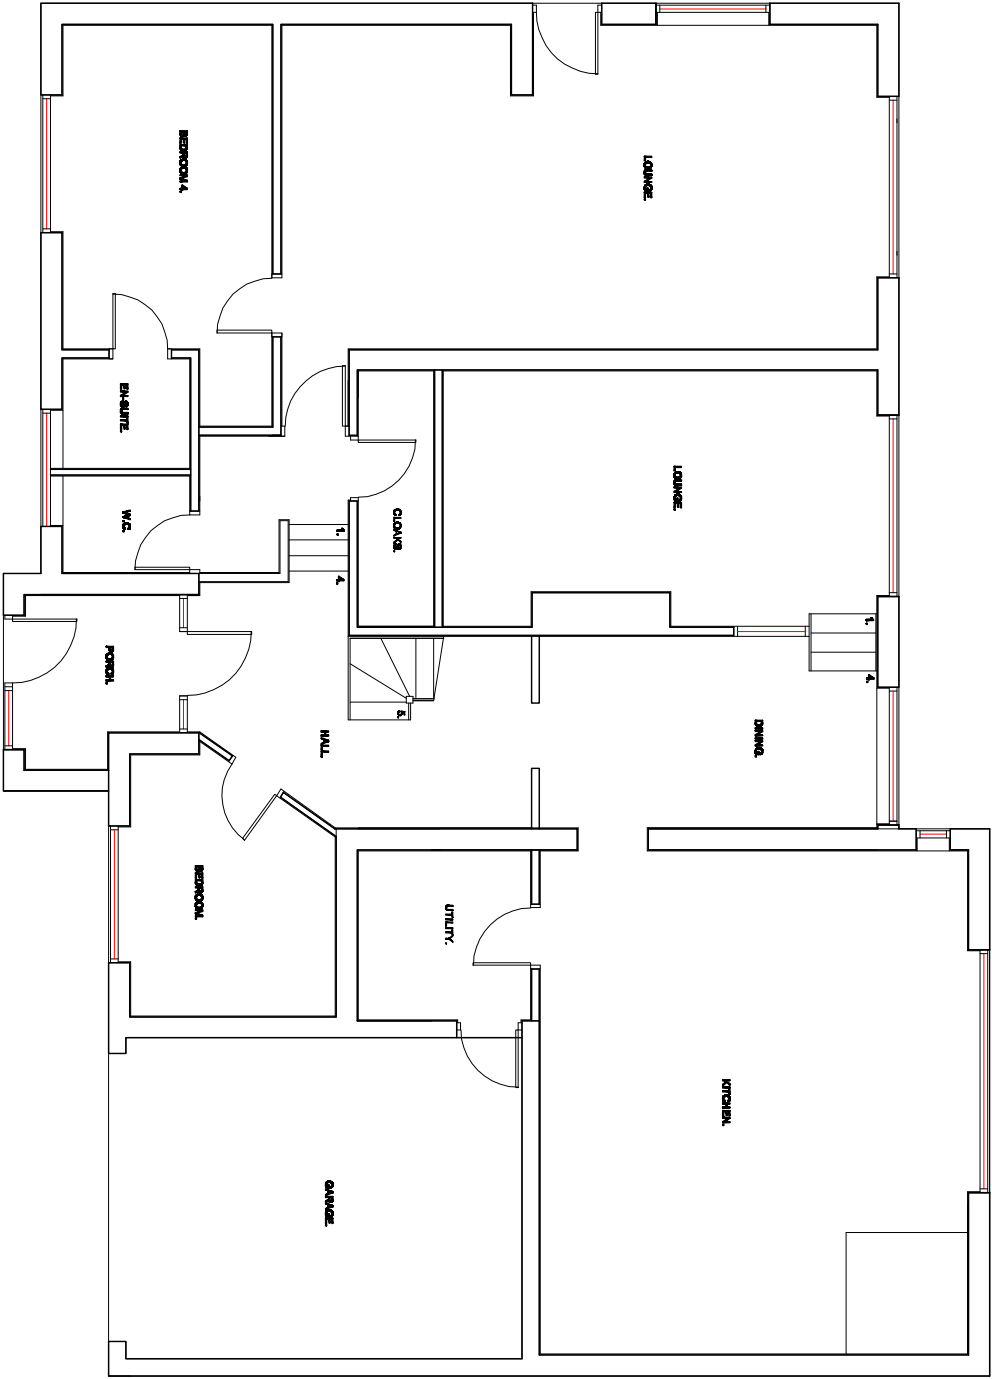

EXISTING GROUND FLOOR PLAN.

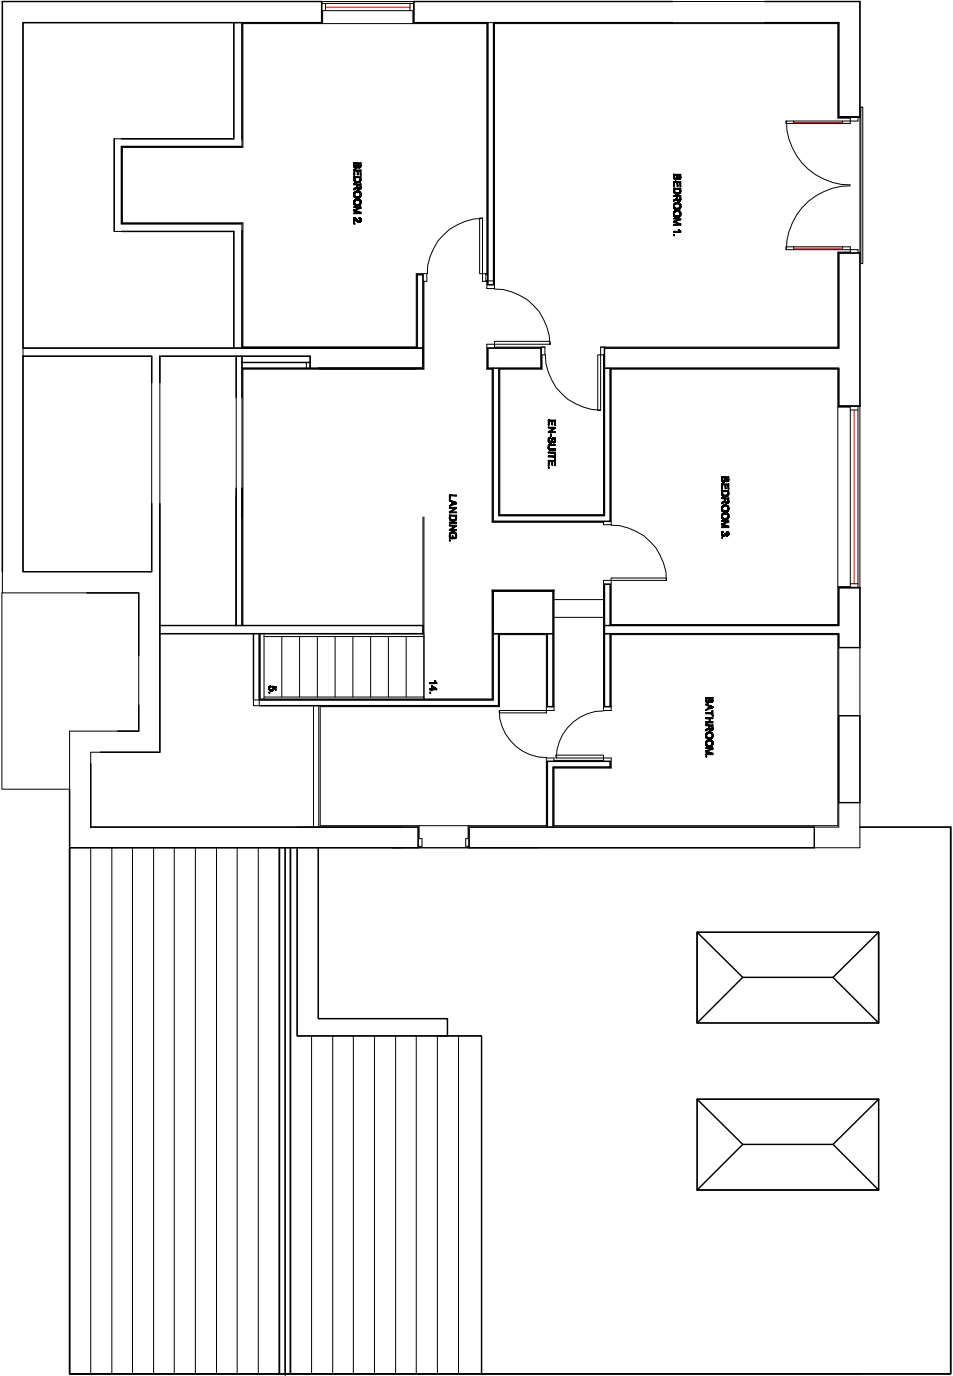

EXISTING FIRST FLOOR PLAN.

Revision	Title :	Project :	MTC Designs
	PROPOSED ALTERATIONS TO EXISTING ROOF WITH REAR DORMER.	5, HAWKSHAW LANE, HAWKSHAW, BURY, BL8 4JZ	31 Exton Drive Bolton BL2 6TB T: 01204 410714 JK 07700000714 Email: info@mtcdesigns.co.uk
			Scale 1:100 @ A3 Date: September 2025. Drawing No: P02