

Studio Charrette will not be responsible for any principal designer duties under CDM 2015.  
No site work is to be carried out until permissions are in place. Site searches to be carried out before any works to site.  
All structural elemental/associated calculations to be confirmed and provided by structural engineer.

## NOTES:

This drawing is not a working drawing, and is only for the purpose of the following:

- A - Planning Submission
- B - Building Regulations Submission


The main contractor is responsible for informing the lead designer of any discrepancy on, or between, this drawing and any other relevant document.

All existing walls, foundations and lintels or other structural items are to be confirmed hard bearing and adequate for increased loading where relevant prior to work commencing.


Any existing walls to be removed are to be confirmed non-loadbearing prior to removal.

Boundaries, angles, and dimensions are to be checked by the main contractor prior to work commencing.

Written dimensions only to be used from this drawing. It is doubt consult the lead designer for clarification.

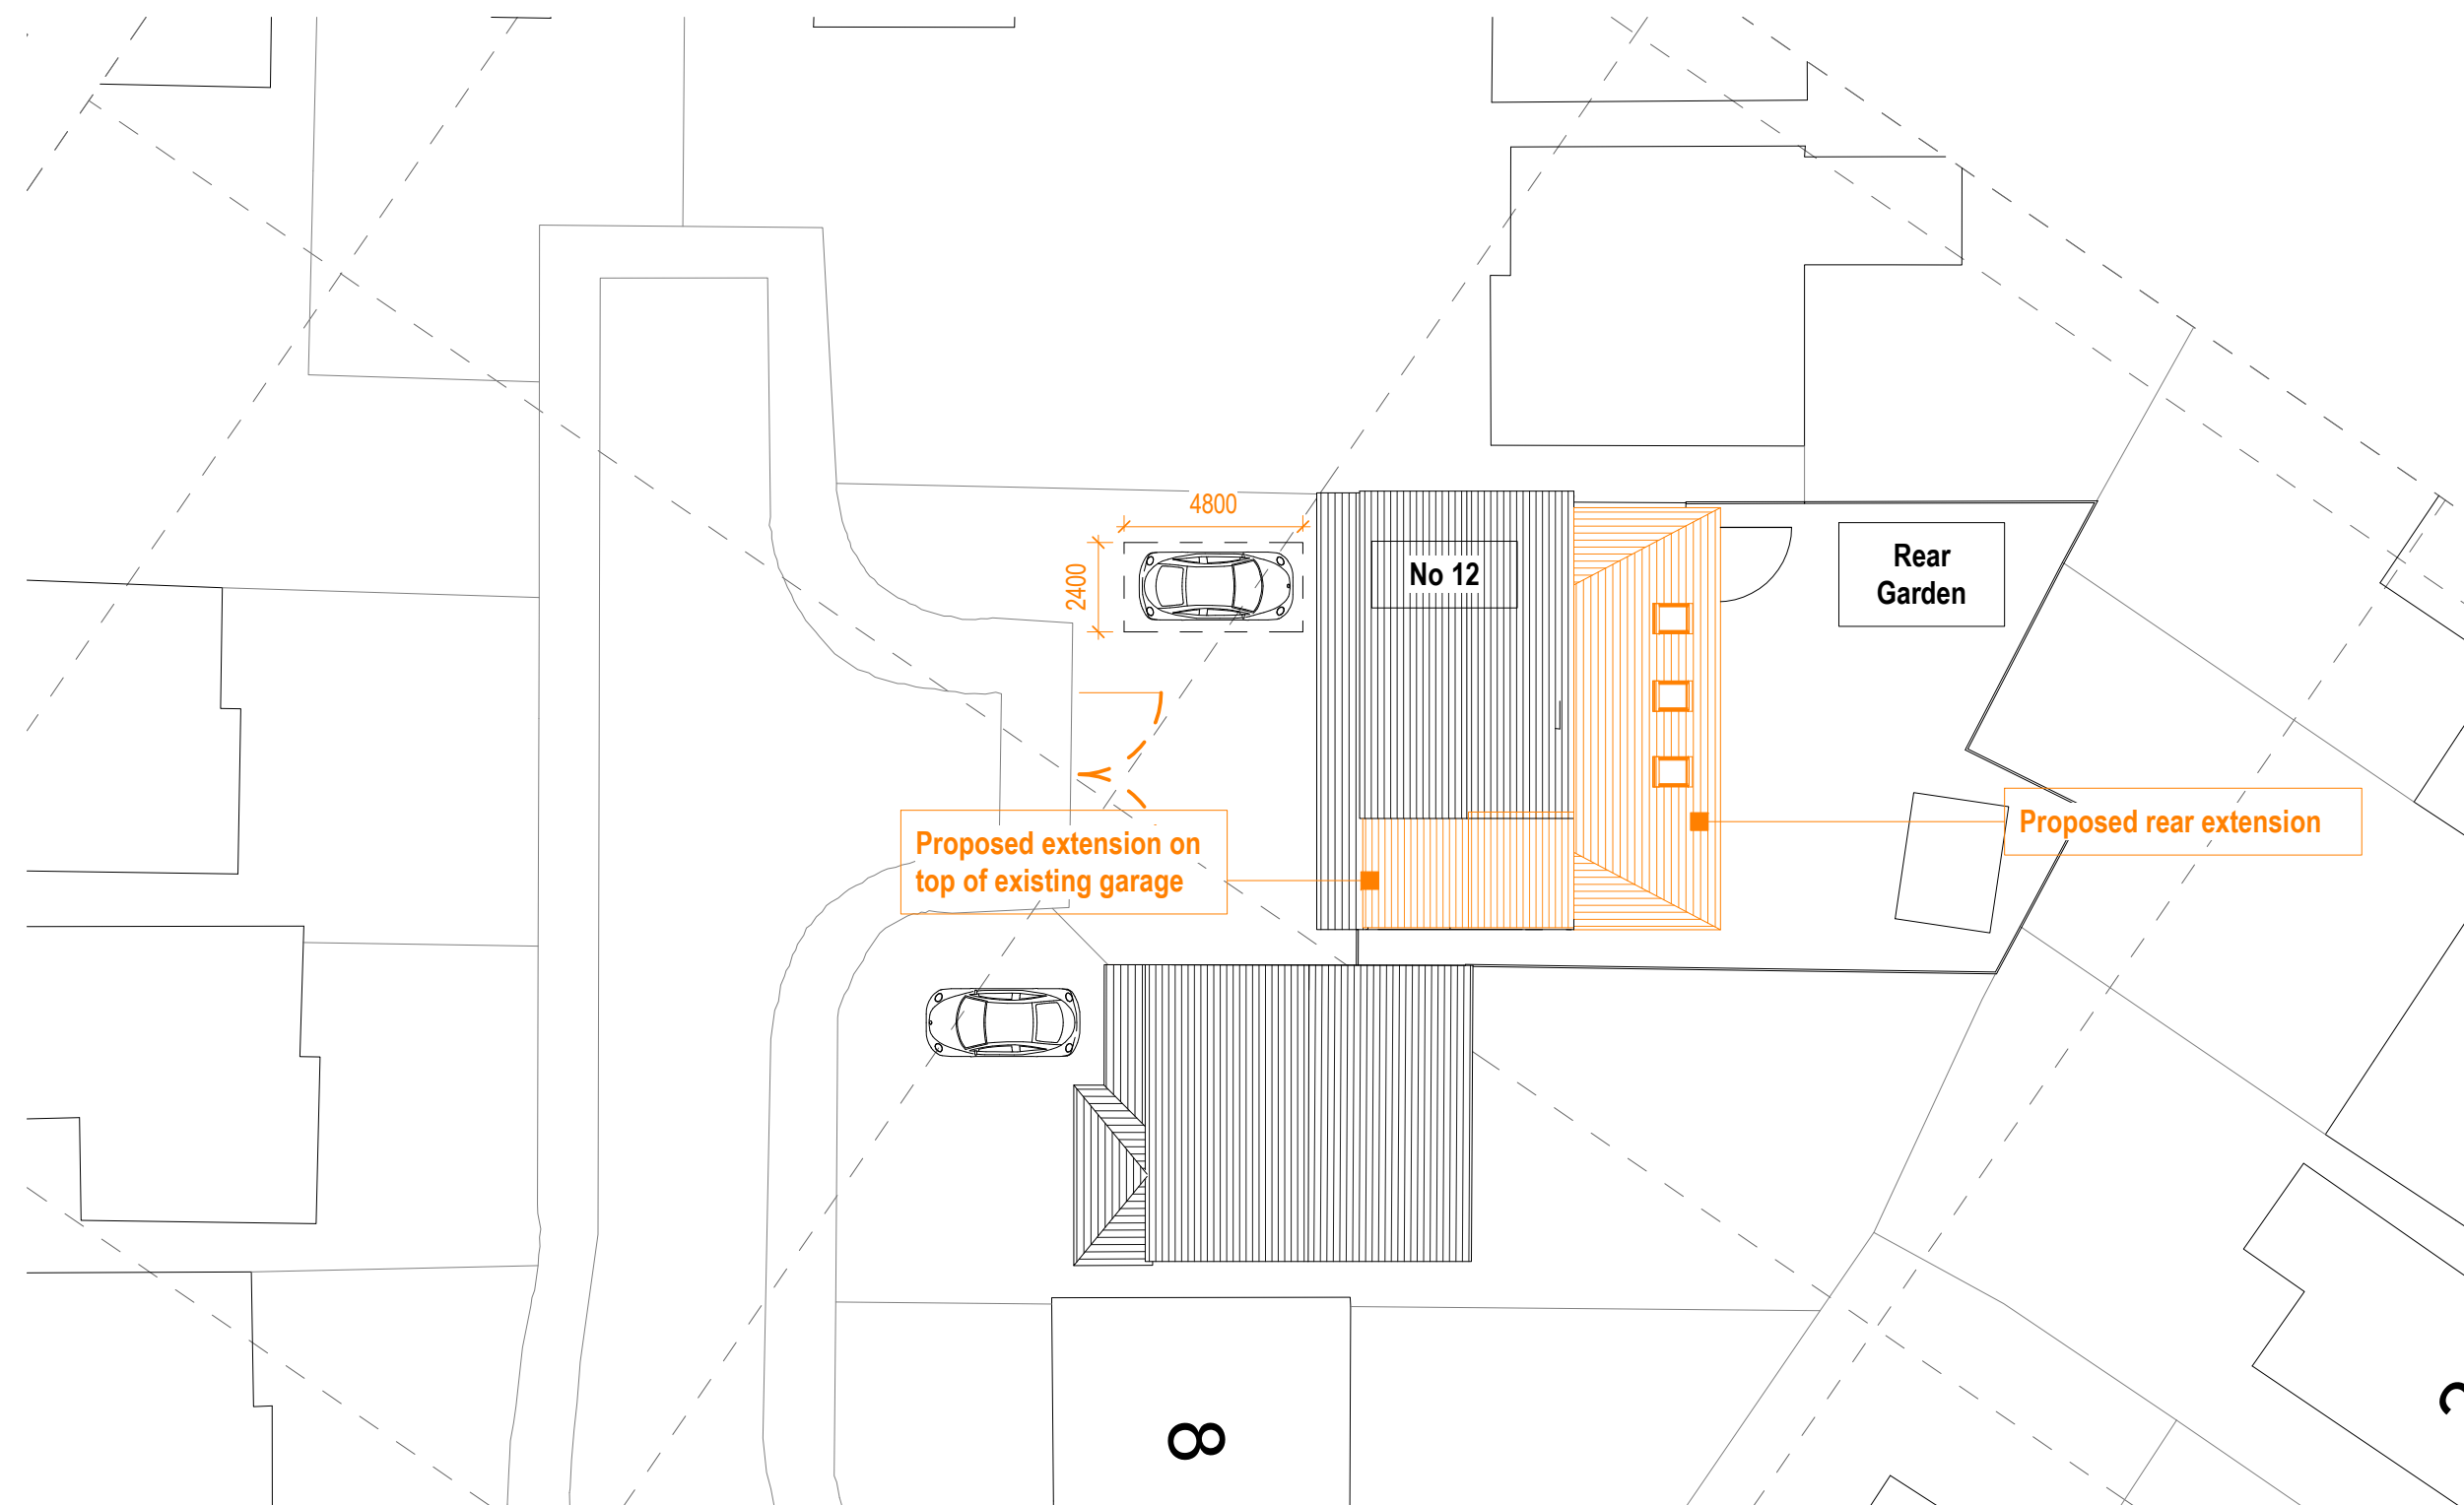

1 Proposed Site Plan  
1 : 200

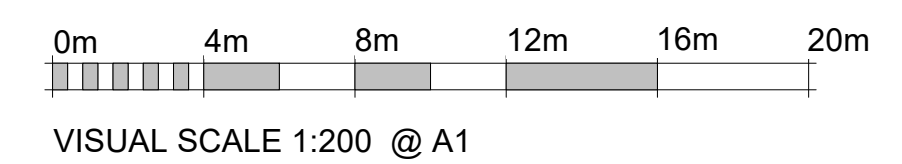

|   |                                                                                              |                          |                          |
|---|----------------------------------------------------------------------------------------------|--------------------------|--------------------------|
|  <b>STURTEVANT<br/>CHAVERTTE</b> | 1000 Hollibaugh, 500 Hollibaugh Rd., London, KY 40301<br>Tel: 502/223-1100 Fax: 502/223-1101 |                          |                          |
|   | <b>Client</b><br>Mr. Drendean Parker                                                         |                          |                          |
| <b>Project Title</b><br>12 RAYLENS, RAMSBOTTOM, BURY, EL0 9HW                                                         |                                                                                              |                          |                          |
| <b>Drawing Title</b><br>Proposed Site Plan A1                                                                         |                                                                                              |                          |                          |
| <b>Drawing No.</b><br>010                                                                                             | <b>Rev.</b>                                                                                  |                          |                          |
| <b>Scale</b> 0:1 A1 Date<br>1 - 2000                                                                                  | <b>Author</b>                                                                                | <input type="checkbox"/> | <input type="checkbox"/> |
| <b>Created By</b>   | <b>Issued To</b>                                                                             | <input type="checkbox"/> | <input type="checkbox"/> |
| <b>Check By</b>   | <b>Date</b>                                                                                  | <input type="checkbox"/> | <input type="checkbox"/> |
|   | <b>Reviewed</b>                                                                              | <input type="checkbox"/> | <input type="checkbox"/> |
|   | <b>Approved</b>                                                                              | <input type="checkbox"/> | <input type="checkbox"/> |

This drawing and the copyright, design rights and all other intellectual property rights therein are the sole property of Sturtevant Chavertte. No part of this drawing may be reproduced or transmitted in any form or by any means, electronic or mechanical, including photocopying, recording, or by any information storage and retrieval system, without written permission. This drawing is to be used as displayed in a final form only.