




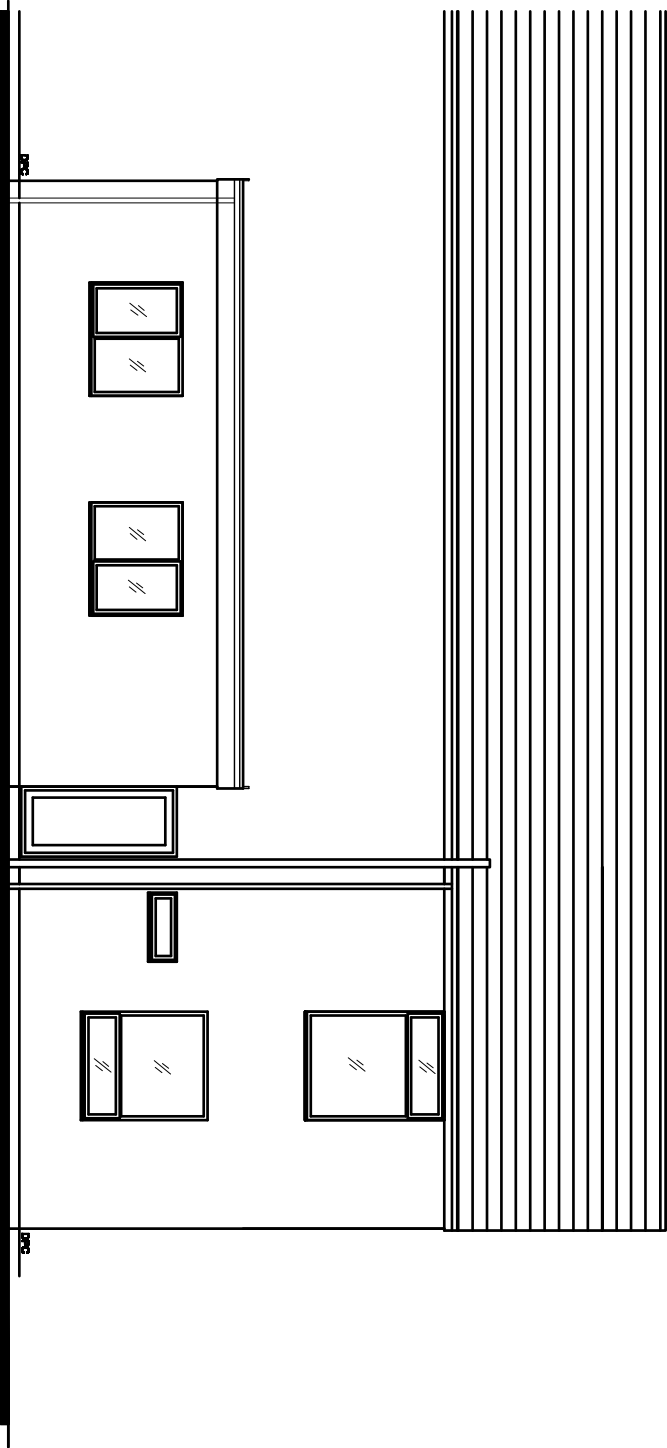


EXISTING REAR ELEVATION.

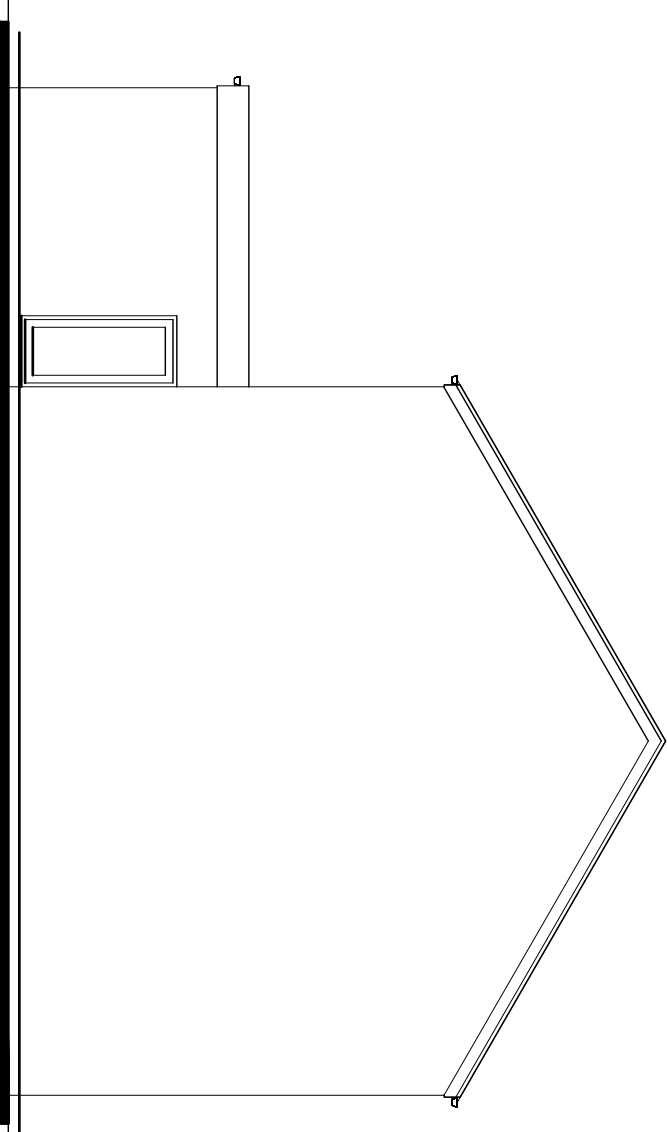

EXISTING SIDE ELEVATION.

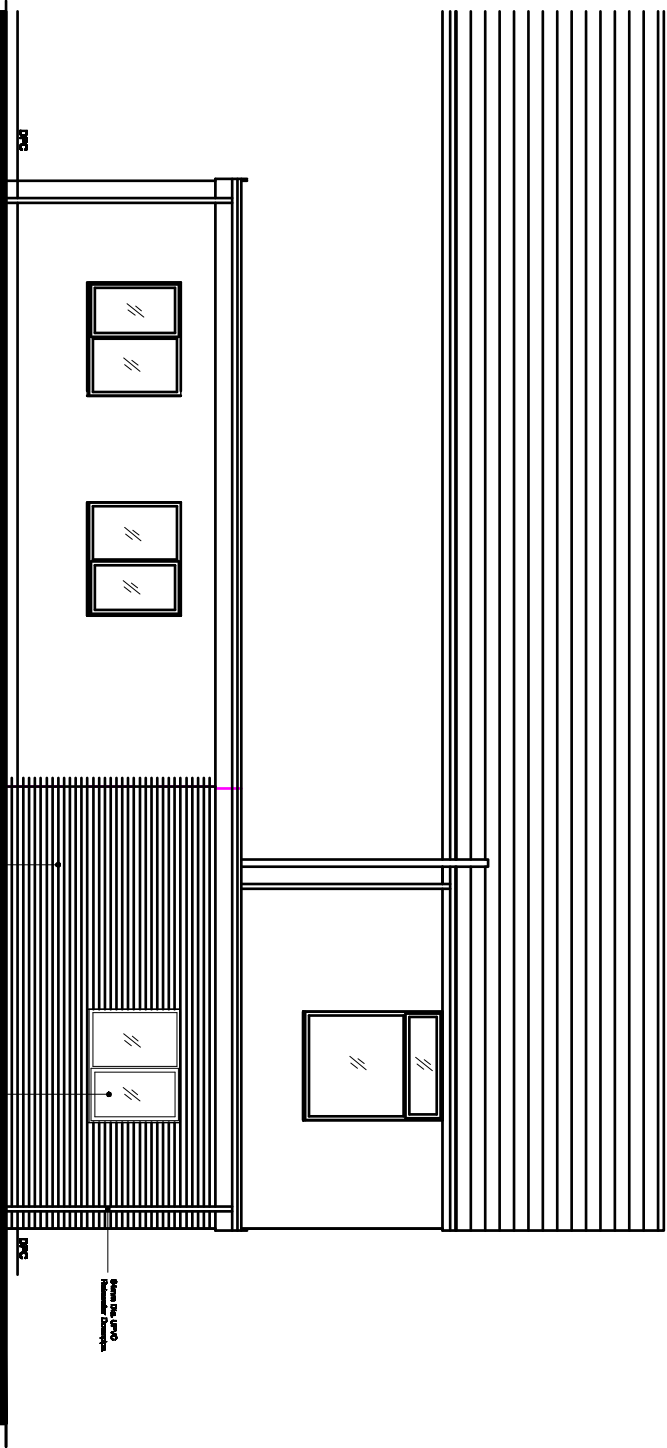

PROPOSED REAR ELEVATION.

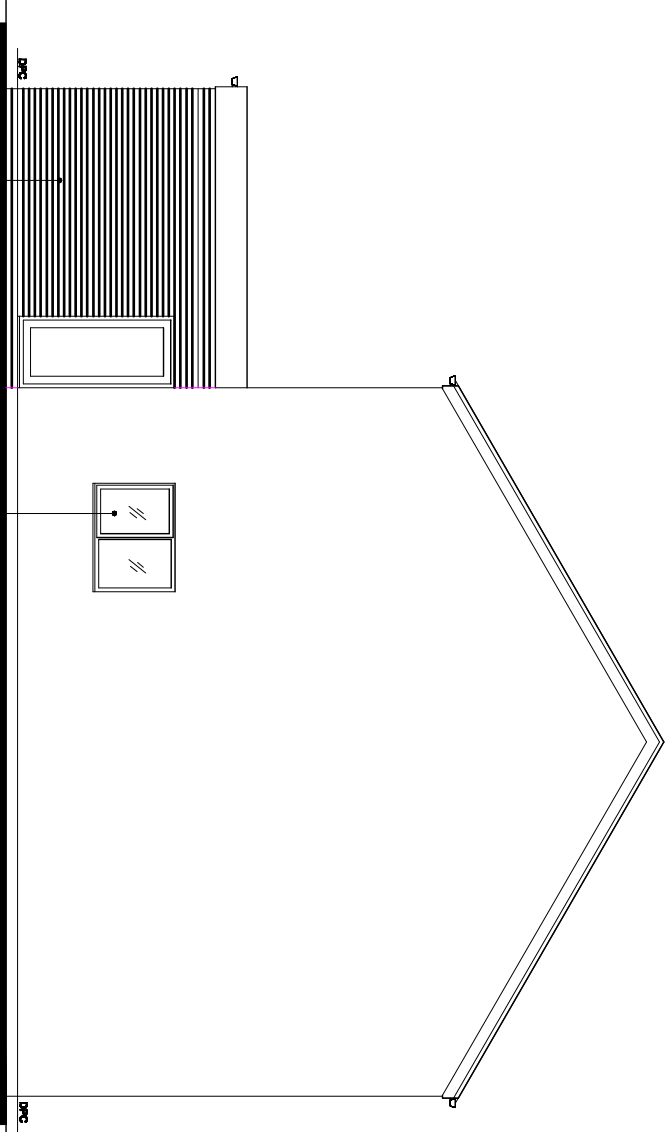

PROPOSED SIDE ELEVATION.

Revision	Title :	Project :	MTC Designs
	CHANGE OF USE FROM HOTEL TO HMO AND SINGLE STOREY REAR EXTENSION.	HAWTHORN HOTEL, 197-143, STAUD LANE, RADCLIFFE, MANCHESTER, M26 1JR	21 Essex Drive Bolton BL2 6TB T: 01204 416714 M: 0770022014 Email: info@mtcdesigns.co.uk
			Scale 1:100 @ A3 Date: July 2023.
			Drawing No: P05