


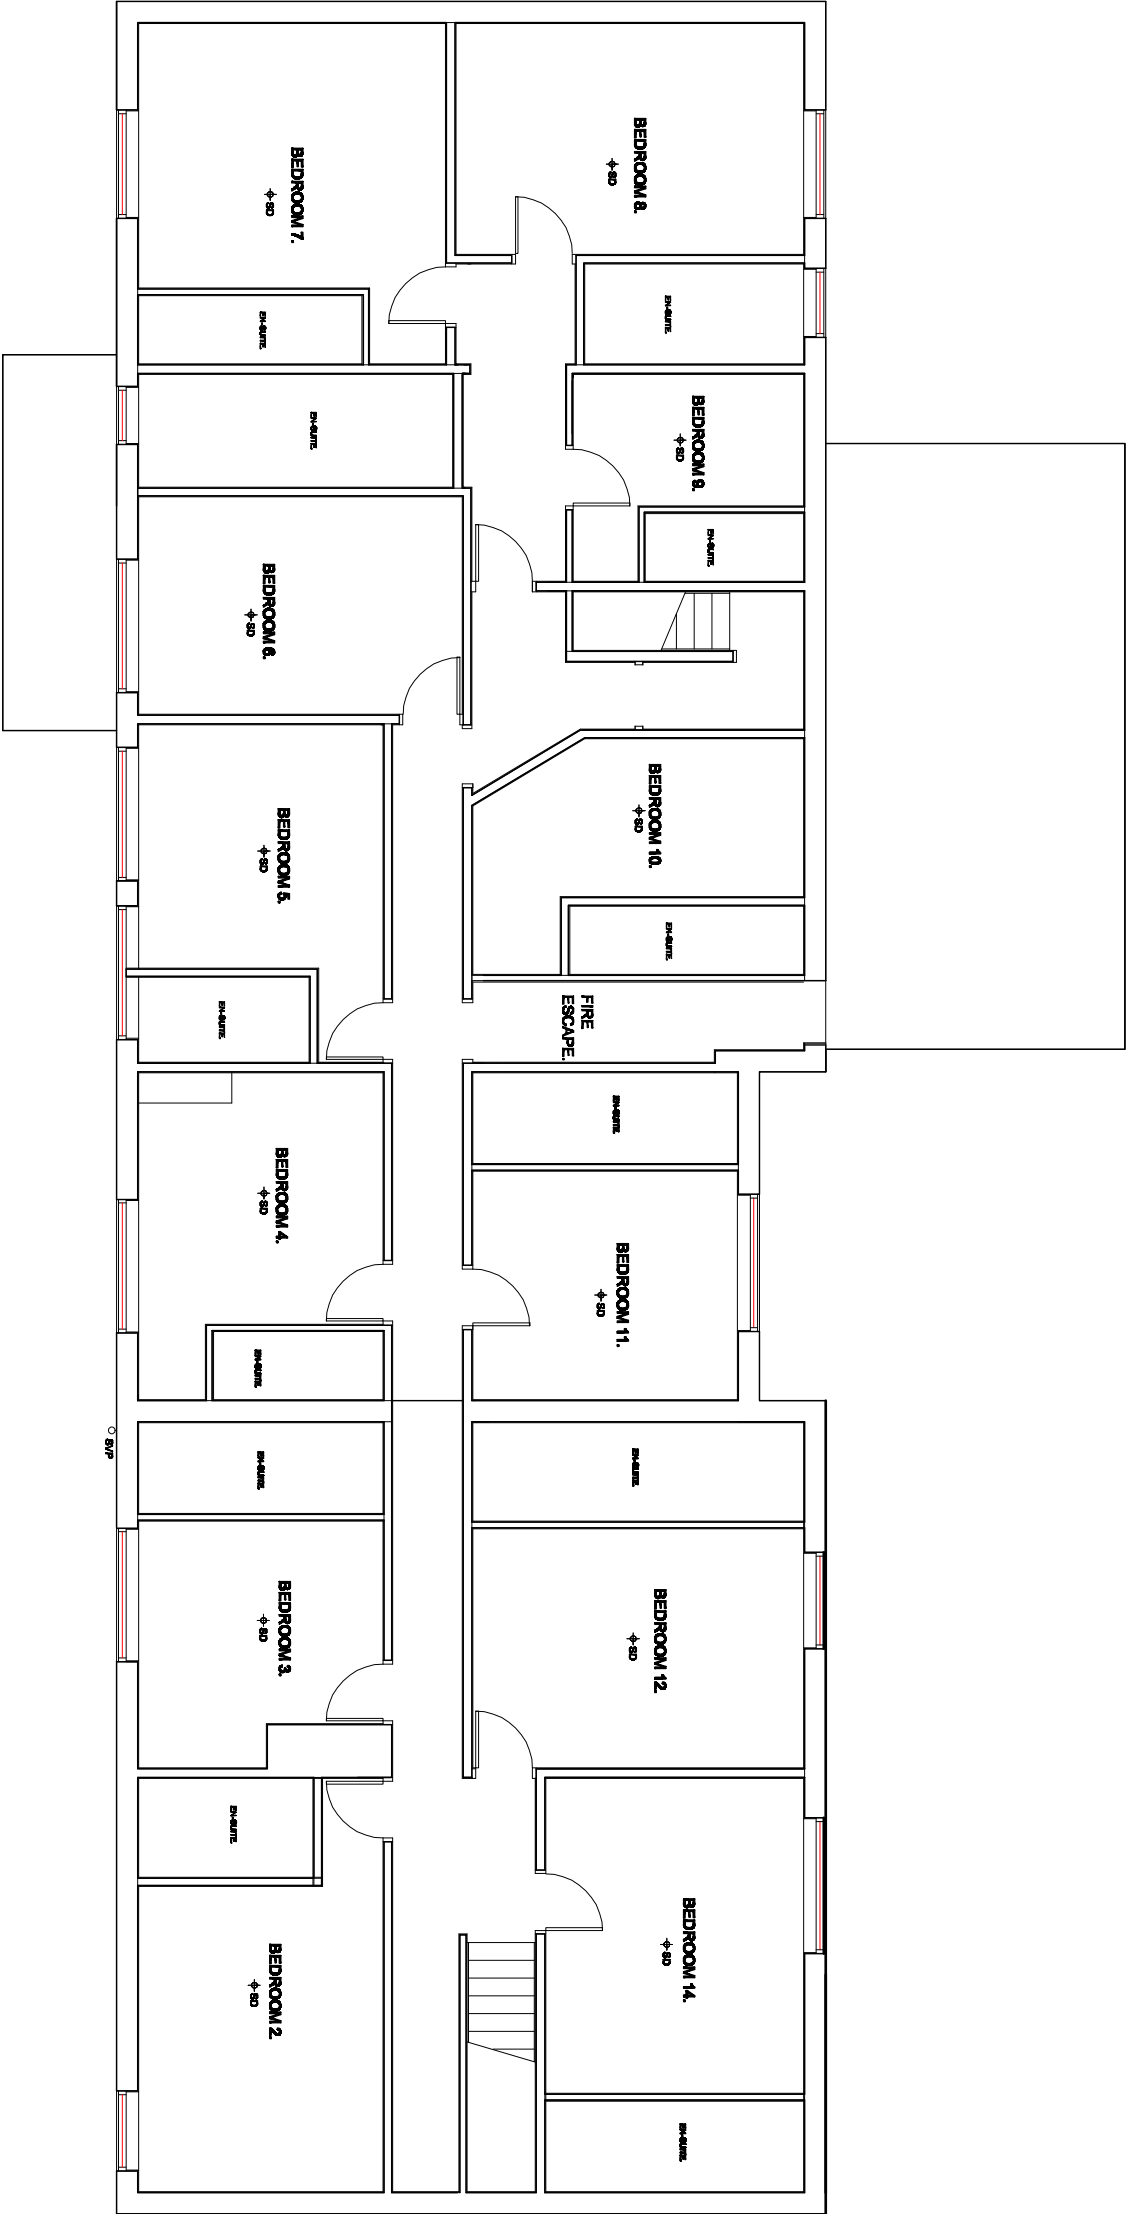

EXISTING FIRST FLOOR PLAN.

Revision	Title :	Project :	MTC Designs
	CHANGE OF USE FROM HOTEL TO HMO AND SINGLE STOREY REAR EXTENSION.	HAWTHORN HOTEL, 137-143, STAND LANE, RADCLIFFE, NANCHESTER, M26 1JR	31 Exford Drive Bolton BL2 6TB T: 01204 418714, M: 0776028914 Email: info@mtcdesigns.co.uk
			Scale 1:100 @ A3 Date: July 2023.
			Drawing No: P02