



Rev	Amendment	Drawn	Check
P01	Scheme Amendments	13.11.23	13.11.23
P02	Scheme Amendments	09.02.24	09.02.24
P03	Scheme Amendments	17.05.24	17.05.24
P04	PV shown to Roof	30.07.24	30.07.24
P05	Scheme Amended	19.02.25	19.02.25

HOUSE TYPE A


Total GIA = 1,884 Sq.ft

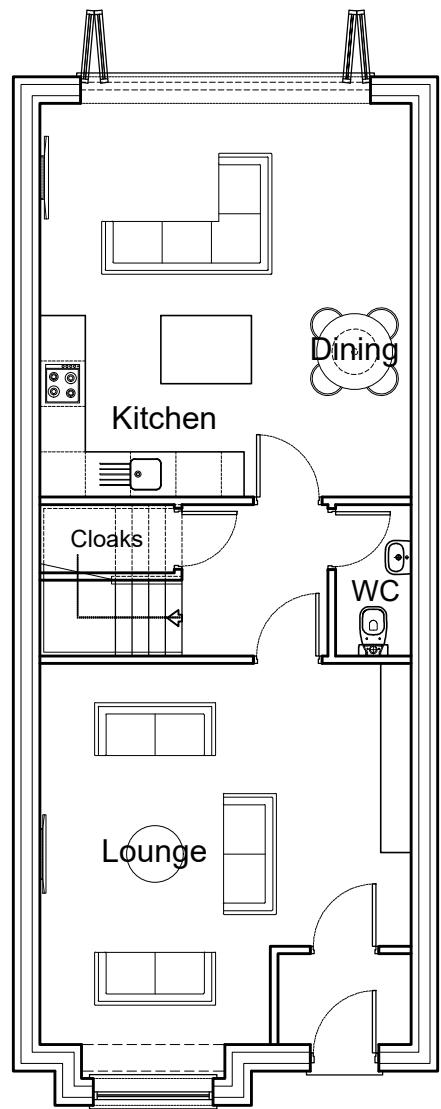


Proposed Ground Floor Plan
Scale 1:100

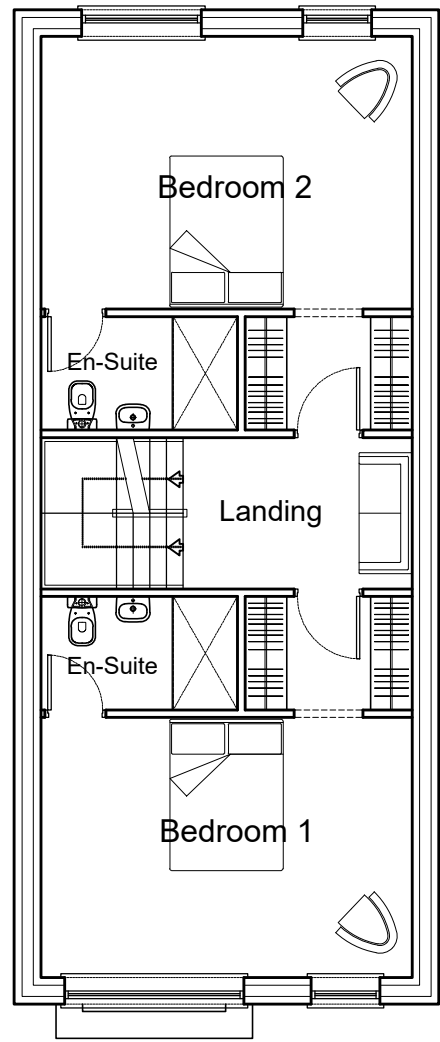


Proposed First Floor Plan
Scale 1:100

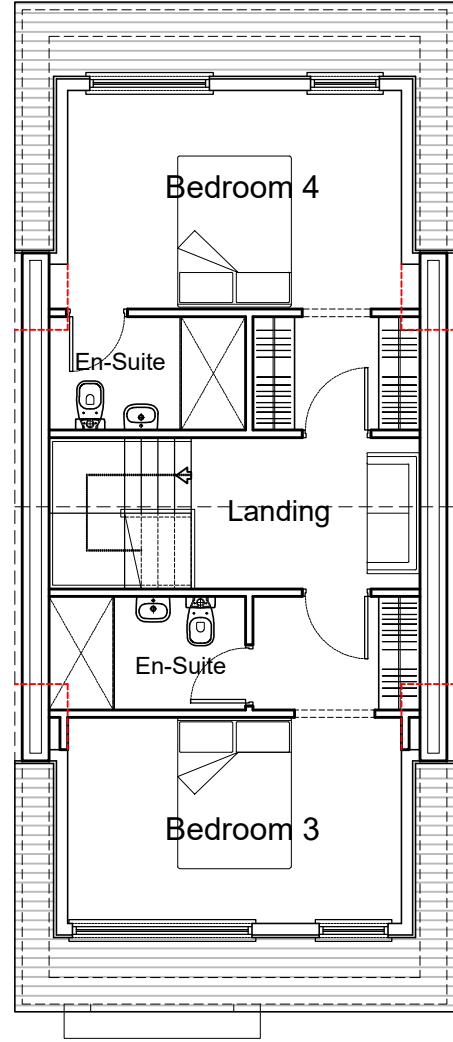


Proposed Second Floor Plan
Scale 1:100

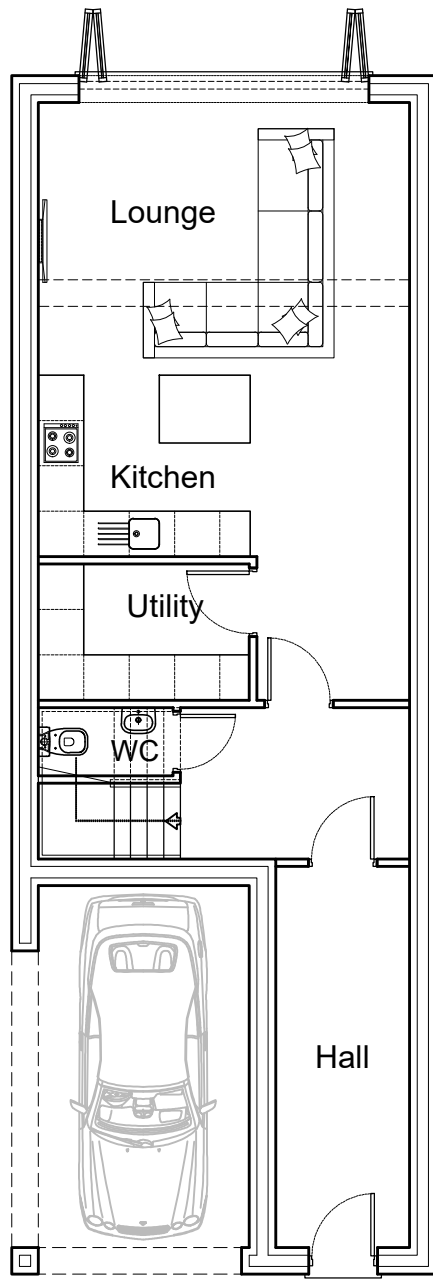

Proposed Ground Floor Plan
Scale 1:100

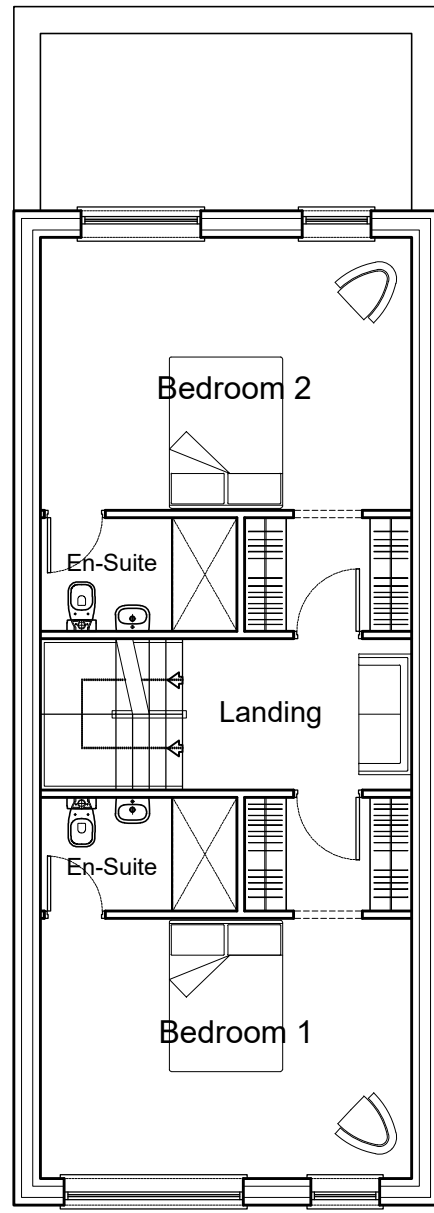

Proposed First Floor Plan
Scale 1:100

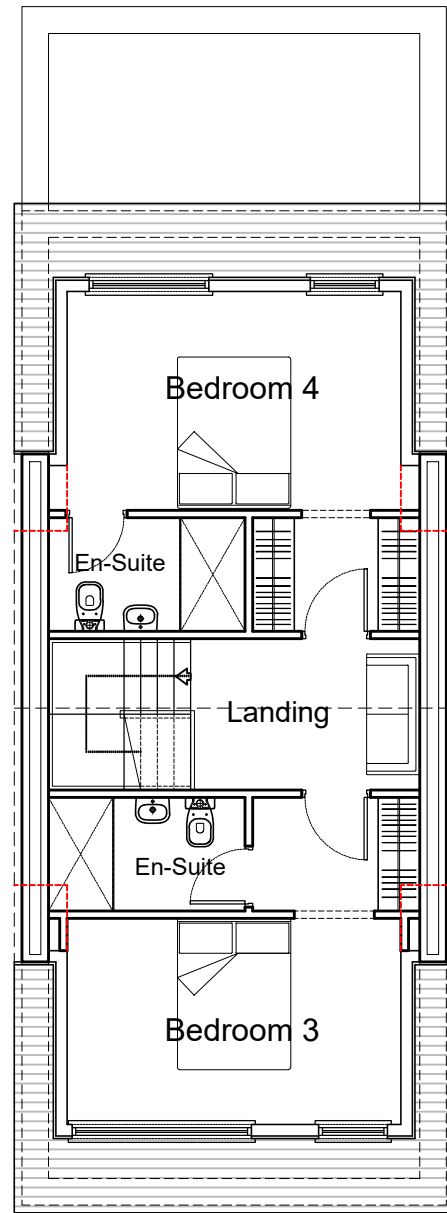


Proposed Second Floor Plan
Scale 1:100

HOUSE TYPE A

Photovoltaic to the Roof




Proposed Front Elevation
Scale 1:100

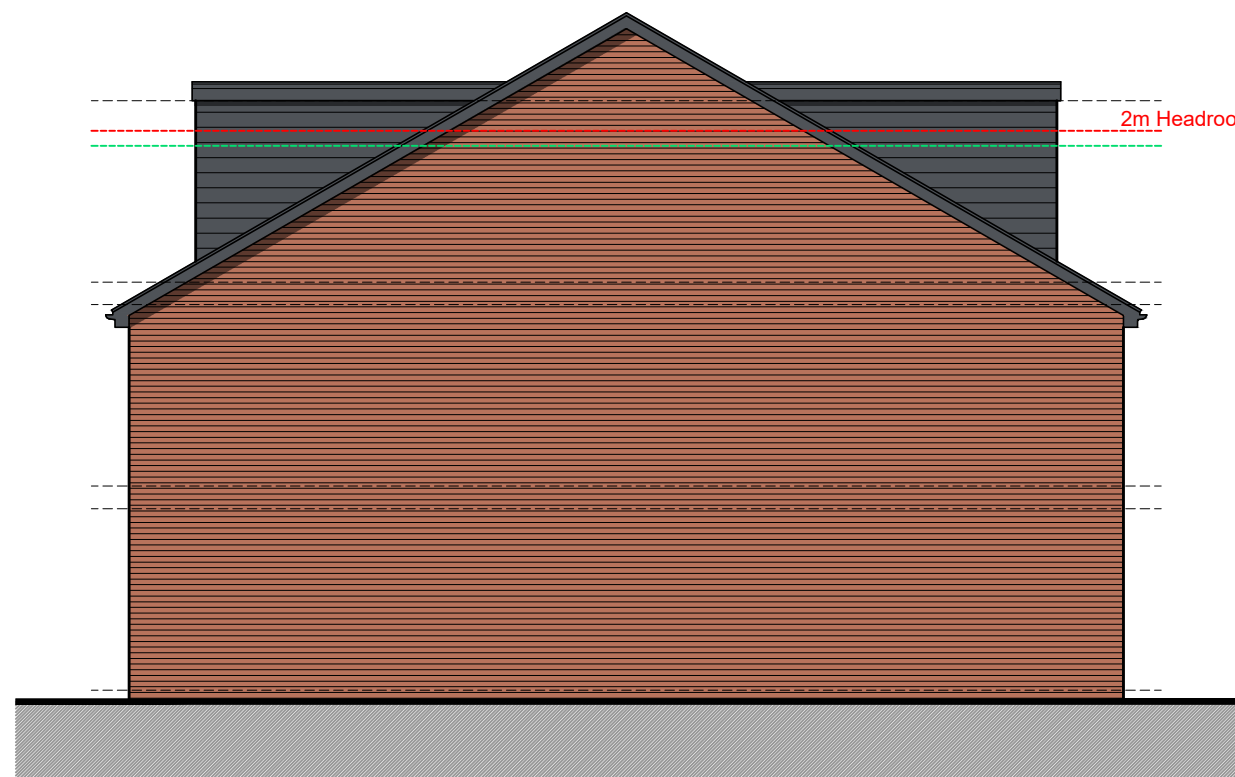

Proposed Side Elevation
Scale 1:100



Proposed Rear Elevation
Scale 1:100

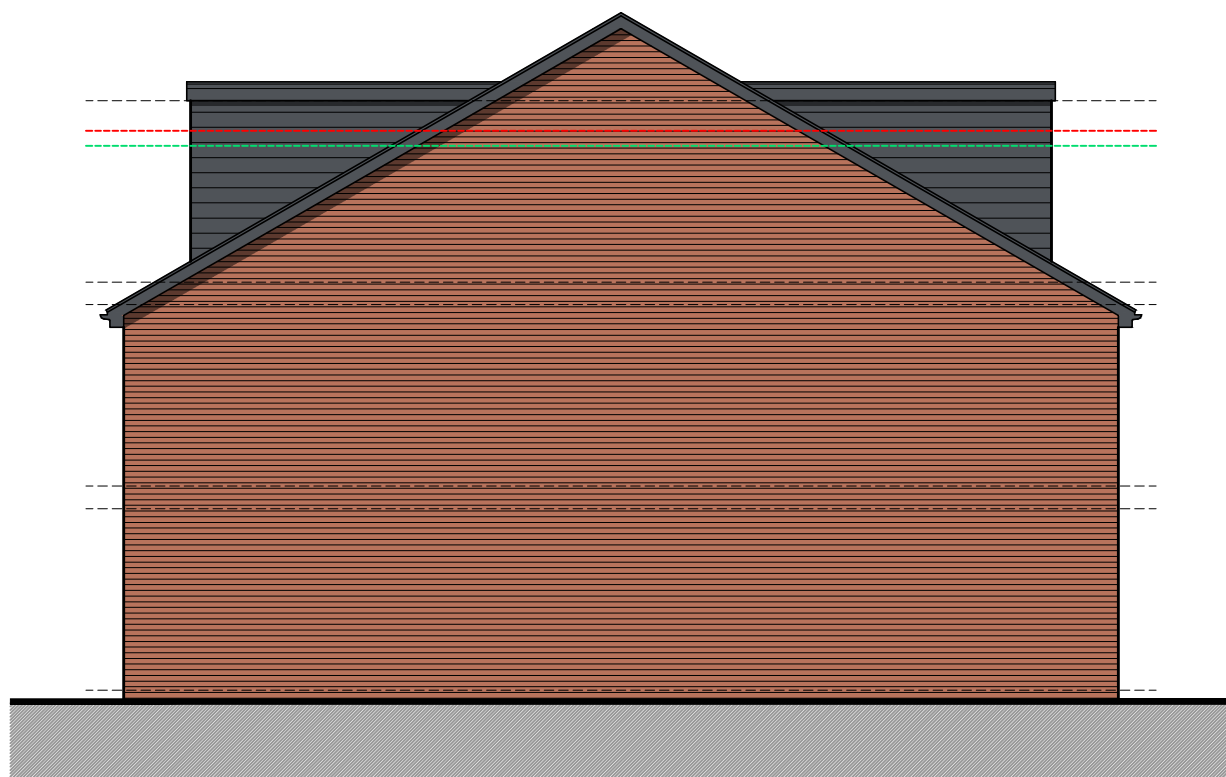


Proposed Side Elevation
Scale 1:100

HOUSE TYPE B

Photovoltaic to the Roof




Proposed Front Elevation
Scale 1:100

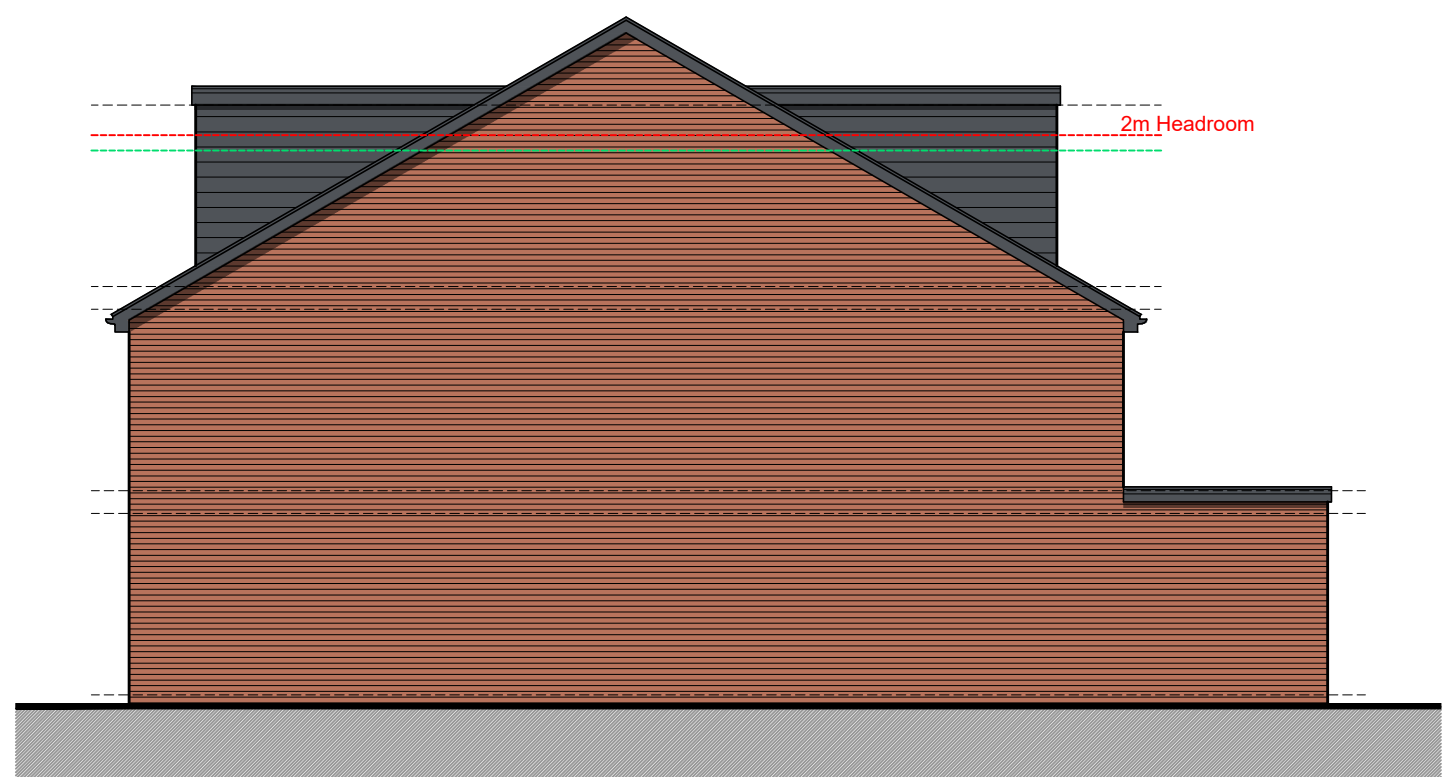

Proposed Side Elevation
Scale 1:100



Proposed Rear Elevation
Scale 1:100

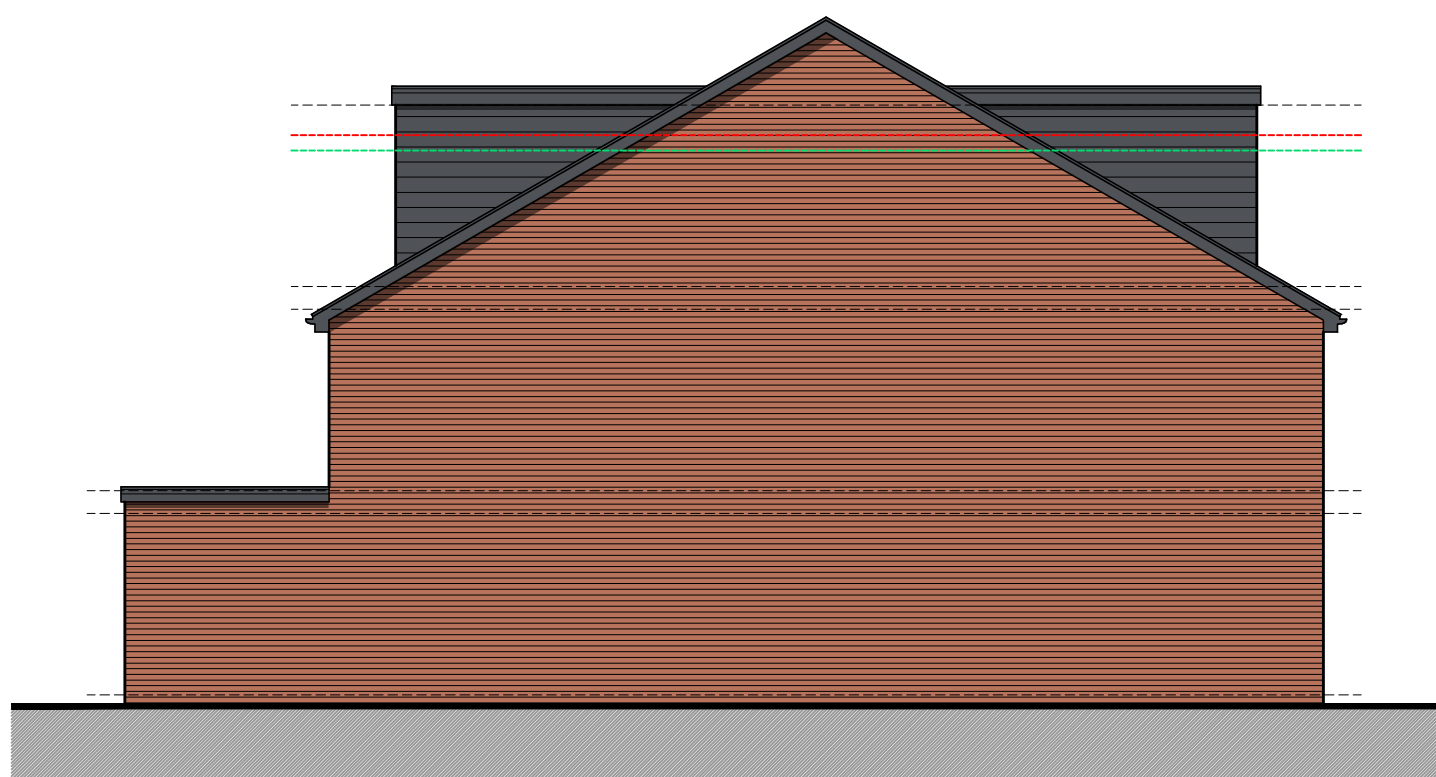

Proposed Side Elevation
Scale 1:100

RA
Revival Architecture

Dream. Plan. Begin.

Do not scale from this drawing. Use figured dimensions only, which are displayed in millimeters unless stated otherwise. The contractor is requested to check all dimensions before work is put in hand. Any discrepancies within the drawing should be reported prior to commencement of works.

This drawing is copyright and remains the property of Revival Architecture Ltd. This drawing must only be used for the purpose for which it is supplied and its contents must not be reproduced for any purpose without written permission.

Project: 70 Ringley Road West, Whitefield

Client: TBC

Title: Proposed Plans & Elevations

Date: 02.11.23

Drawn: CW

Check: SRD

Scale@A1: 1:100

Revision: P05

Status: Planning

Drawing Number:

0000-RA-XX-XX-DR-A-0110