




HOUSE TYPE C
Total GIA = 1,884 Sq.ft

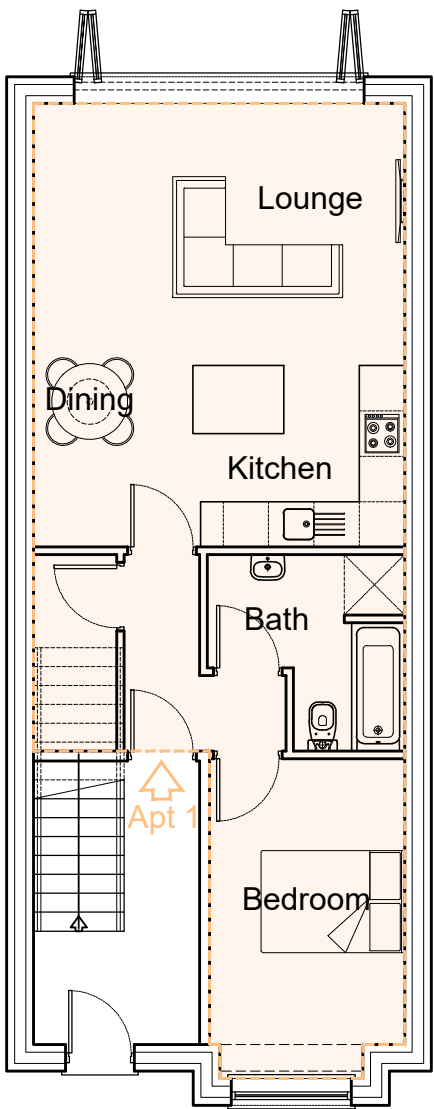

Proposed Ground Floor Plan
Scale 1:100

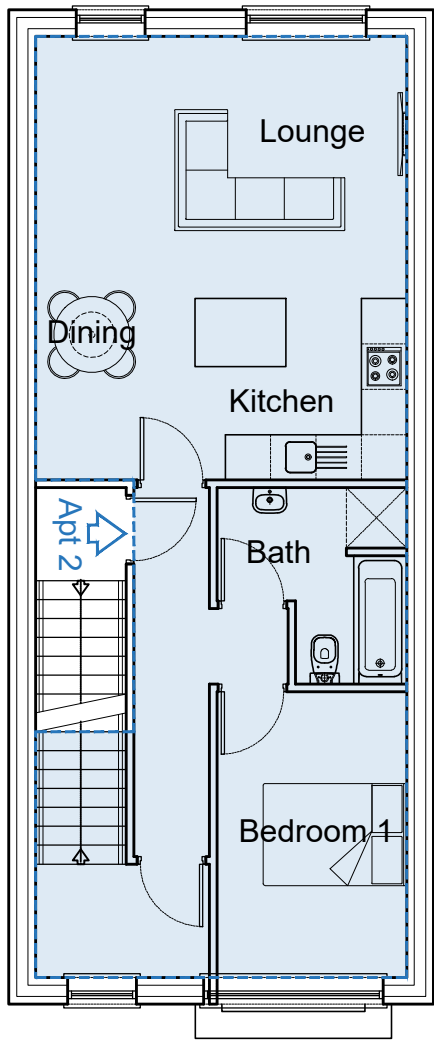

Proposed First Floor Plan
Scale 1:100

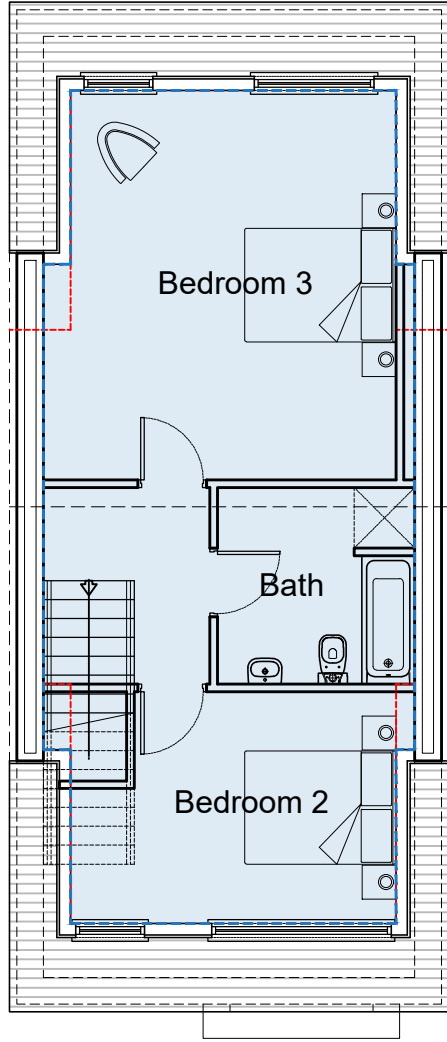


Proposed Second Floor Plan
Scale 1:100

Apartment 1 = 53 Sq.m
Apartment 2 = 108 Sq.m

HOUSE TYPE C




Proposed Front Elevation
Scale 1:100

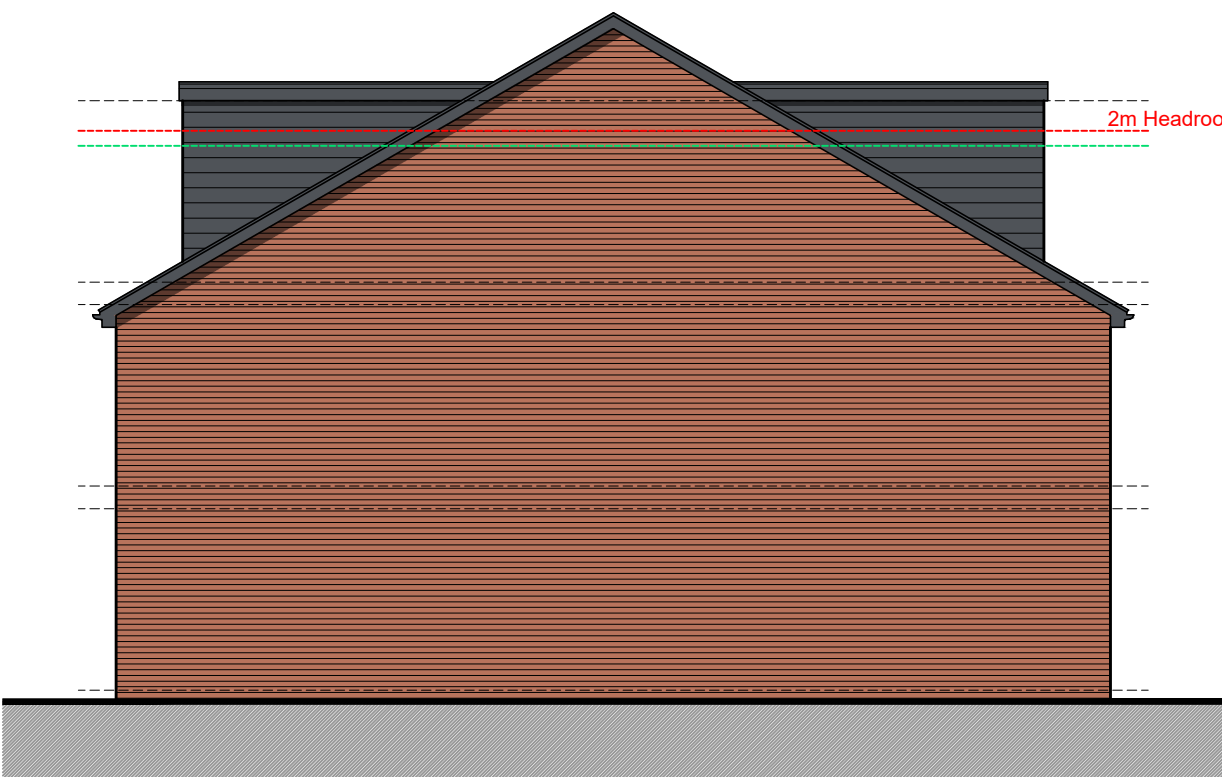

Proposed Side Elevation
Scale 1:100



Proposed Rear Elevation
Scale 1:100

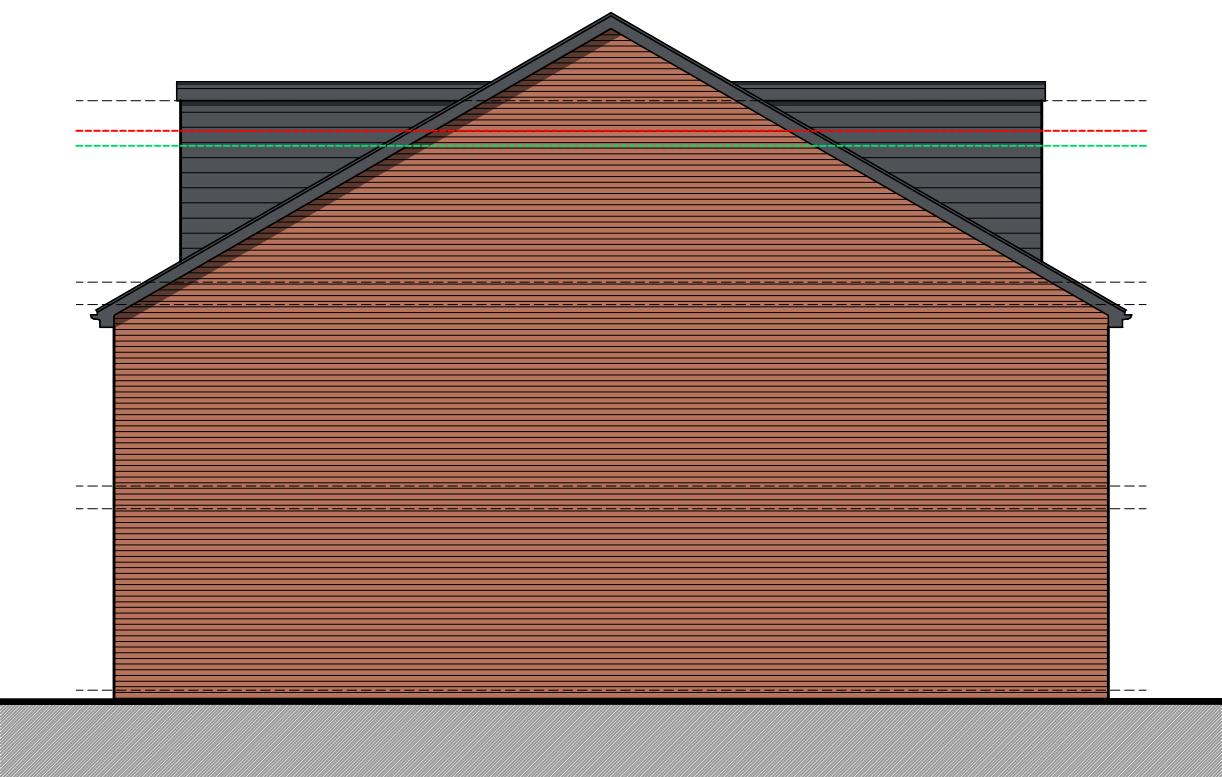

Proposed Side Elevation
Scale 1:100

Rev	Amendment	Drawn	Check
P01	-	19.02.24	19.02.24
P02	-	19.02.24	19.02.24
P03	-	19.02.24	19.02.24

RA
Revival Architecture

Dream. Plan. Begin.

Do not scale from this drawing. Use figured dimensions only, which are displayed in millimeters unless stated otherwise. The contractor is requested to check all dimensions before work is put in hand. Any discrepancies within the drawing should be reported prior to commencement of works.

This drawing is copyright and remains the property of Revival Architecture Ltd. This drawing must only be used for the purpose for which it is supplied and its contents must not be reproduced for any purpose without written permission.

Project:	70 Ringley Road West, Whitefield
Client:	TBC
Title:	Proposed Plans & Elevations (House Type C)
Date:	19.02.25
Drawn:	CW
Check:	SRD
Scale@A1:	1:100
Revision:	-
Status:	Planning

Drawing Number:
0000-RA-XX-XX-DR-A-0110A