




EXISTING GROUND FLOOR PLAN

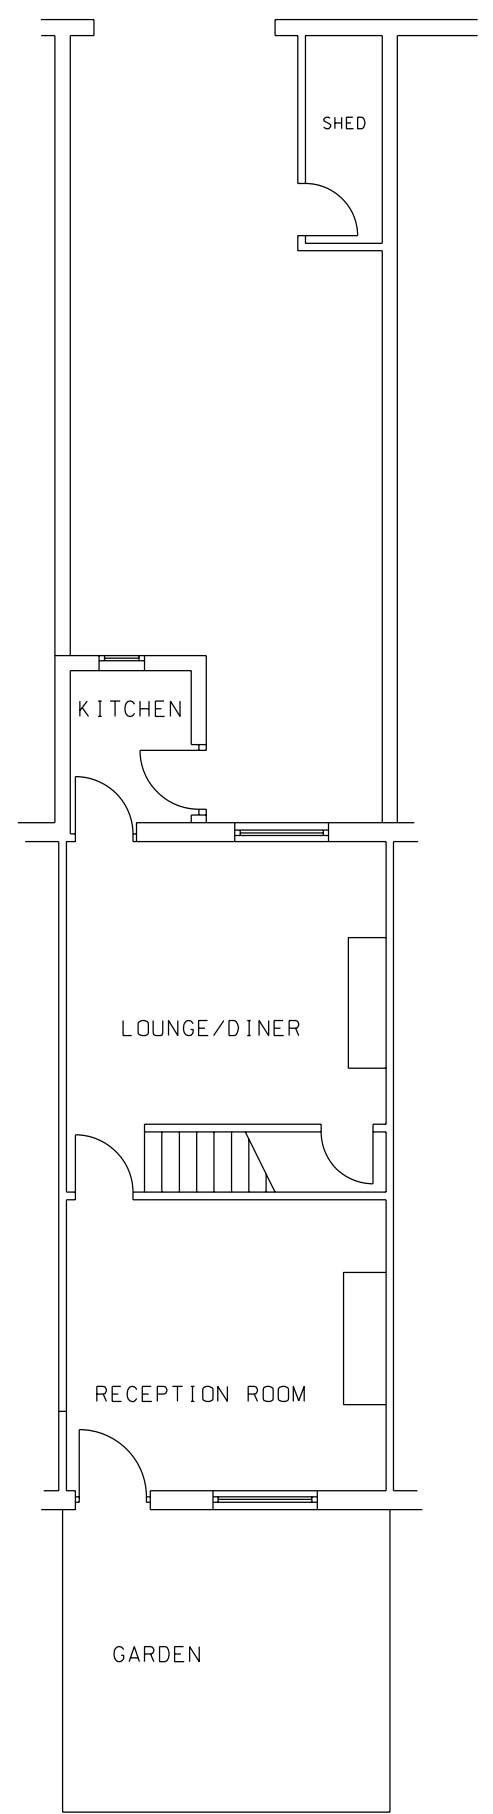


EXISTING SIDE ELEVATION

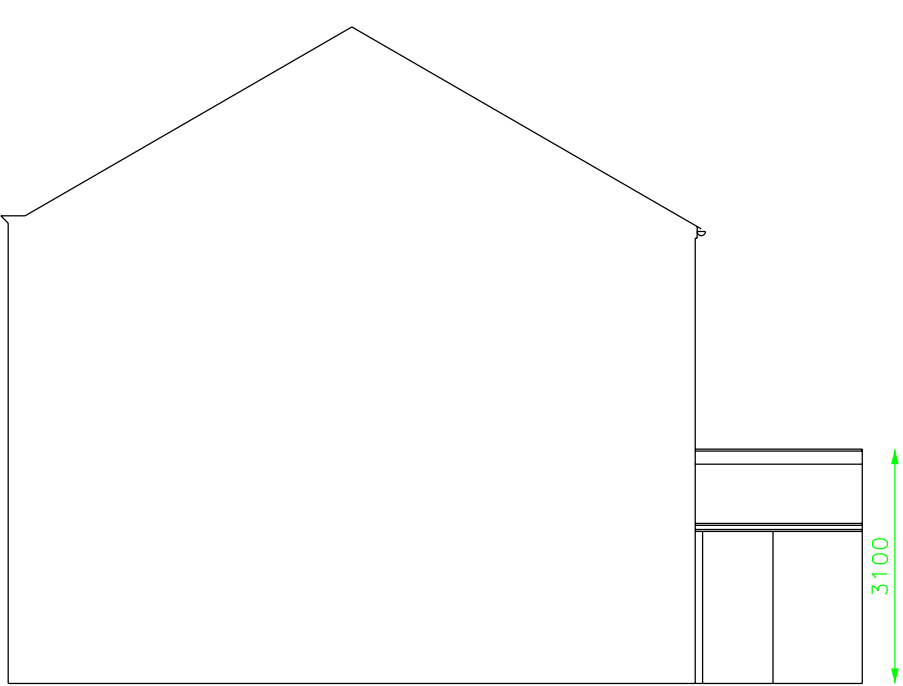


EXISTING REAR ELEVATION

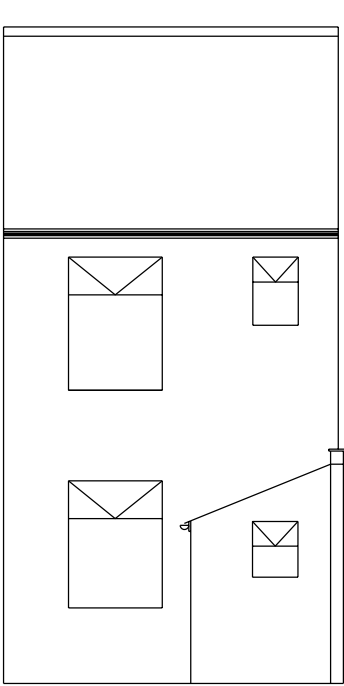

FRONT ELEVATION

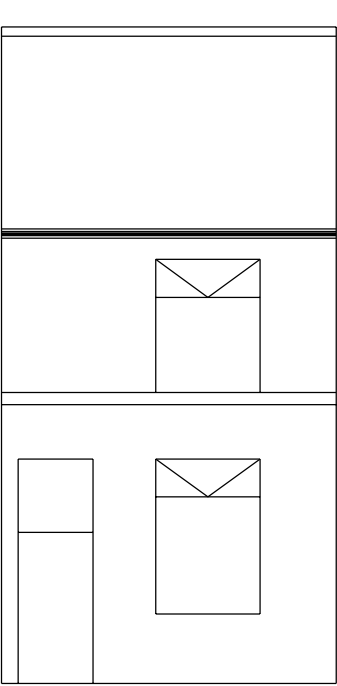

EXISTING SIDE ELEVATION

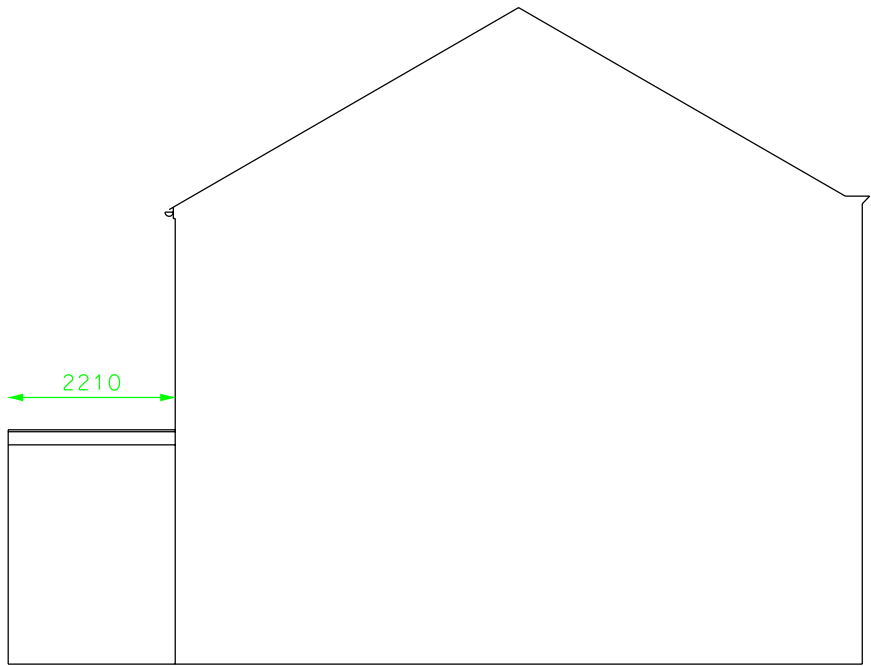

EXISTING PLANS & ELEVATIONS	
AT: 51 STEPHEN STREET, BURY, BL8 2PU	
SCALE: 1:100 (A3)	ALL DIMENSIONS IN MM
DATE: 03-08-22	PC/BK/030822/1 Issue 1
EXISTING SCHEME SHT 1	