


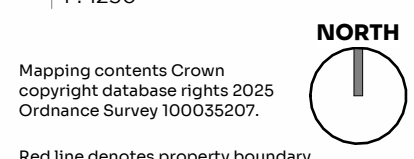


1 Location Plan

1:1250
Mapping contents Crown
copyright database rights 2025
Ordnance Survey 100035207.
Red line denotes property boundary




2 Site Plan - Existing

1:500

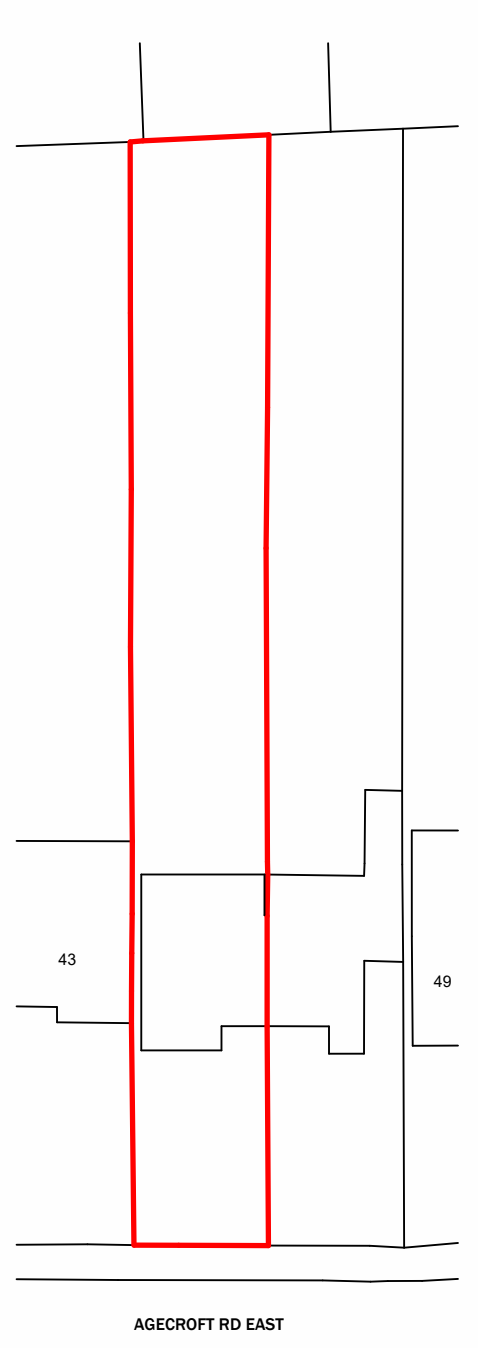


3 Site Plan - Proposed

1:500

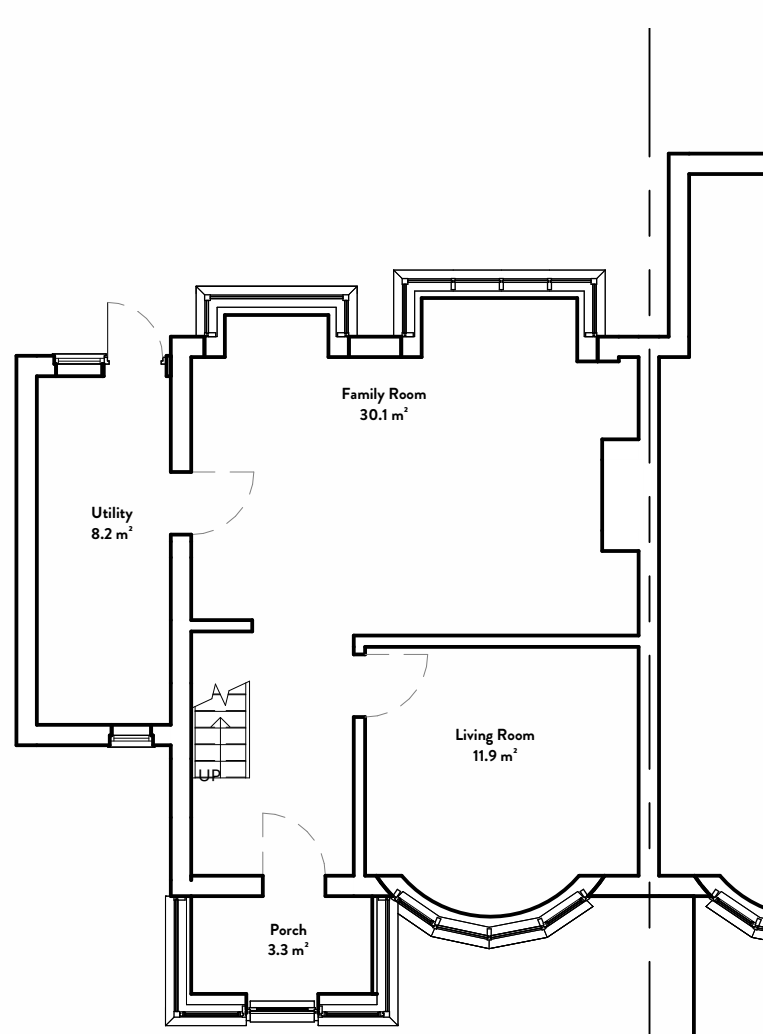


4 Ground Floor - Existing

1:100

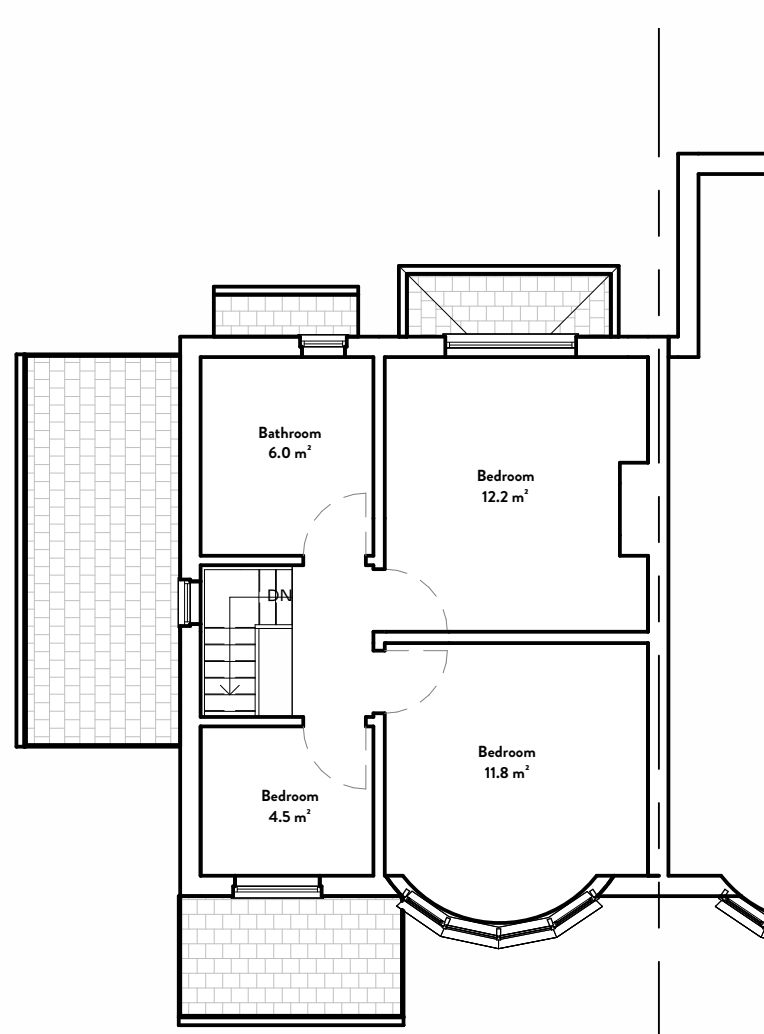


5 First Floor - Existing

1:100

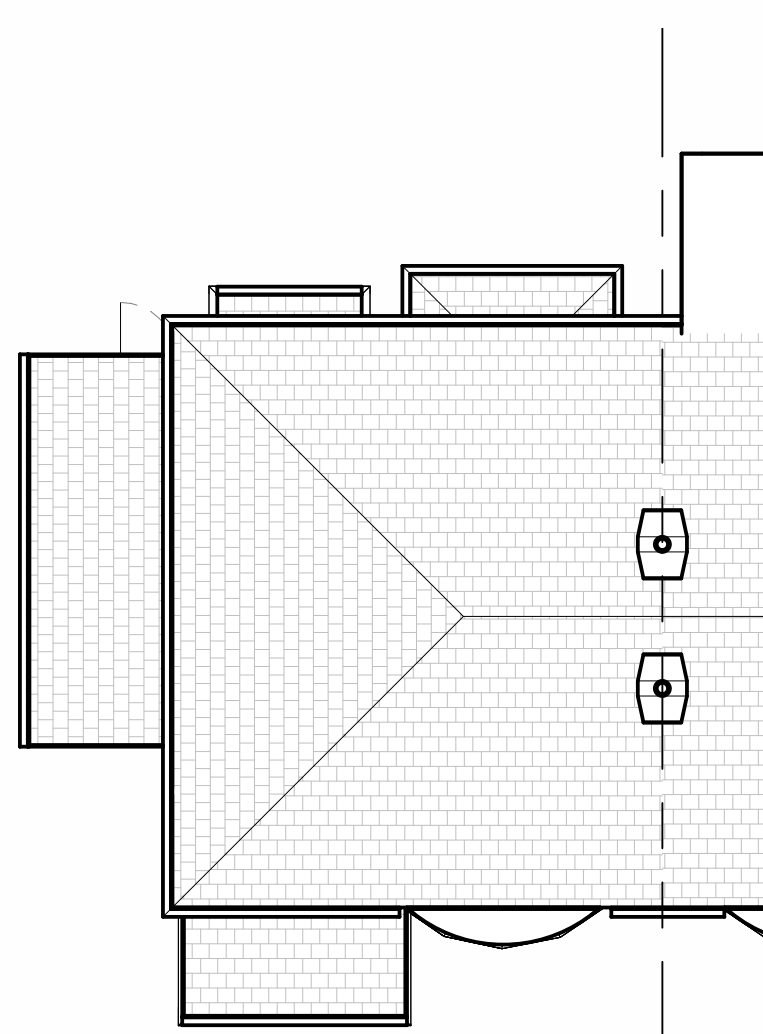


6 Roof Plan - Existing

1:100

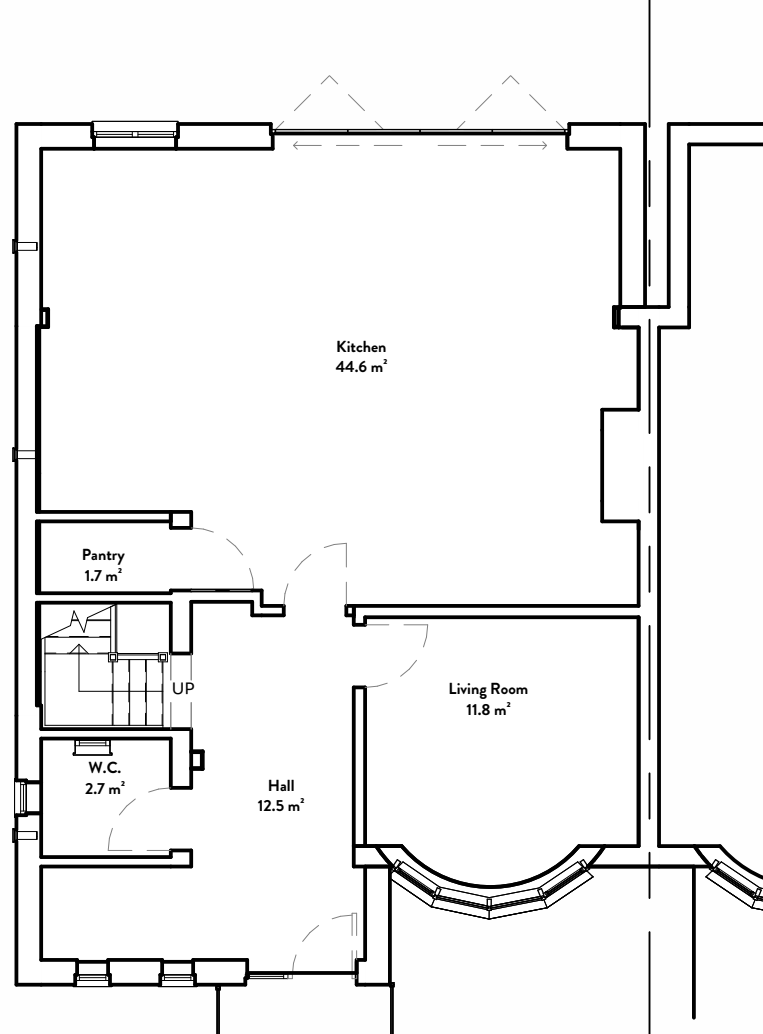


7 Ground Floor - Proposed

1:100

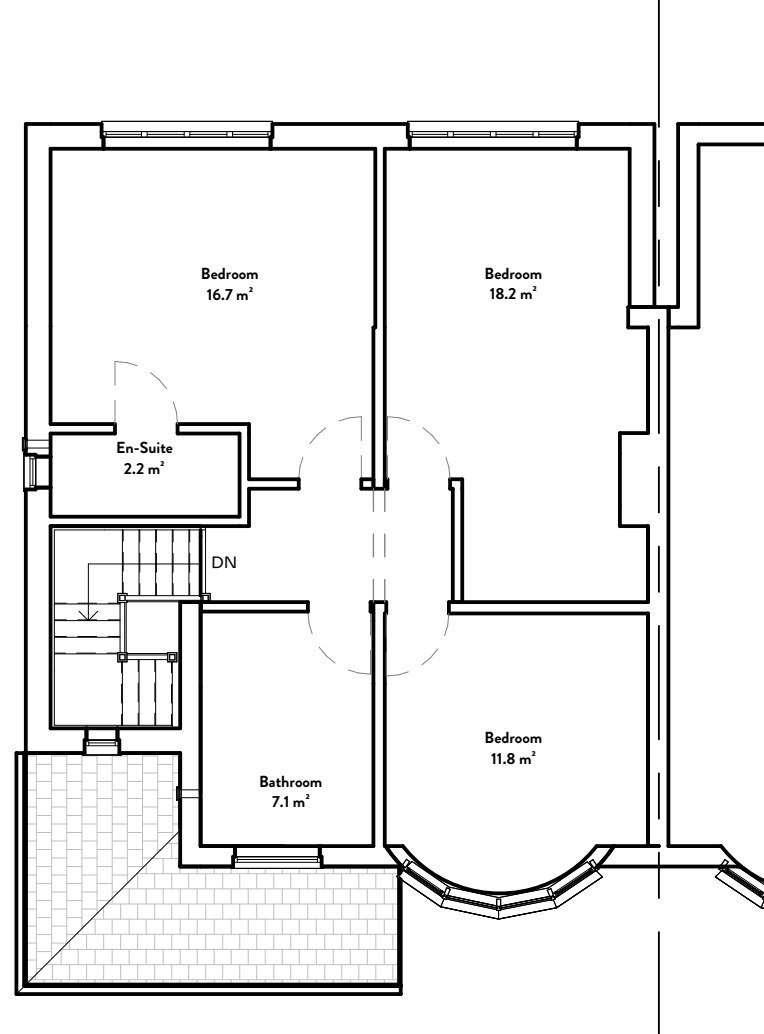


8 First Floor - Proposed

1:100

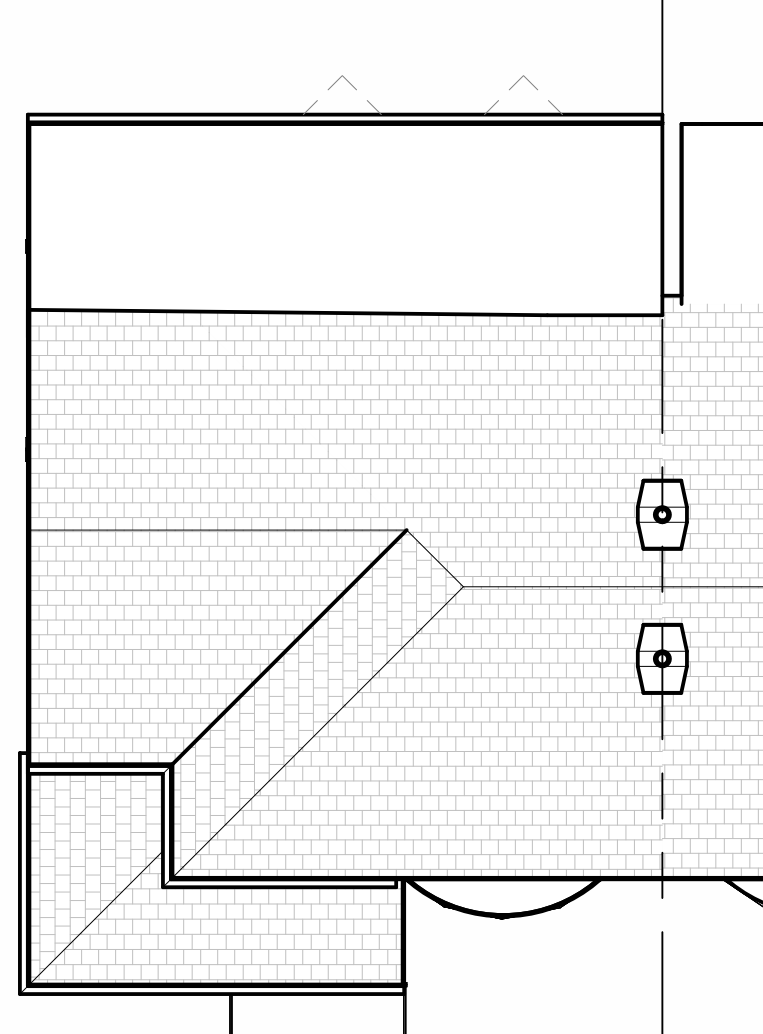

9 Roof Plan - Proposed

1:100

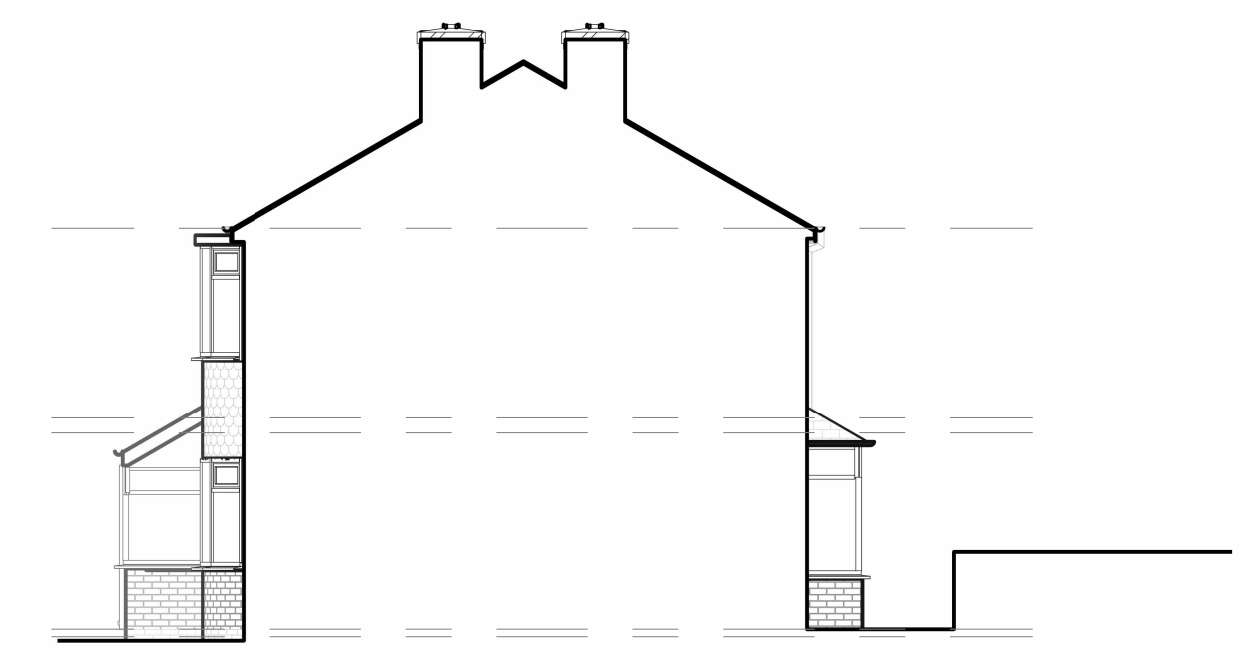

10 East - Existing

1:100



11 North - Existing

1:100




12 South - Existing

1:100



13 West - Existing

1:100

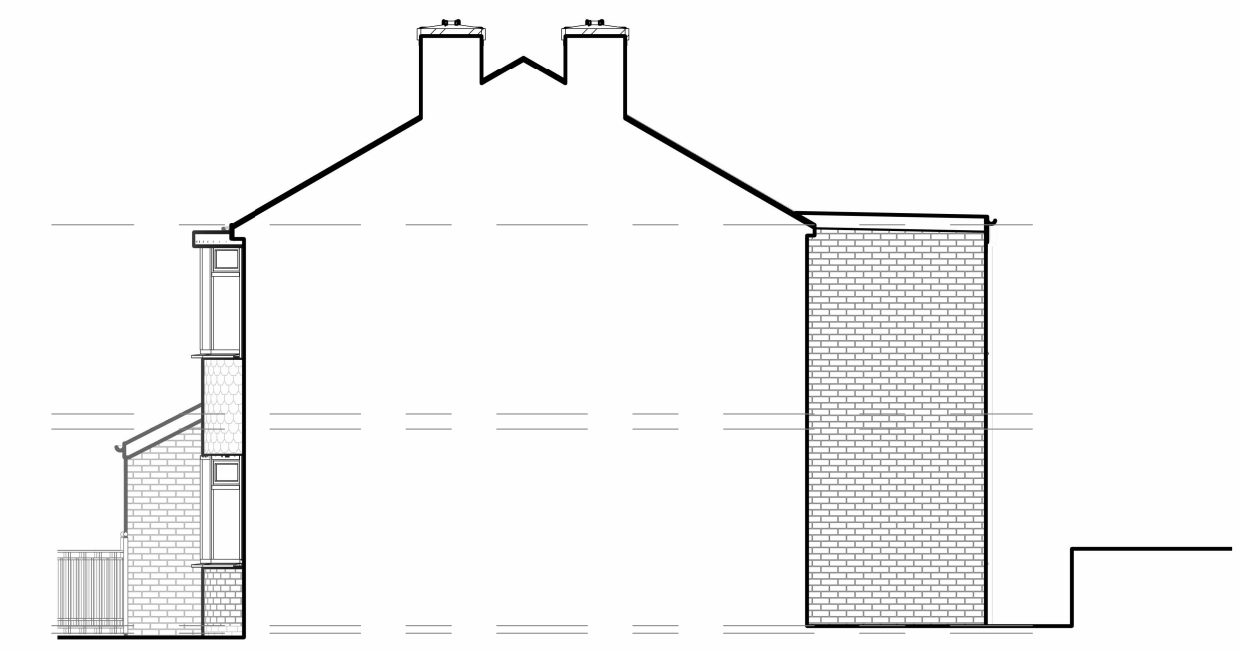

14 East - Proposed

1:100



15 North - Proposed

1:100




16 South - Proposed

1:100



17 West - Proposed

1:100

 

PL1 Issued for Planning 16 10 25
PL2 Issued for Planning 04 11 25

REV	Details	By	Date
Stamp:			

Project No:
JC_243

Project:
No. 45 AGECROFT RD EAST

Drawing No:
A1.1

Revision:
PL2

Title:
EXISTING AND PROPOSED PLANS AND ELEVATIONS

Project Address:
45 Agecroft Rd E, Prestwich, Manchester M25 9RQ

Scale on A1: As indicated
Drawn by: JC
Checked by: JC

Architecture Planning
+ CIAT
CHARTERED PRACTICE

To be read with JCD specification and all relevant documents. Check all dimensions on site, report discrepancies before starting work. No liability accepted for unauthorised changes or works. This drawing is confidential, do not copy or reuse without written permission. Property of JCD Design Group Ltd, return on request. © JCD Design Group Ltd