




- NOTES**
- This drawing is copyright. No unauthorised copying of drawing without the express permission of the architect.
 - Do not scale from prints. Use figure dimensions only.
 - Contractors to check all dimensions on site prior to commencement of works.
 - All works to be carried out in accordance with current statutory Health and Safety Regulations.
 - This drawing is to be read in conjunction with all relevant consultants' and / or specialists' drawings / documents and any discrepancies or variations are to be notified to the architect before affected work commences.
- | REV. | AMENDMENTS | DATE |
|-------|---|----------|
| Rev A | Ridge Height, front and rear eaves height all reduced. Windows at front, side and rear altered. Dormer reduced and Balcony removed. | 22-10-19 |

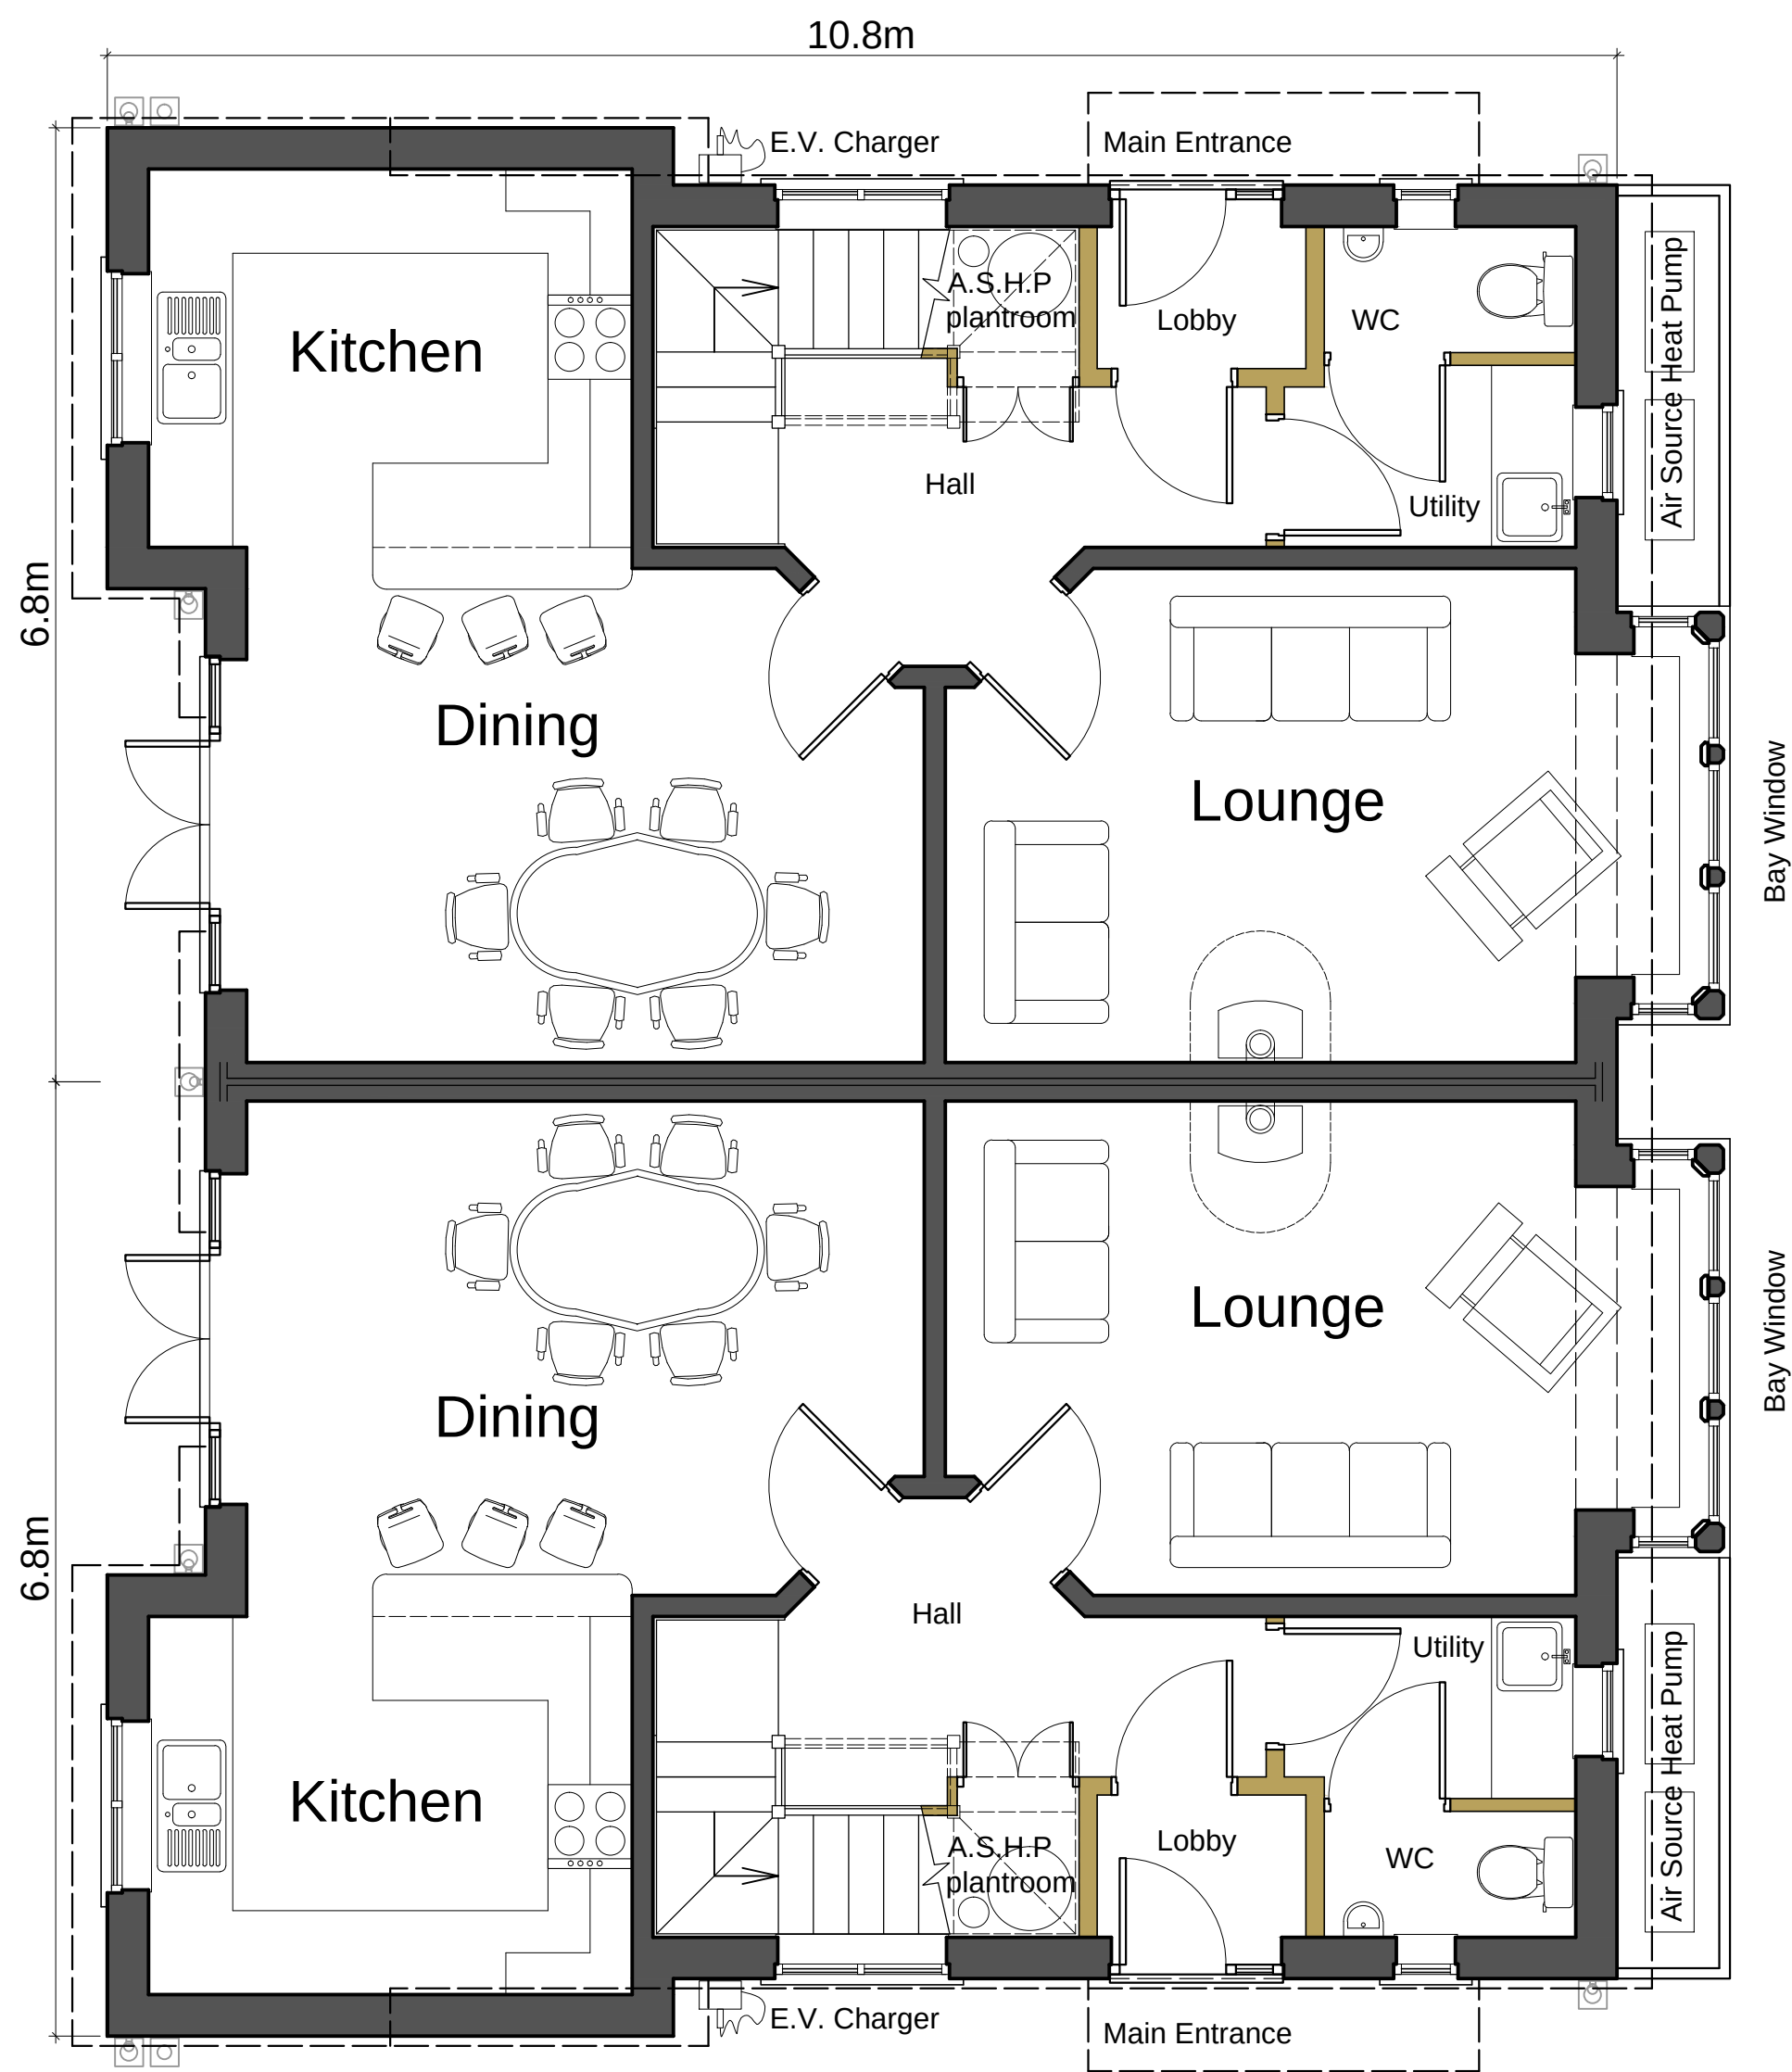

Proposed Ground Floor Plan

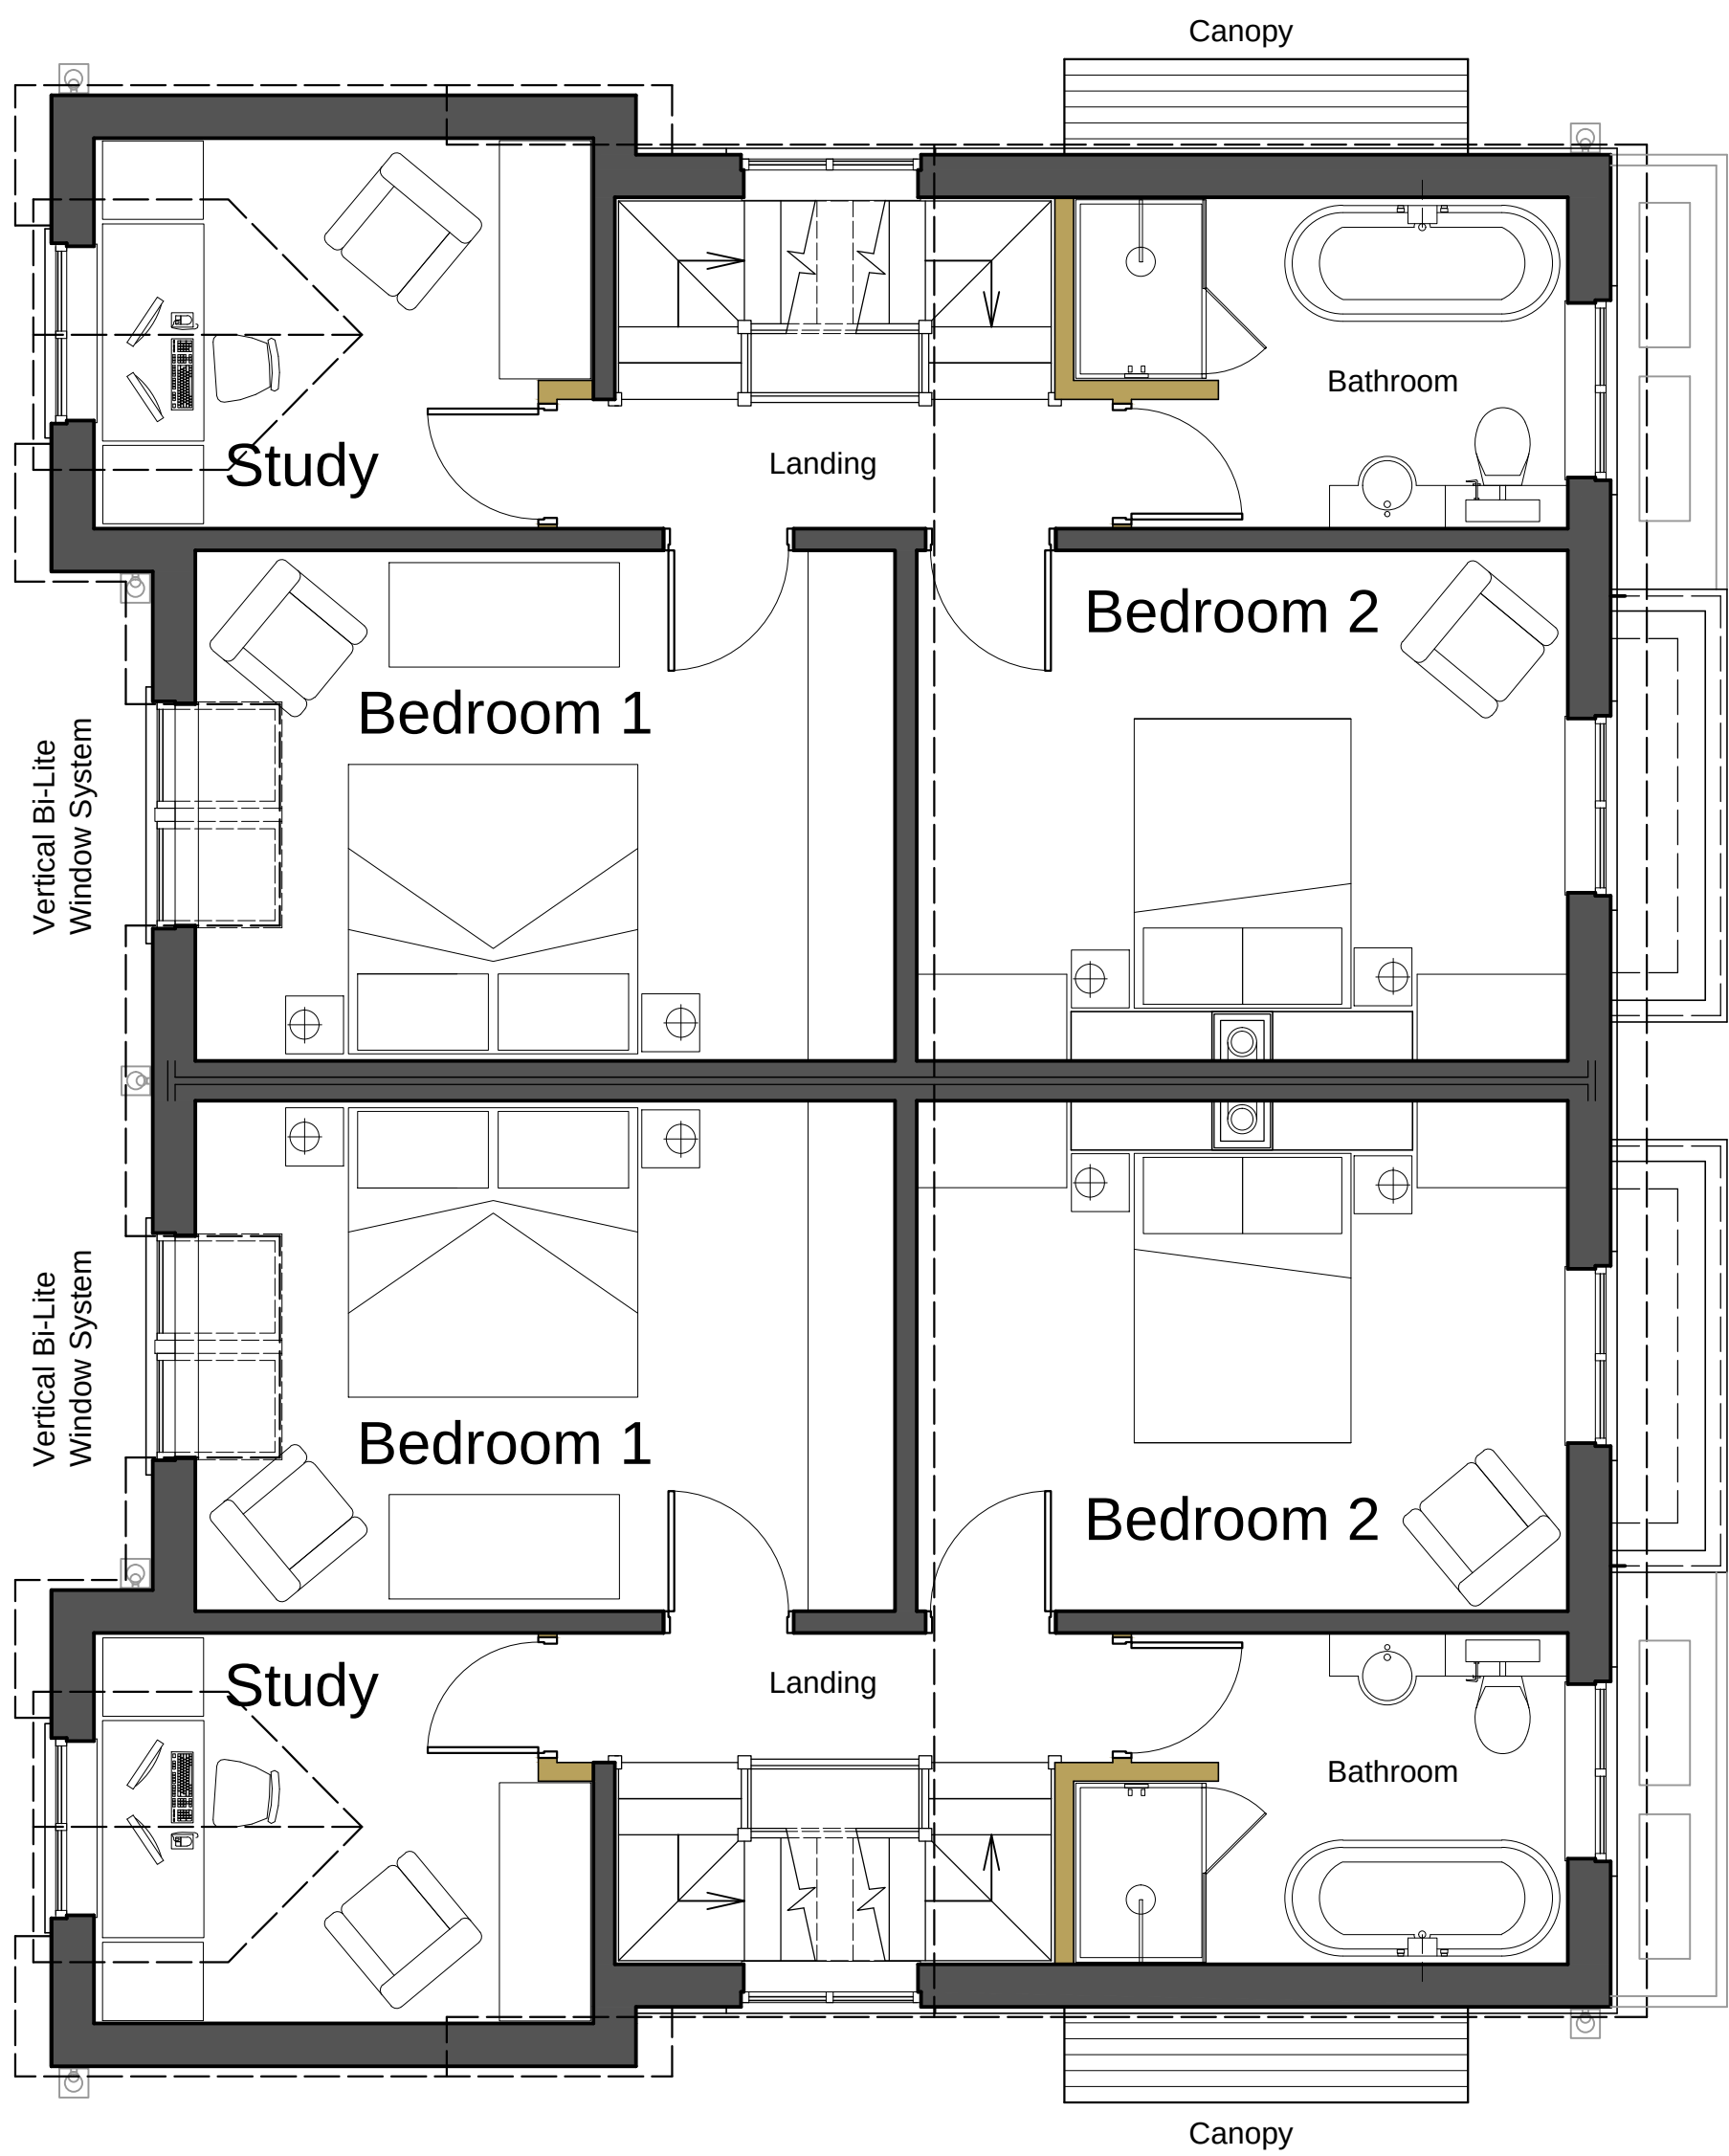


Proposed First Floor Plan

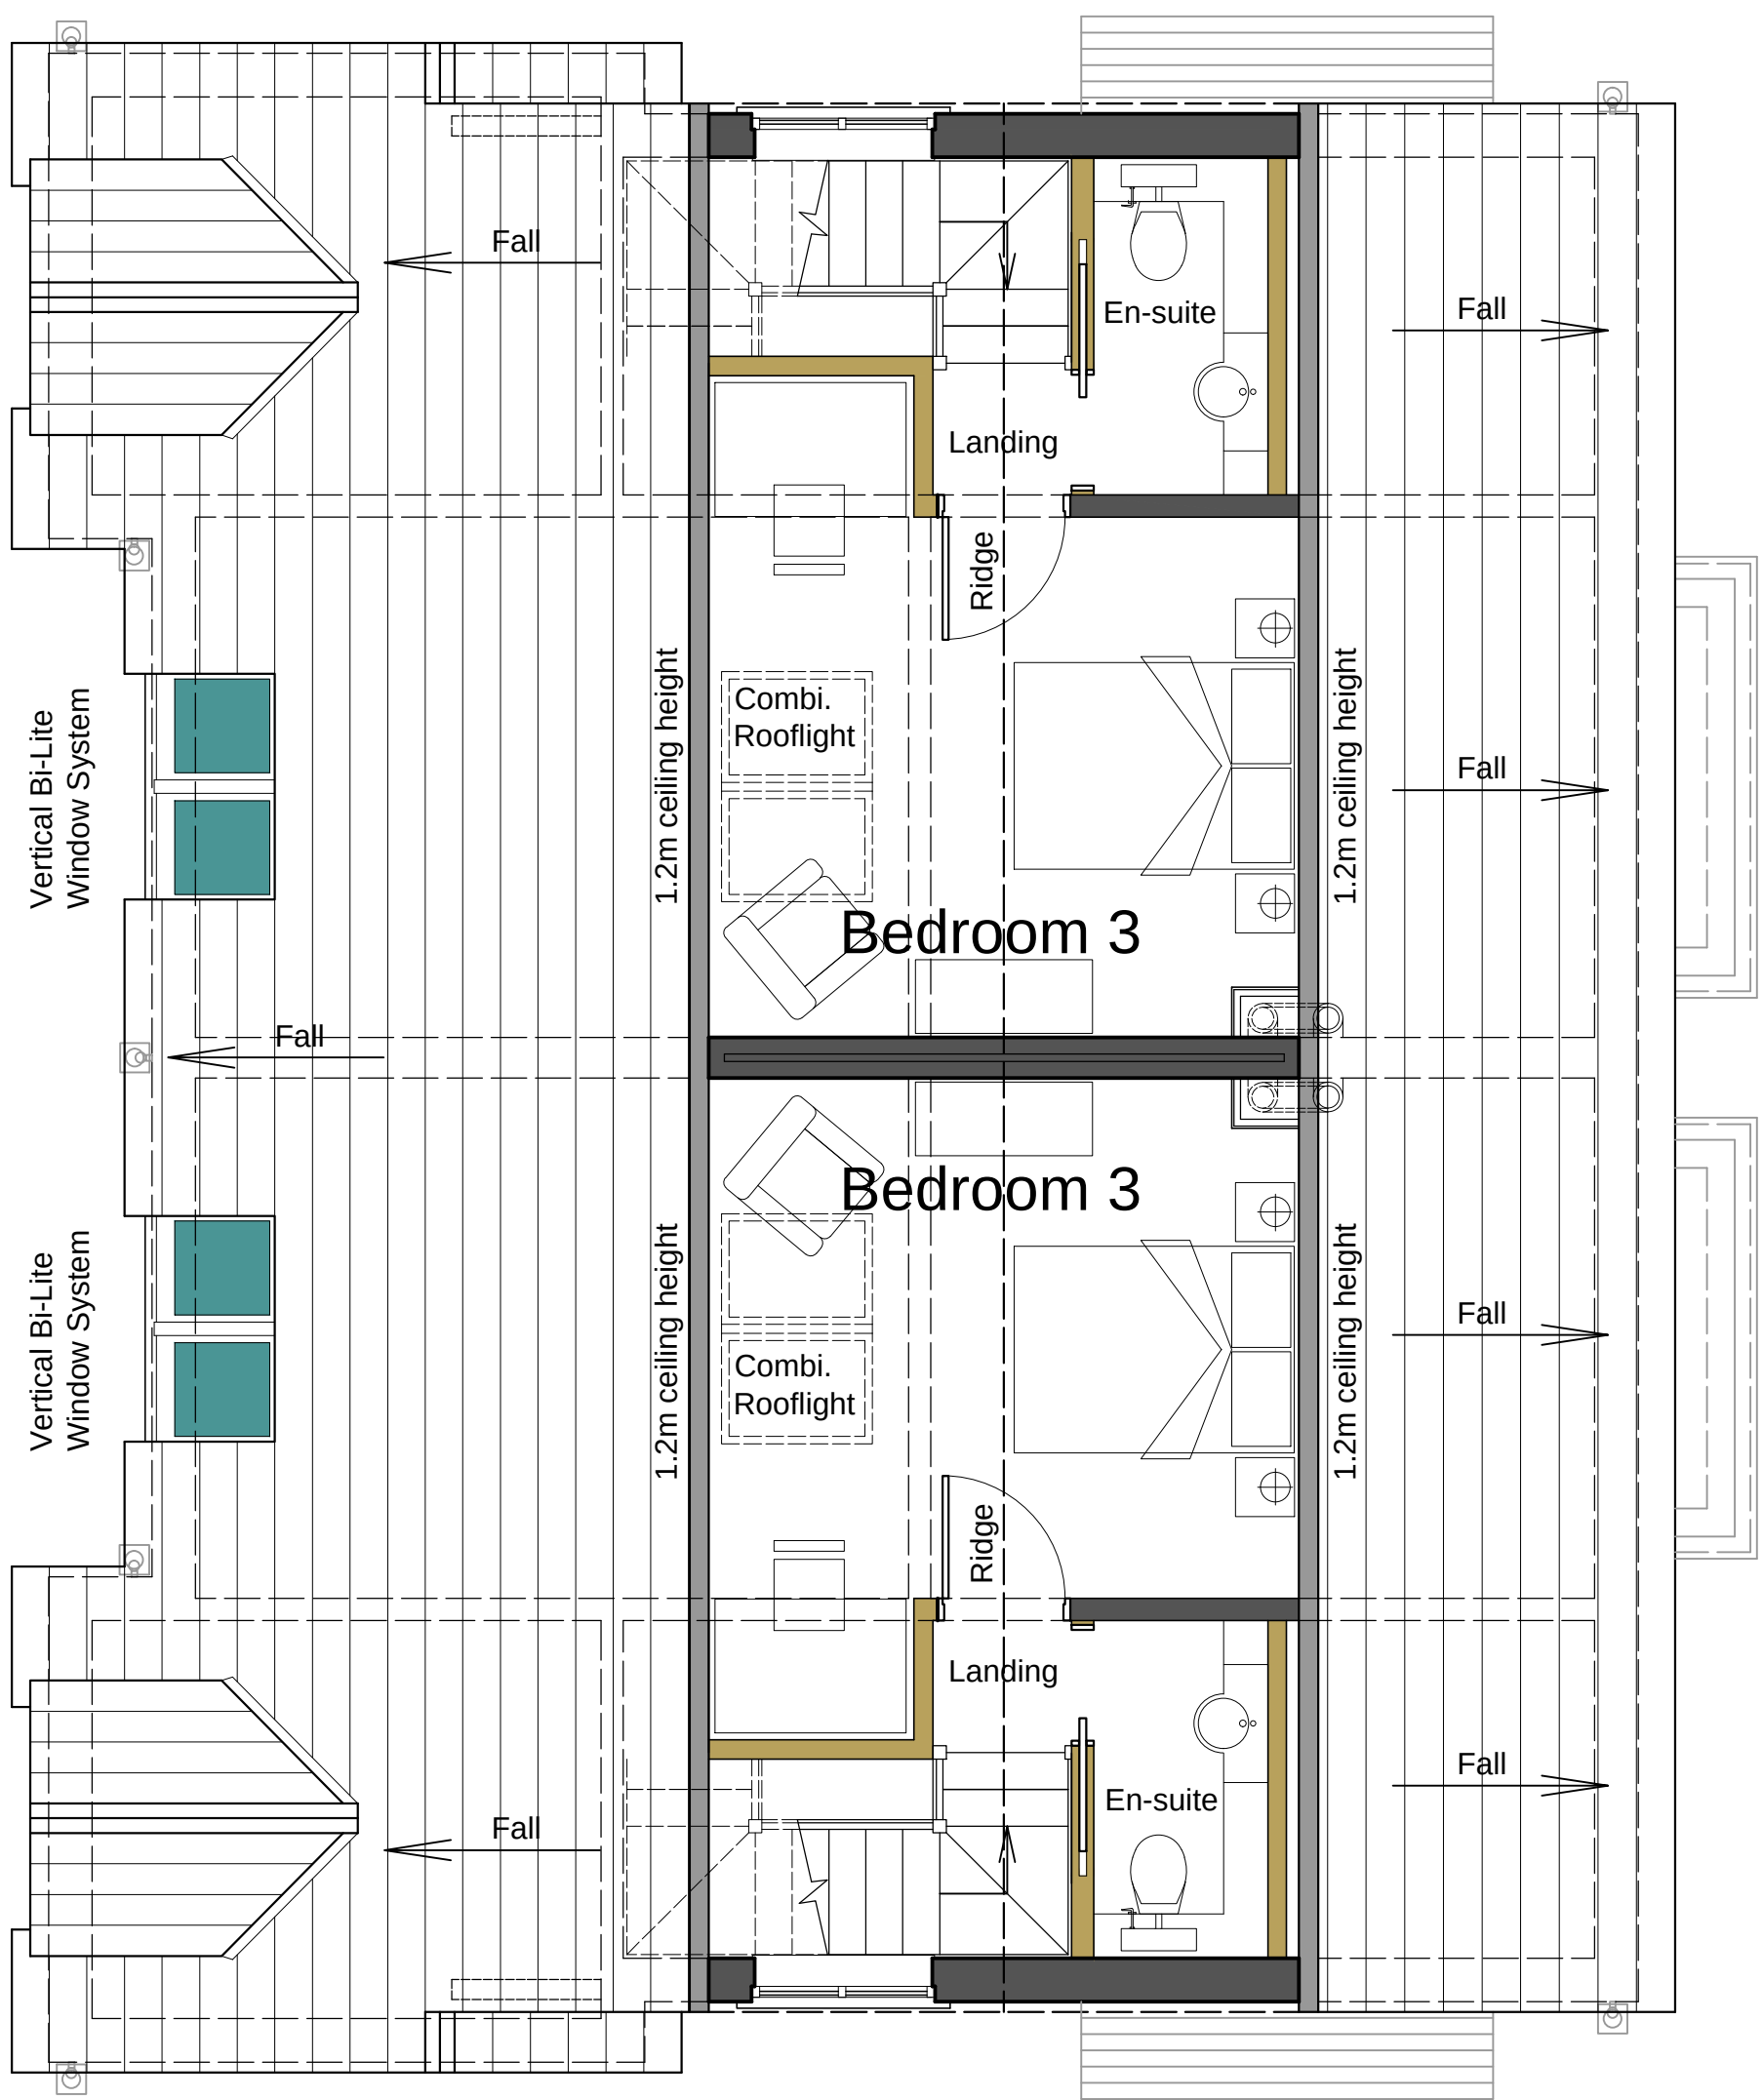

Proposed Second Floor Plan

Proposed Plans @1:50

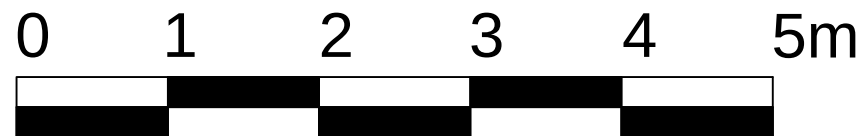

- Masonry construction
- Timber stud partition
- Roof & Dormer construction

Project	PROPOSED NEW DWELLINGS: LAND ADJACENT TO 391 WHALLEY ROAD, RAMSBOTTOM, BURY BL0 0ER
Drawing	PROPOSED GROUND, FIRST & SECOND FLOOR PLANS
Client	MR S. MORT
Dwn. By	NP
Scale	1:50 @ A1
Drg. No.	21-14-10-A
Drg. Size	A1
Date	NOVEMBER 2021