


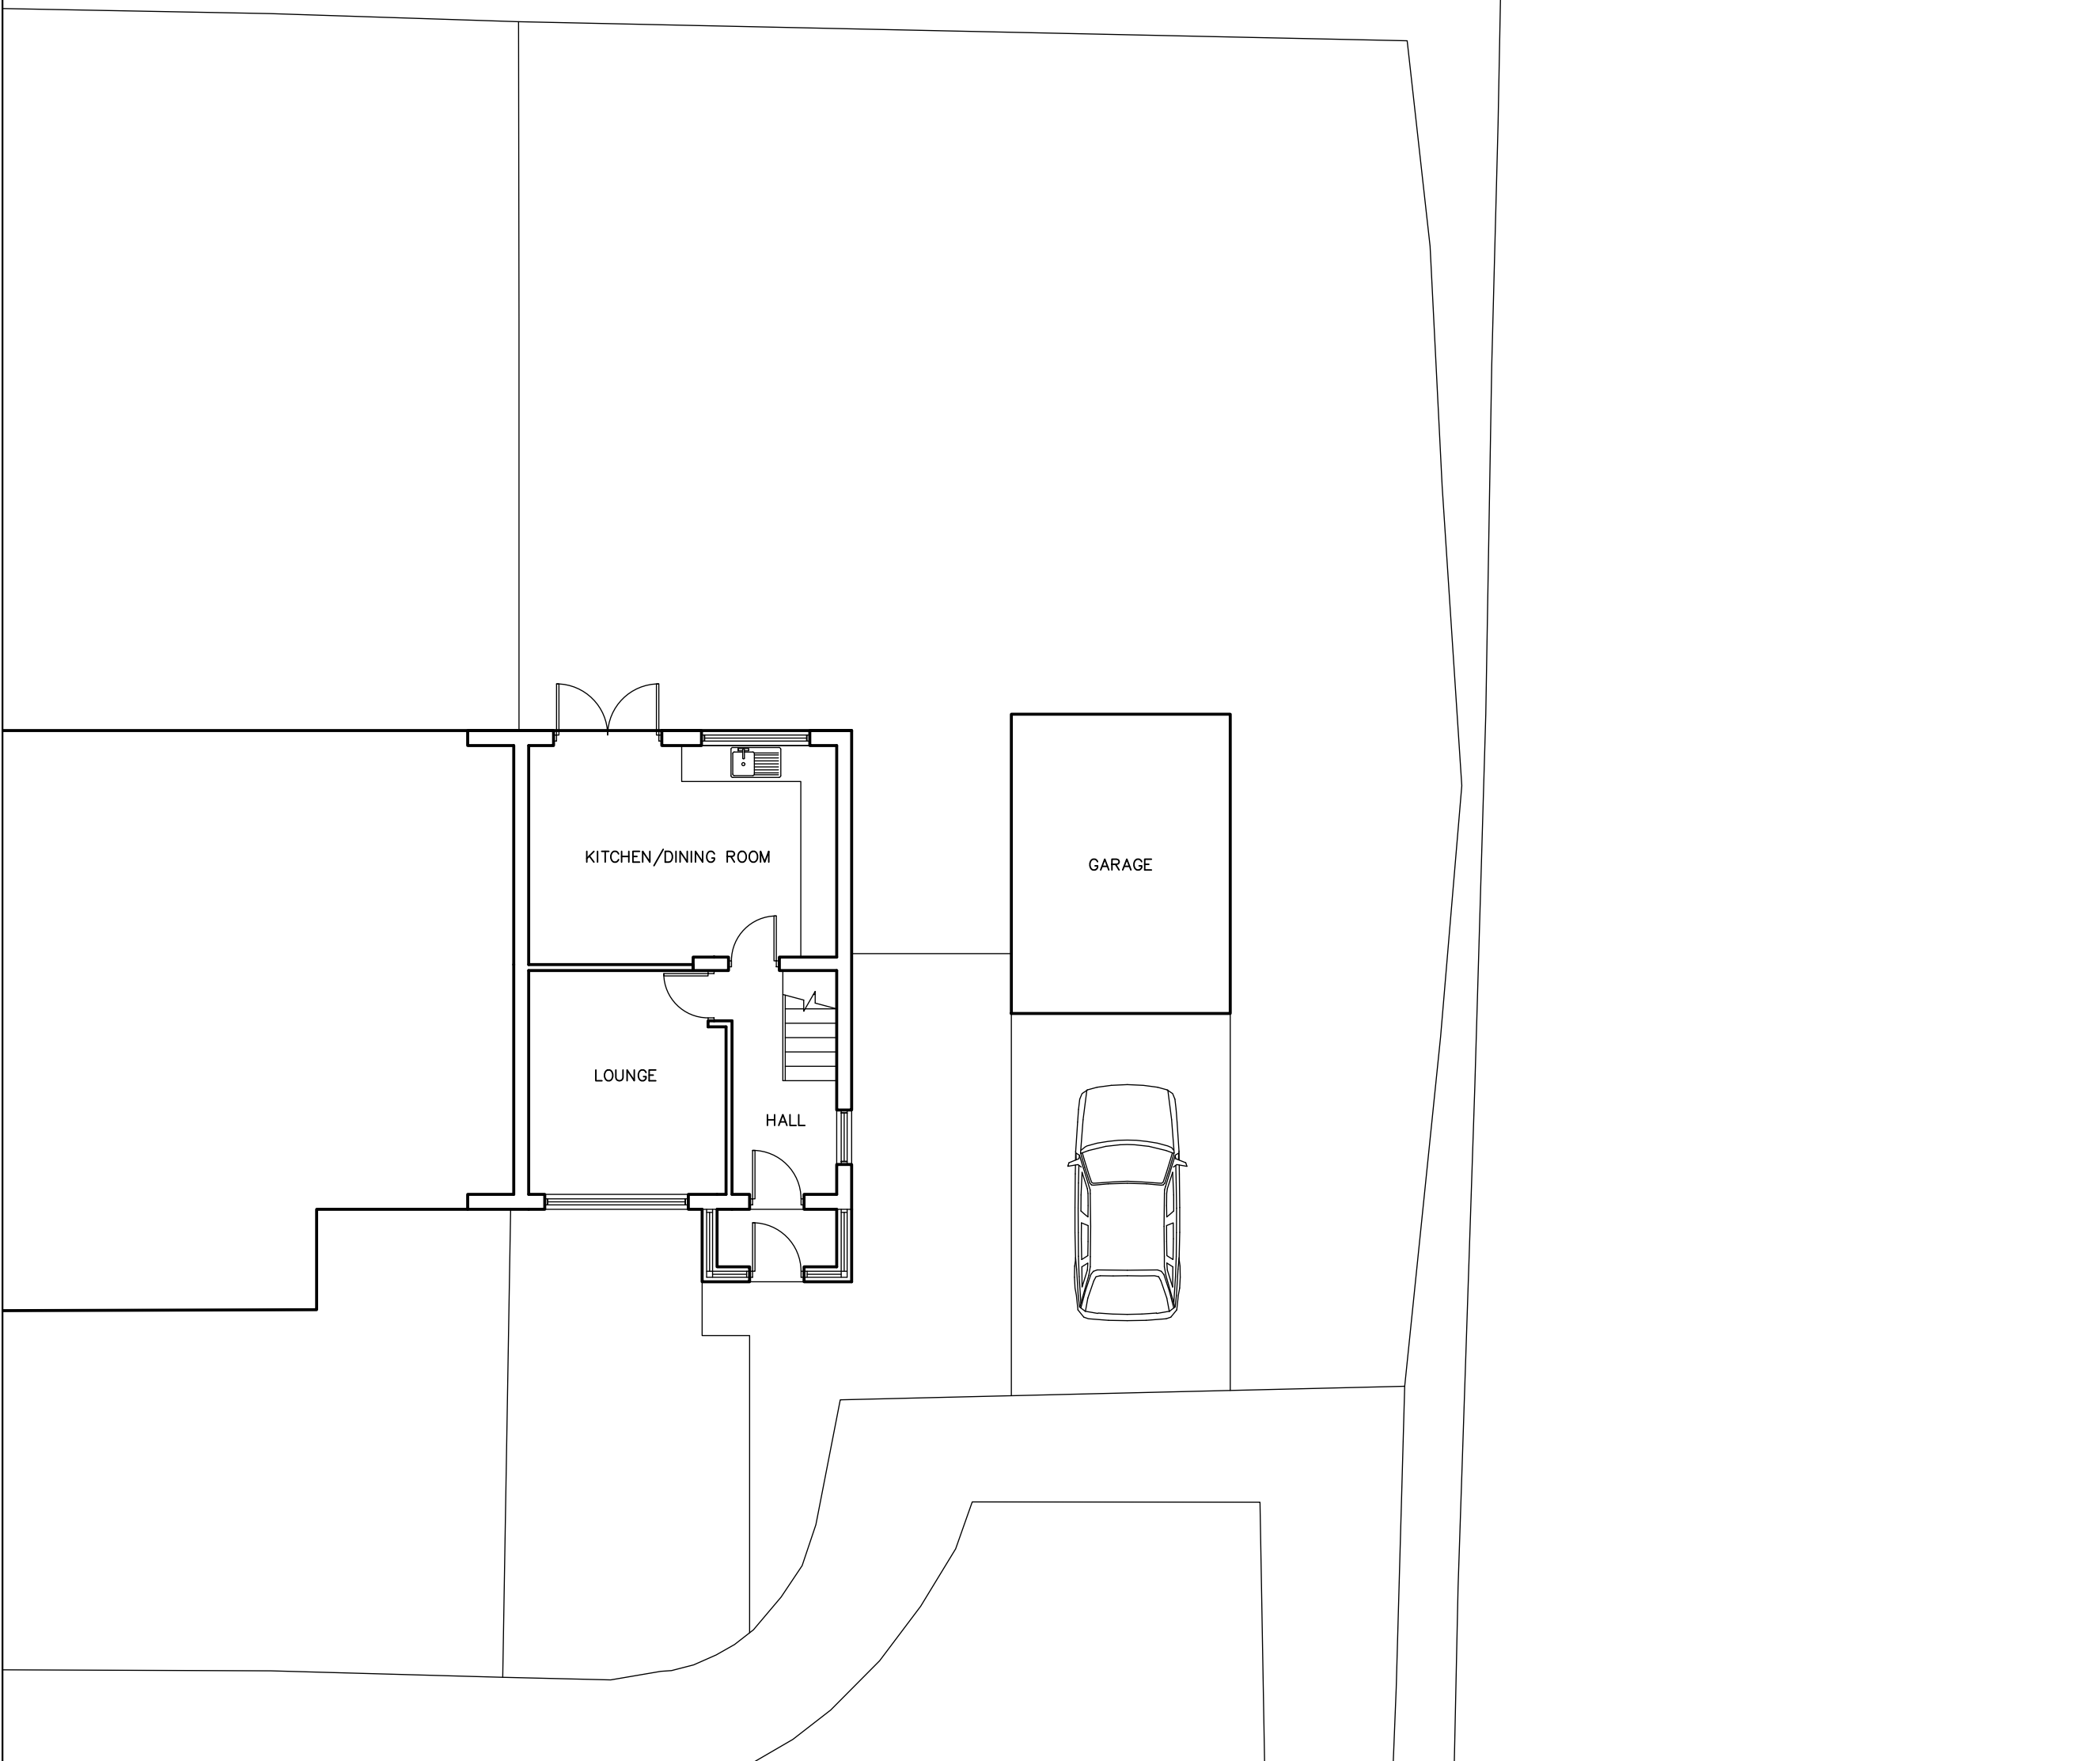

NOTES		
● ALL DIMENSIONS TO BE CHECKED ON SITE		
● NO DIMENSIONS TO BE SCALED FROM THIS DRAWING UNLESS OTHERWISE STATED		
REVISION		
DATE		



CLIENT MS BRYONIE SHAW & MR STEWART HARNEY		
PROJECT 11 NORMANY CRES. RADCLIFFE		
DRAWING TITLE SITE PLAN		
SCALE 1:100 @A3	DATE 05.23	
JOB NO. 2023-03	DRAWING NO. 02	REV.