



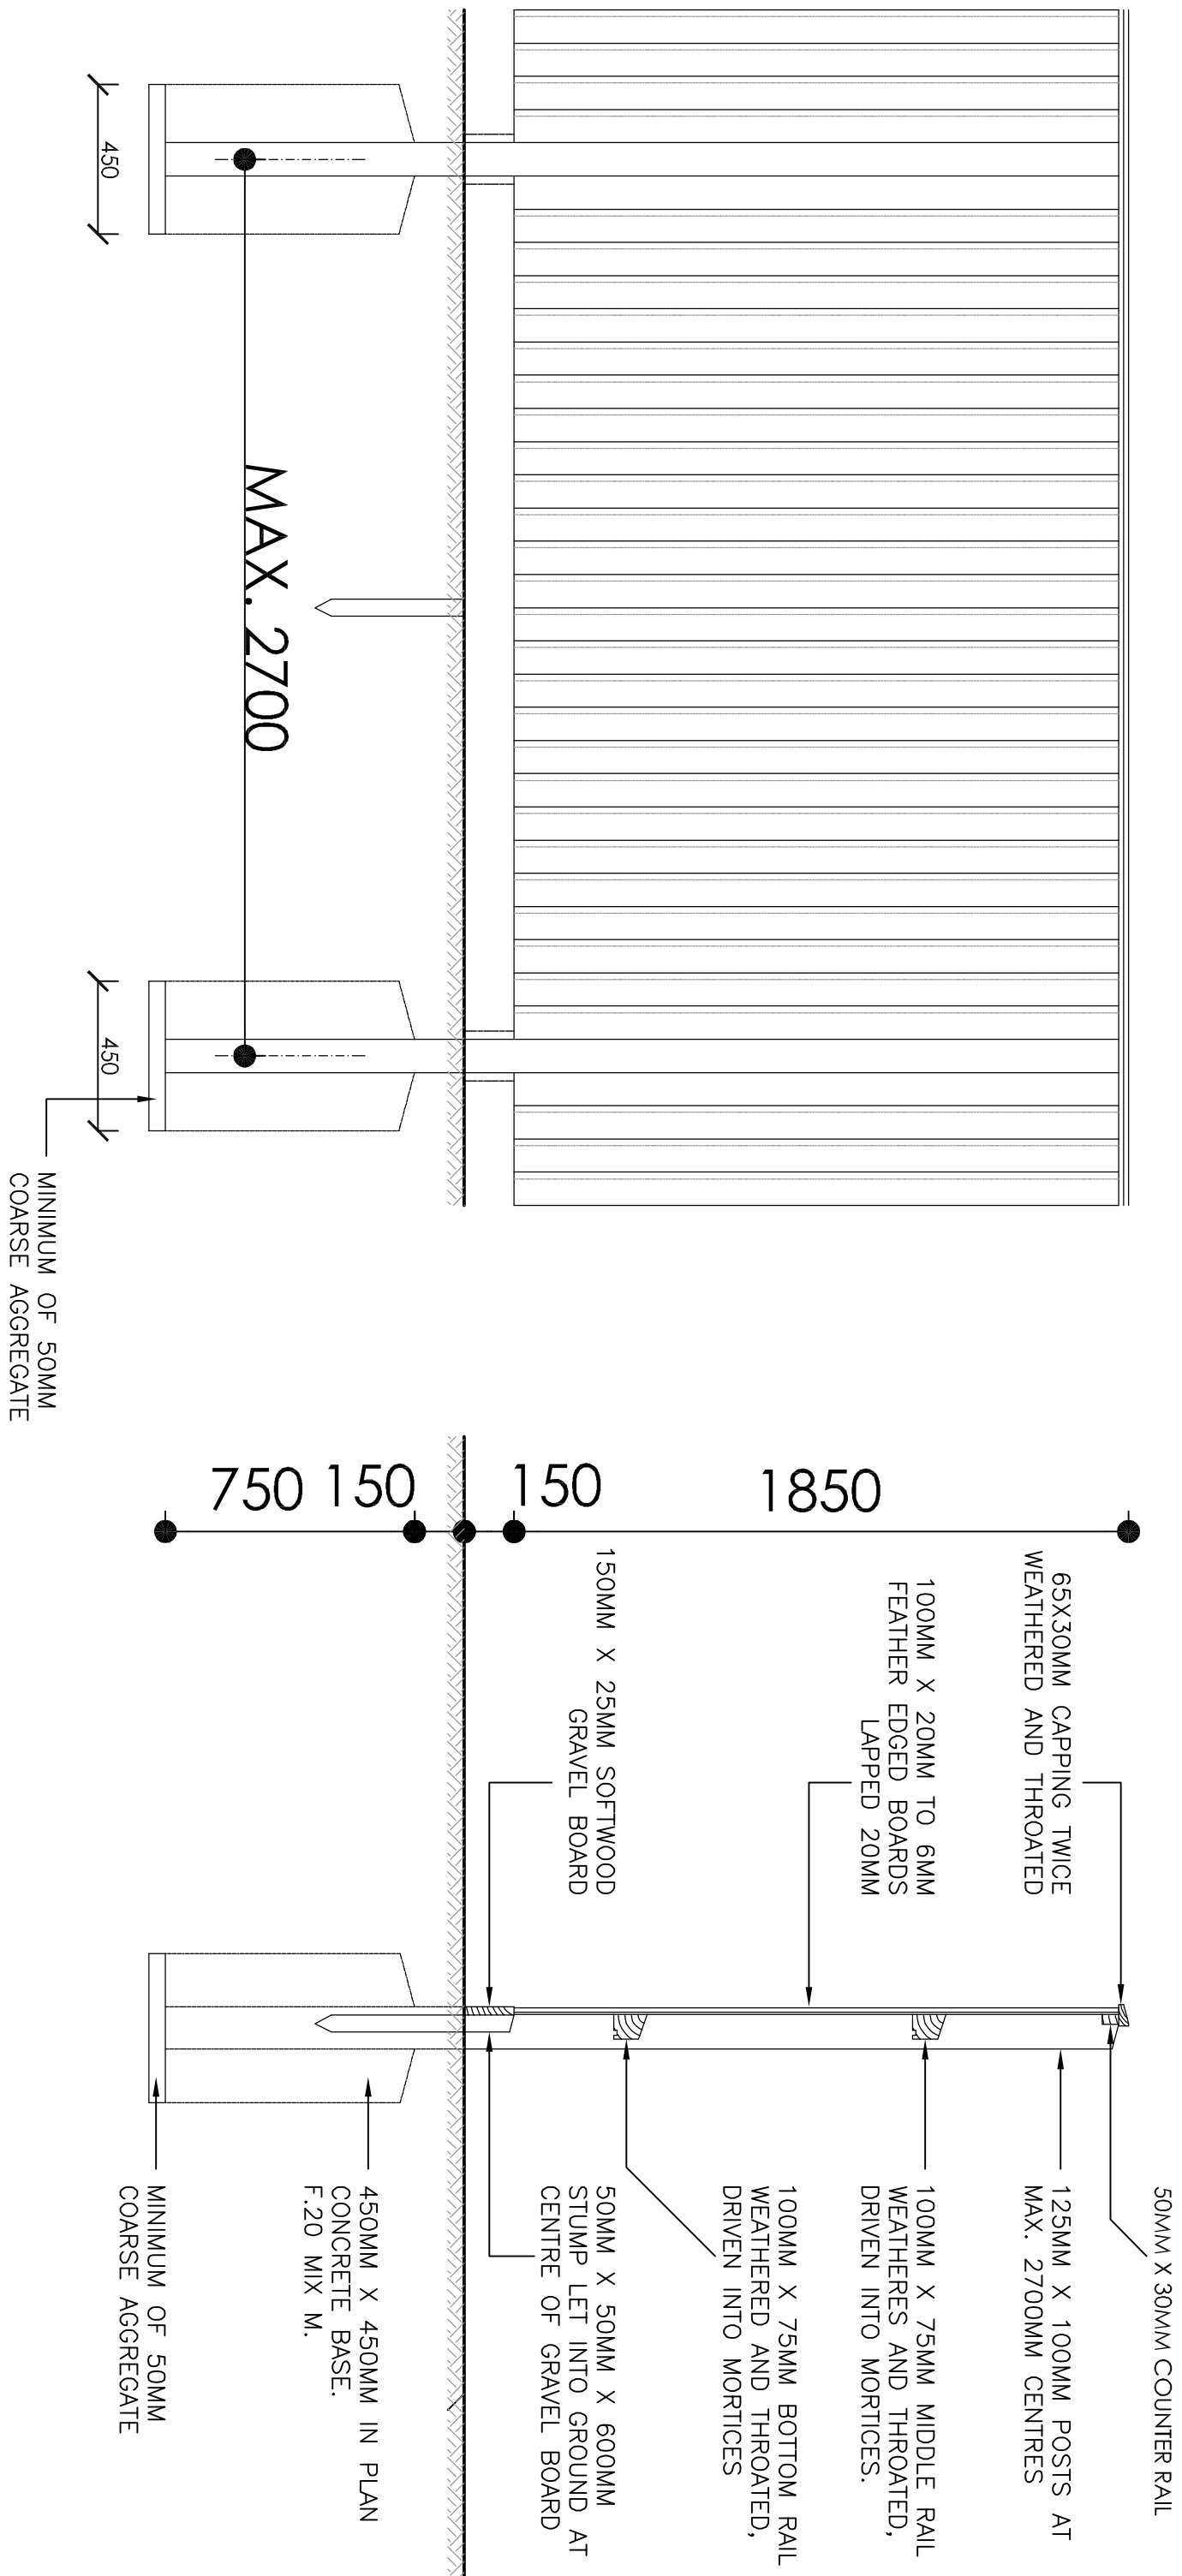

Elevation


Section

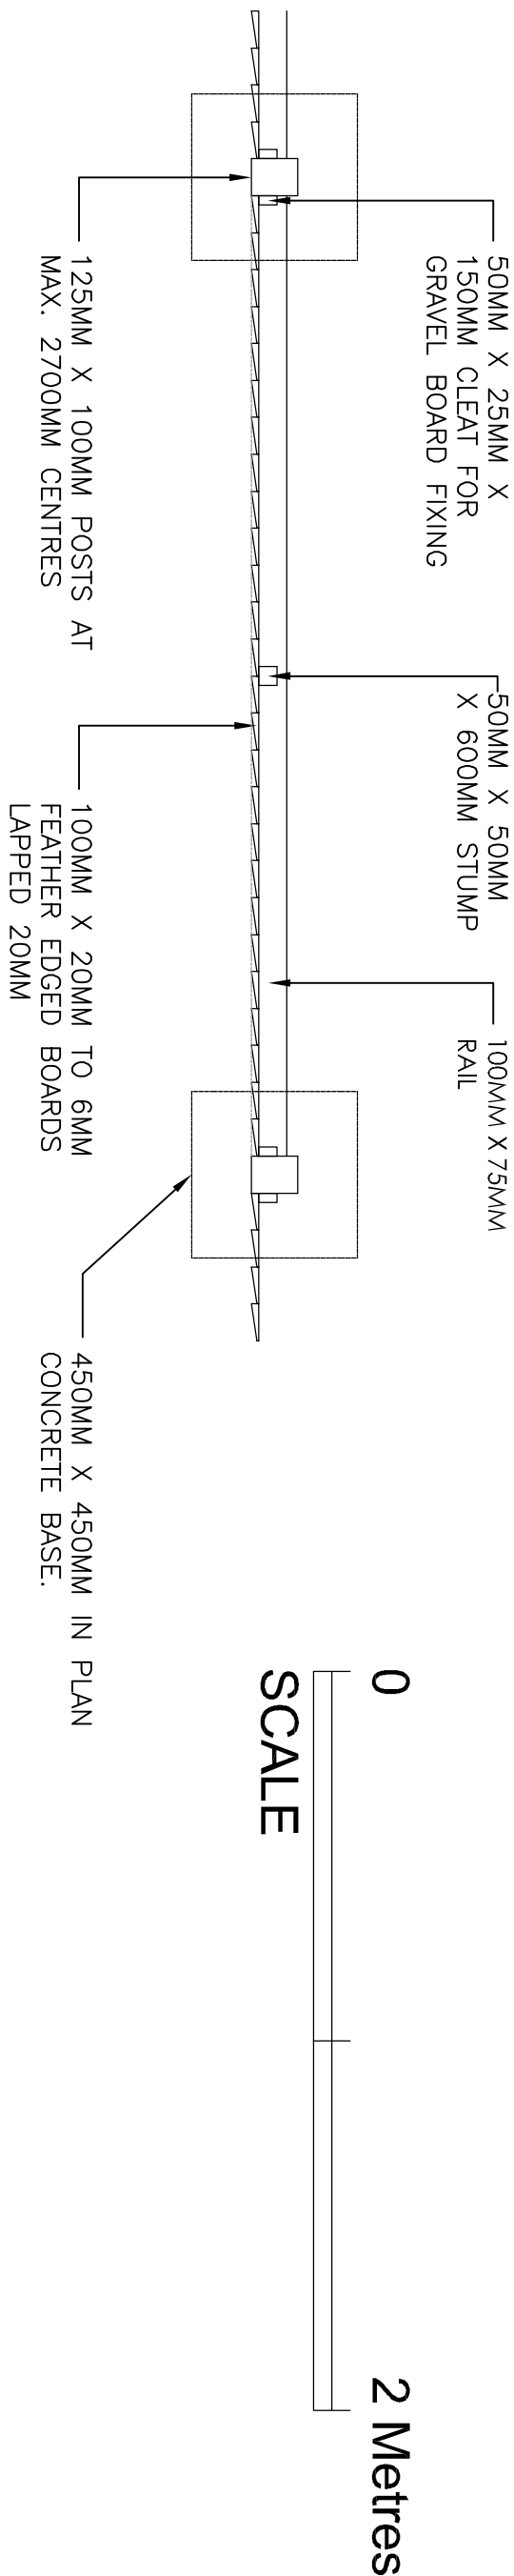

Plan 1:20

Close Boarded Timber Fence (2000mm tall)

scale 1:20

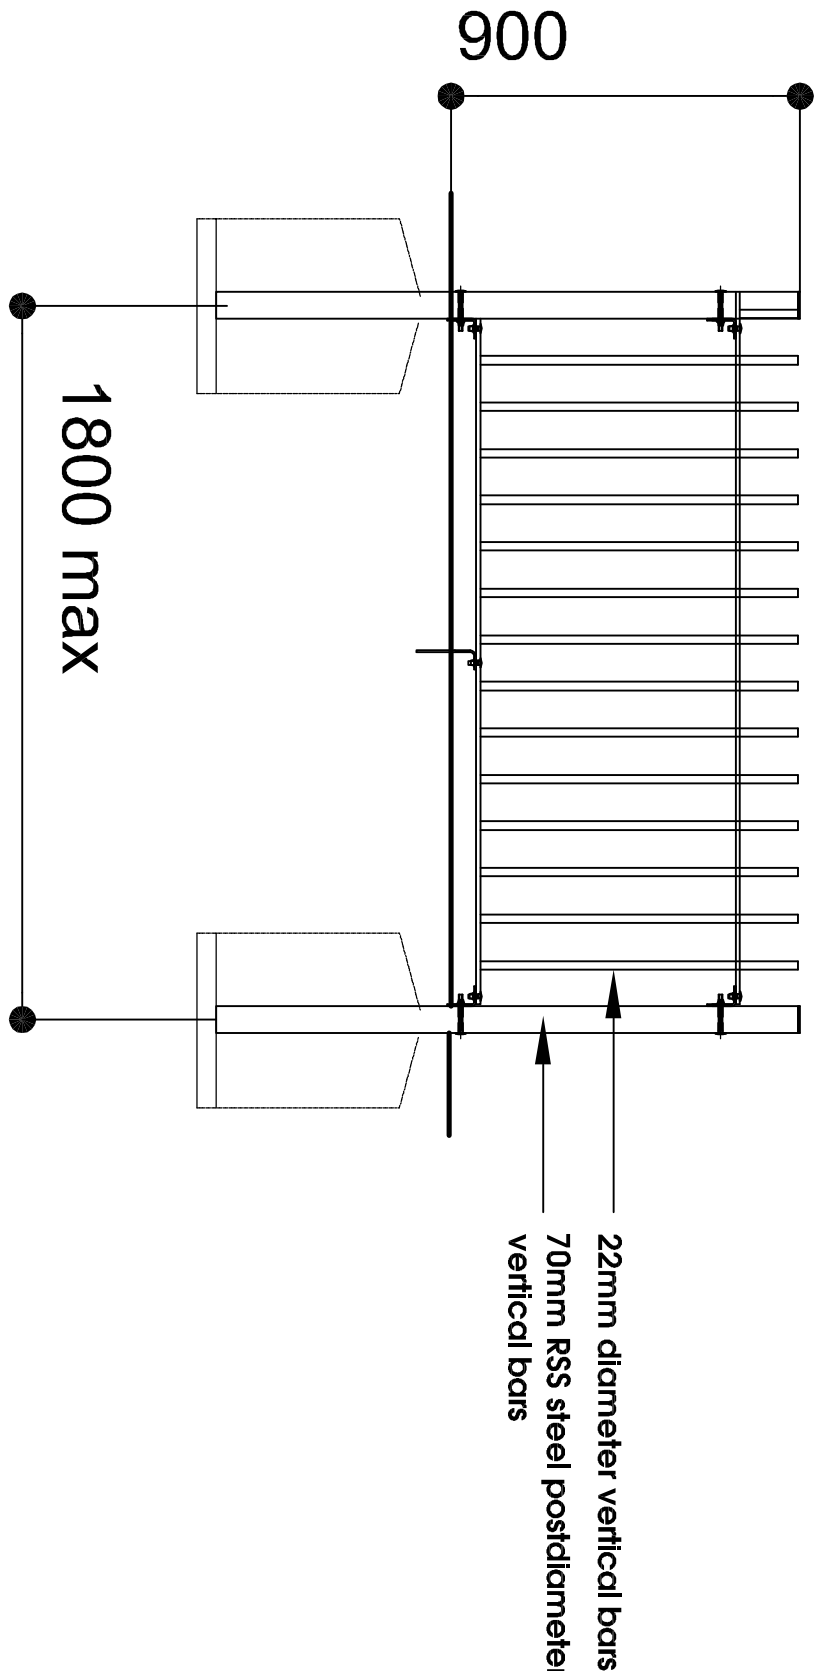

Typical Elevation New Vertical Steel Bar Boundary Fence

scale 1:20

Client	
Project	Proposed Dwelling, Parr Hill, Whitefield, Bury
Title	Fence Details -Refer to Site Plan for Location
Drawing number	3550:07
Scale	1:20 A1
Drawn by	RH
Check by	
Date	
Status	

fisk
&associates
architects

20 chorley road, swinton, manchester, m27 5qj
t - 0161 793 5300 e - info@cfisk.co.uk

f