


THE BUILDER MUST CHECK THE SITE
AND THE APPROVED DRAWINGS
BEFORE COMMENCING THE WORKS
AND MUST TAKE ANY WORKING
MEASUREMENTS AS NECESSARY.
ANY DISCREPANCY IN THE DRAWING
MUST BE REPORTED TO THE CLIENT .

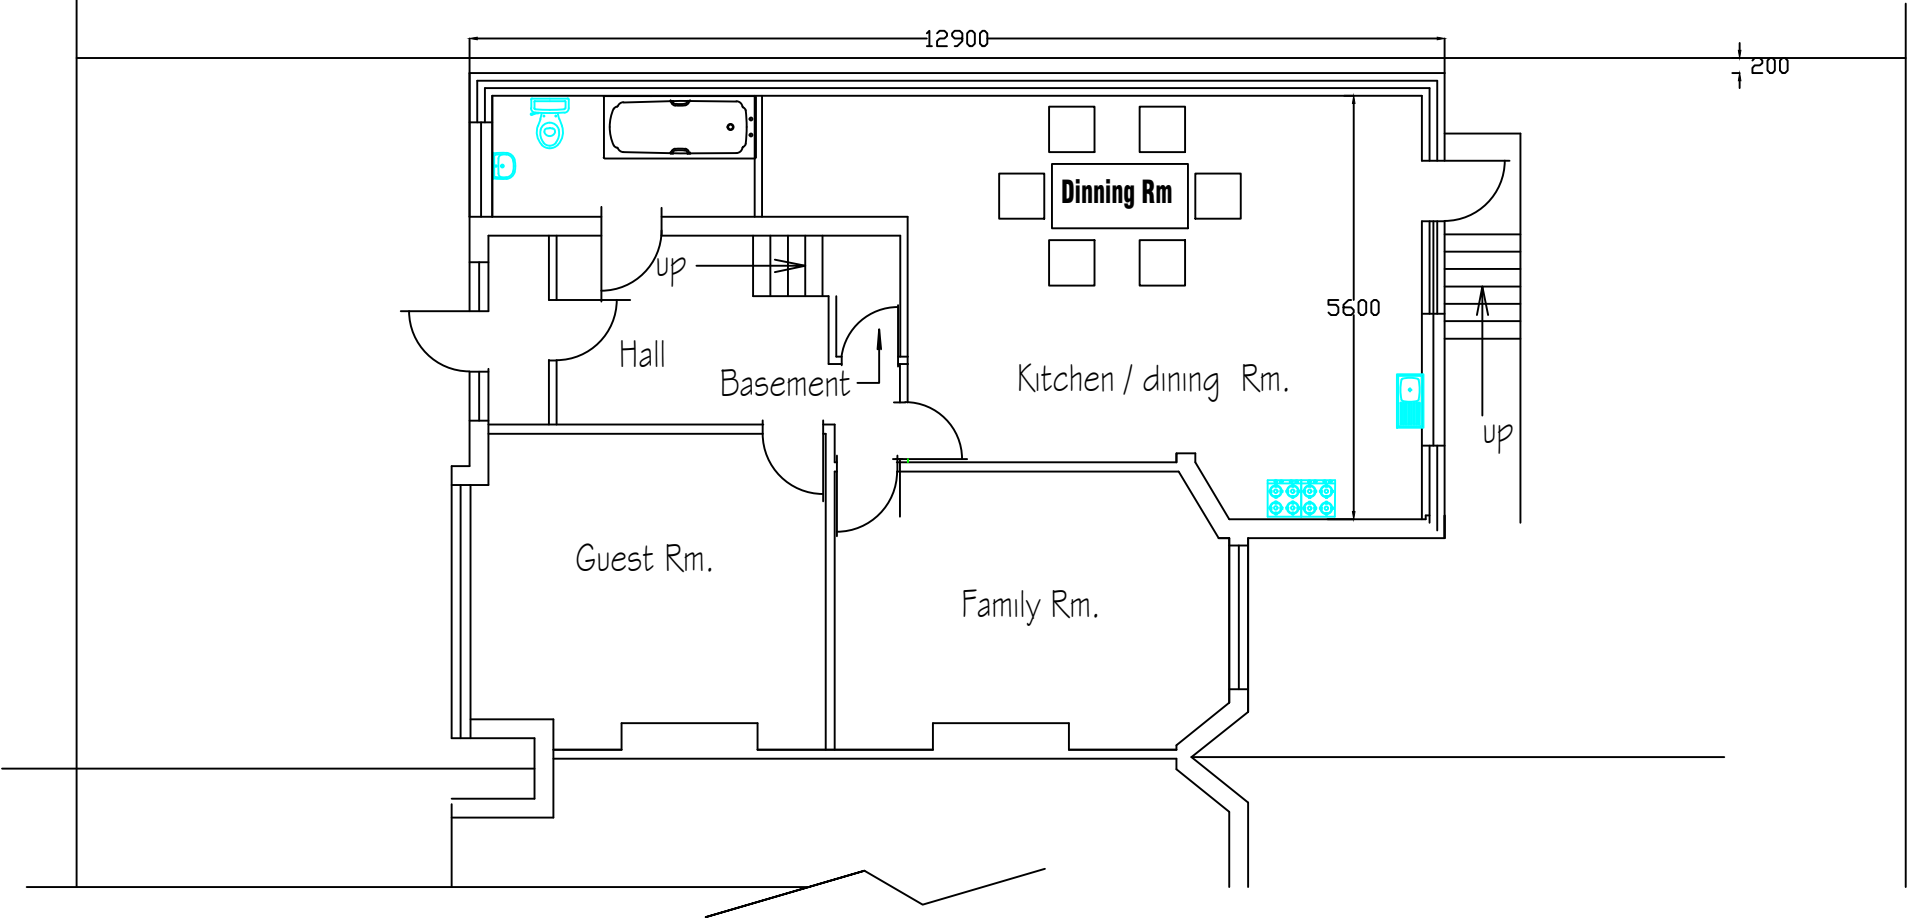

Proposed Ground Floor Plan

Date	Rev	Description	
27.06.22	B	Planning	
12.7.22	C	Planning	
04.8.22	C	Planning	
H S H Engineering Design Services 428 Cheetham Hill Road Cheetham Manchester M8 9LE. UK 01617956385,07940197 333			
project title	Proposed ground floor extension to create an additional living accommodation.		
client	Mr & Mrs Abdul Karim Zeria		
dwg. title	Proposed Ground Floor Plan		
dwg.no.	sheet no.	scale.	job no.
04C		1:100 @ A3	
12 Queens Drive Prestwich M/c M25 0HQ			
drawn by.	checked by.	approved by.	date
TZ		-	April 2022