


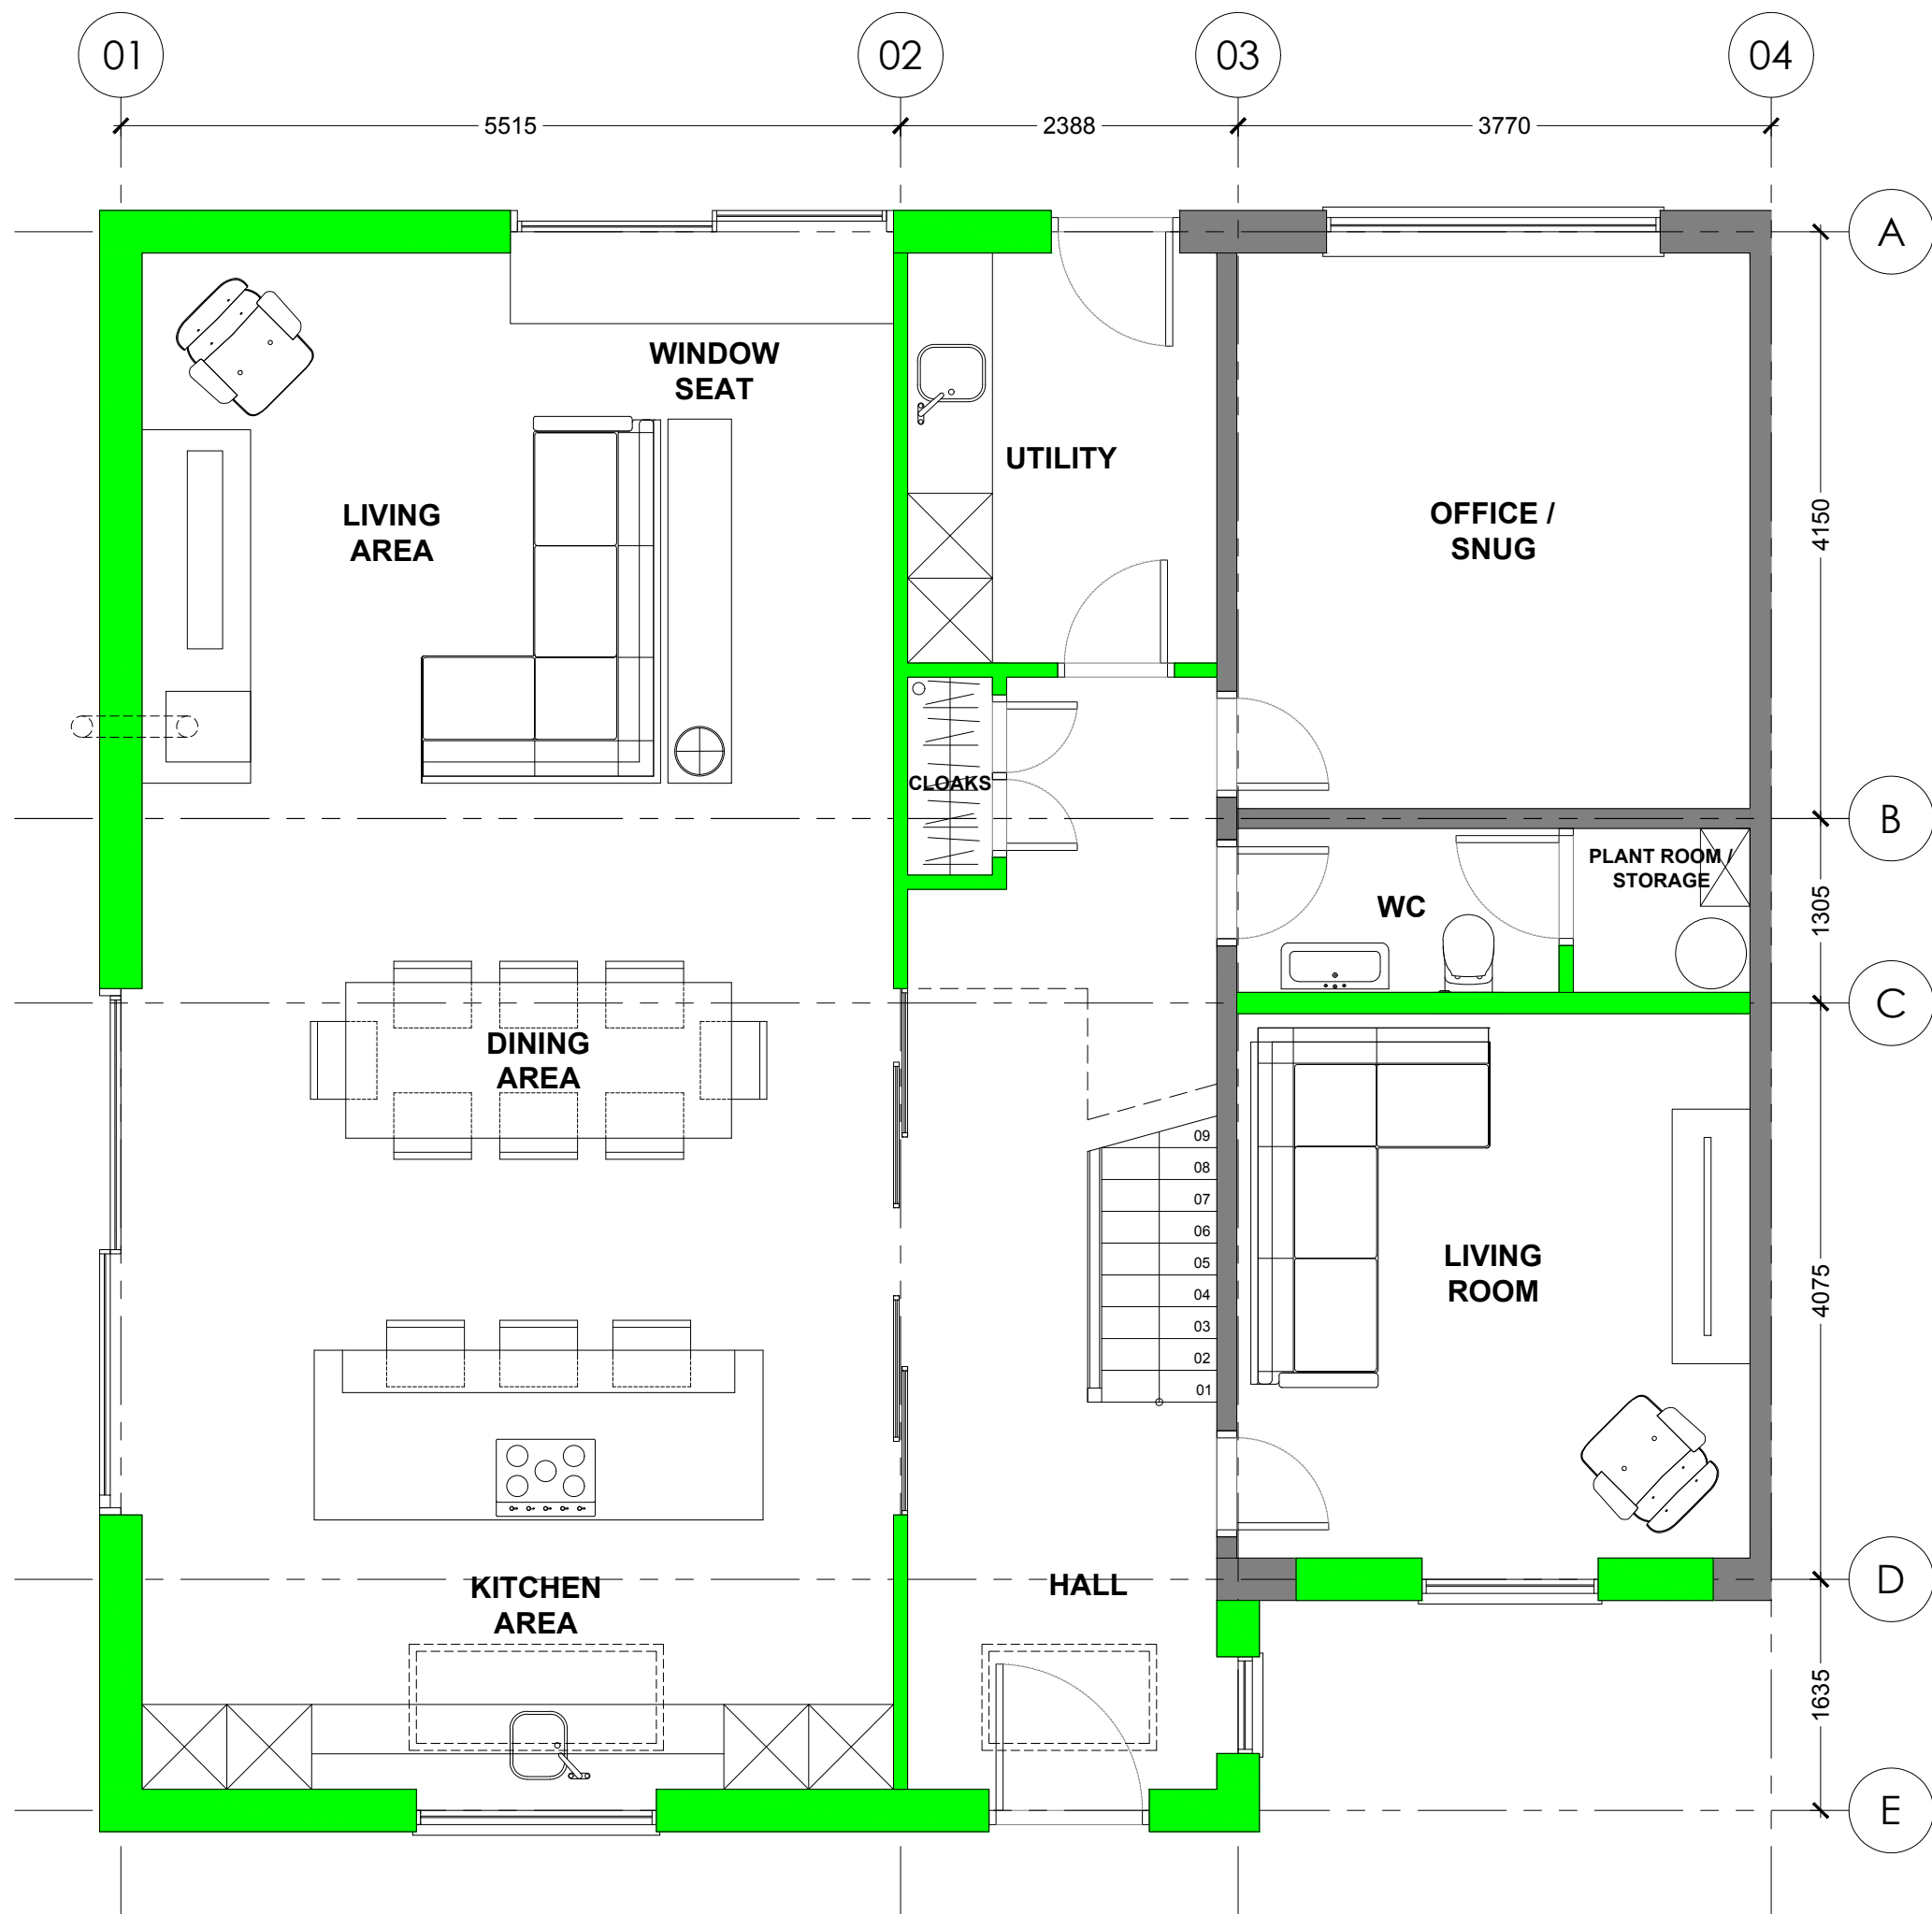

ALL DIMENSIONS ARE FOR REFERENCE PURPOSES ONLY DISCRPENCIES ARE TO BE REPORTED TO THE DRAWINGS AUTHOR. DO NOT SCALE FROM DRAWING.

PROPOSED GROUND FLOOR PLAN
1:50

--	--/--/----	----	----	----	----	
Rev	Date	Description			Rev By	Chk'd By
Project Title		36 SANDRINGHAM DRIVE GREENMOUNT BURY BL8 4DJ				
Client		MR JOYCE				
Status		PLANNING				
Scale		1:50	Drawing Size		A3	
Drawn By		SPW	Checked By	PDP	Date 03/22	
Drawing Title		PROPOSED GROUND FLOOR PLAN				
Job-Dwg No		475BUR-104				
ABODE MANCHESTER 0161 711 0858 No.1 Spinningfields, WeWork (Abode) Quay Street, Manchester, M3 3JE LONDON 020 3053 8255 1 Knightsbridge Green, 7th Floor, Office 7.02 London, SW1X 7NE						
info@abode-architecture.co.uk www.abode-architecture.co.uk						