
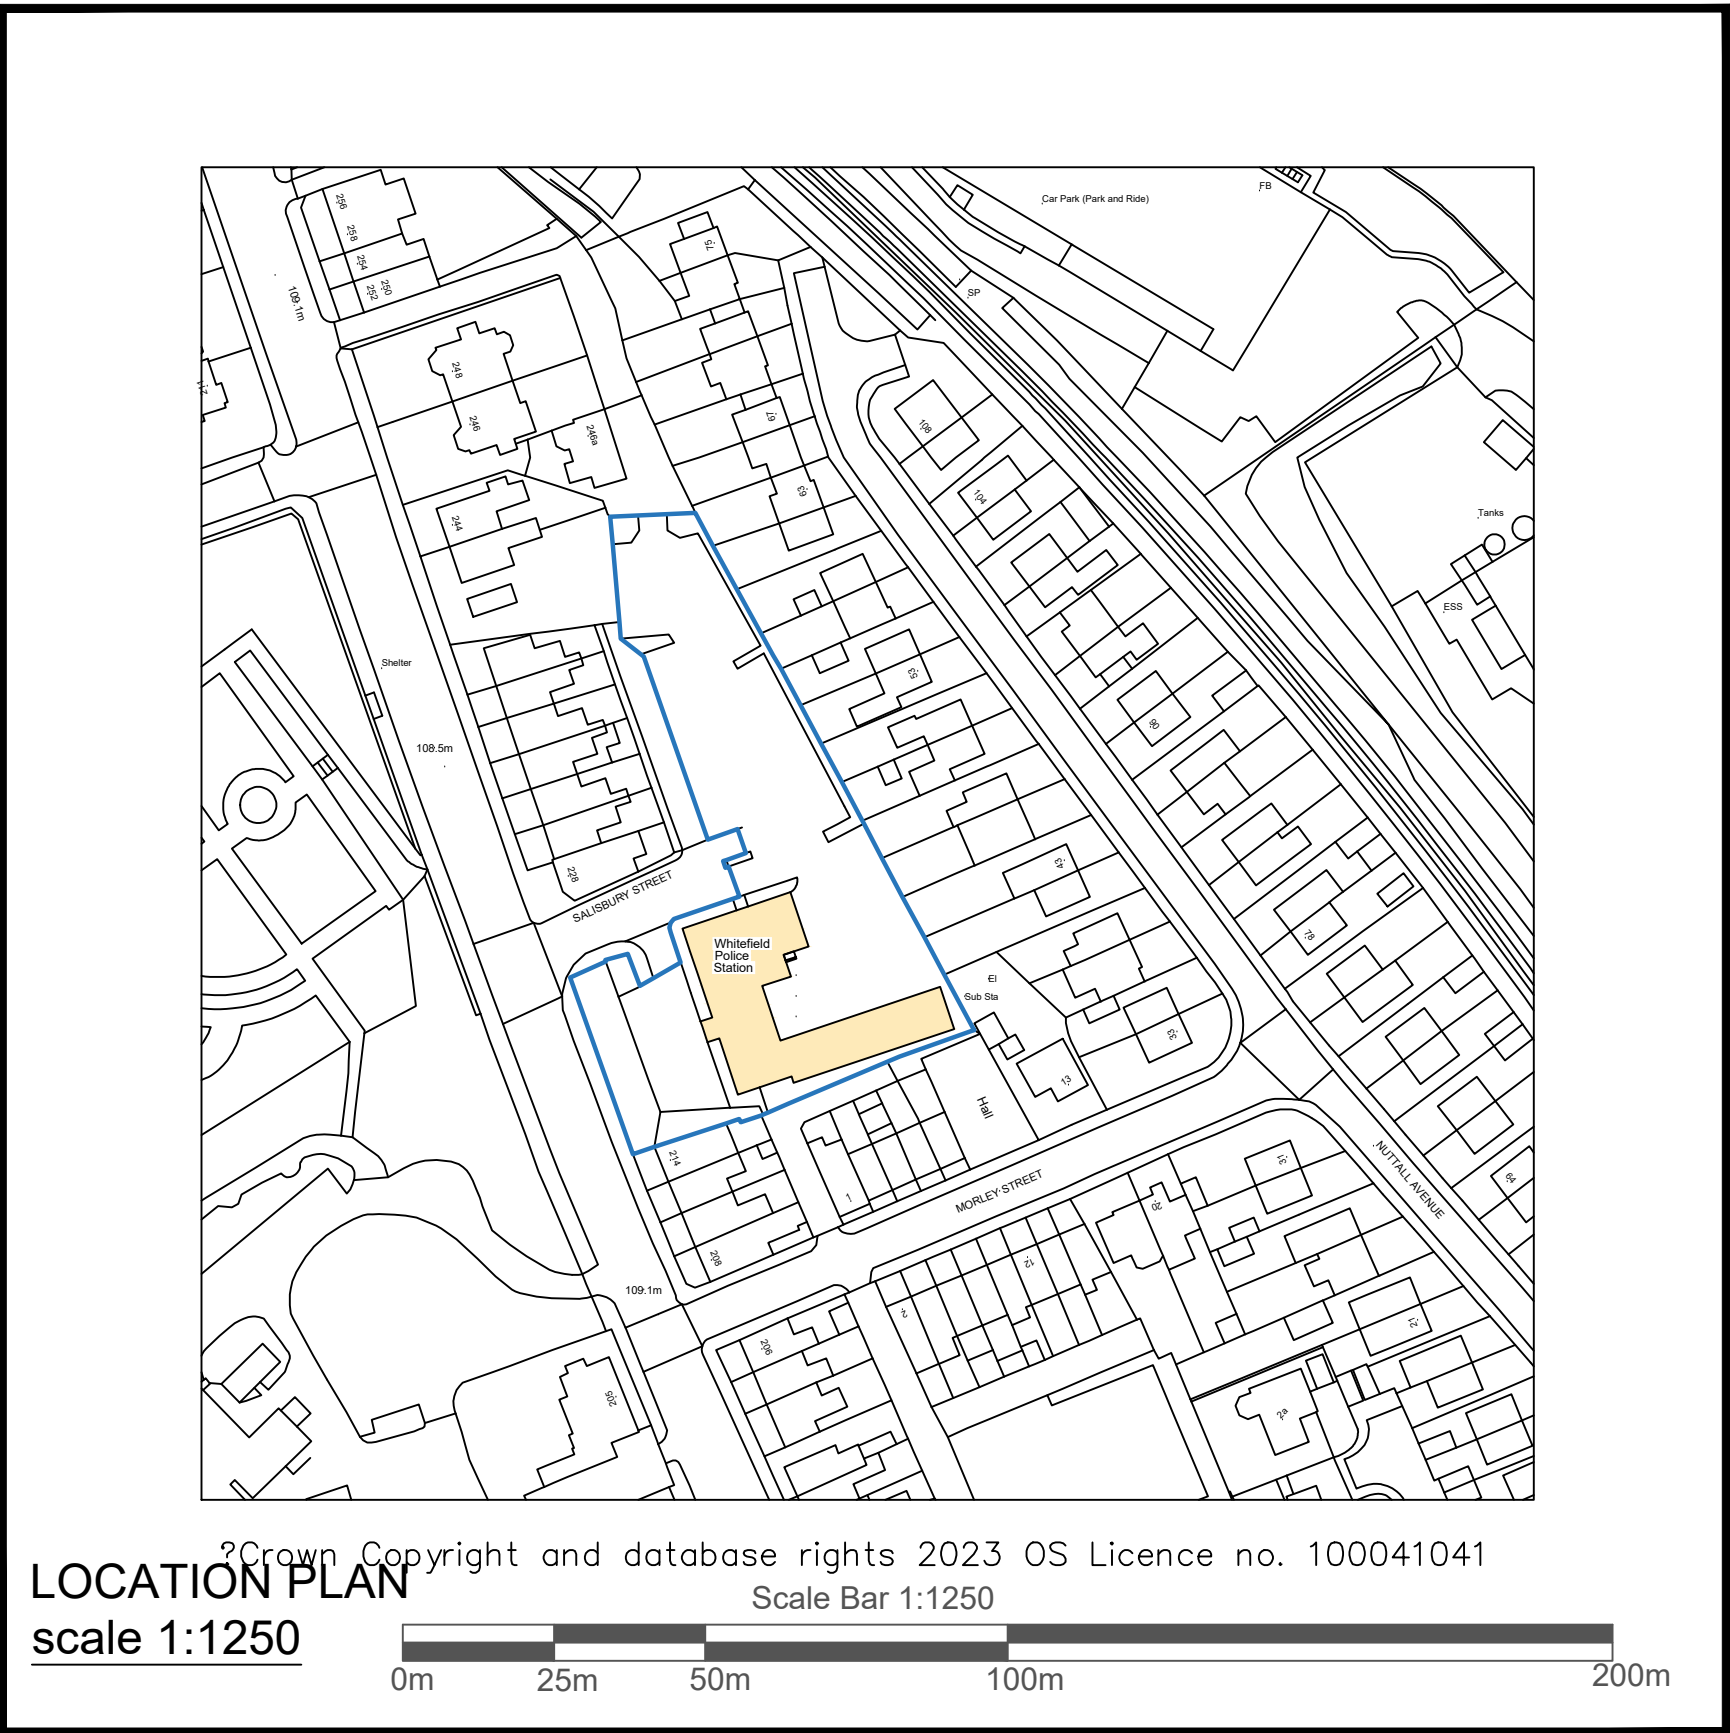
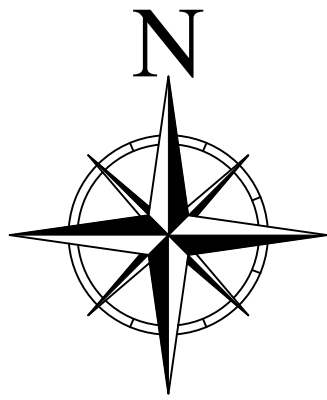


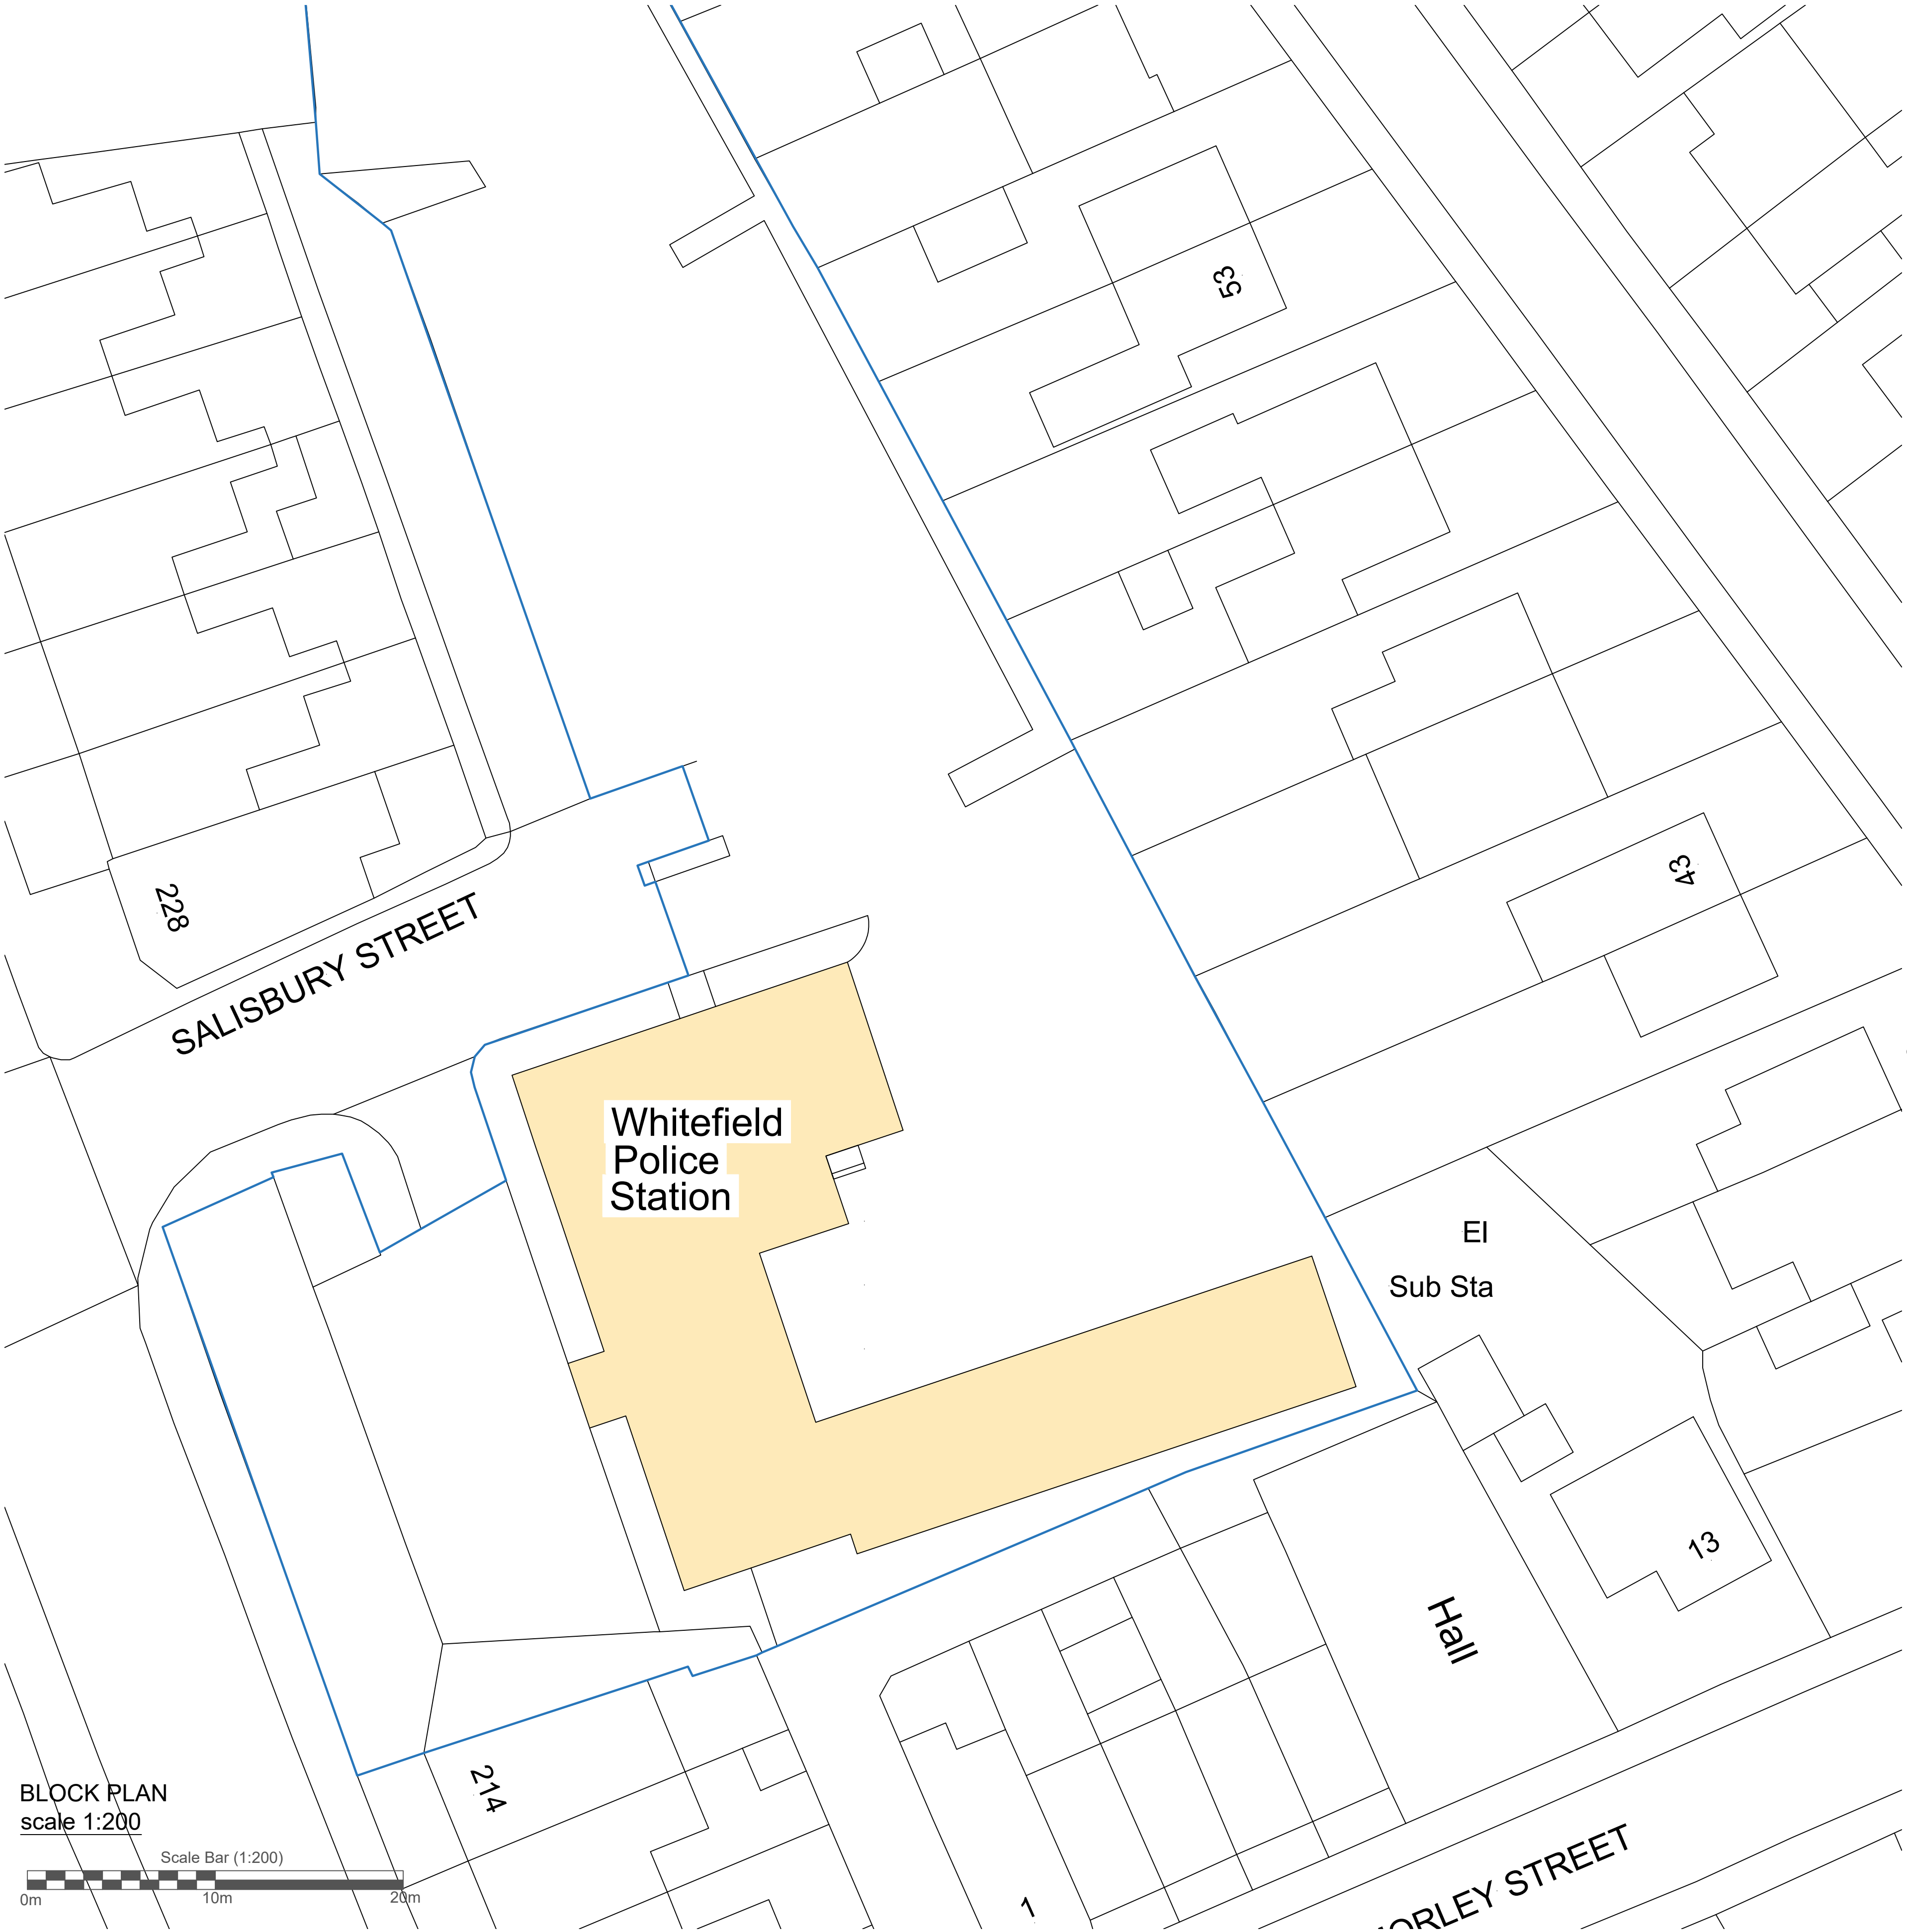

© Crown Copyright 2006
Reproduction in whole or in part is prohibited
without the prior permission of Ordnance Survey.

Portakabin			
Title Existing Location & Block Plan			
Greater Manchester Police - Whitefield at Greater Manchester, M45 8QN			
Date: 18th January 2023			
Scale : 1:200 & 1:1250 @ A1			
Drawing Number		TM GMPM45 EXIST	
Rev.	Date	Notes	

NOTES:
- Site plan is based on existing Ordnance Survey information
- Responsibility is not accepted for errors made by others in scaling from this drawing. Contractors must check all dimensions on site. Discrepancies must be reported to the drawing owner before proceeding.

KEY:
- Application Boundary
- Area owned by client but not in application

Portakabin Limited 2000
This drawing is the property of Portakabin Limited,
it must not be copied or reproduced or divulged
to anyone without written permission.