



All dimensions are to be checked on site. This drawing shall not be scaled to ascertain dimensions.

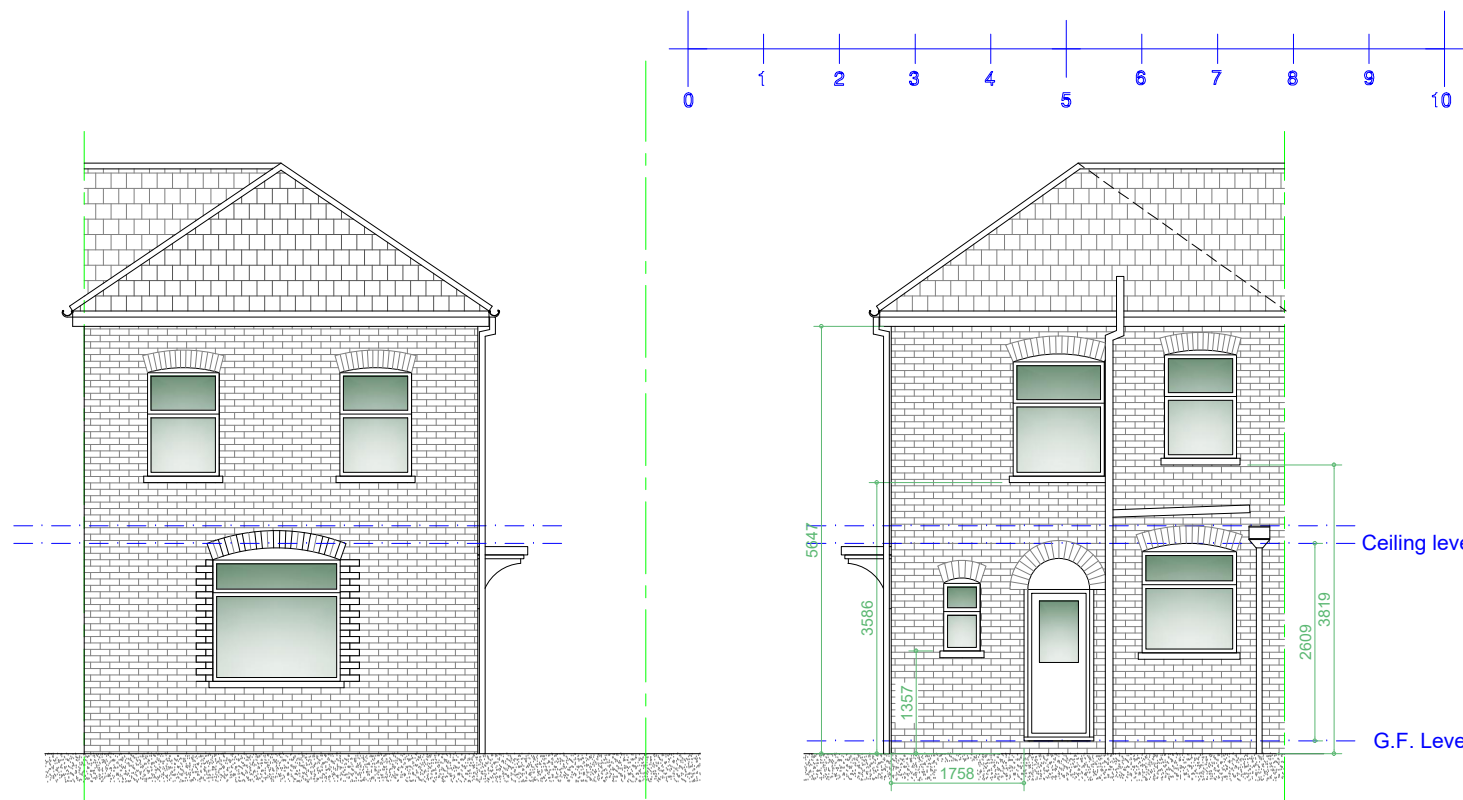


Existing Front Elevation
Scale 1:100


Existing Rear Elevation
Scale 1:100

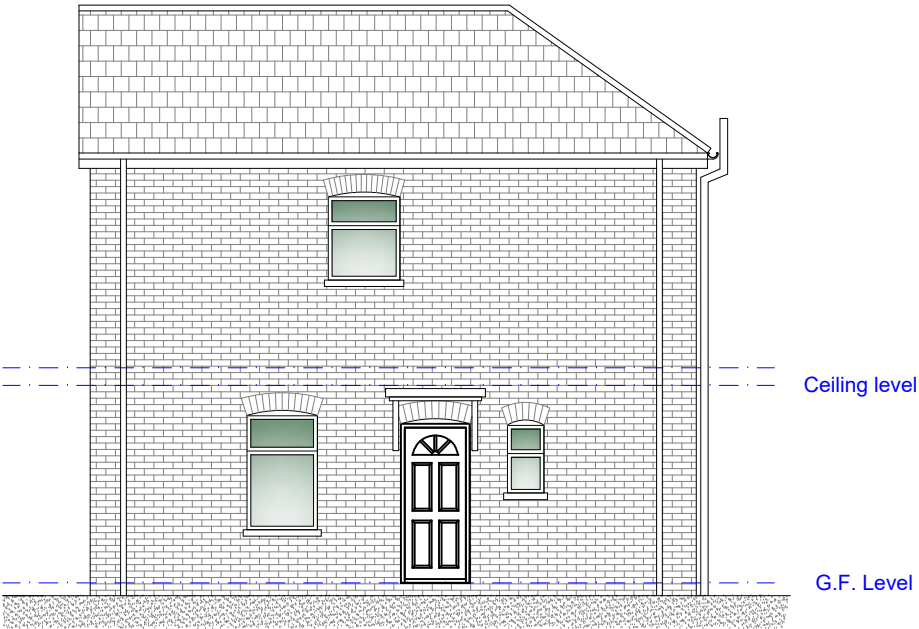

Existing R/H Side Elevation
Scale 1:100

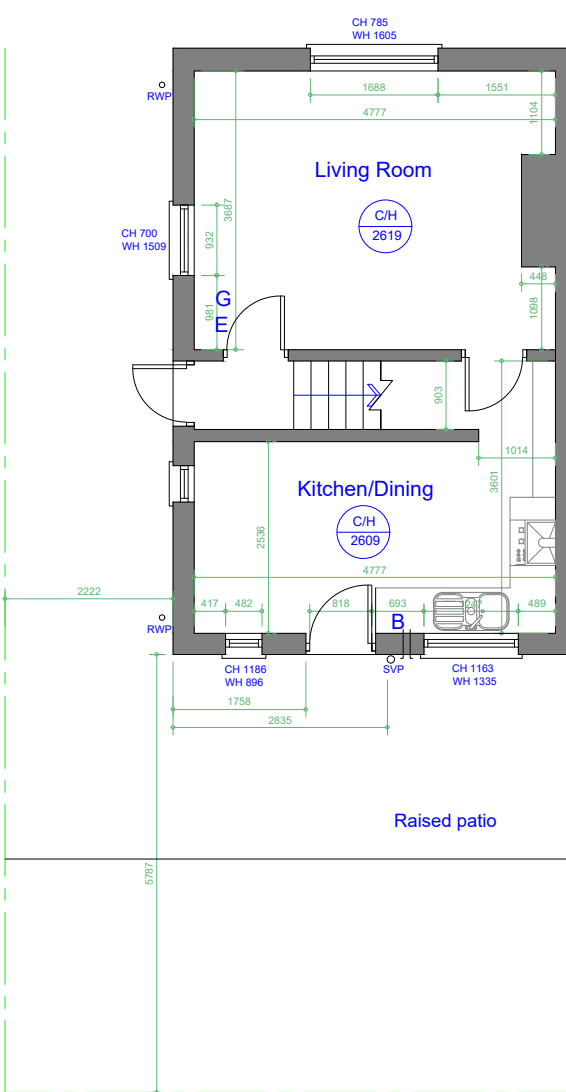

Existing Ground Floor Plan
Scale 1:100

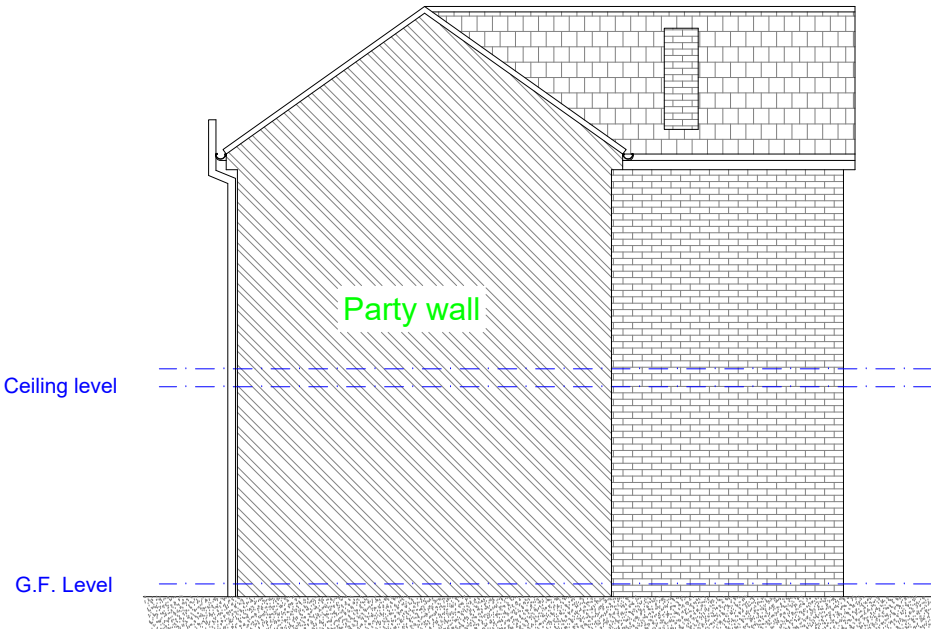

Existing L/H Side Party Wall Elevation
Scale 1:100

Rev	Date	Description
Issued For : INFORMATION PURPOSES ONLY		
Client		
Mr. Chris Rybczinski (Bury MBC)		

Project
85 Goldfinch Drive, BL9 6JT
Proposed single storey DDA
rear and side extension.

Scheme - Drawing Title
Existing Floor Plans and Elevations.

01	Date	18.06.24
Drawing No.	Revision	Scale
		1:100 @A3



Plans To Build It Ltd
Tel: 0161 728 5730
Mob: 07741175755
www.planstobuildit.com