


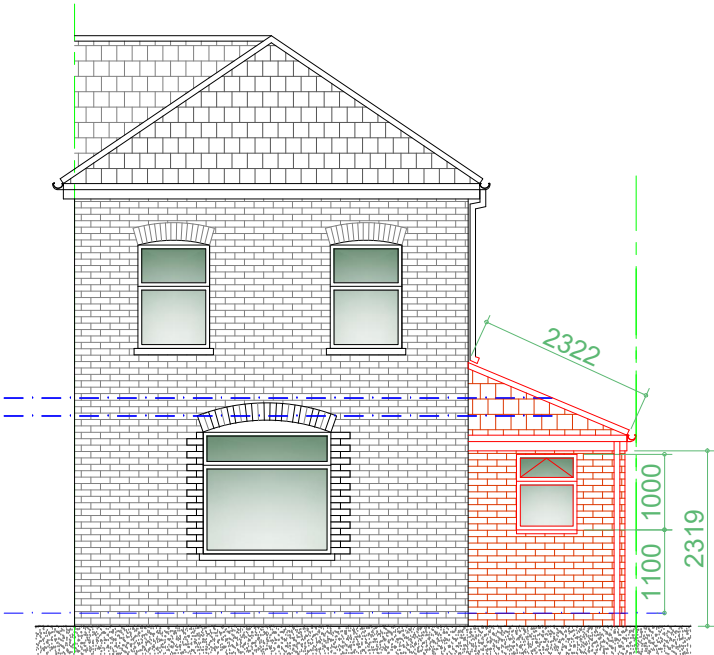


 


Proposed Front Elevation
Scale 1:100

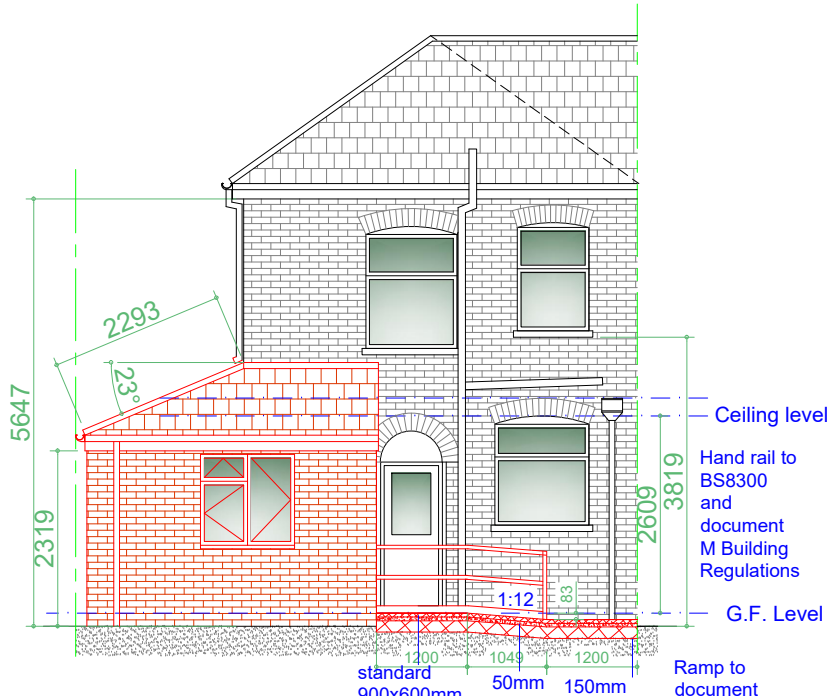

Proposed Rear Elevation
Scale 1:100

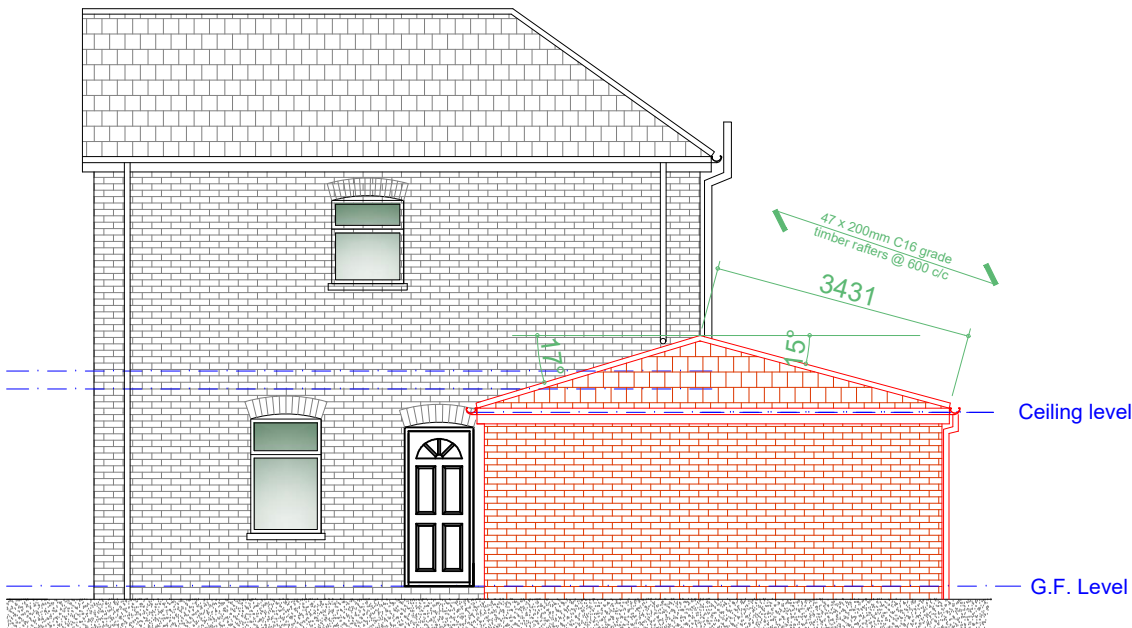

Proposed R/H Side Elevation
Scale 1:100

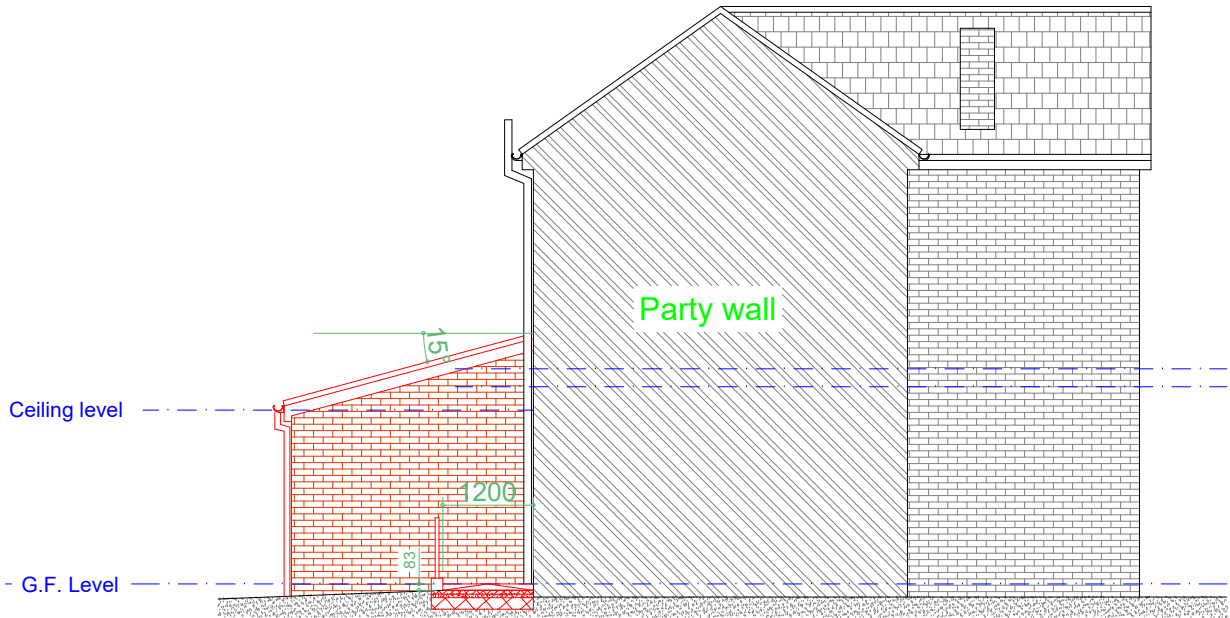

Proposed L/H Side Party Wall Elevation
Scale 1:100

Rev	Date	Description
-----	------	-------------

Issued For : INFORMATION PURPOSES ONLY

Client

Mr. Chris Rybczinski (Bury MBC)

Project
85 Goldfinch Drive, BL9 6JT
Proposed single storey DDA
rear and side extension.

Scheme - Drawing Title
Proposed Elevations.

03
Drawing No. Revision Scale 1:100 @A3



Plans To Build It Ltd
Tel: 0161 728 5730
Mob: 07741175755
www.planstobuildit.com