


Existing position of drainage and manholes to be investigated on site during the construction. The new drainage laid to suit positions of MH and invert levels and to be approved by Building Control surveyor

Facing bricks
Concrete blockwork

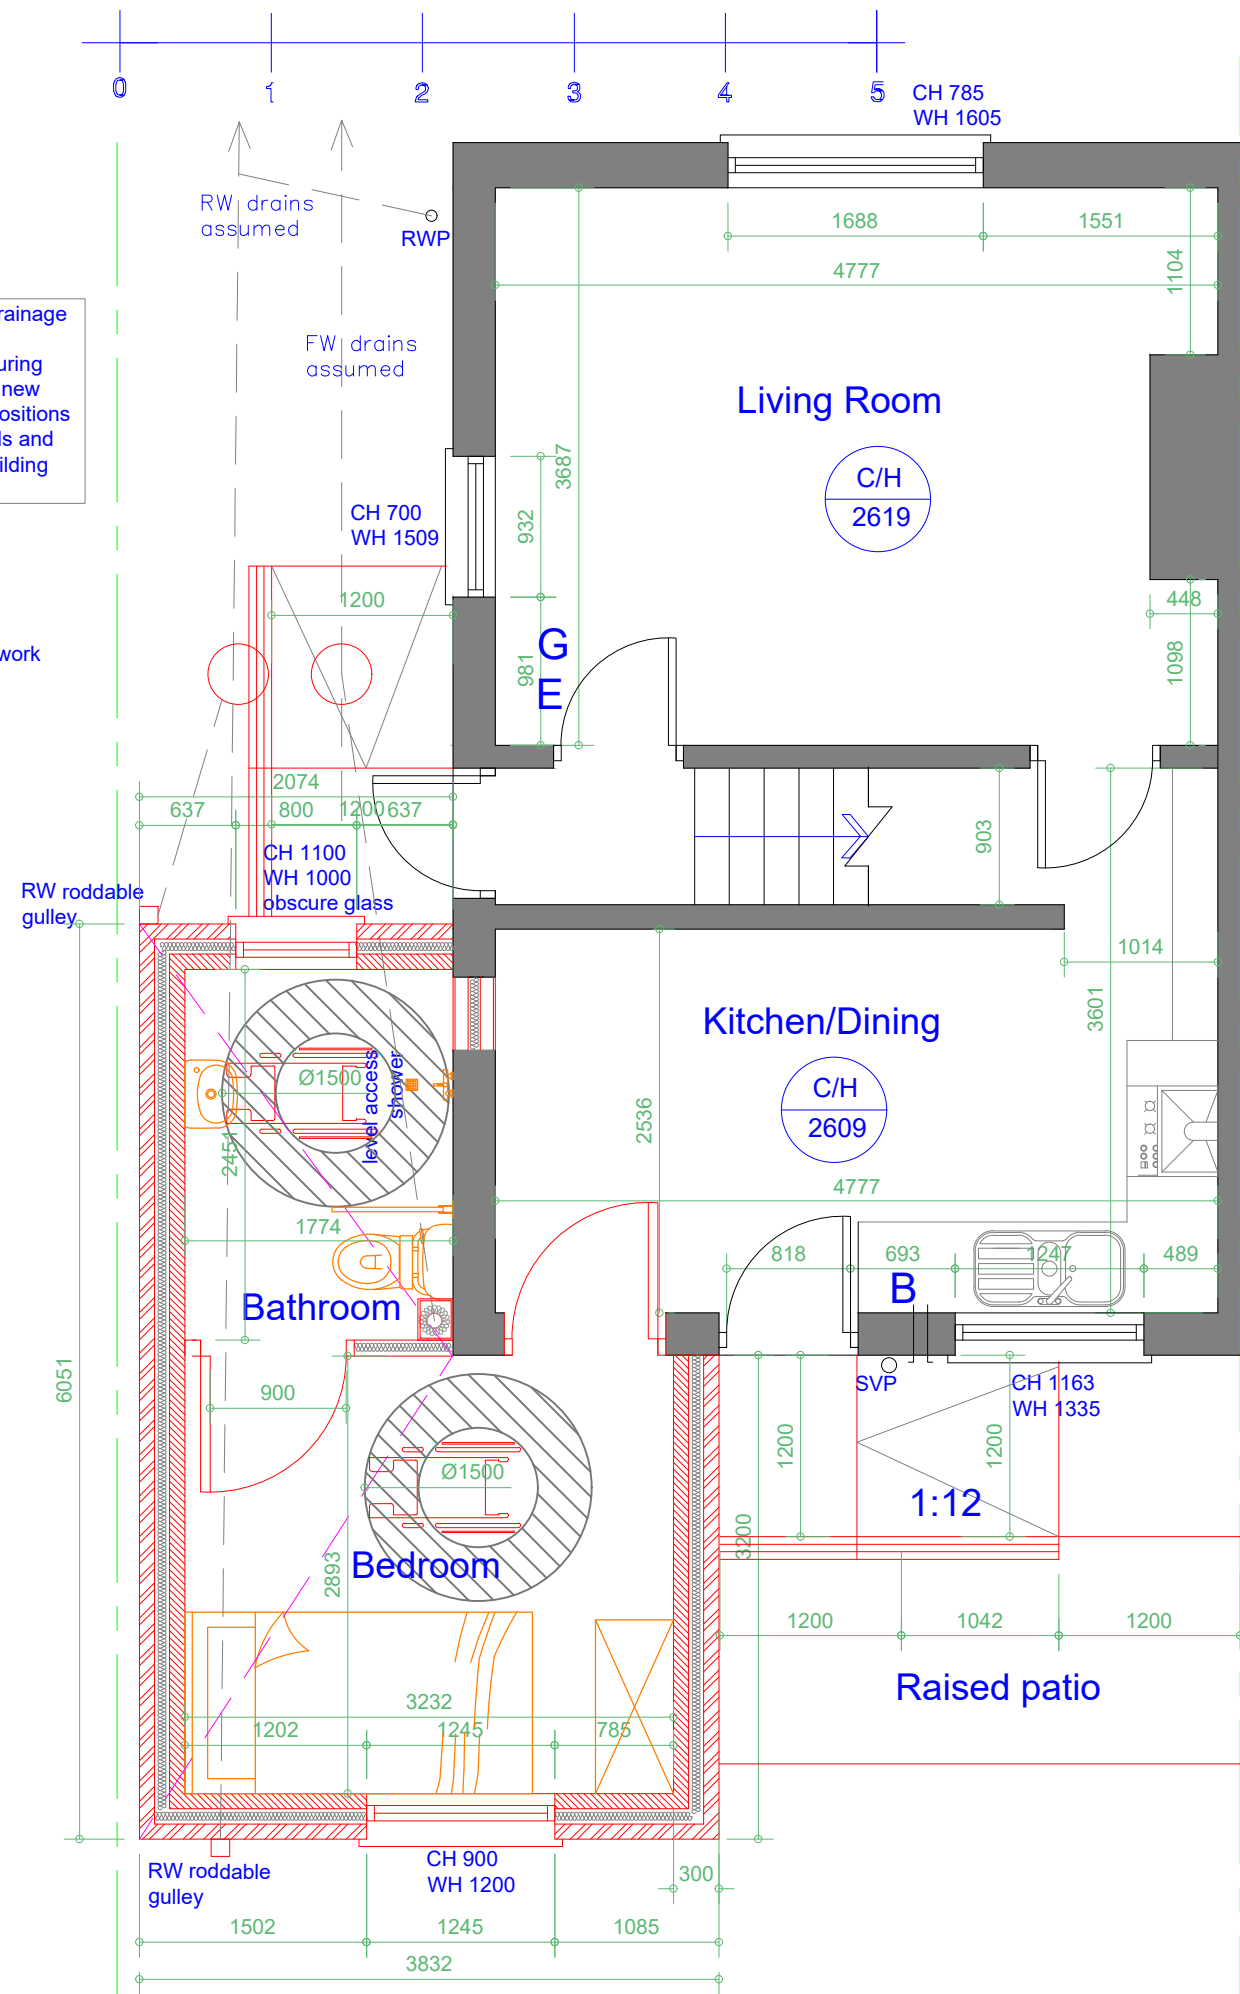

Proposed Ground Floor Plan
Scale 1:50

Rev	Date	Description
02	18.06.24	Issued For : INFORMATION PURPOSES ONLY

Client
Mr. Chris Rybczinski (Bury MBC)

Project
85 Goldfinch Drive, BL9 6JT
Proposed single storey DDA
rear and side extension.

Scheme - Drawing Title
Proposed Ground Floor Plan.

Drawing No.	Revision	Date	Scale
02		18.06.24	1:50 @A3



Plans To Build It Ltd
Tel: 0161 728 5730
Mob: 07741175755
www.planstobuildit.com