



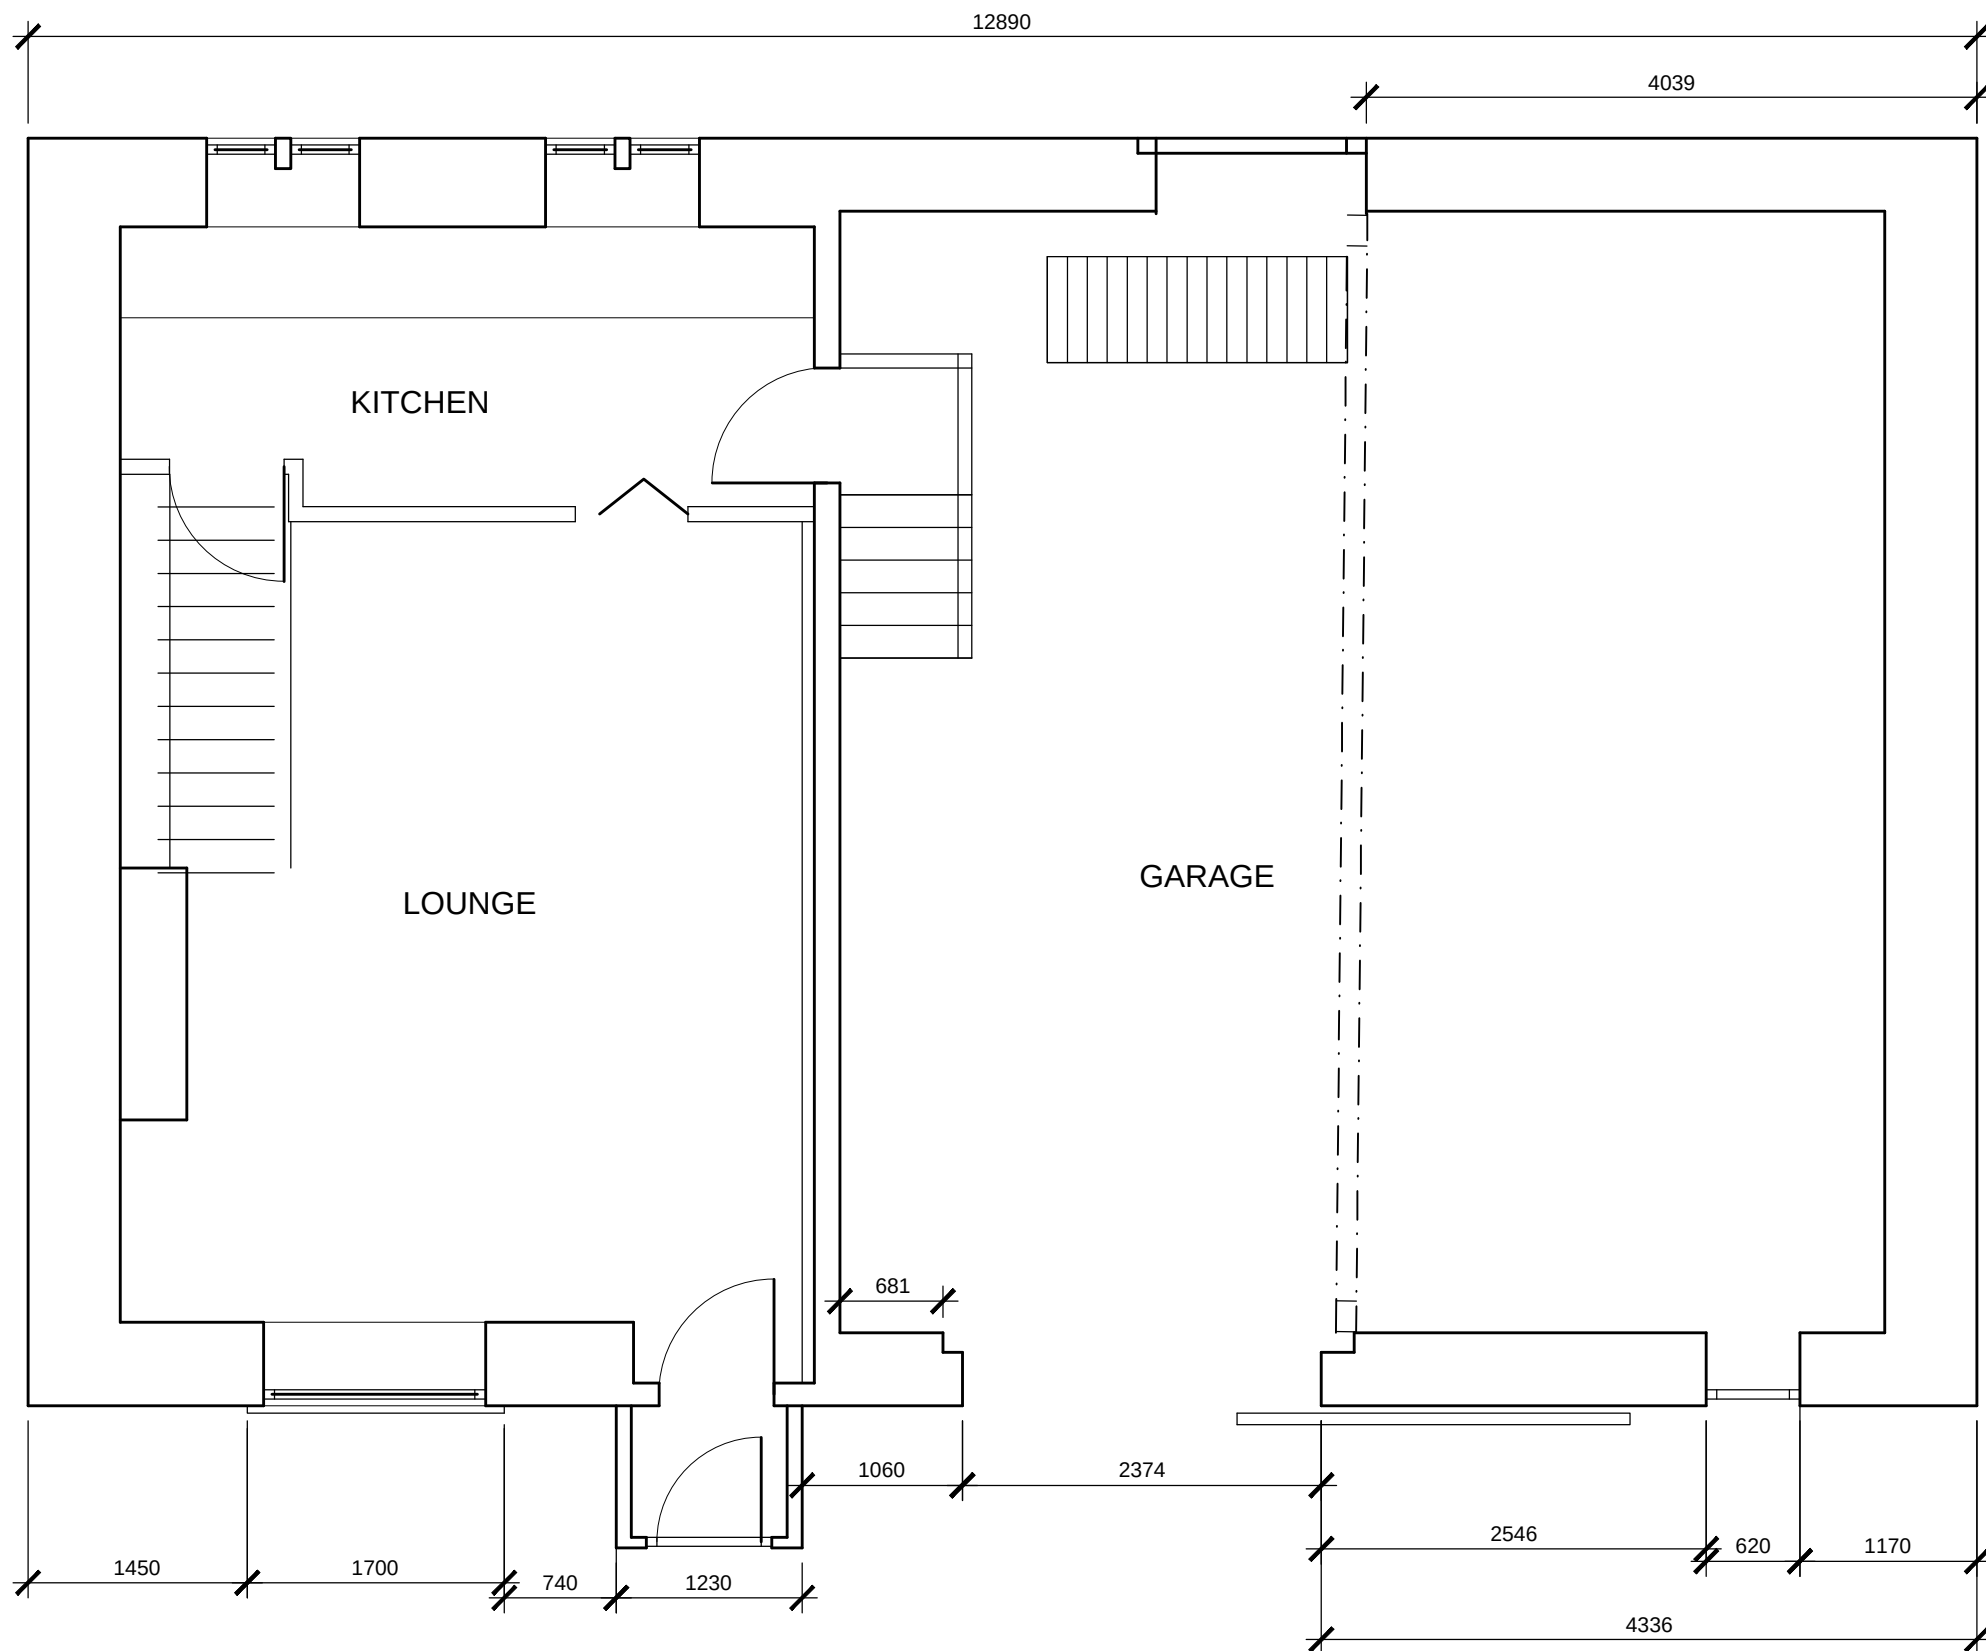

EXISTING G.F. PLAN
FRONT OF HOUSE

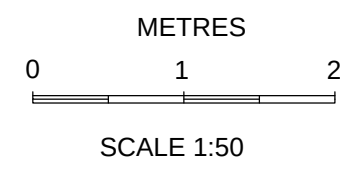

PLANNING

REV	DATE	AMENDMENTS	INT
Harry Jackson Surveyors Limited Unit 4A Farnworth Park Industrial Estate Wellington Street, Farnworth, Bolton BL4 7BY Tel: 01204 701740 Mobile: 07931 321879			
CLIENT	Mr Joe Mannion		
ADDRESS	Height Barn Cottage, Harwood Road Walshaw, Bury, BL8 3PR		
PROJECT	Extension		
TITLE	Existing Ground Floor Plan		
DRAWING No.	3	REV	
SCALES	1:50	DATE	May 2024
DRAWN BY	BE	SHEET SIZE	A3
CHECKED BY	HJ	COPYRIGHT	©