



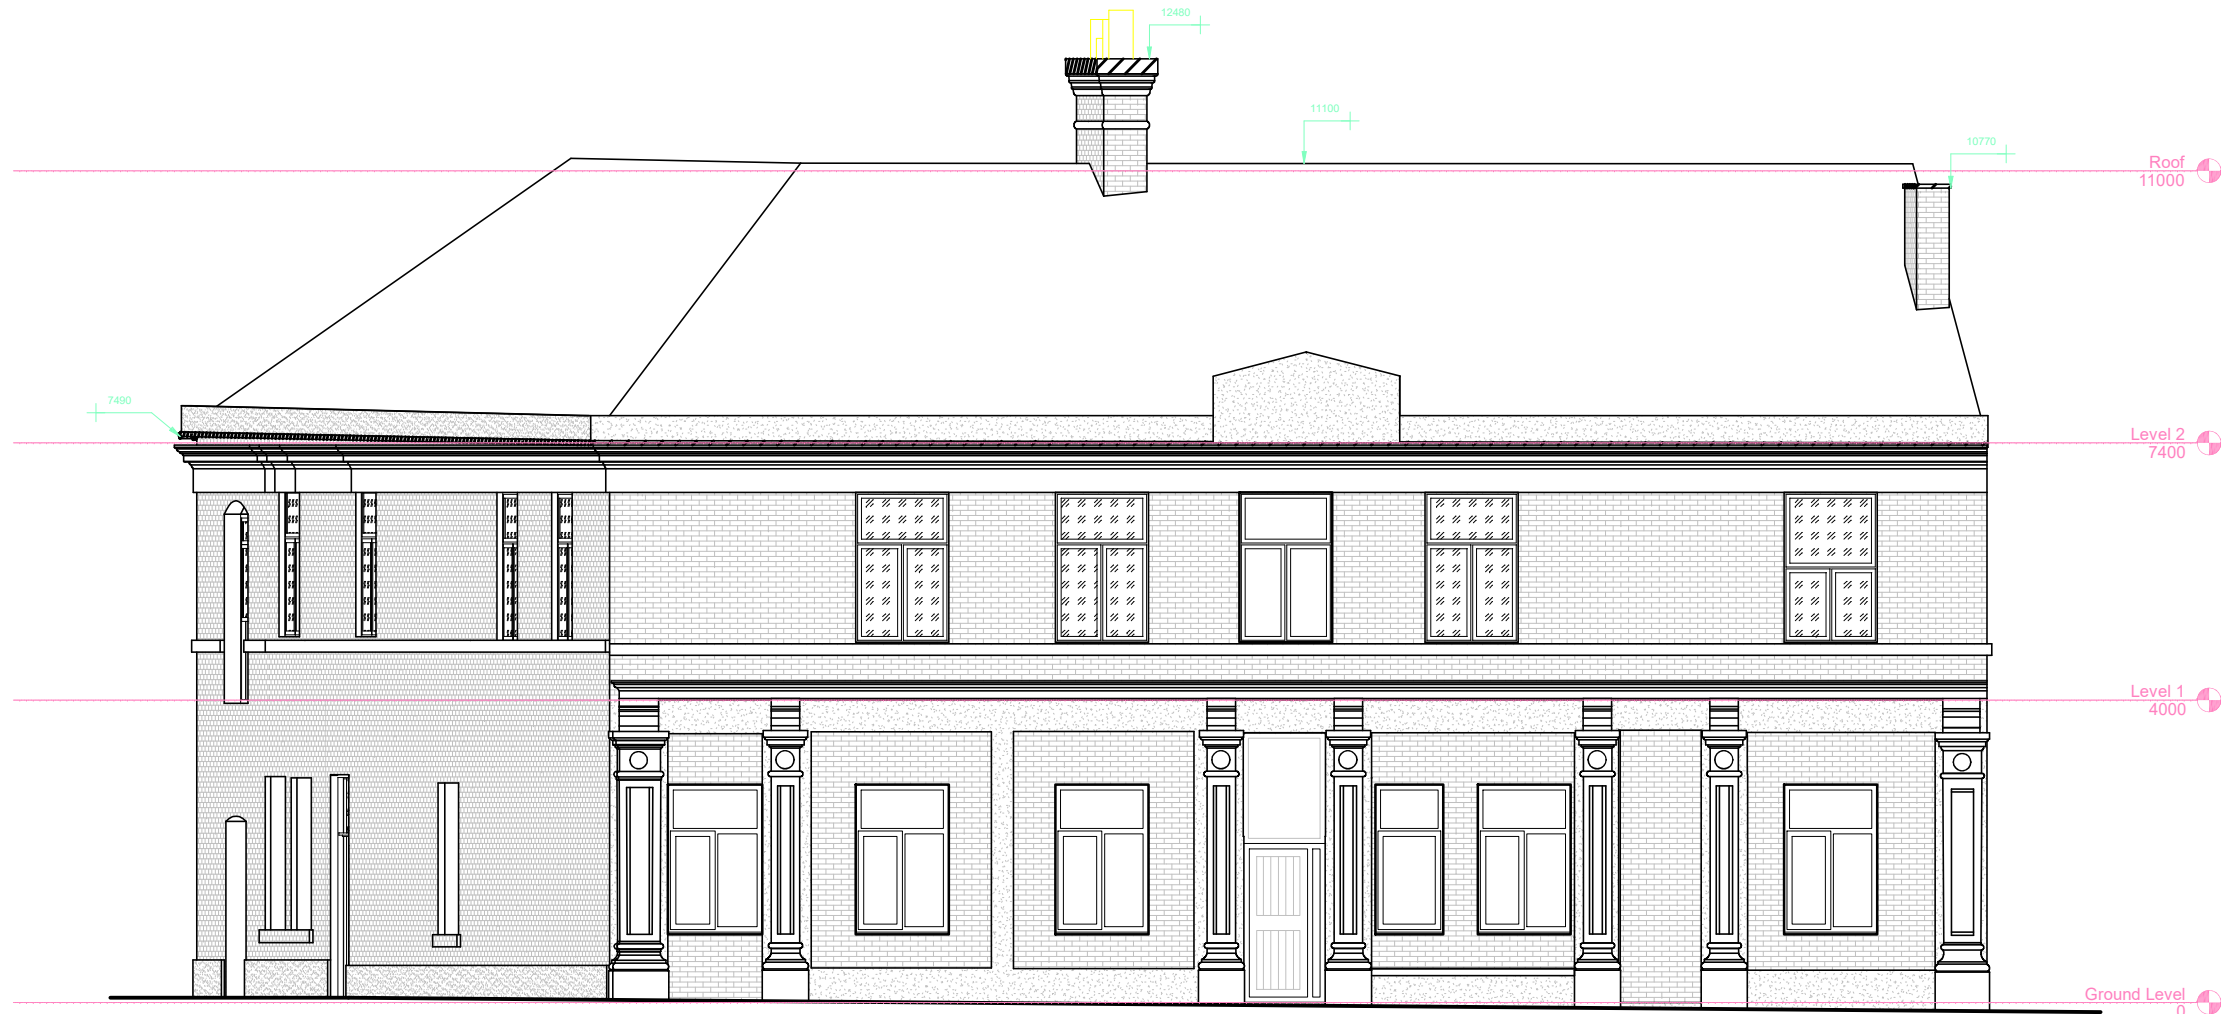


North Elevation

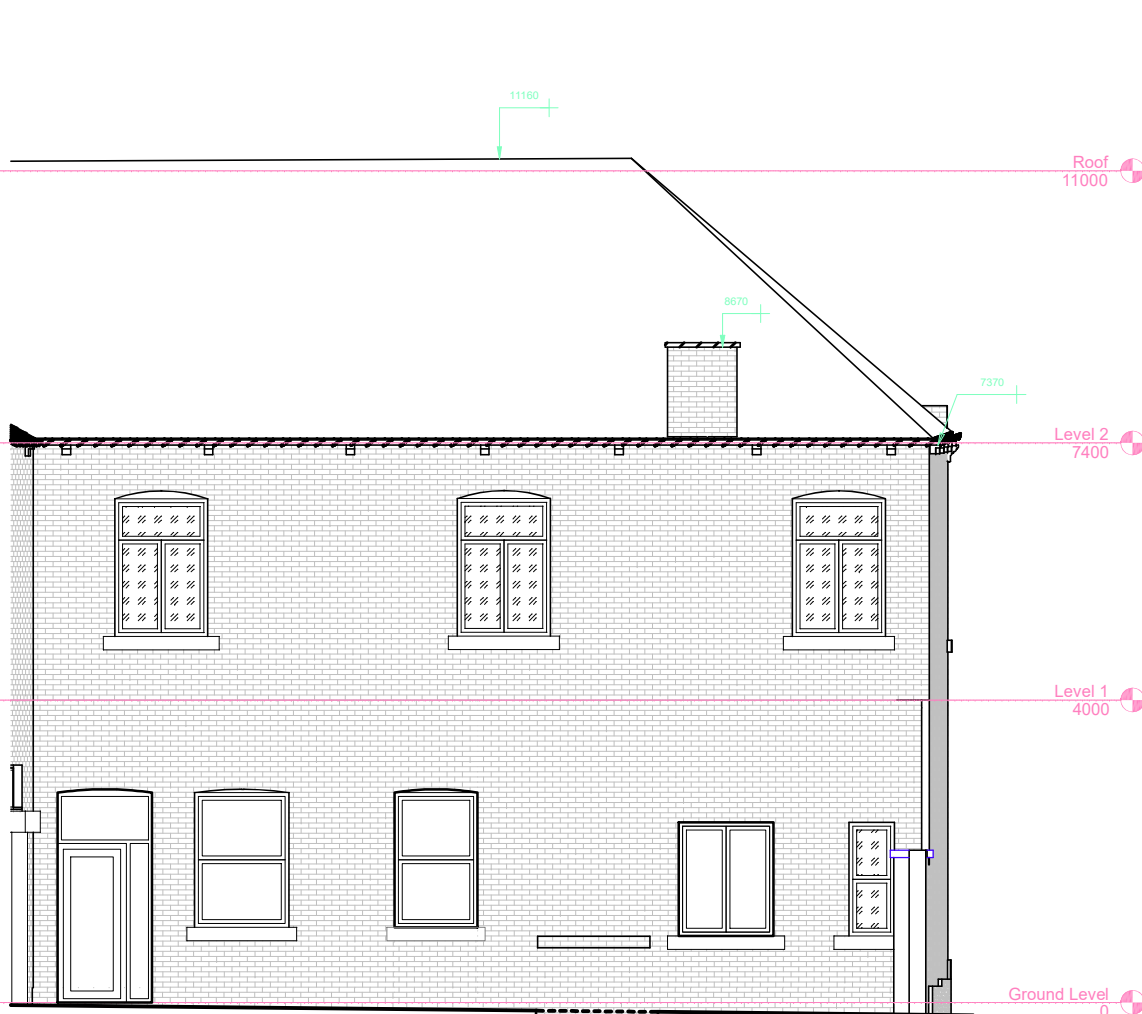

West Elevation



South Elevation

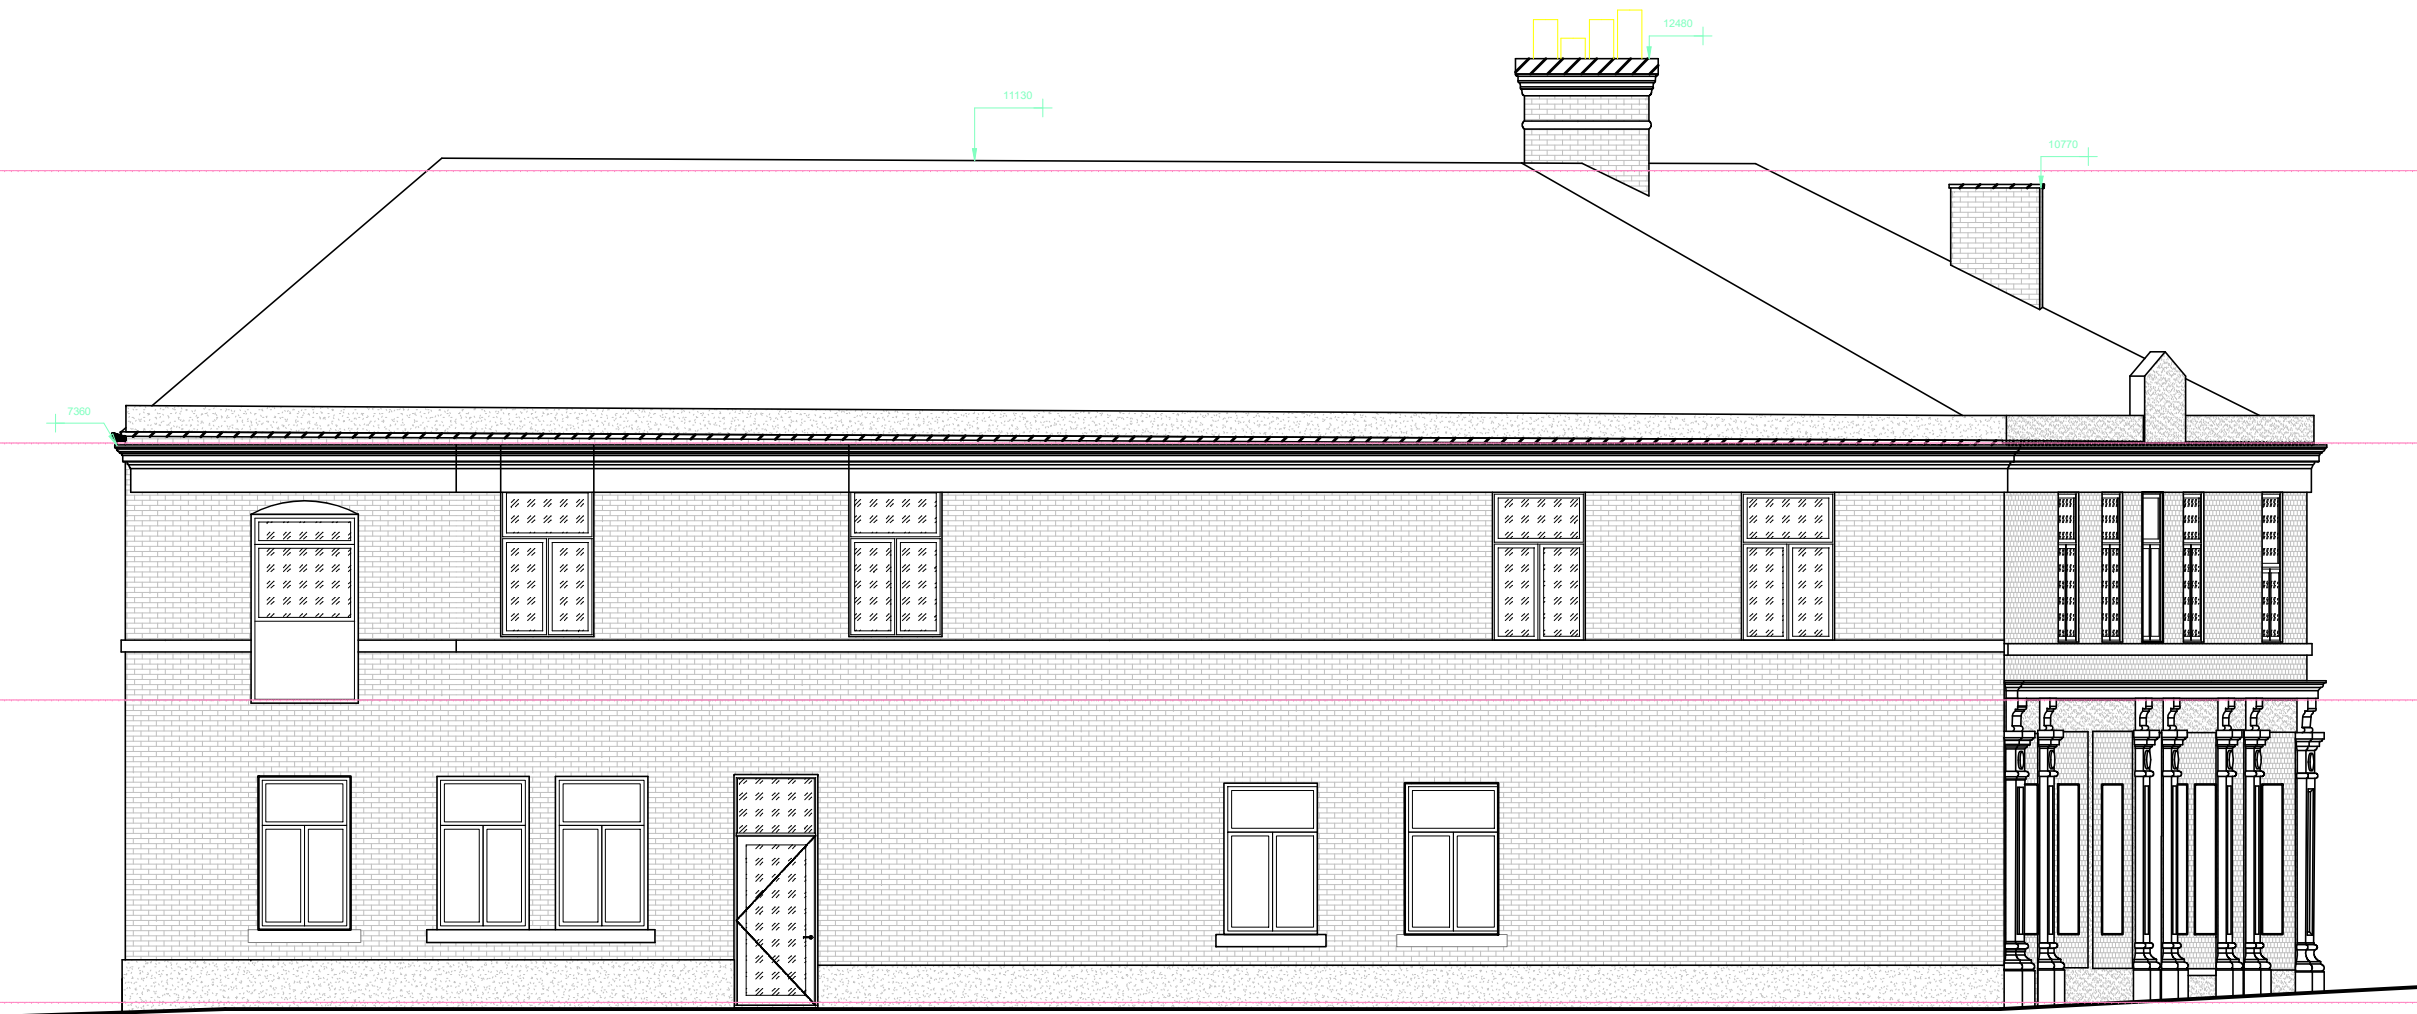

East Elevation



NOTES

GRANT ERSKINE ARCHITECTS LTD SHALL HAVE NO RESPONSIBILITY FOR ANY USE MADE OF THIS DOCUMENT OTHER THAN FOR THAT WHICH IT WAS PREPARED AND ISSUED.

ALL DIMENSIONS SHOULD BE CHECKED ON SITE.

DO NOT SCALE FROM THIS DRAWING.

ANY DRAWING ERRORS OR DIVERGENCES SHOULD BE BROUGHT TO THE ATTENTION OF GRANT ERSKINE ARCHITECTS LTD AT THE ADDRESS SHOWN BELOW.

REVISION / DESCRIPTION	DRAWN	CHECKED	DATE	PROJECT TITLE
A - Amended in line with client comments	MDS	MDS	16/05/24	1-5 PORTER STREET, BURY PARTIAL CONVERSION TO HMOS
PROJECT NUMBER 20231116				SCALE 1:100 @A2
DRAWING TITLE PROPOSED ELEVATIONS				DATE 14/02/24
DRAWING No. (0-)A004				REVISION A

GRANT ERSKINE ARCHITECTS

Minshull House
67 Wellington Road North
Stockport
SK4 2LP

07974 099796
0161 236 9761

info@granterskinearchitects.com
www.granterskinearchitects.com

Grant Erskine Architects Limited Reg. No. 07477118