



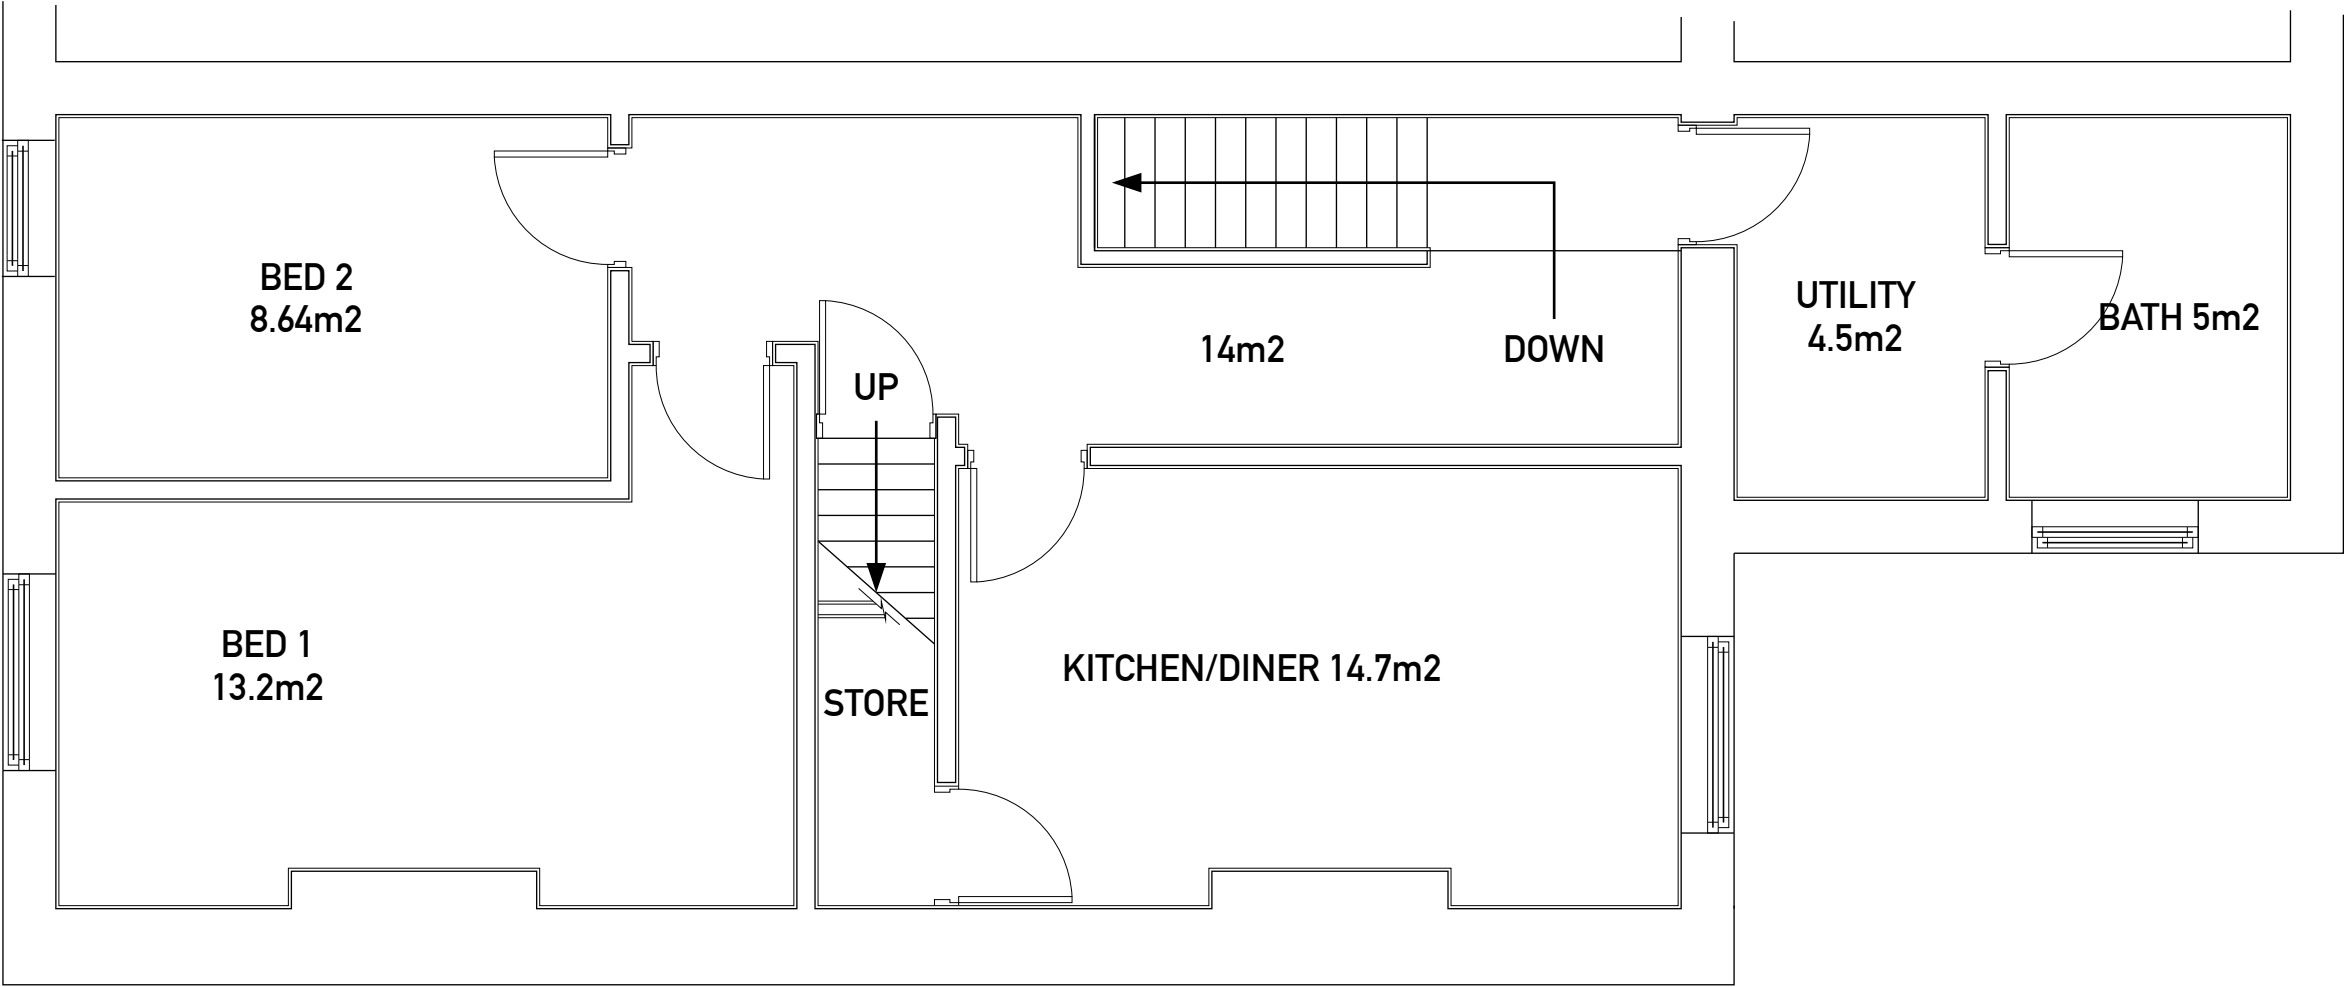

PROPOSED FIRST FLOOR PLAN

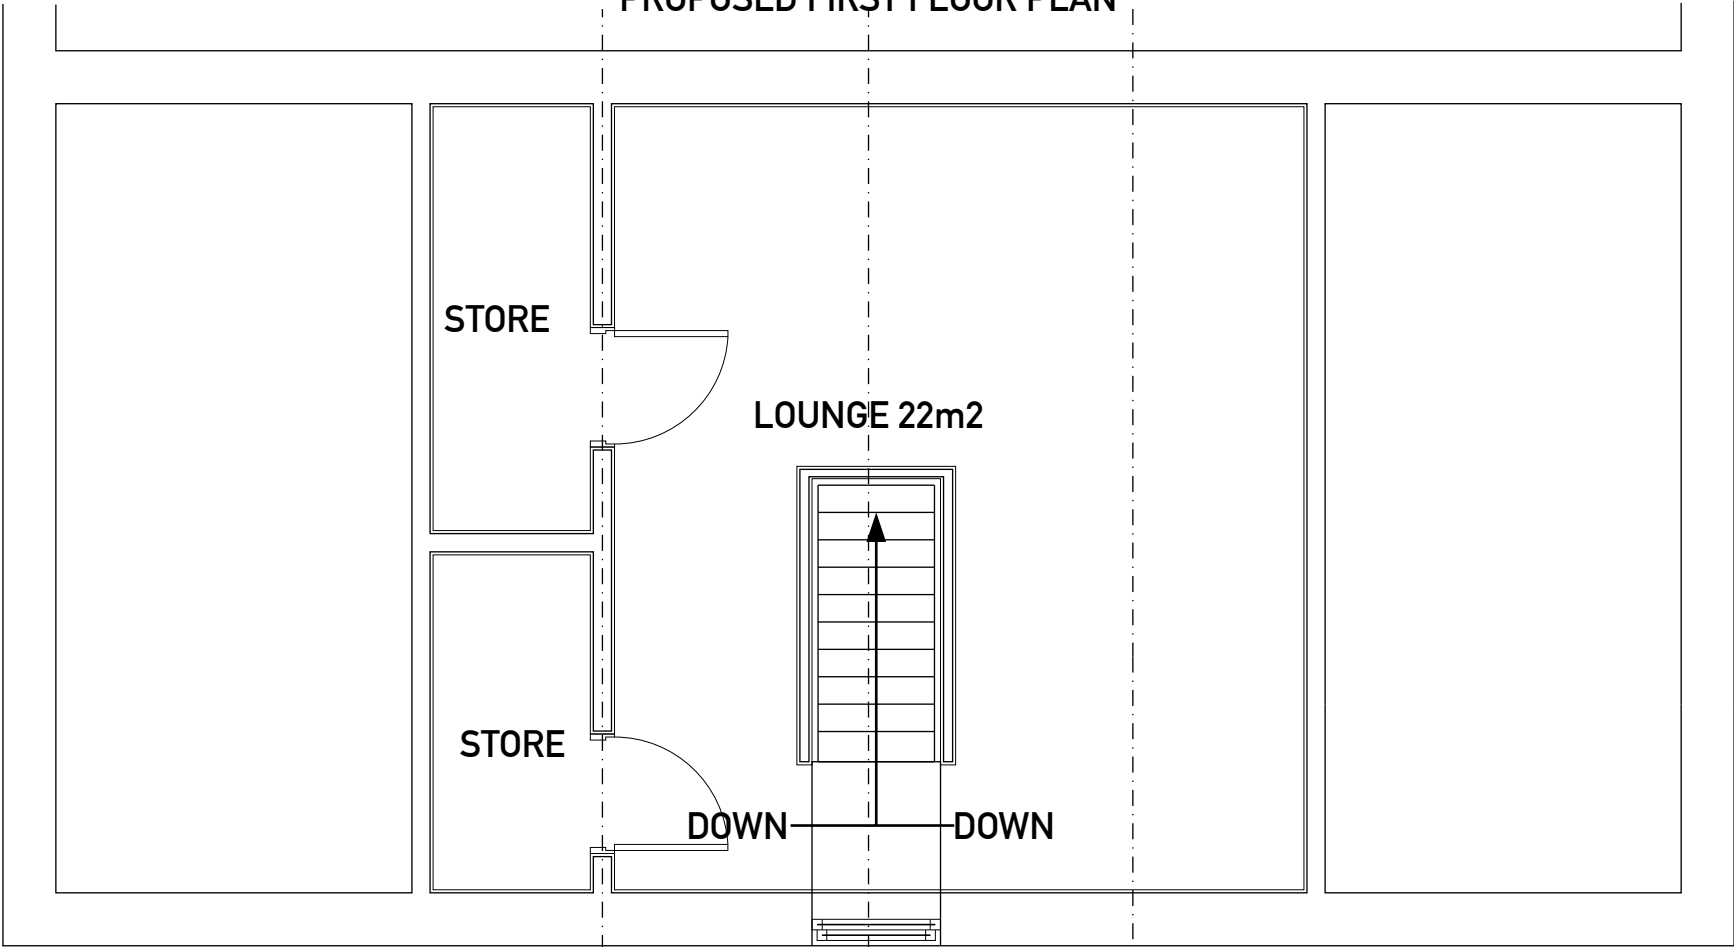

PROPOSED SECOND FLOOR PLAN



**SOLUTIONS**  
Elevating Life Through Great Design

Archtech Design Solutions  
Steve Jackson Dip con Dip arch  
14 Maitland Place, Rossendale, Lancs BB4 6AT.....  
TEL 07792183353  
archtech-design@icloud.com  
Archtech-design.co.uk

ANY ALTERATION OR DEVIATION MUST BE CONFIRMED WITH THE ARCHITECT/ENGINEER/LPA/ LABC  
PRIOR TO ANY WORKS BEING CARRIED OUT. IT IS THE CONTRACTORS SOLE RESPONSIBILITY TO  
CONFIRM ALL SITE MEASUREMENTS PRIOR TO ANY ORDERING OR COMMENCEMENT AS NO  
RESPONSIBILITY IS ACCEPTED OR IMPLIED BY THE ARCHITECT/ENGINEER ETC.

THE DRAWINGS AND INFORMATION HERIN IS AND REMAINS SOLELY THE PROPERTY OF THE  
ARCHITECT  
ANY UNAUTHORISED USE/COPYING/SHARING/PUBLICATION/SUBMISSION ETC WILL NOT BE  
PERMITTED  
UNDER COPYRIGHT LAW/INTELLECTUAL PROPERTY. THIS USE ALSO EXTENDS TO THAT OF THE  
LPA/LABC  
AND CHECKS MUST BE MADE TO SATISFY THE SOURCE OF THE DOCUMENT PRIOR TO USE.

**PROJECT/JOB/DWG NO/**  
FC/002/01/EX

|                                  |                   |
|----------------------------------|-------------------|
| <b>CLIENT</b><br>Fusion care ltd | <b>SCALE</b> 1:50 |
|----------------------------------|-------------------|

**PROJECT**  
Proposed flats at 138 Rochdale Road Bury