




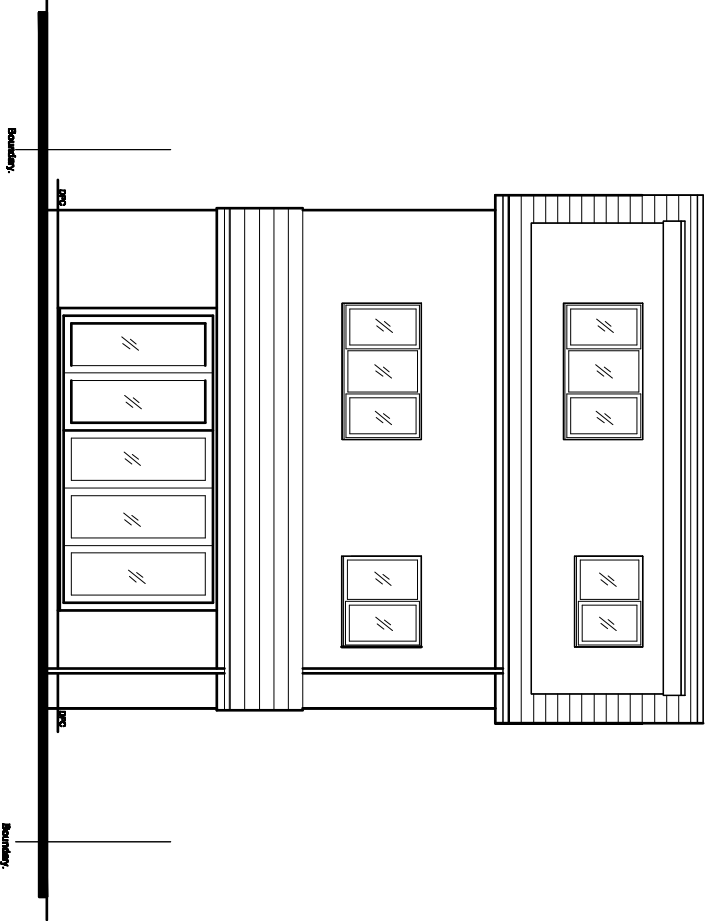

PROPOSED REAR ELEVATION.

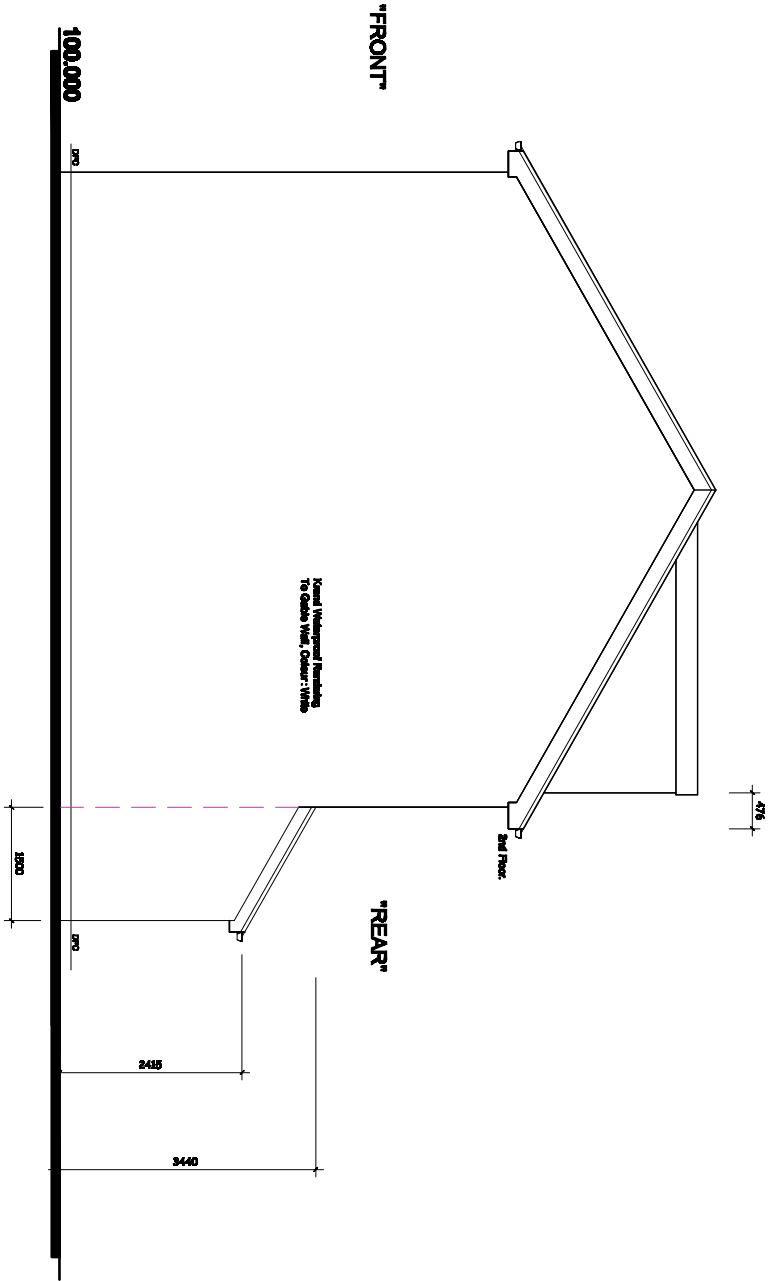

PROPOSED SIDE ELEVATION.

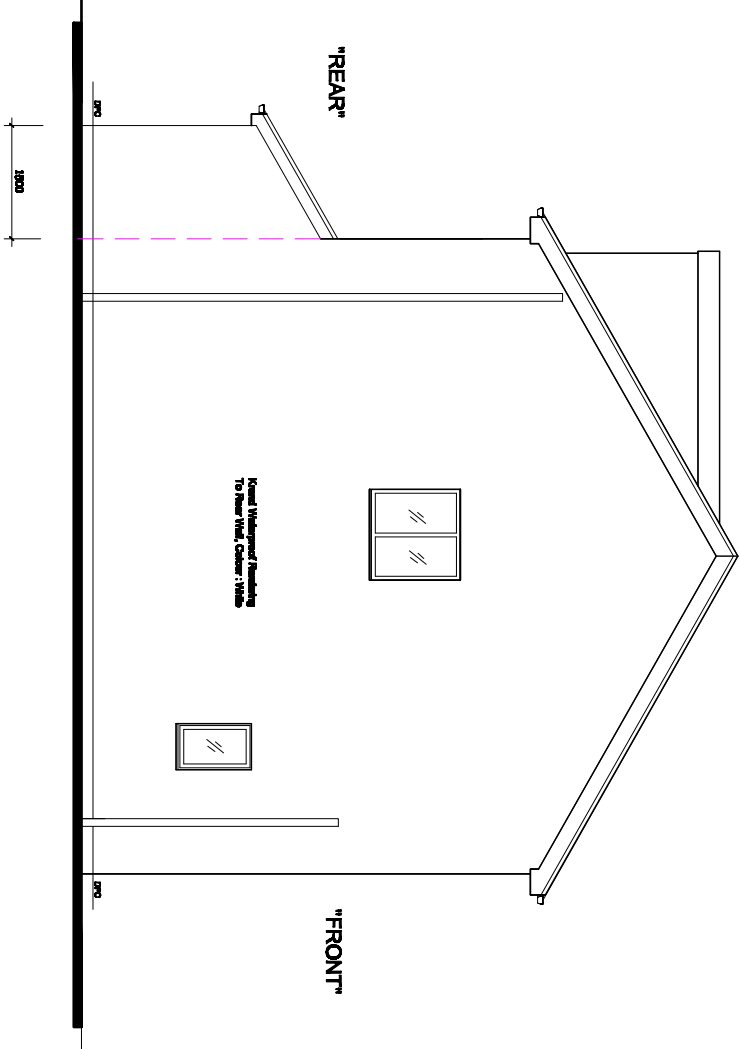

PROPOSED SIDE ELEVATION.

Revision	Title :	Project :	MTC Designs
	LAWFUL CERTIFICATE FOR REAR DORMER AND SINGLE STOREY REAR EXTENSION.	20, BRADLEY FOLD ROAD, ANSWORTH, BURY.	31 Edward Drive, Bolton BL2 6TB T: 07204 418714, M: 07768285914 Email: info@mtcdesigns.co.uk
			Scale 1:100 @ A3 Date: June 2024.
			Drawing No: LC01