


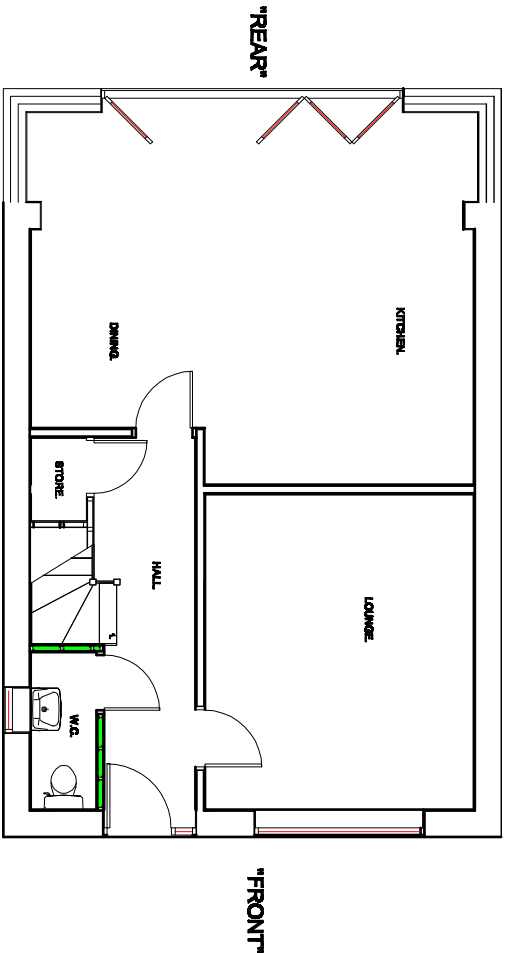

PROPOSED GROUND FLOOR PLAN.

Revision	Title : LAWFUL CERTIFICATE FOR REAR DORMER AND SINGLE STOREY REAR EXTENSION.	Project : 20, BRADLEY FOLD ROAD, AINSWORTH, BURY.	MTC Designs 31 Eddon Drive Bolton BL2 6TB T: 01204 418714, M: 0776028914 Email: mitchellm@mtcd.com Scale 1:100 @ A3 Date: June 2024. Drawing No: LC02
----------	---	--	---