

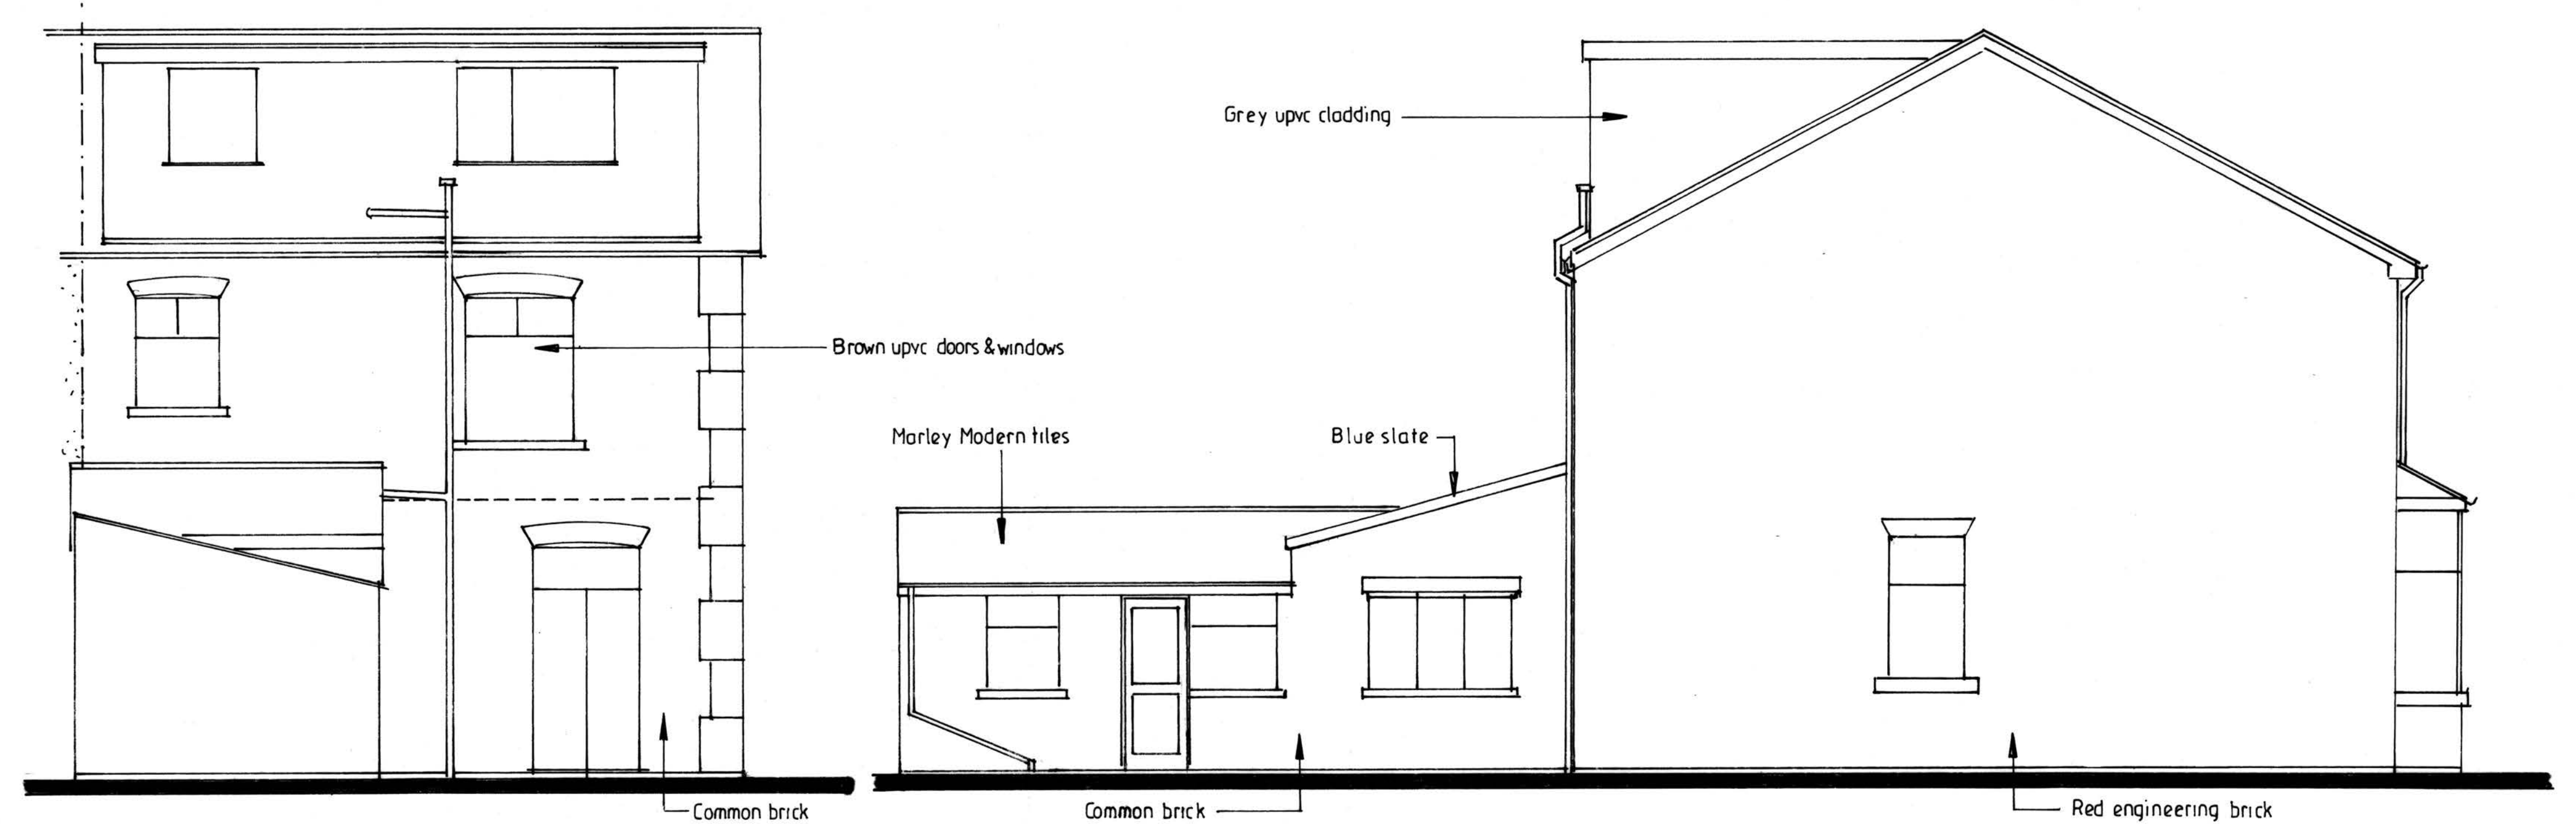
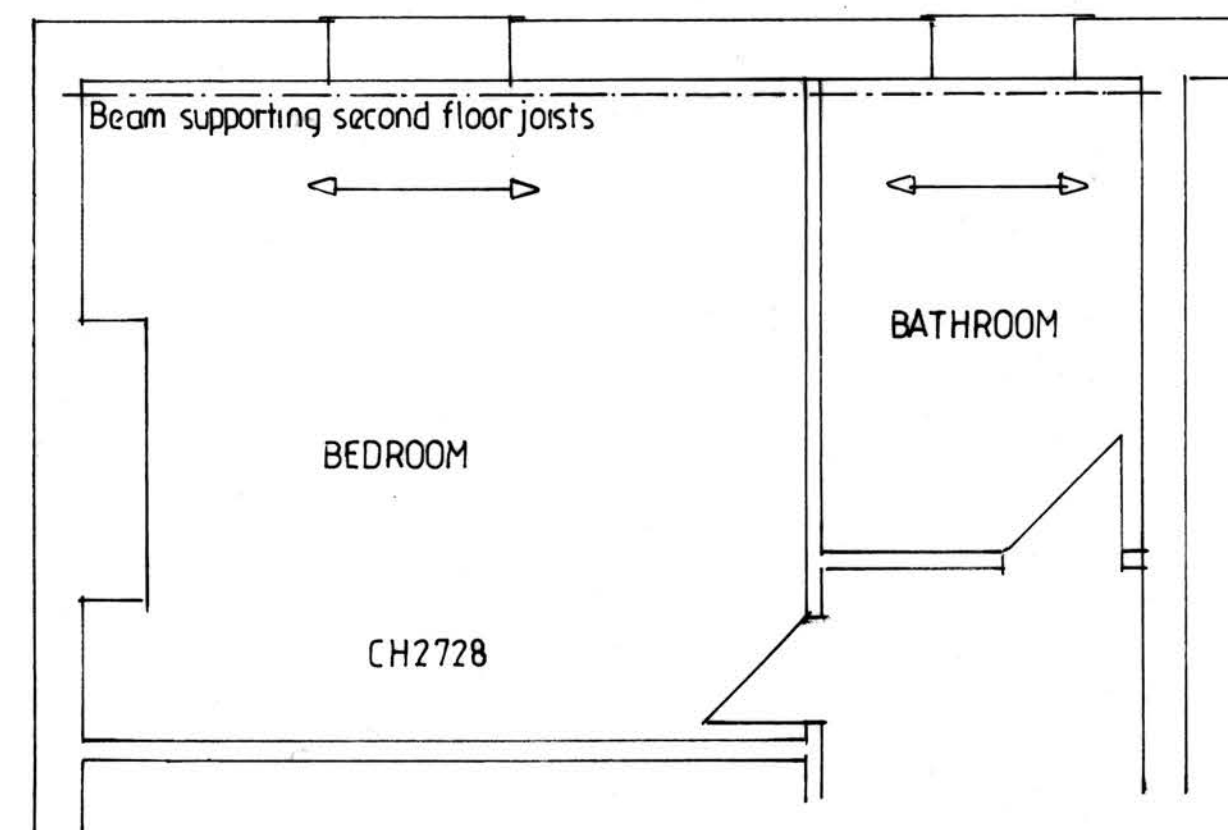


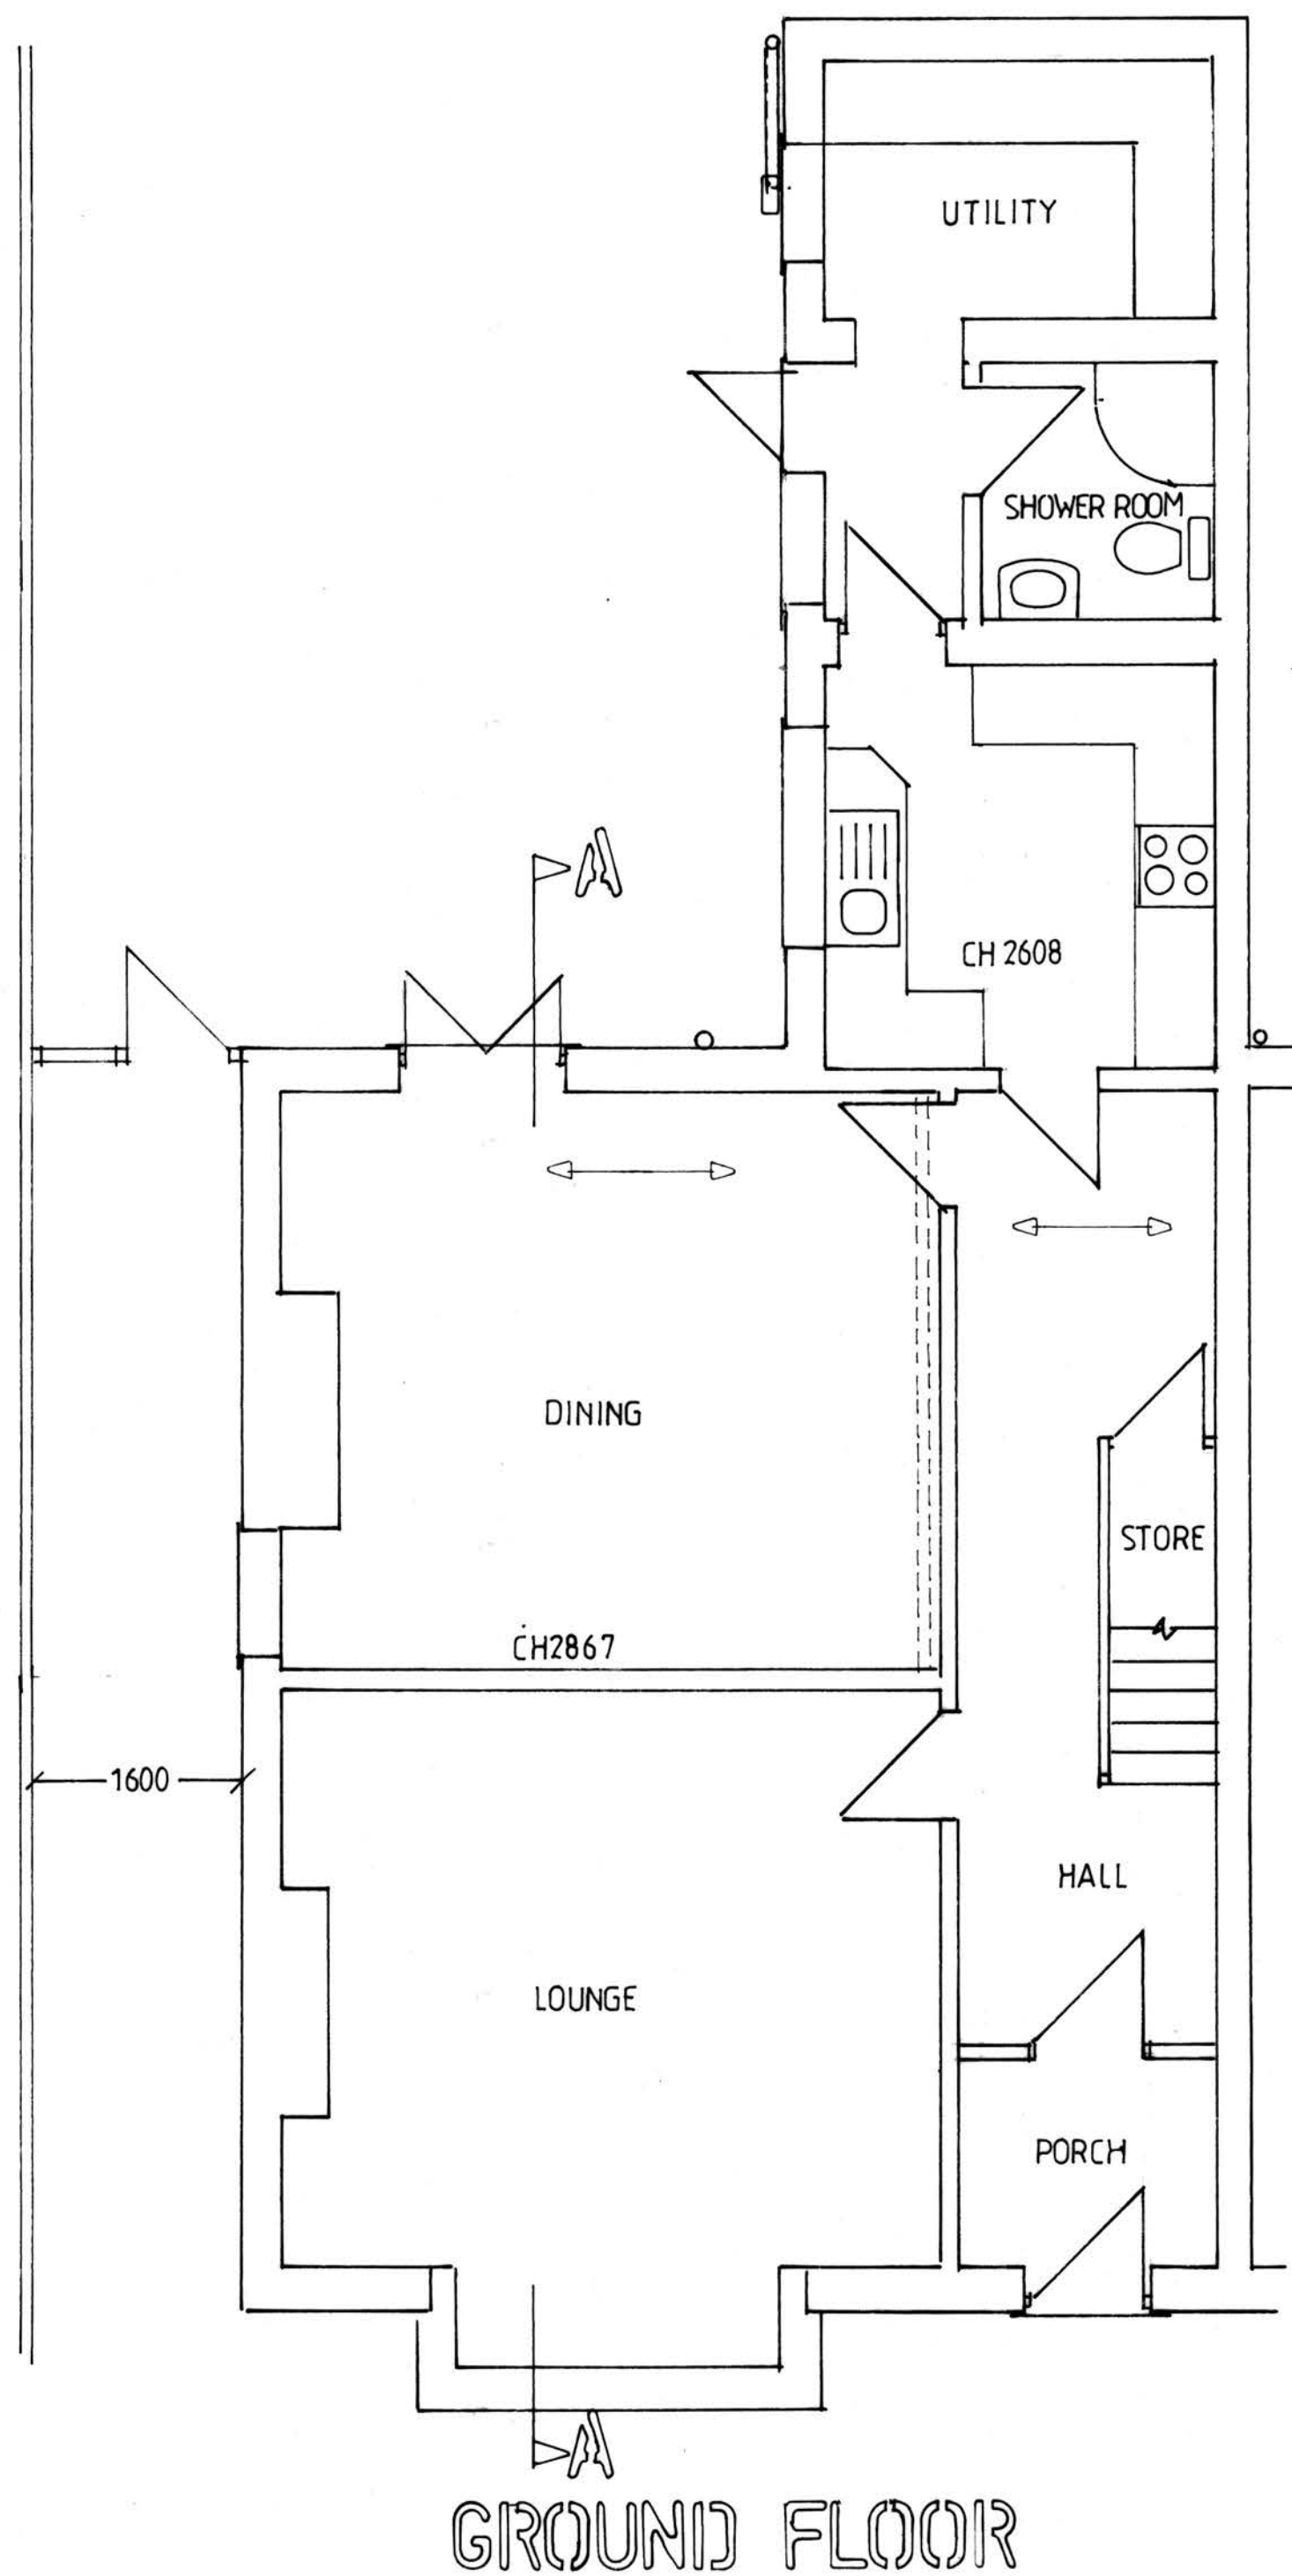



REAR ELEVATION

SIDE ELEVATION



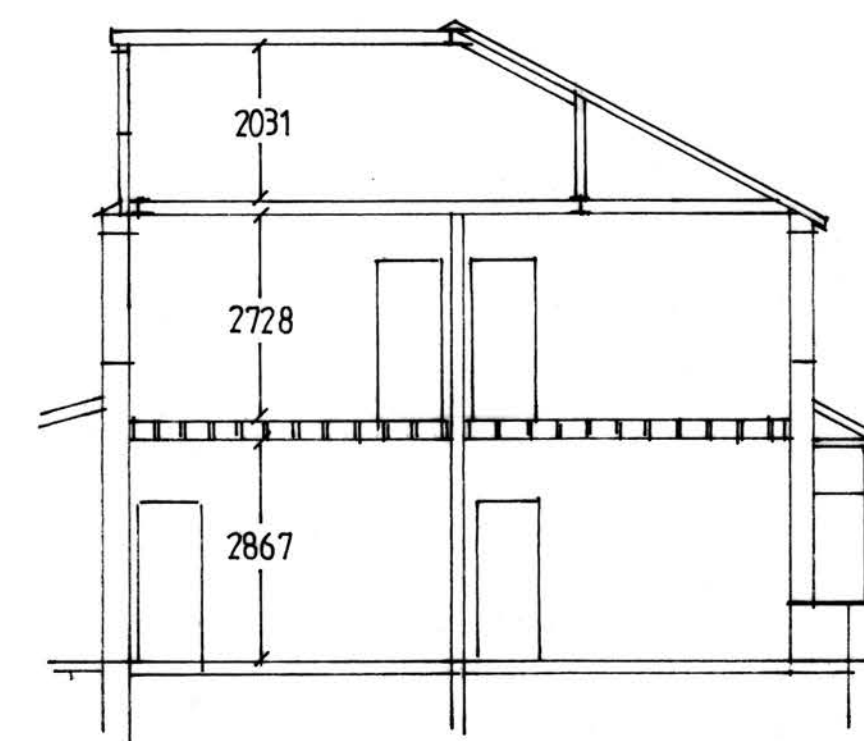


SECTION A-A 1:100

EXISTING DRAWINGS 1:50

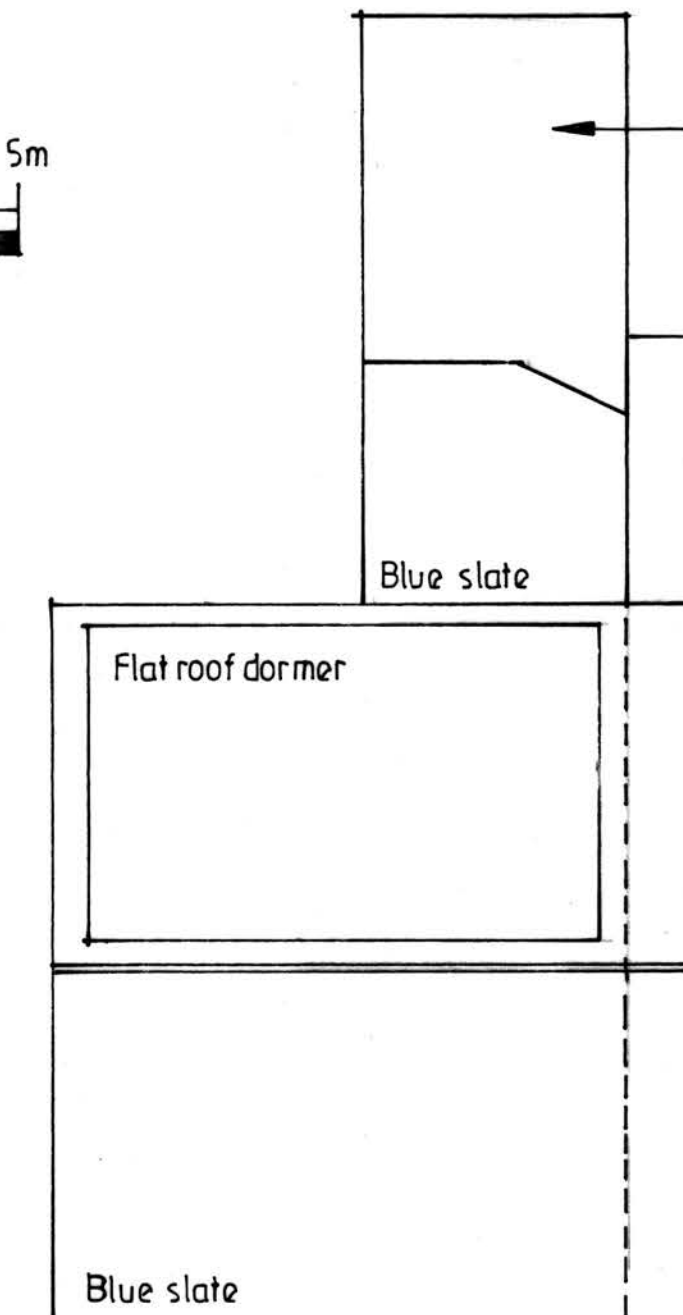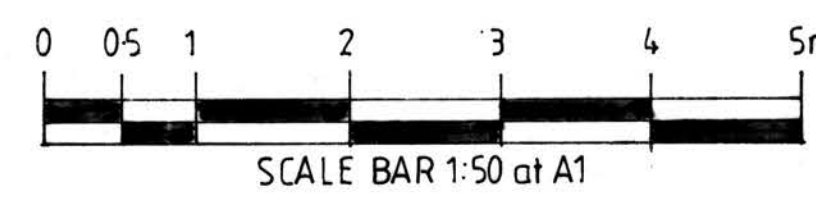


ROOF PLAN 1:100

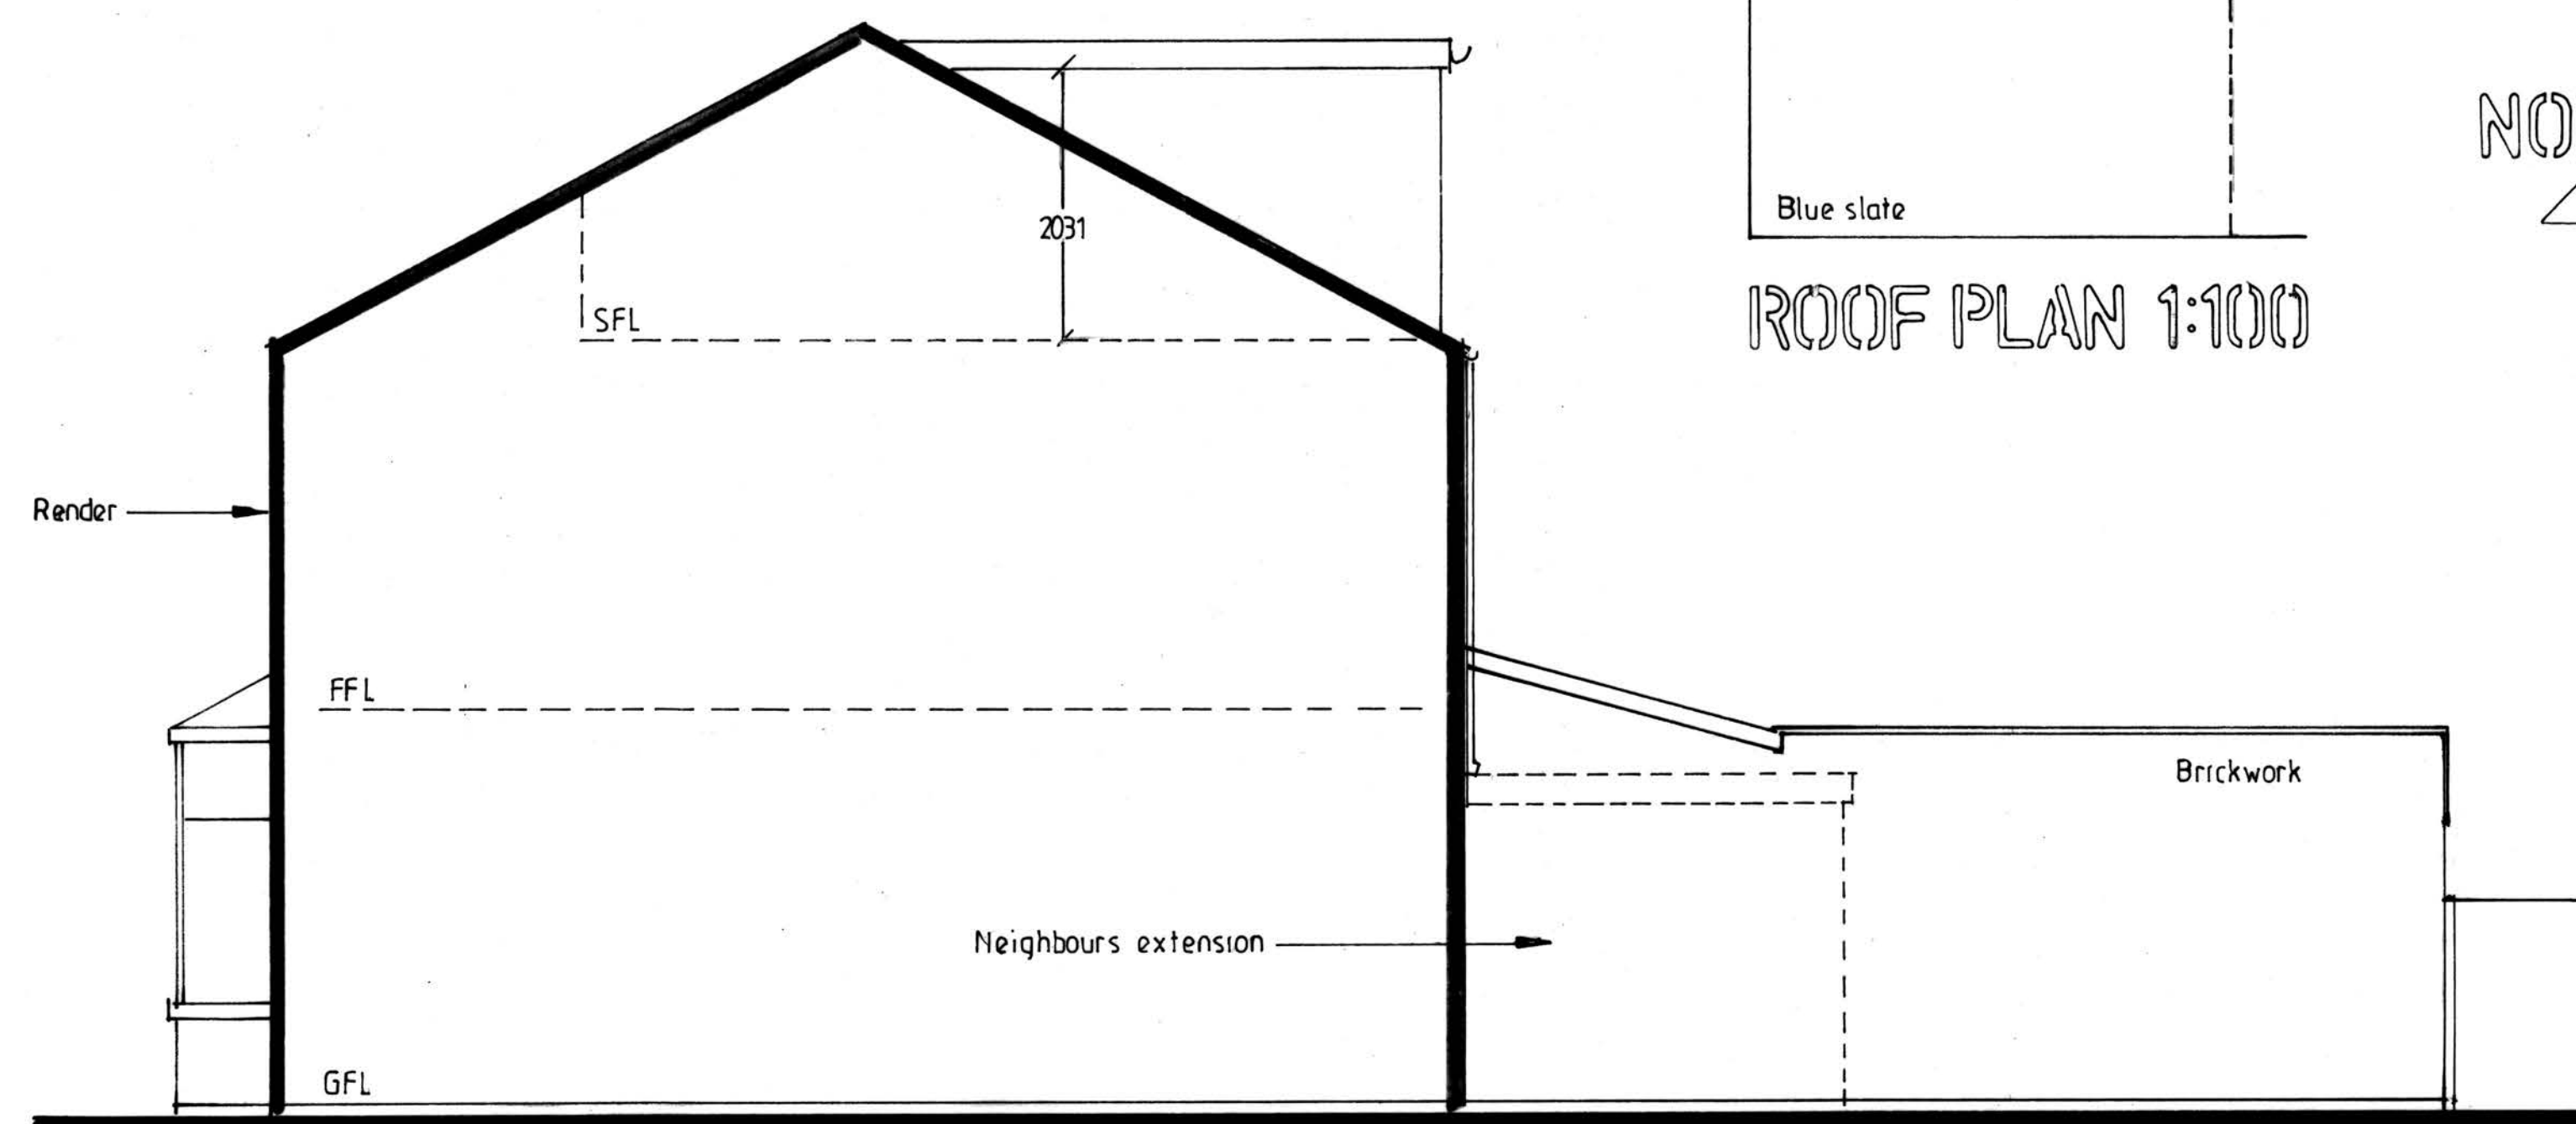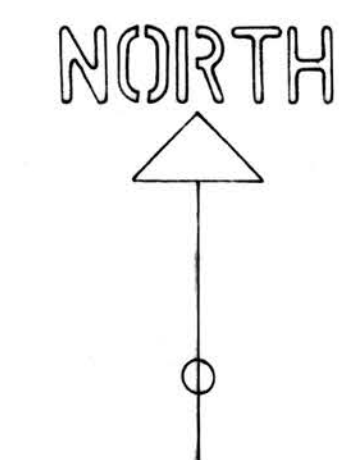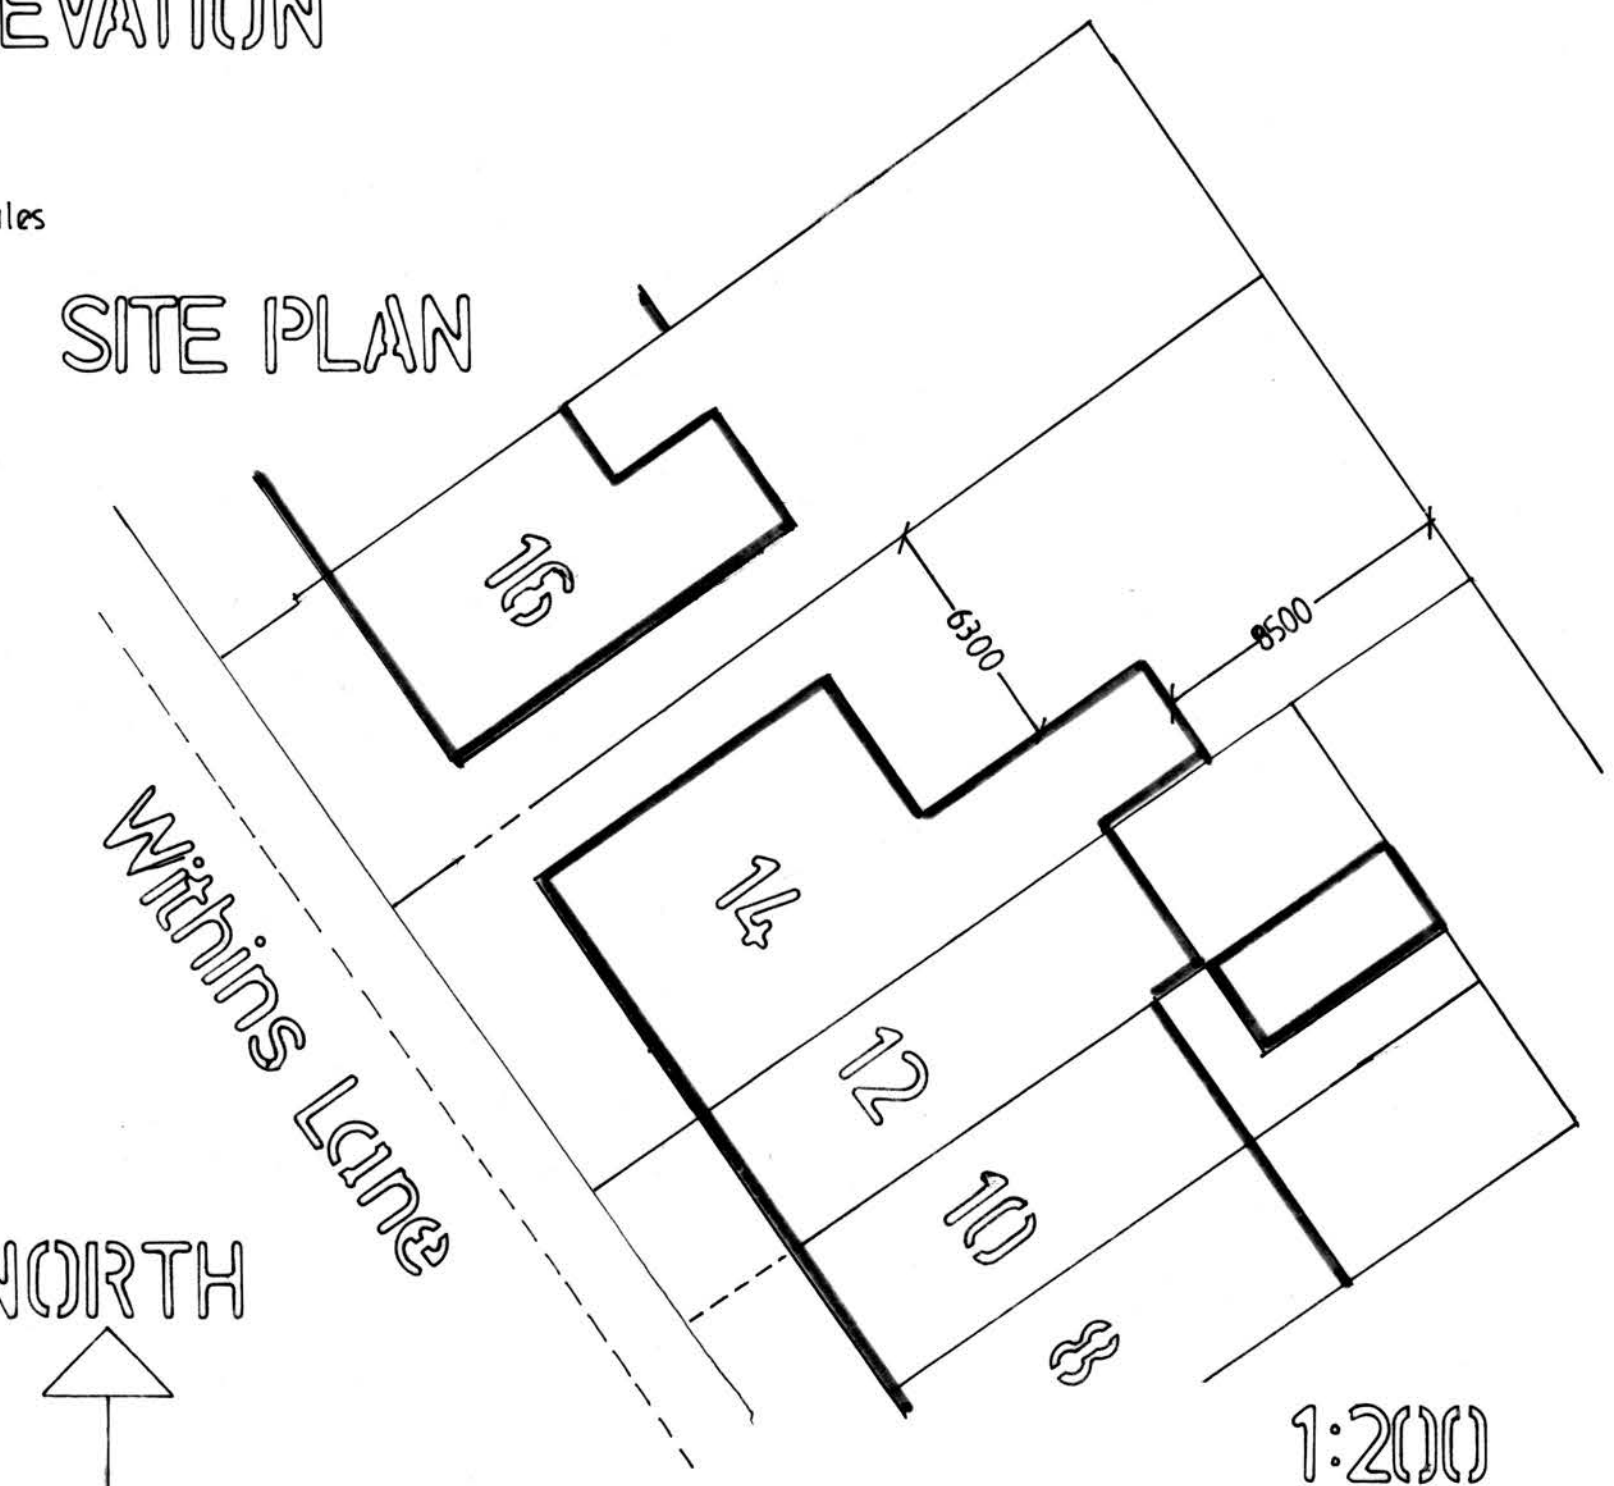

SIDE ELEVATION

PROPOSED SINGLE
STOREY EXTENSION
TO REAR

FOR MR JASON MORGAN
AT 14 WITHINS LANE
RADCLIFFE
M26 2RU

  ADRIAN HUGHES
ARCHITECTURAL SERVICES

SCALE 1:50 1:100
DATE MAY 2024

DRAWING NO.
1/11/2024