



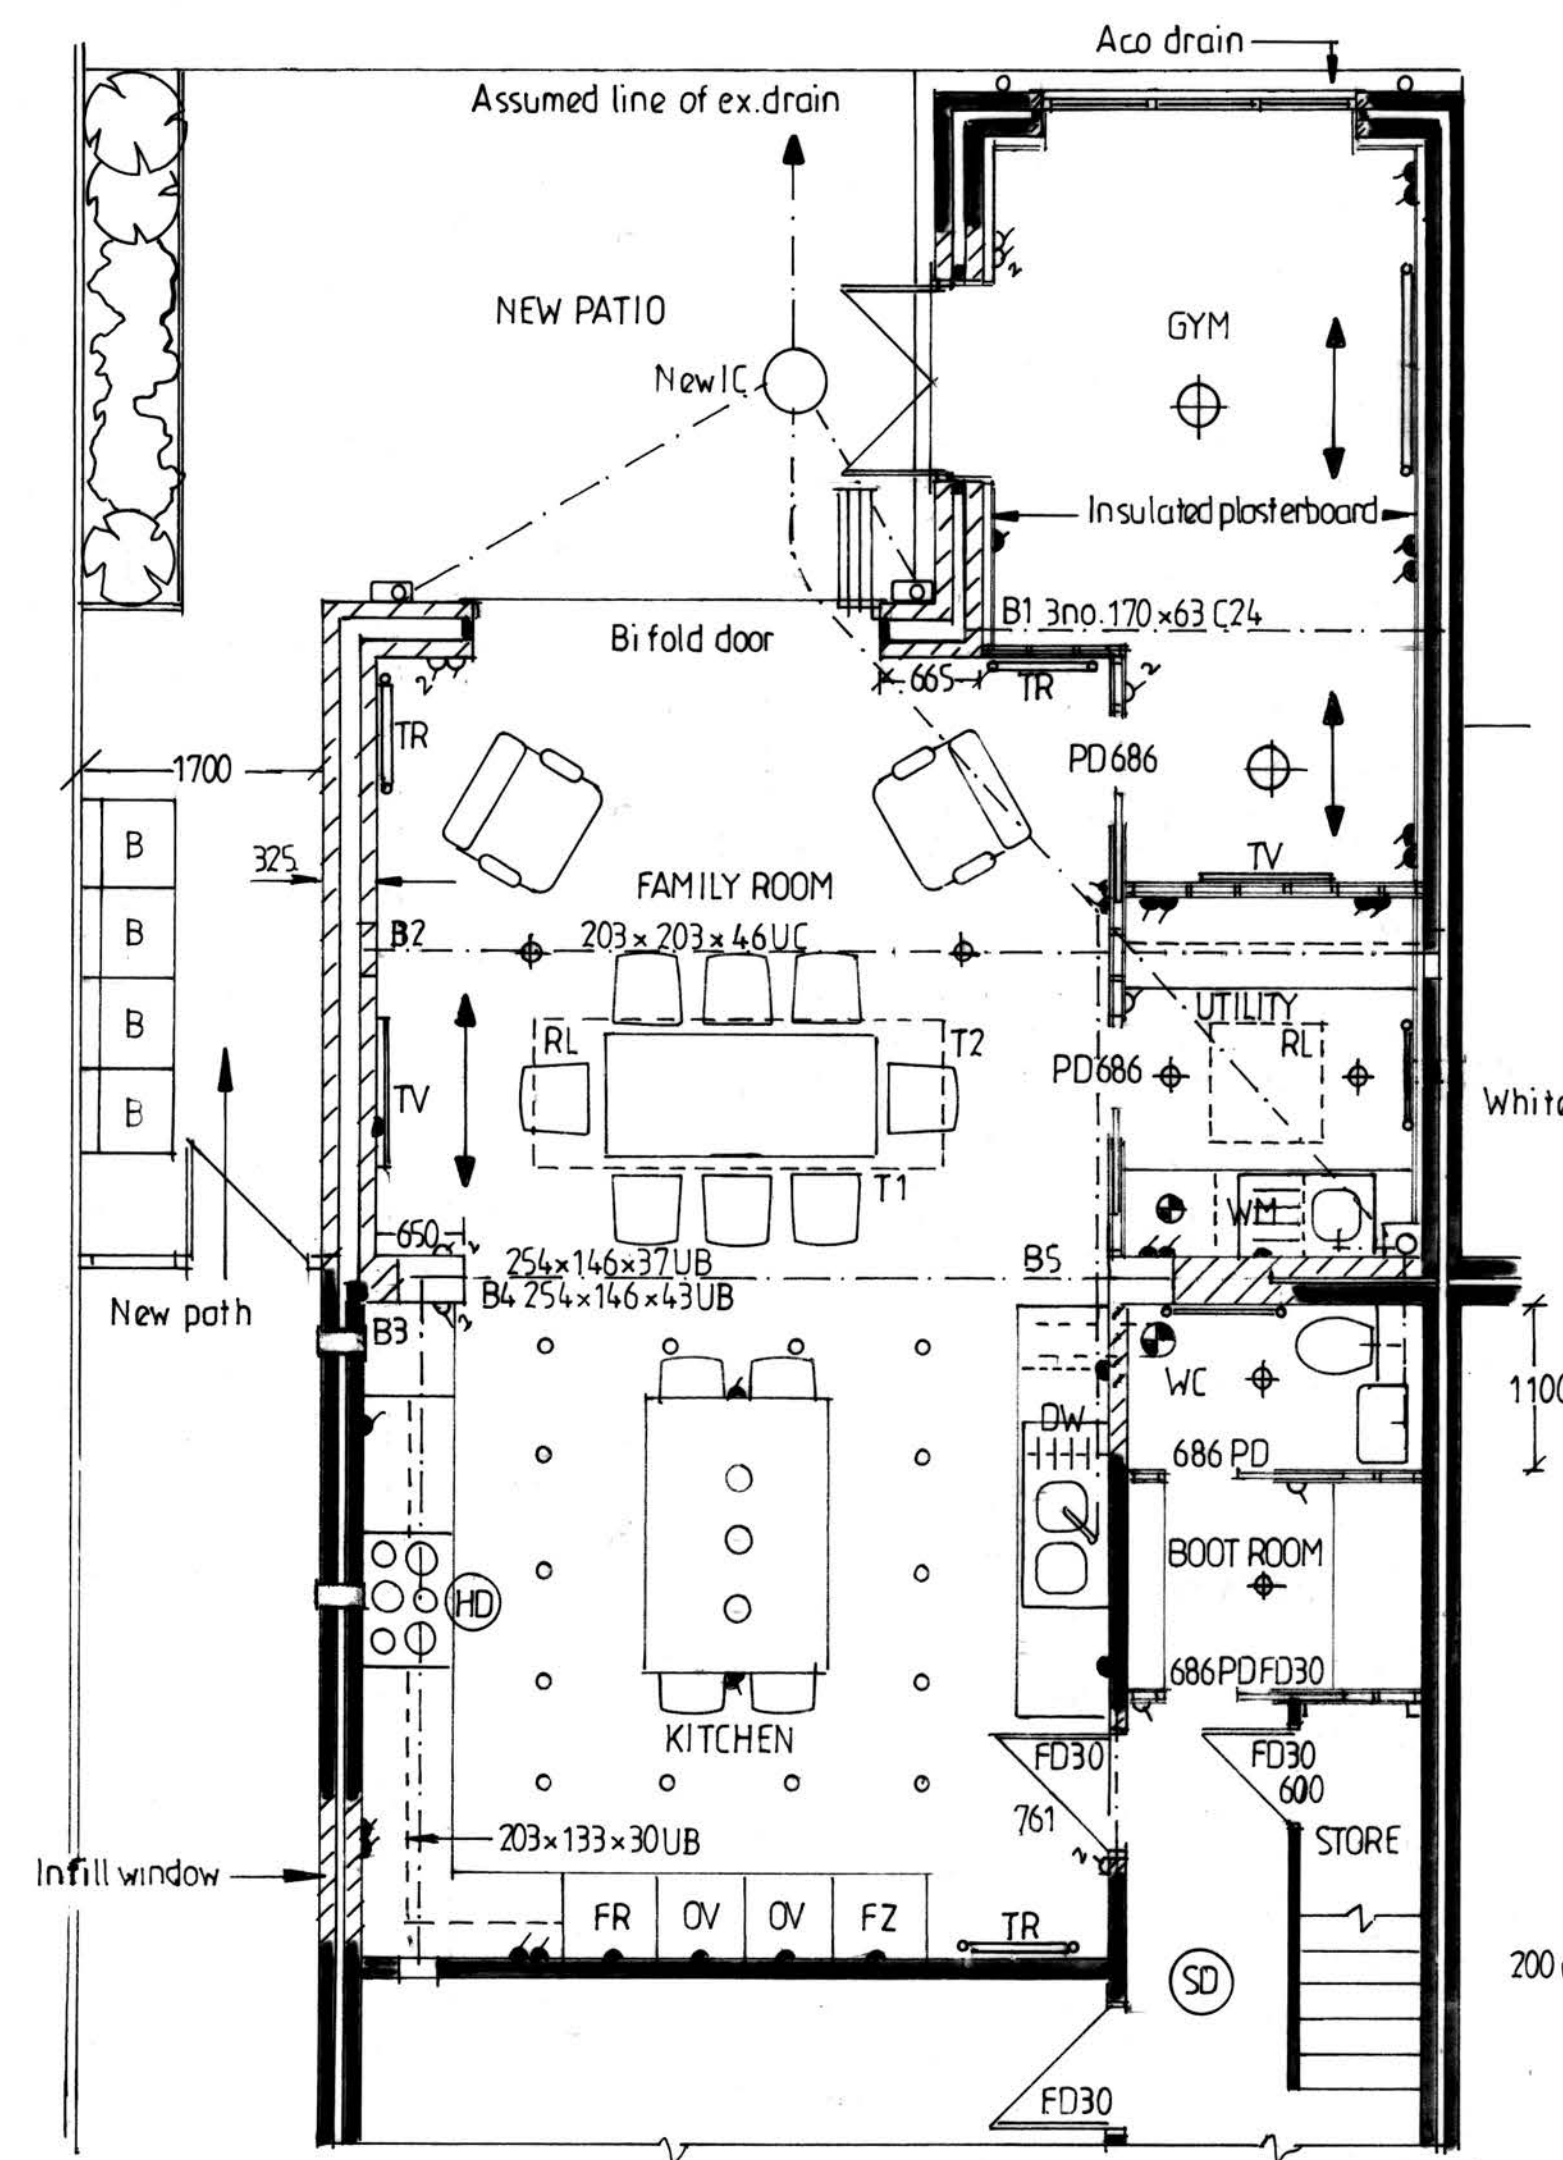


PART GROUND FLOOR

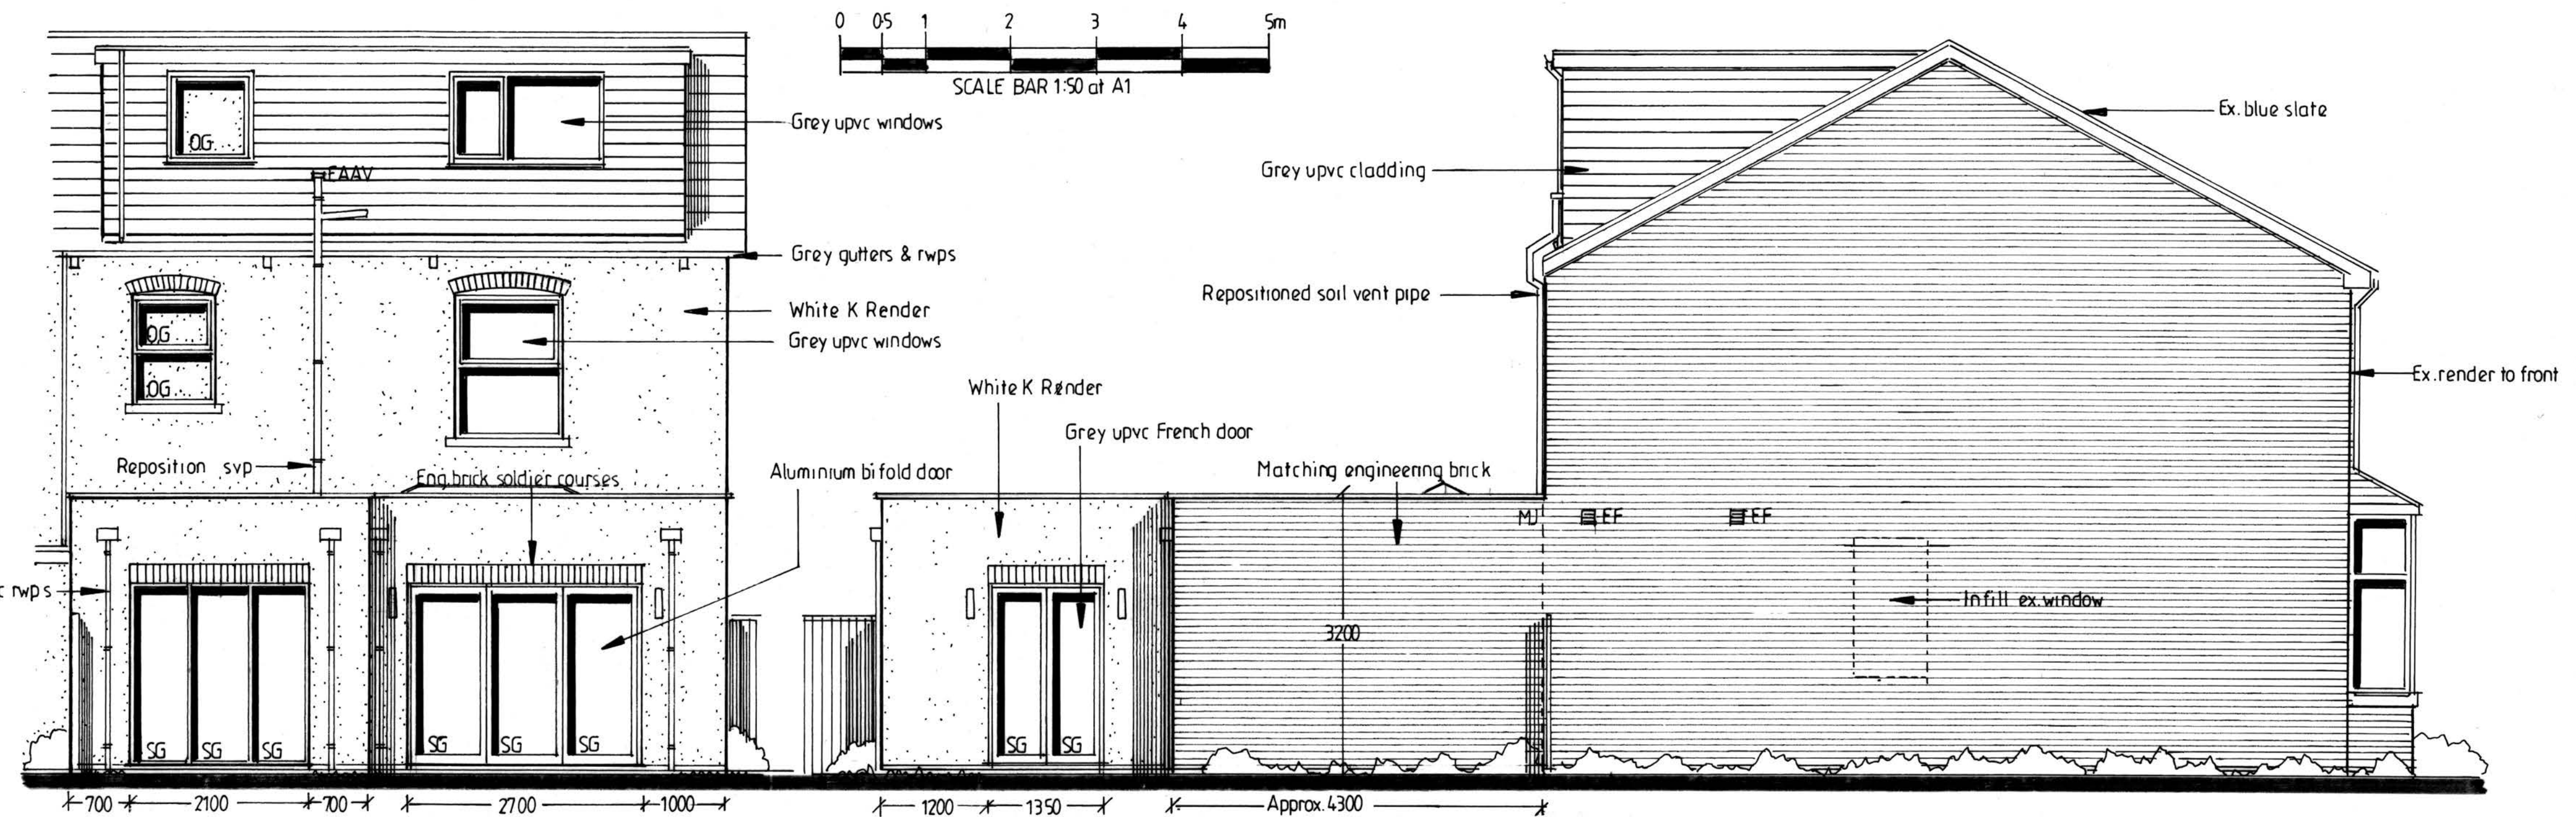


REAR ELEVATION


SIDE ELEVATION

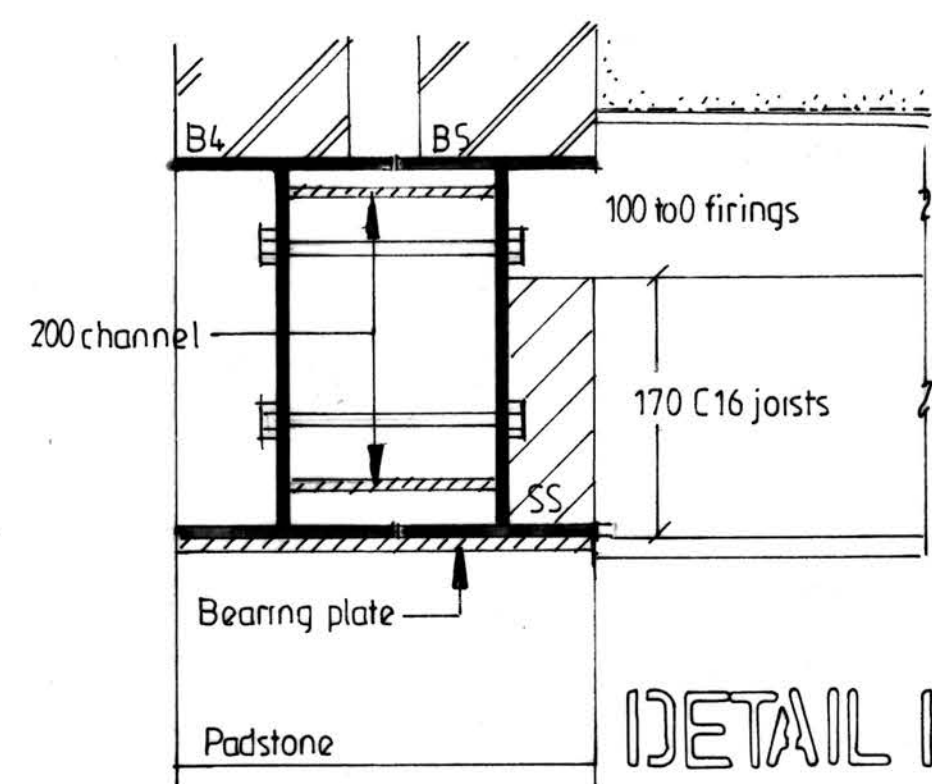

DETAIL B

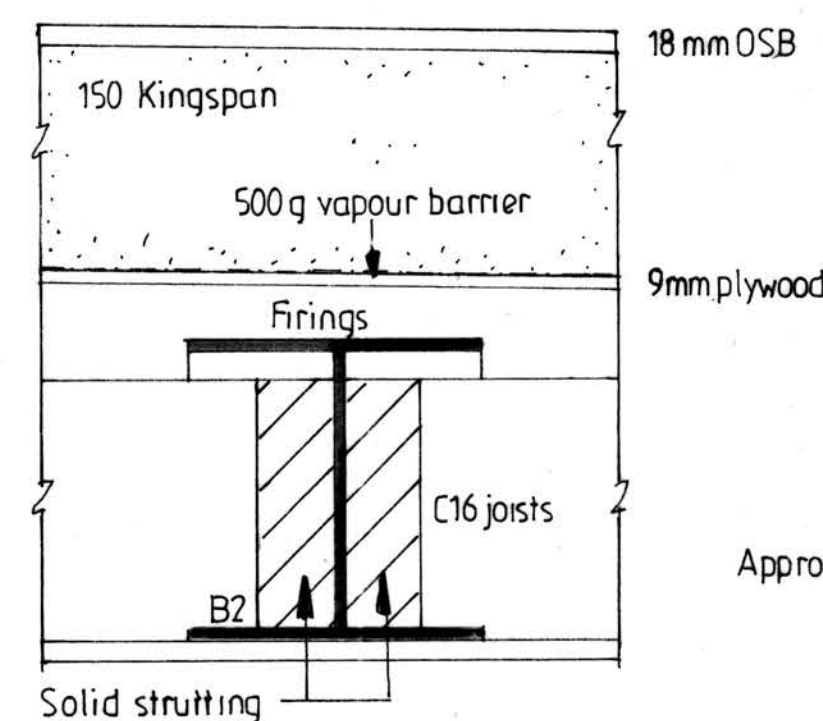


DETAIL C

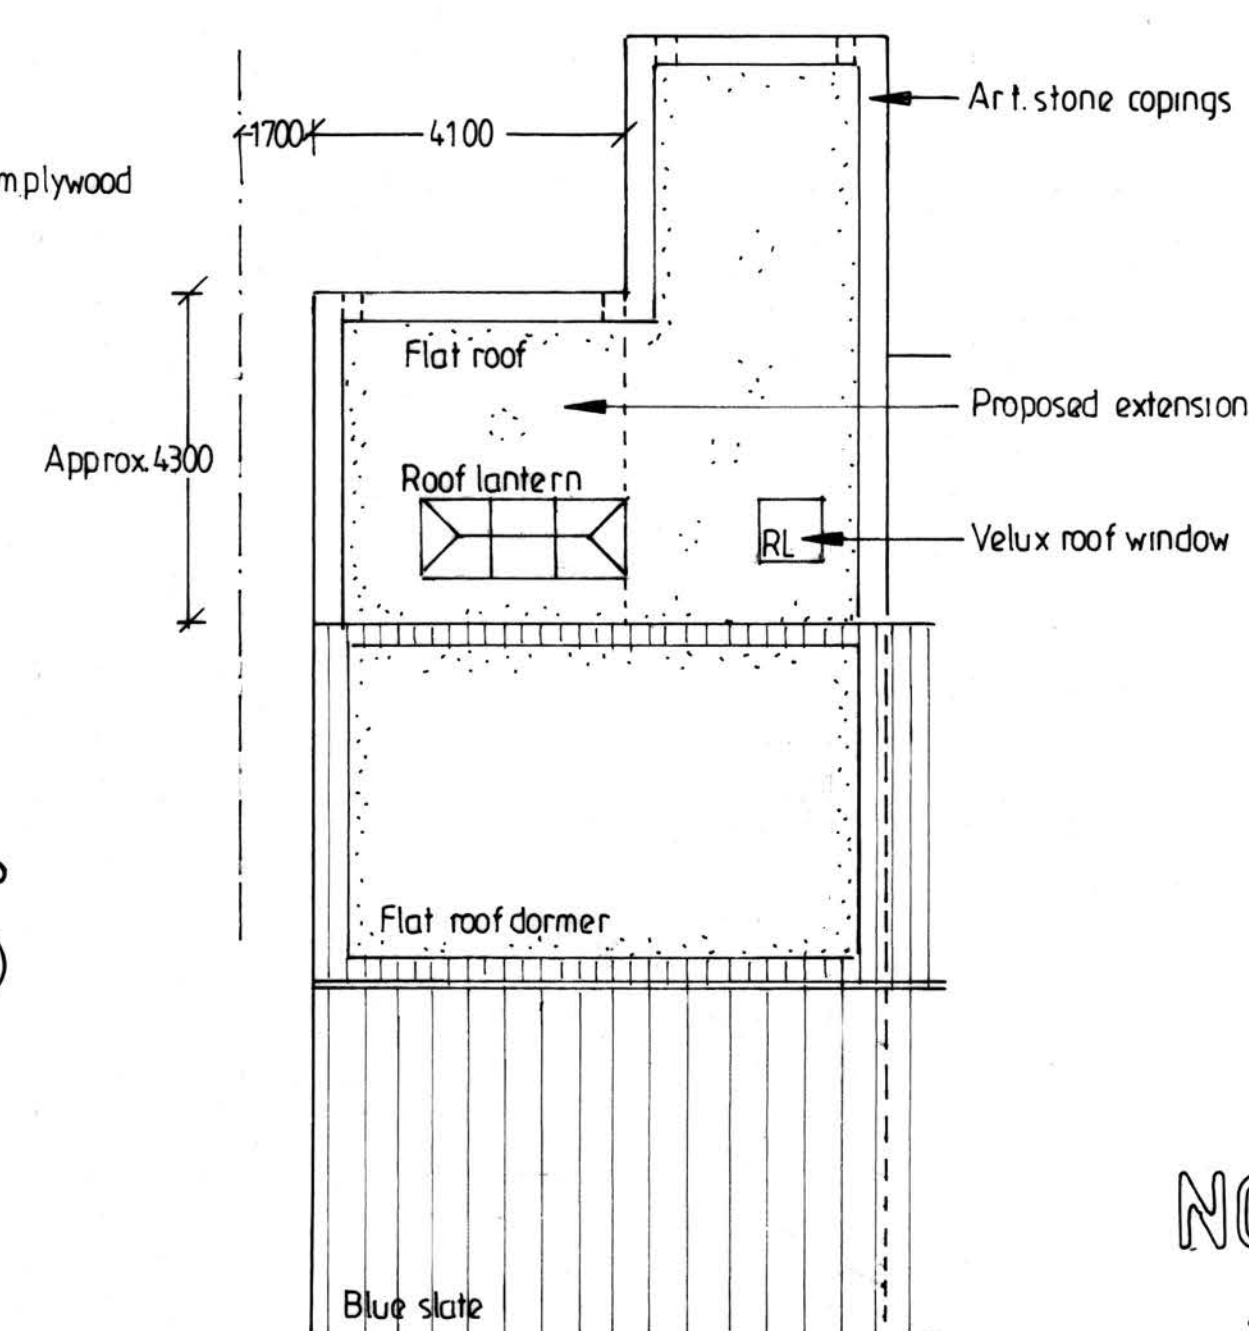


ROOF PLAN 1:100


SITE PLAN

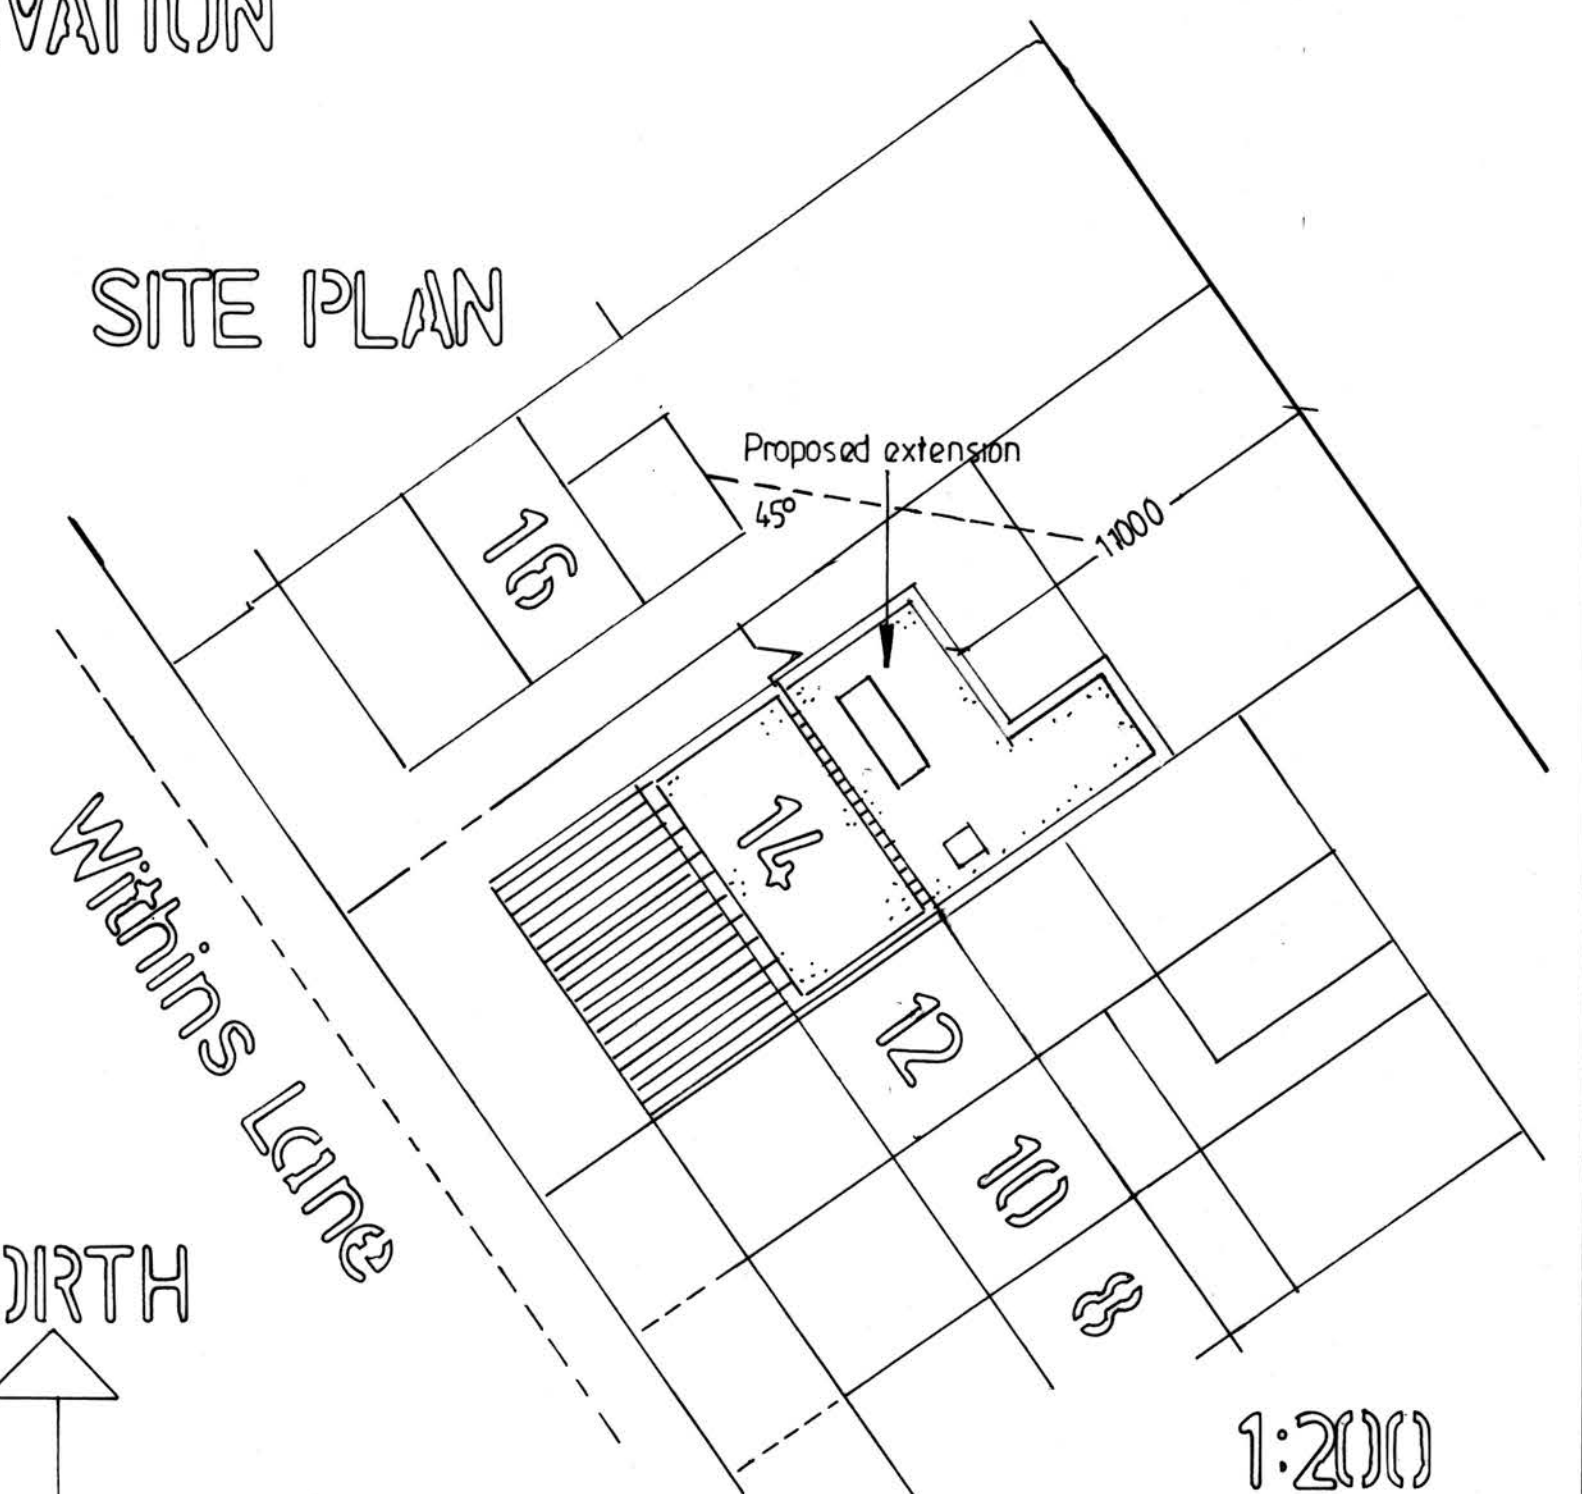

1:200

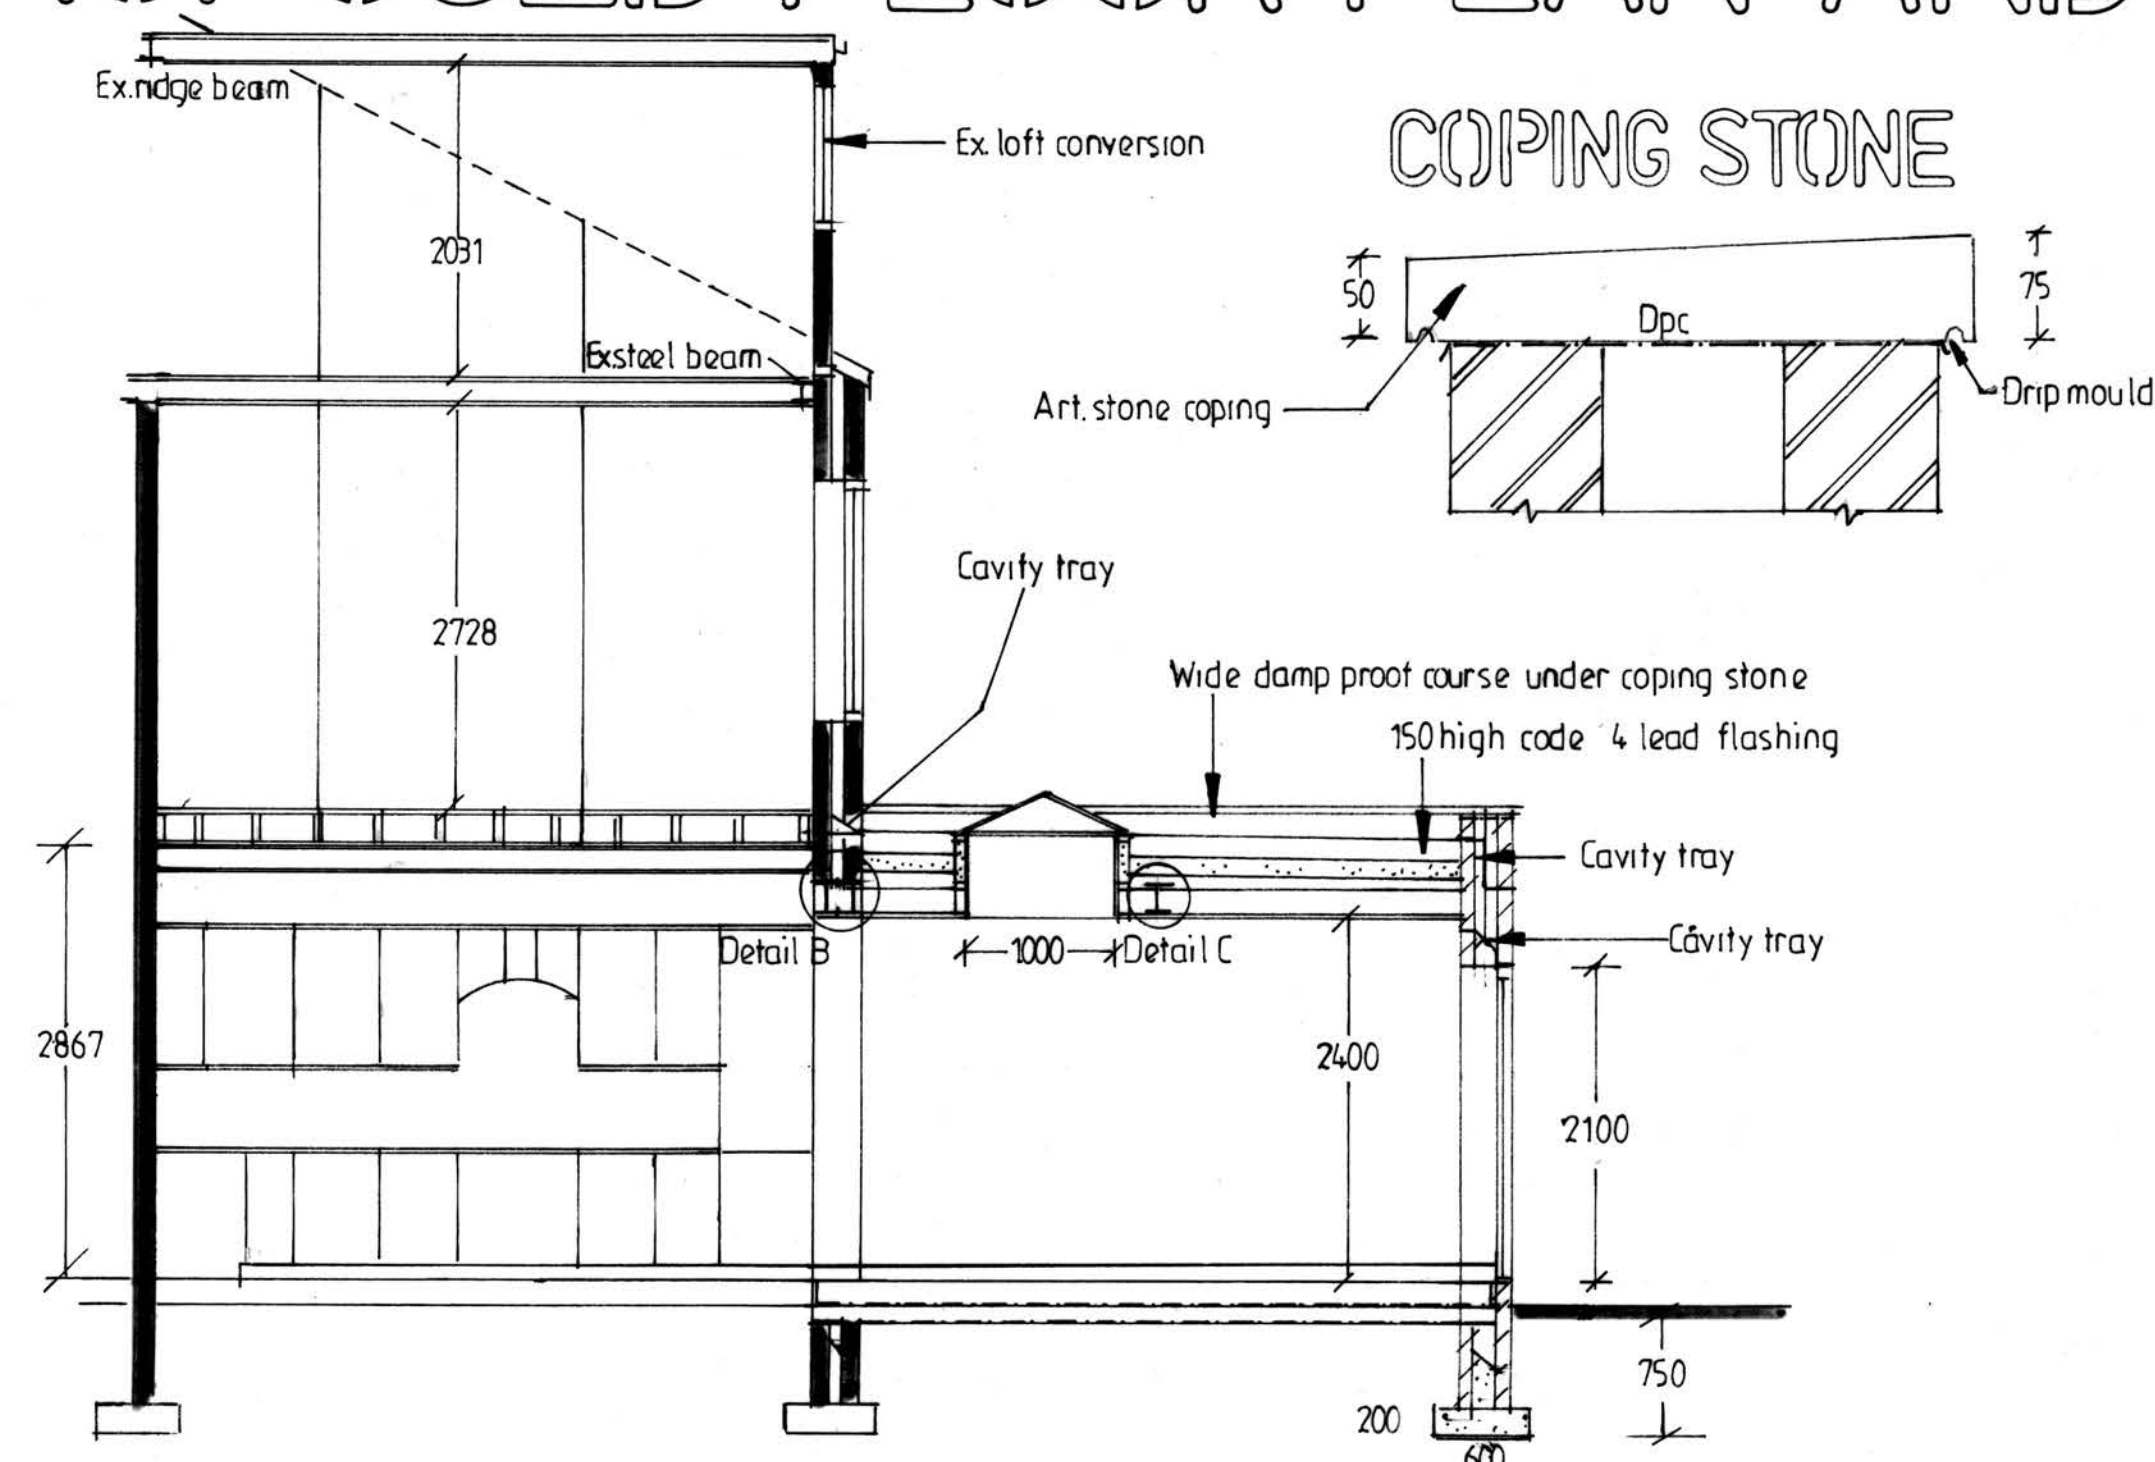

SECTION A-A

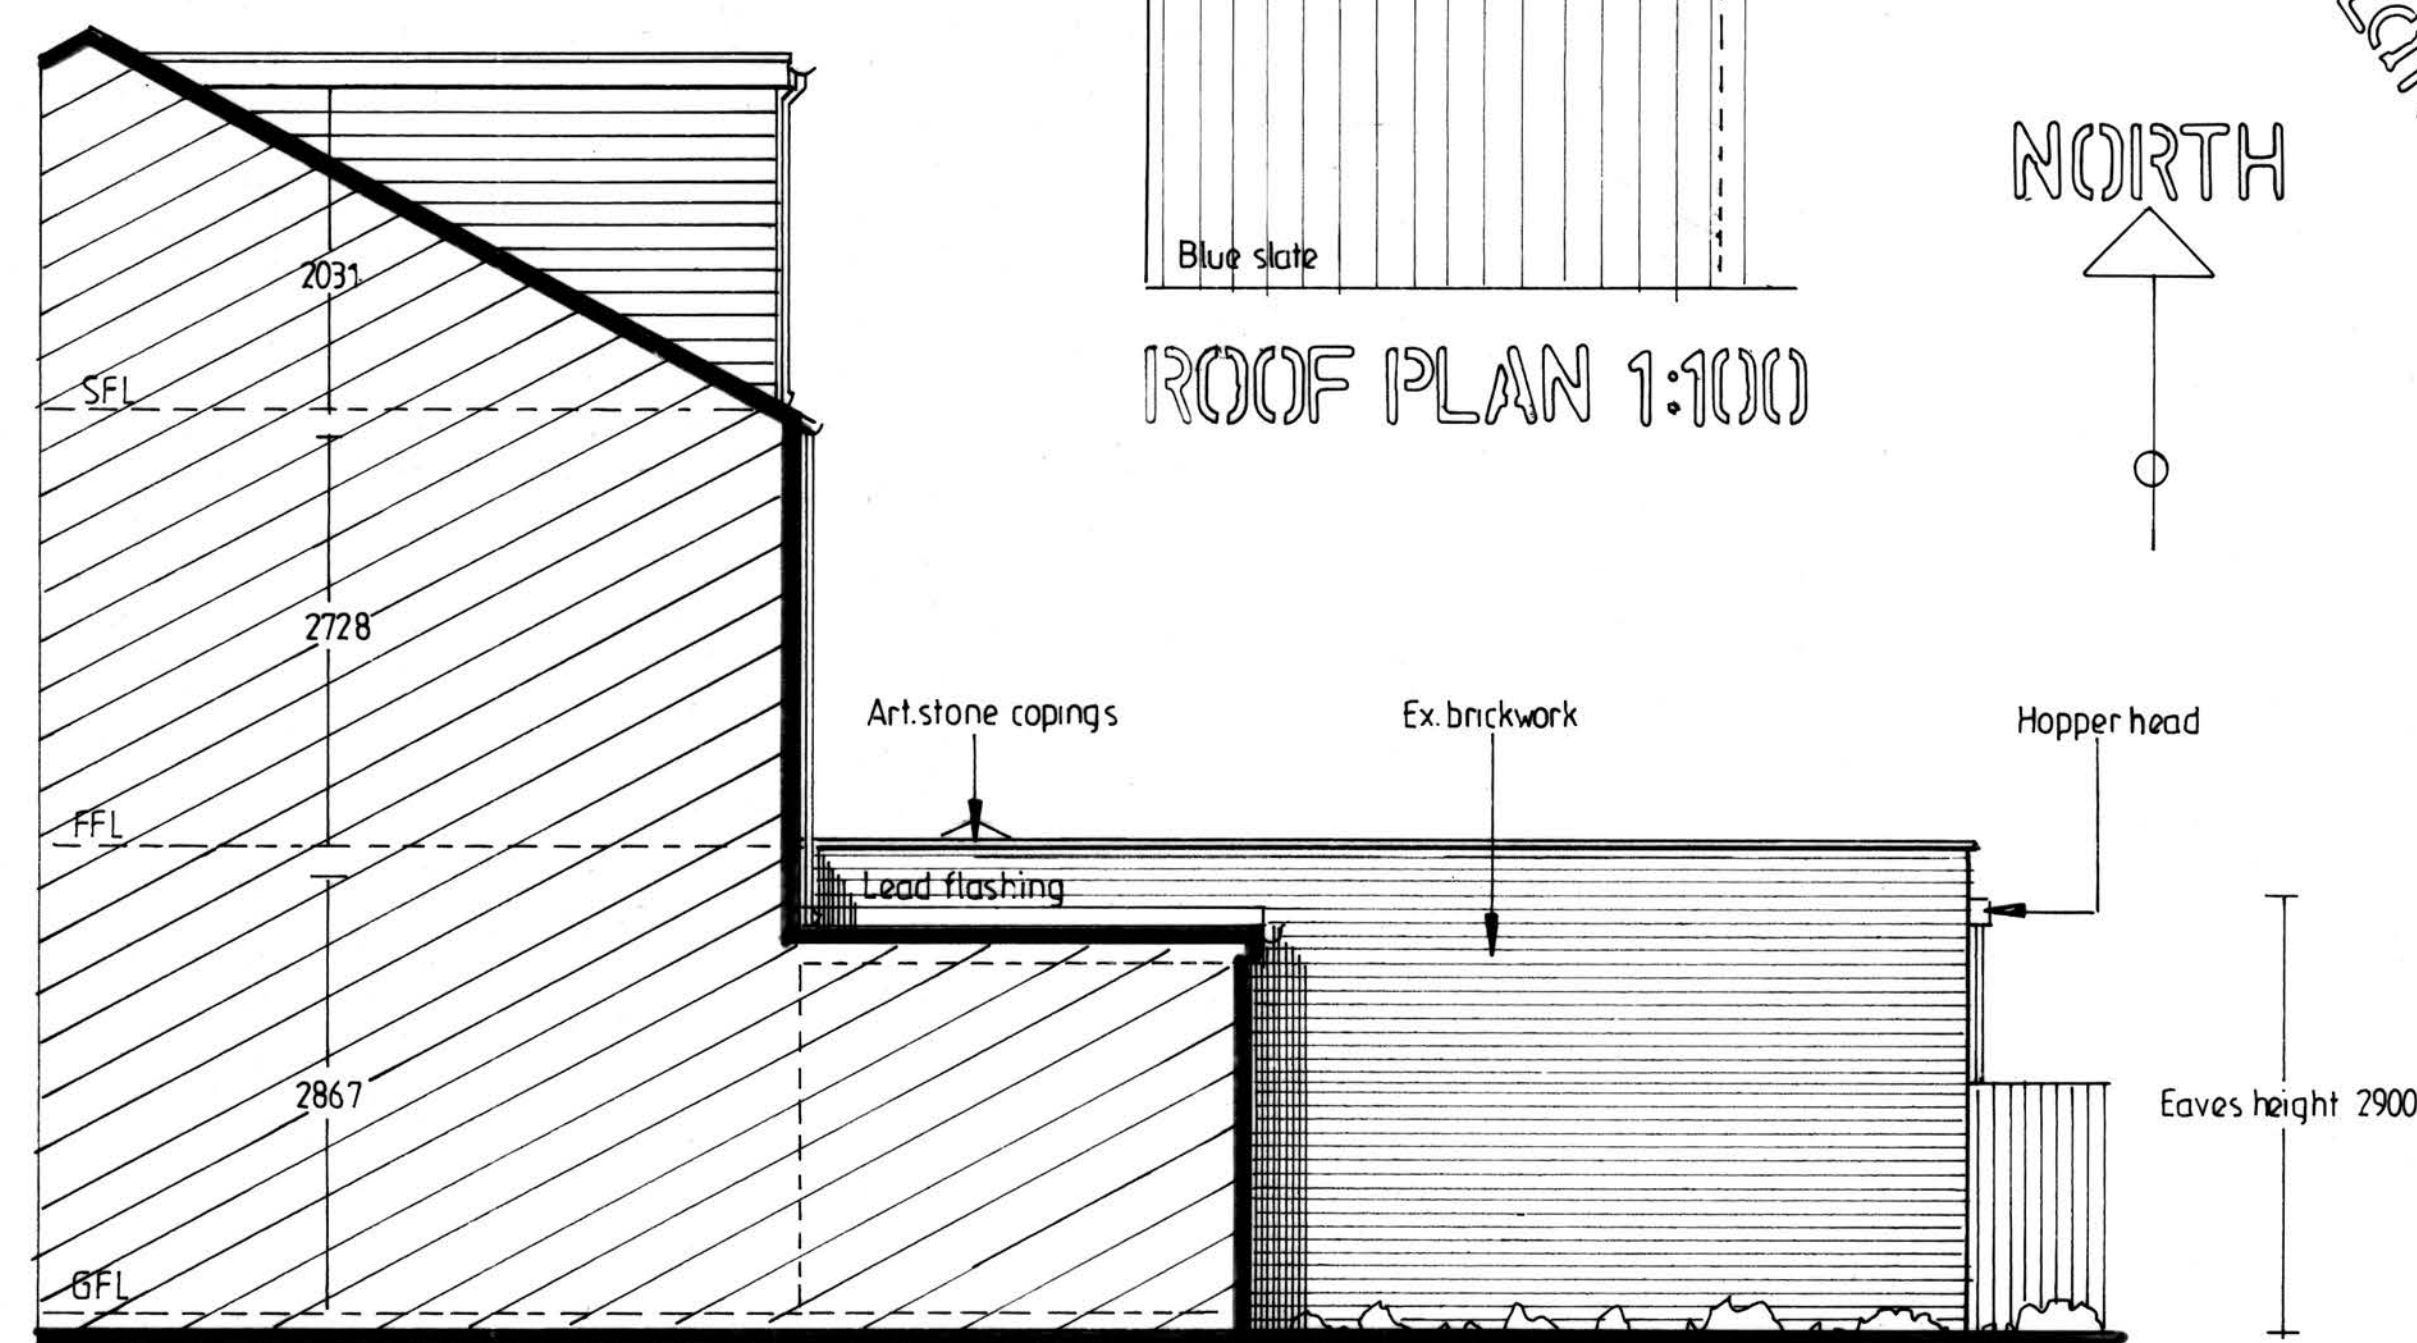

SIDE ELEVATION

PROPOSED SINGLE
STOREY EXTENSION
TO REAR

FOR MR JASON MORGAN
AT 14 WITHINS LANE
RADCLIFFE
M26 2RU

ADRIAN HUGHES
ARCHITECTURAL SERVICES

SCALE 1:50 1:100
DATE MAY 2024

DRAWING NO.
2A/11/2024