




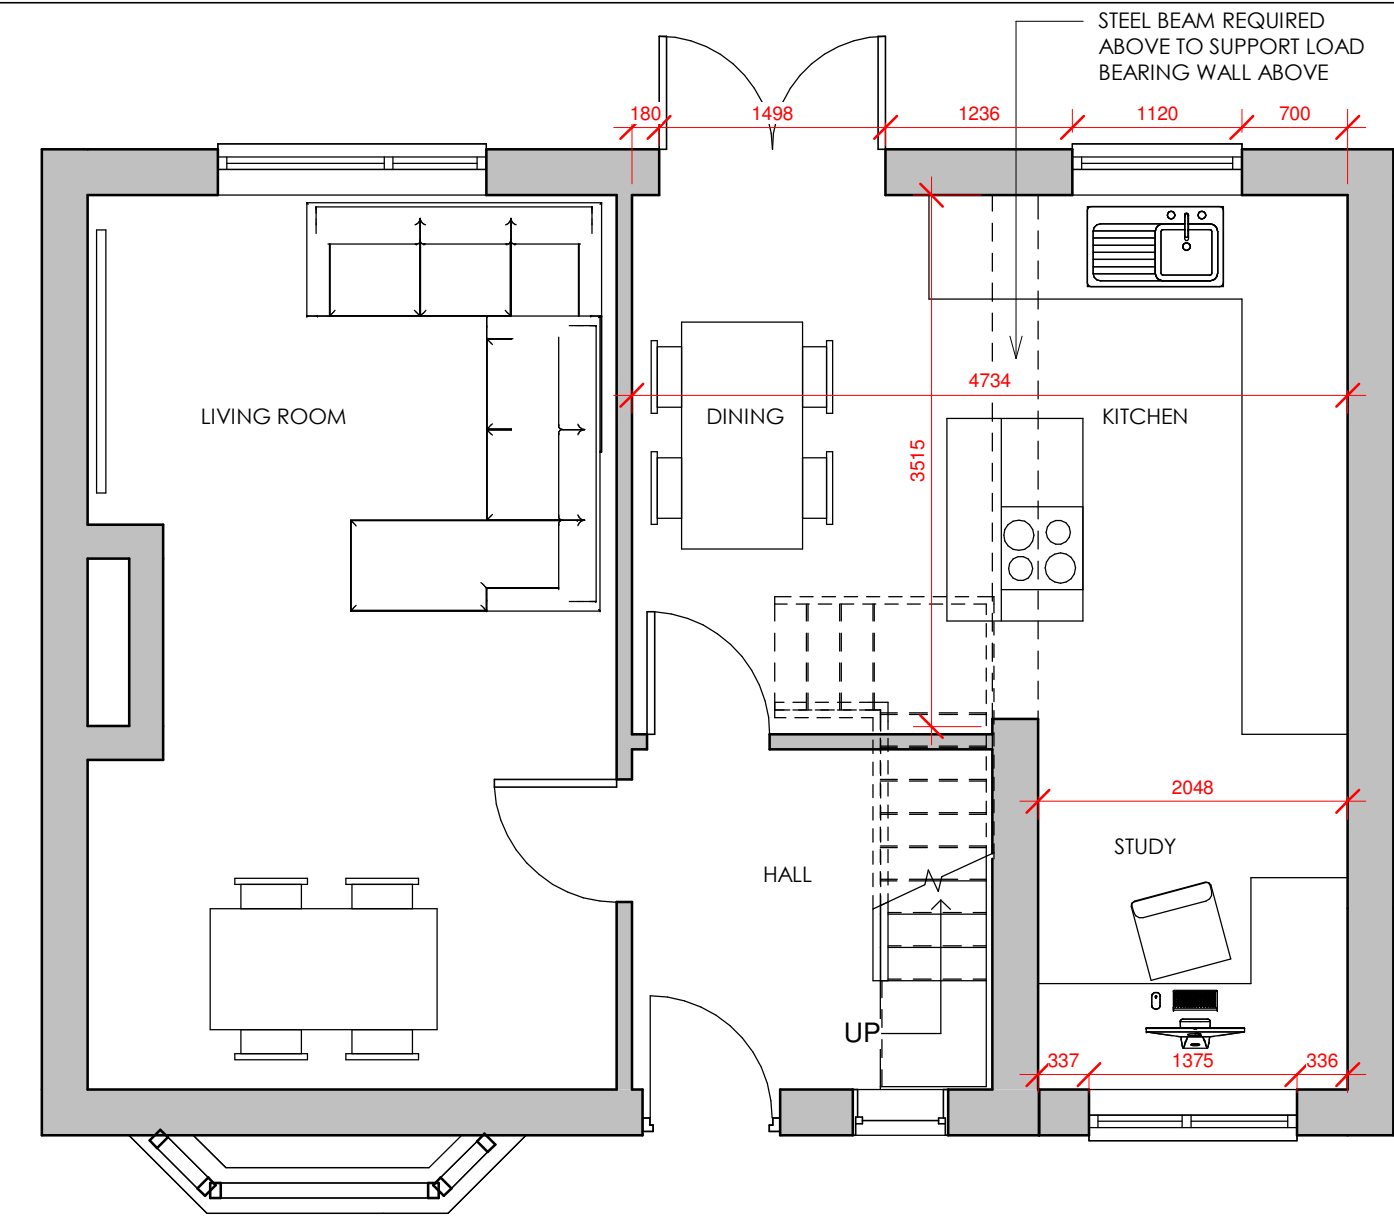

01 PROPOSED GROUND FLOOR
1 : 50


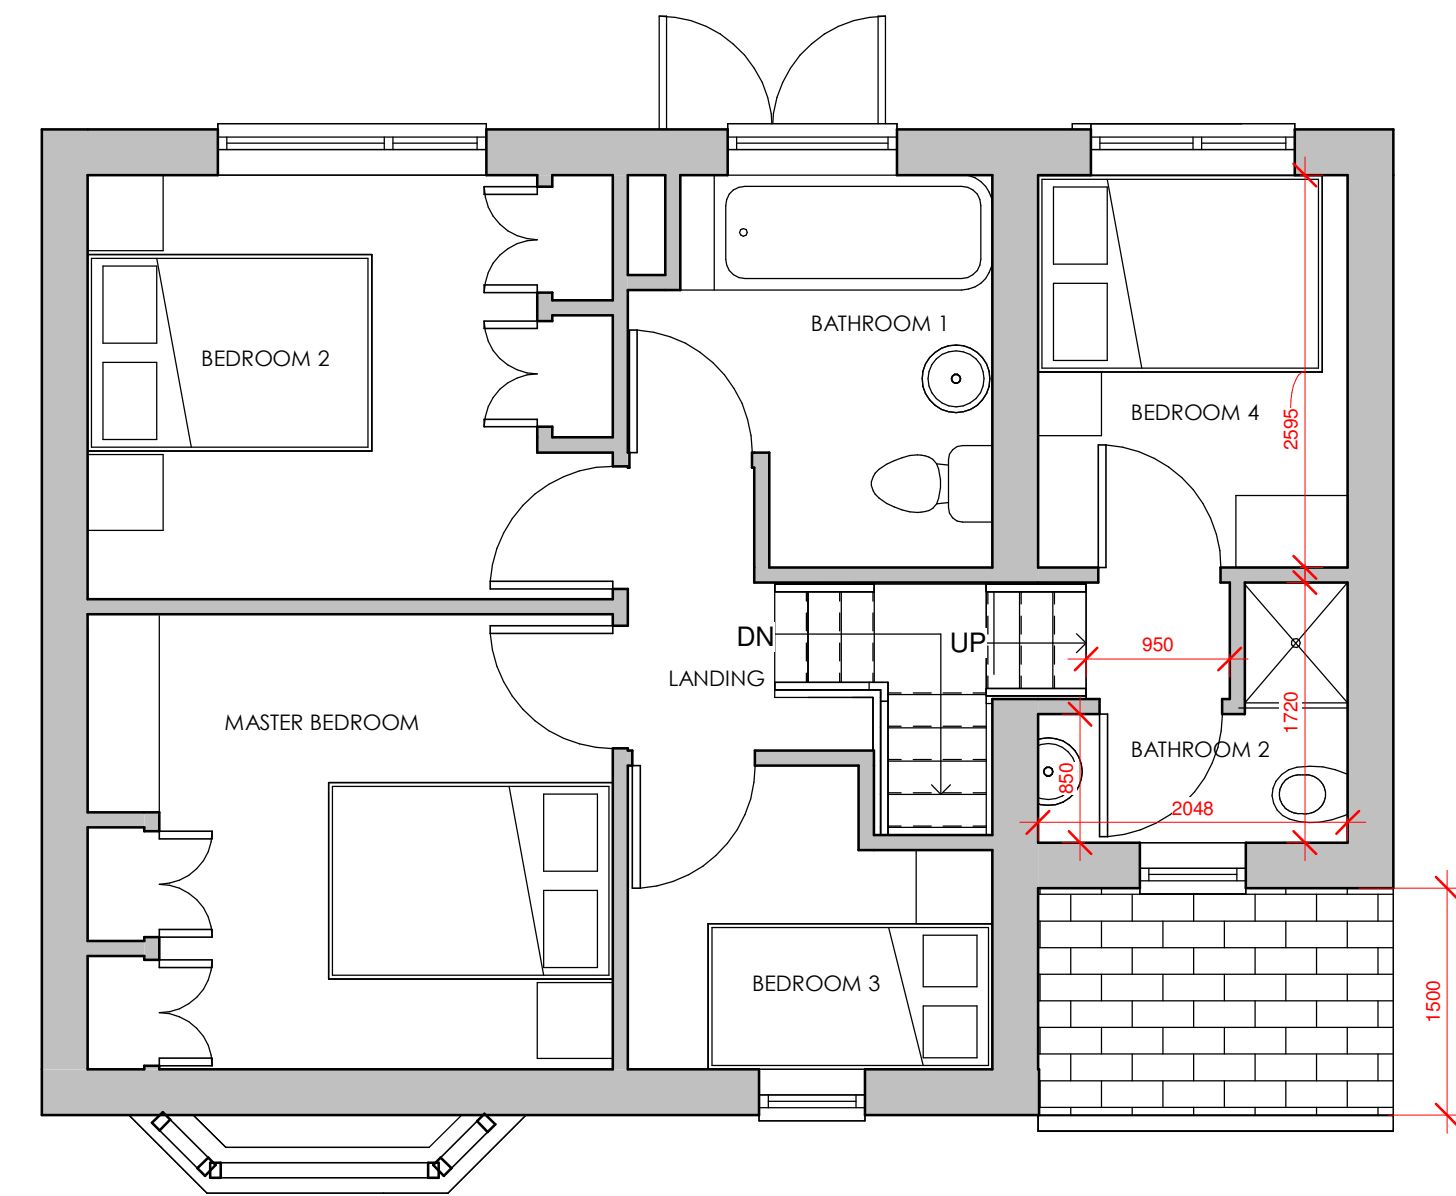


02 PROPOSED FIRST FLOOR
1 : 50

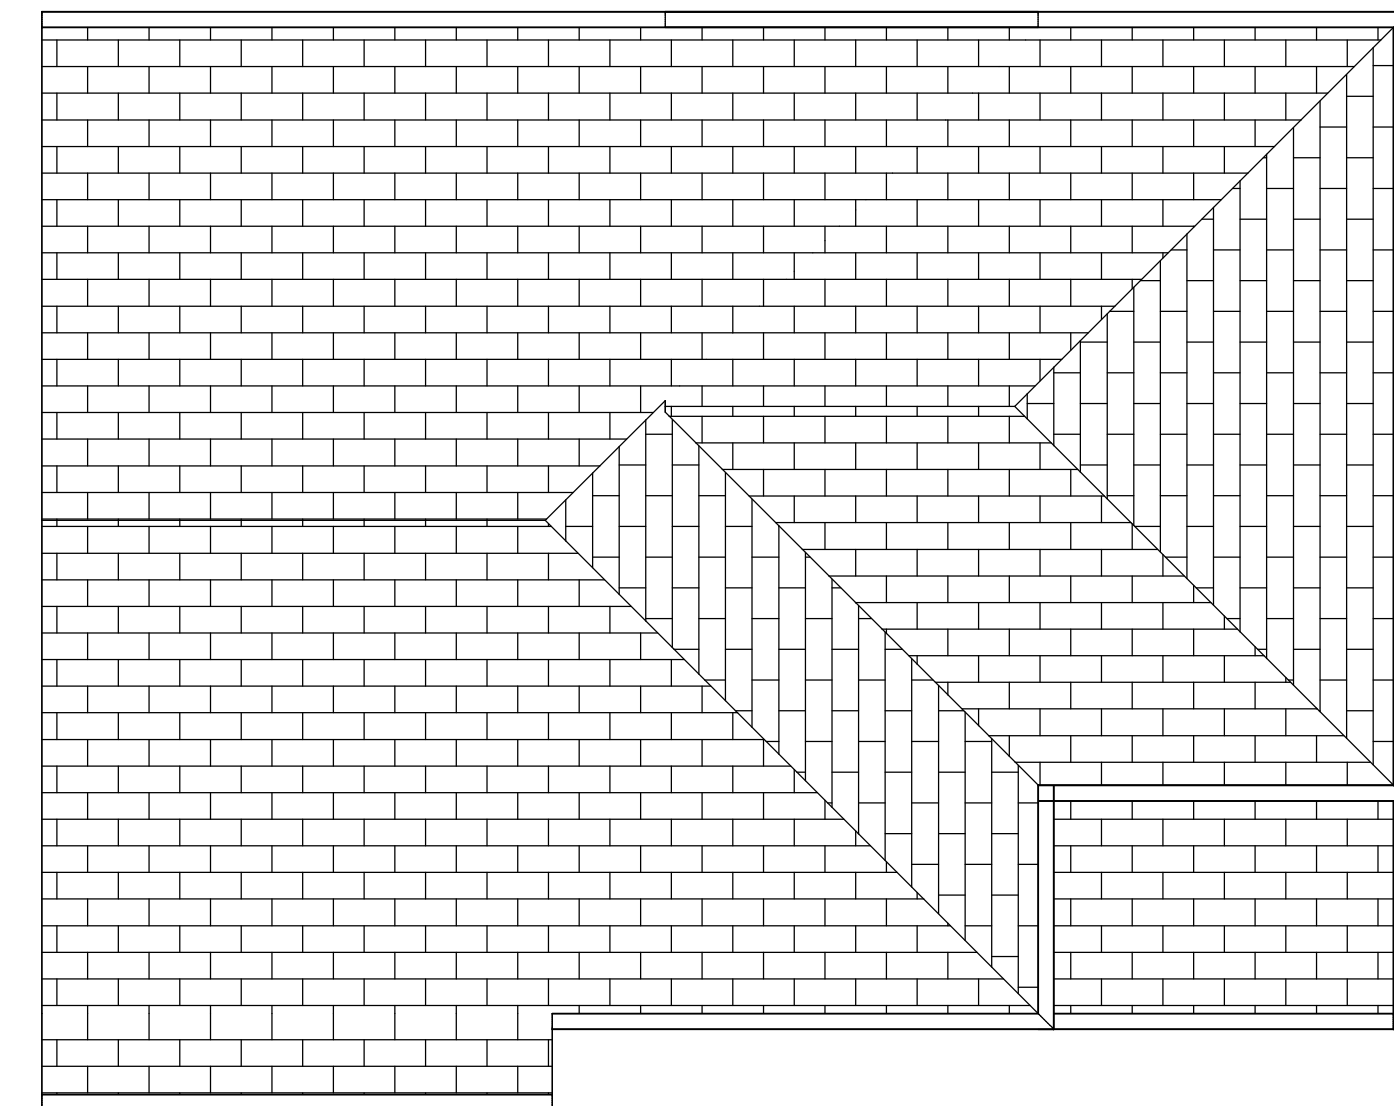

03 PROPOSED ROOF PLAN
1 : 50

Rev	Description	Date

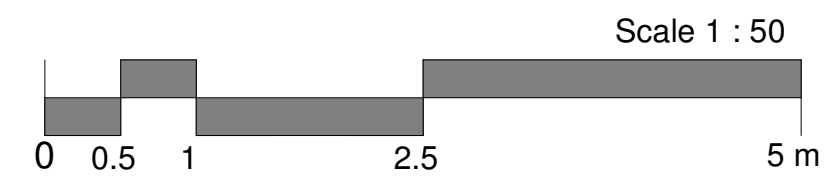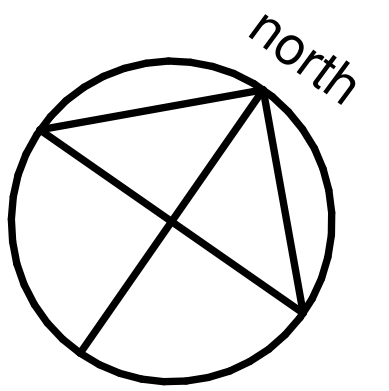

Figured dimensions only to be taken from this drawing. DO NOT SCALE.
All contractors must visit the site and be responsible for checking all setting out dimensions and notifying the architect of any discrepancies prior to any manufacture or construction work.

NOTES:

STATUS		PURPOSE OF ISSUE	
 SLH Home Design M: 07999322120 E: info@slhomedesign.co.uk W: www.slhomedesign.co.uk			
PROJECT			
2 STOREY SIDE EXTENSION			
TITLE			
PROPOSED PLANS			
ADDRESS			
358 Bolton Rd West, Ramsbottom, Bury BL0 9QY			
DRAWN BY sh		CHECKED BY SH	DATE 25-01-2023
SCALE (B/A1) 1 : 50		PROJECT NUMBER 2091	
DRAWING NUMBER A201			REV