




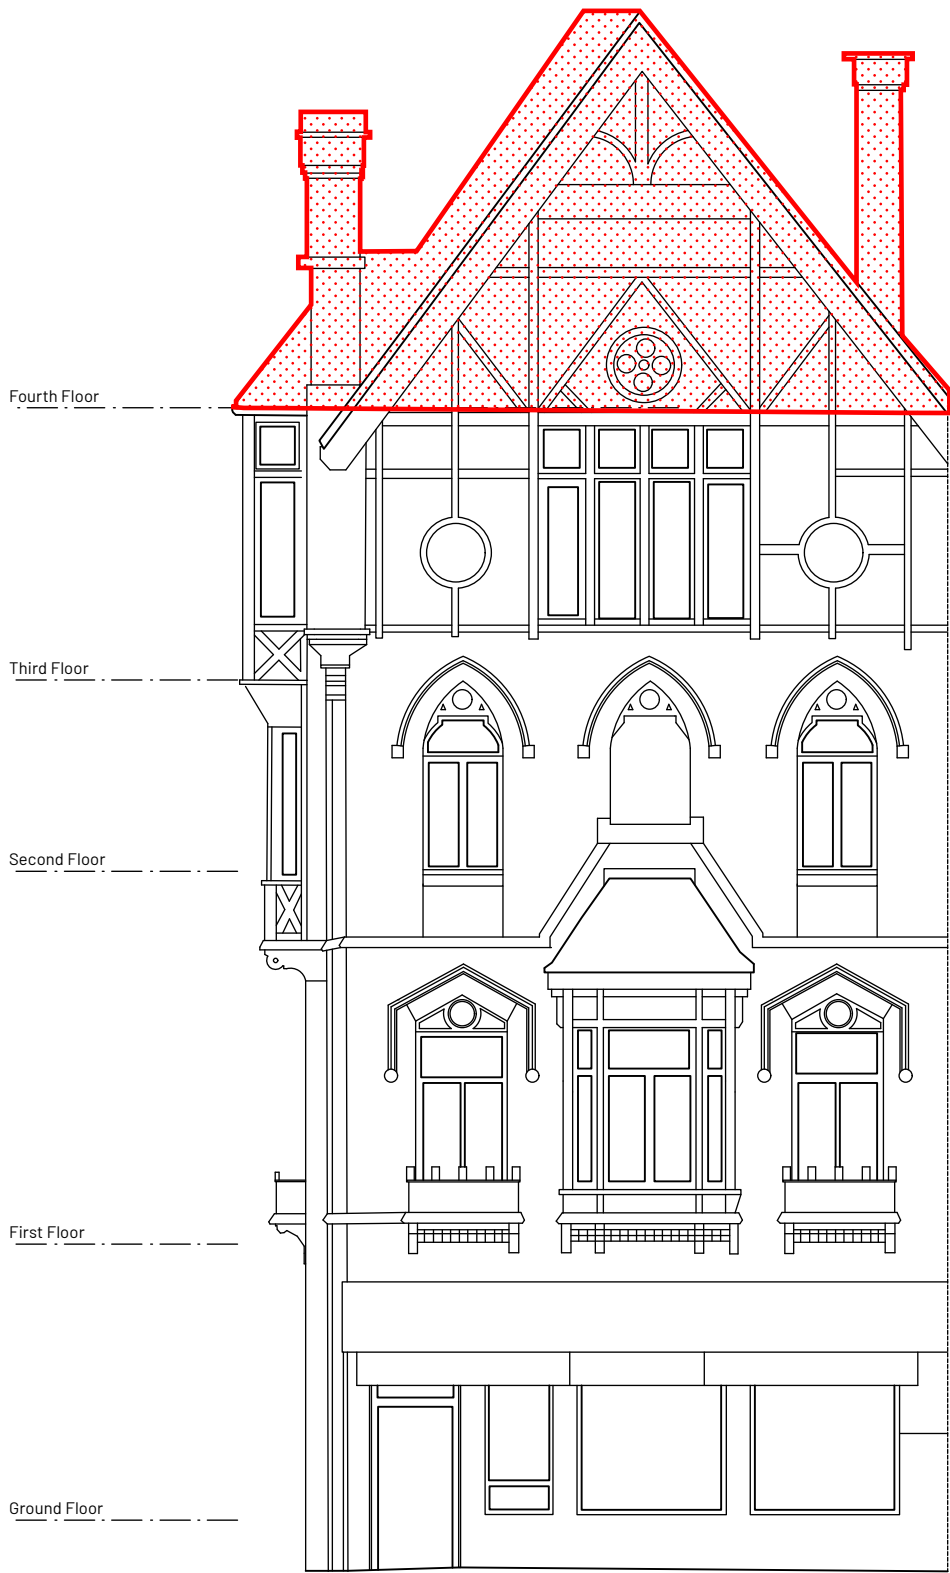


1 Existing South Elevation
Scale: 1:100

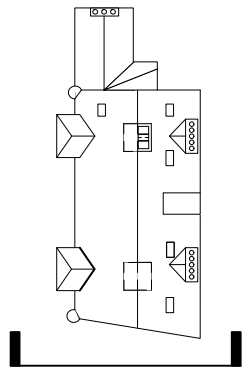

3 Key Plan
Scale: 1:500

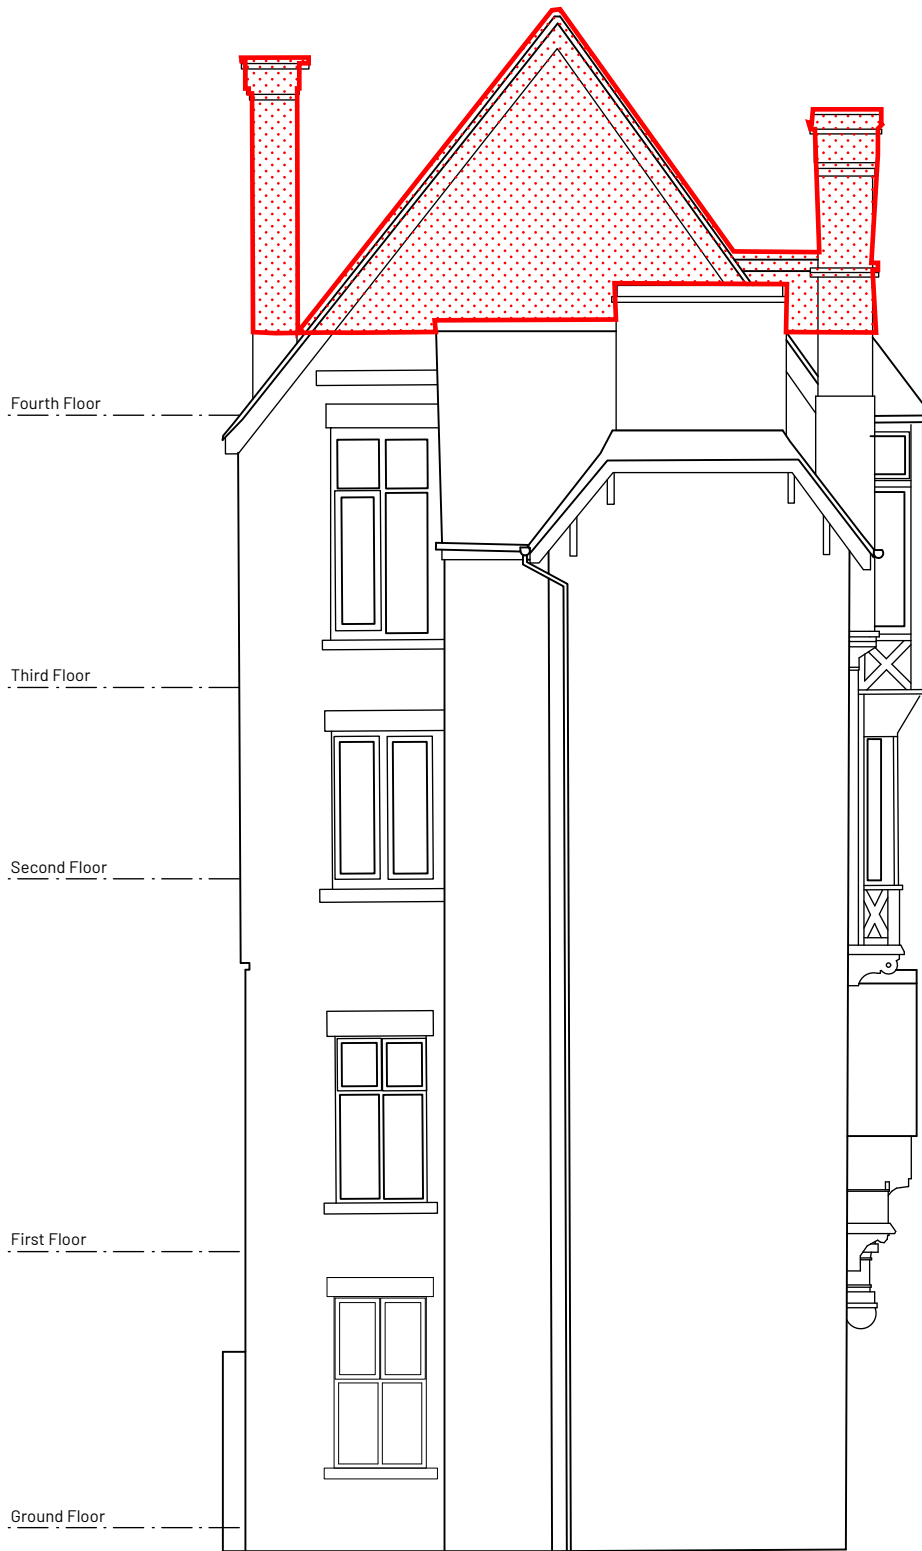

1 Existing North Elevation 2
Scale: 1:100

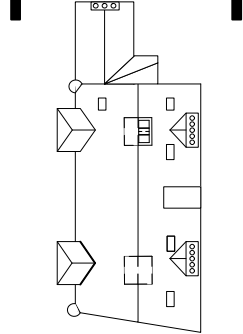


2 Key Plan
Scale: 1:500




DO NOT SCALE THIS DRAWING. ALL DIMENSIONS TO BE CHECKED ON SITE PRIOR TO COMMENCEMENT OF ANY WORKS OR PREPARATION OF SHOP DRAWINGS. THIS SIZING AND DIMENSIONS OF ALL STRUCTURAL AND SERVICE ELEMENTS MUST ALWAYS BE CHECKED AGAINST THE RELEVANT ENGINEERING DRAWINGS.
THIS DRAWING IS TO BE READ IN CONJUNCTION WITH ALL OTHER CONSULTANTS INFORMATION

CLIENT: Broad Property Ltd.		
PROJECT: 1, The Rock, Bury, BL9 0JP		
DRAWING TITLE: Emergency Works_elevations		
SCALE: 1:100@A3	DATE: July'26	DRAWN: CHECKED:
DRAWING NUMBER: SK01		REVISION:




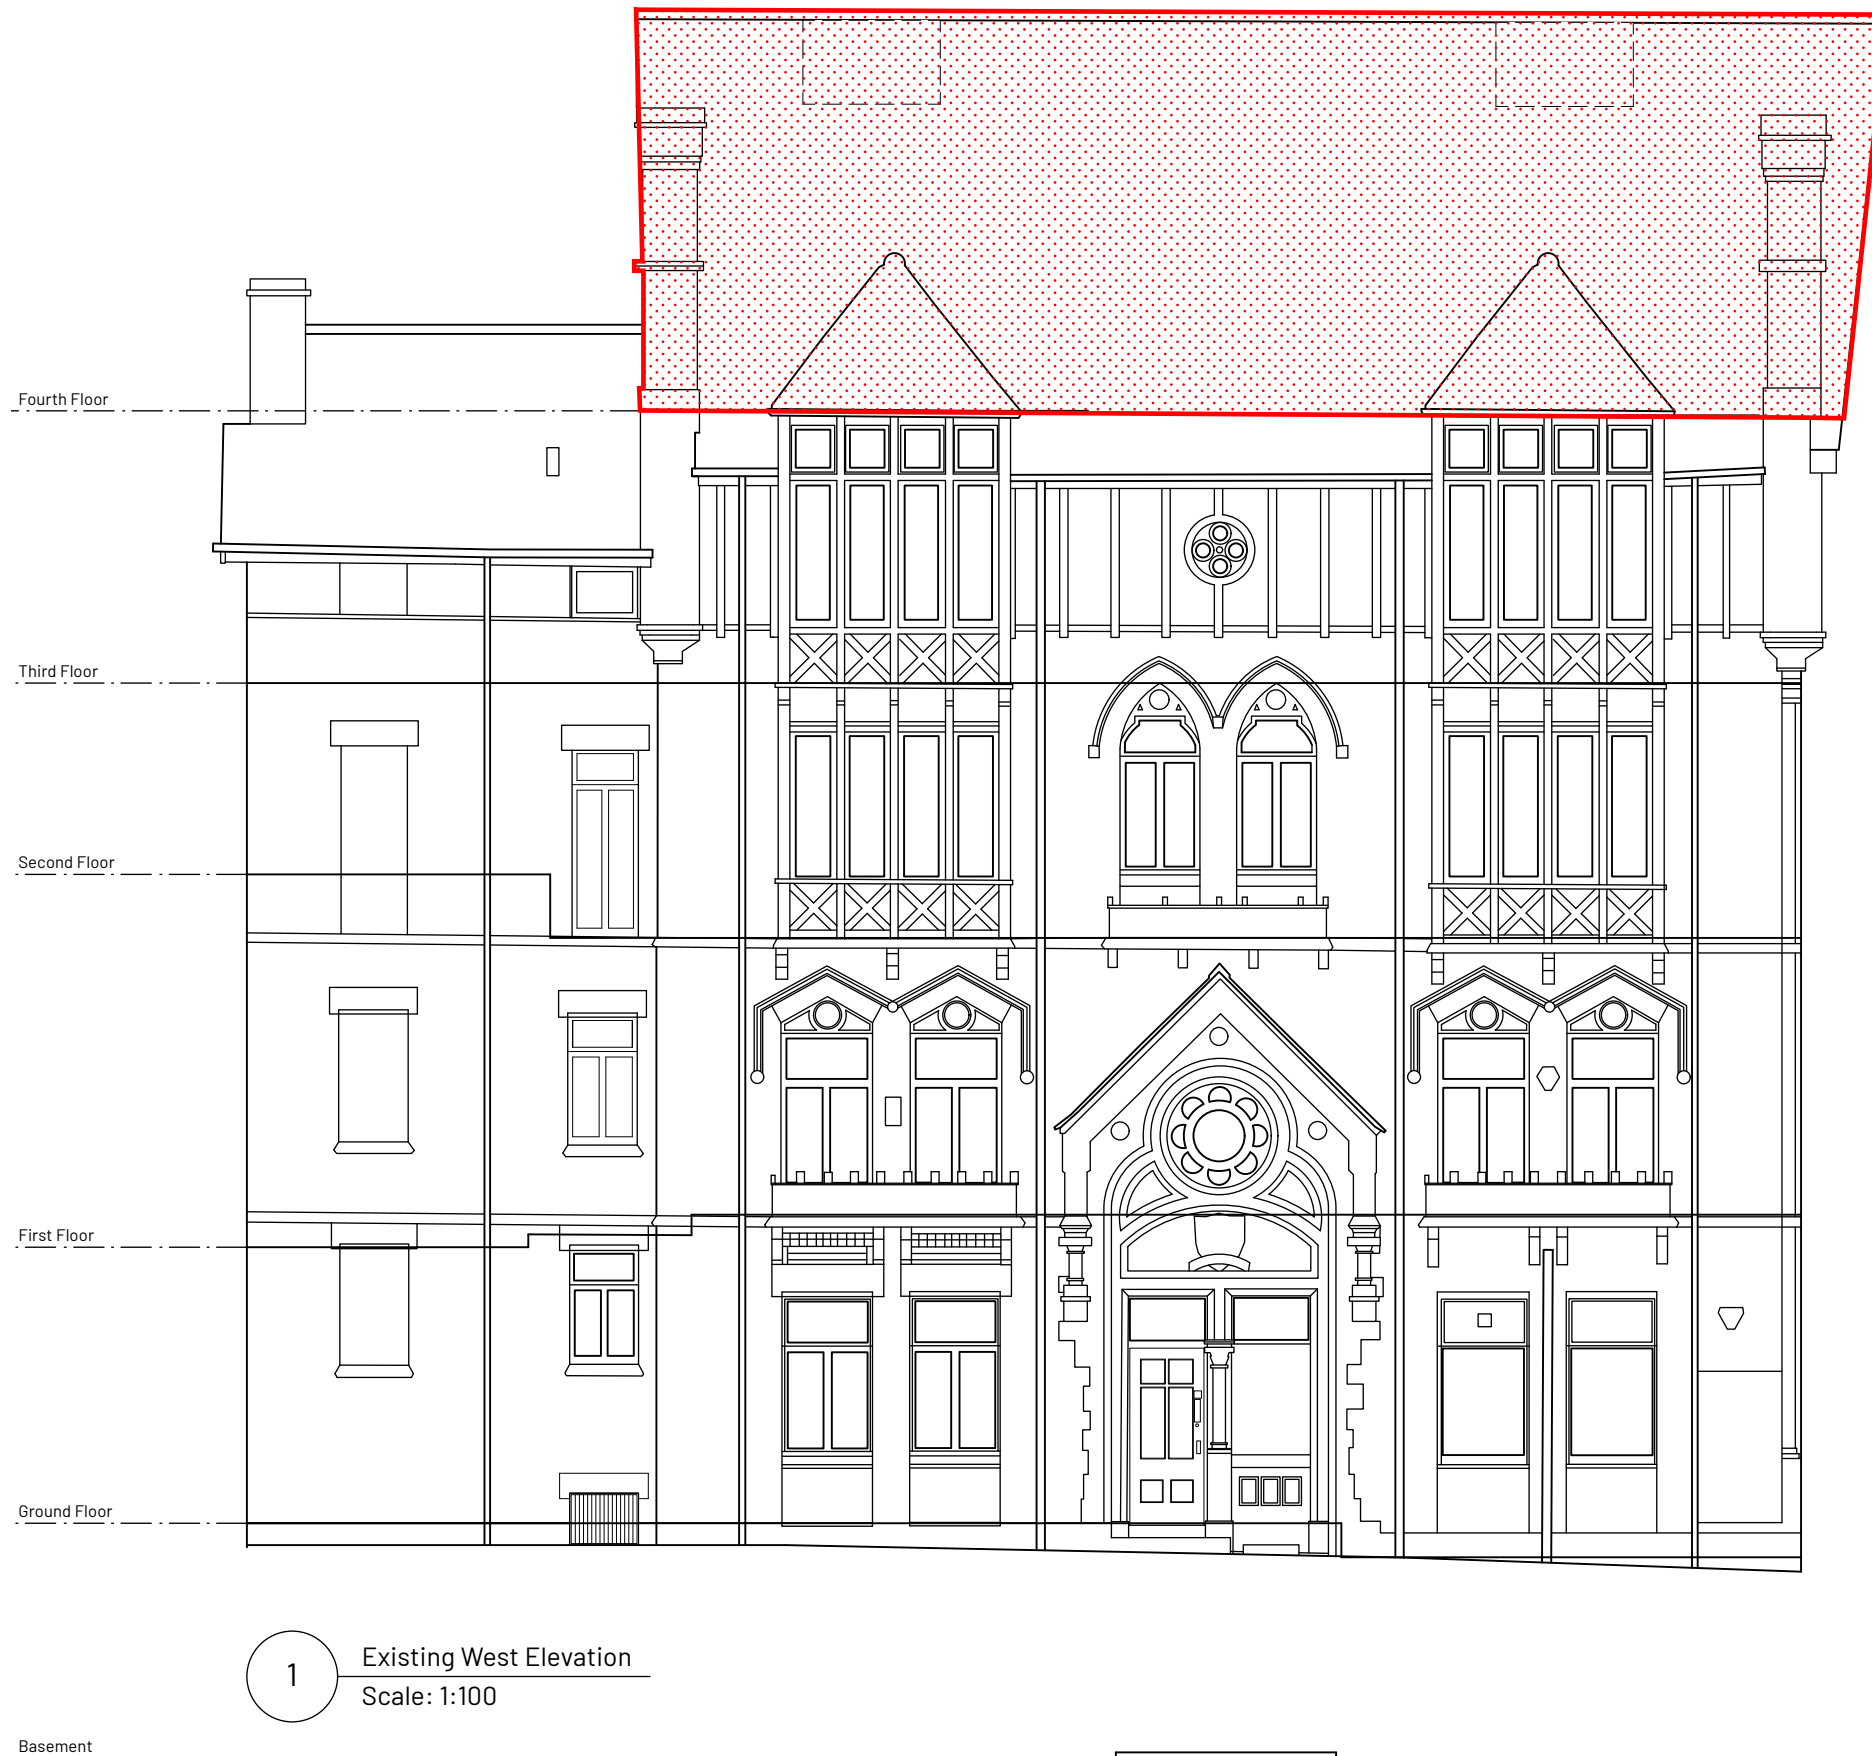

1 Existing West Elevation
Scale: 1:100

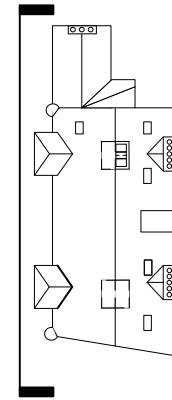

2 Key Plan
Scale: 1:500

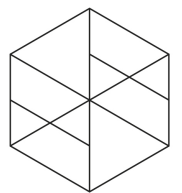

The
Heritage
Practice

DO NOT SCALE THIS DRAWING. ALL DIMENSIONS TO BE CHECKED ON SITE PRIOR TO COMMENCEMENT OF ANY WORKS OR PREPARATION OF SHOP DRAWINGS. THIS SIZING AND DIMENSIONS OF ALL STRUCTURAL AND SERVICE ELEMENTS MUST ALWAYS BE CHECKED AGAINST THE RELEVANT ENGINEERING DRAWINGS.
THIS DRAWING IS TO BE READ IN CONJUNCTION WITH ALL OTHER CONSULTANTS INFORMATION

CLIENT:
Broad Property Ltd.


PROJECT:
1, The Rock, Bury, BL9 0JP

DRAWING TITLE:
Emergency Works_elevations


SCALE: 1:100@A3 DATE: July'26 DRAWN: CHECKED:

DRAWING NUMBER: SK02 REVISION:


0 2 4 6 8 10

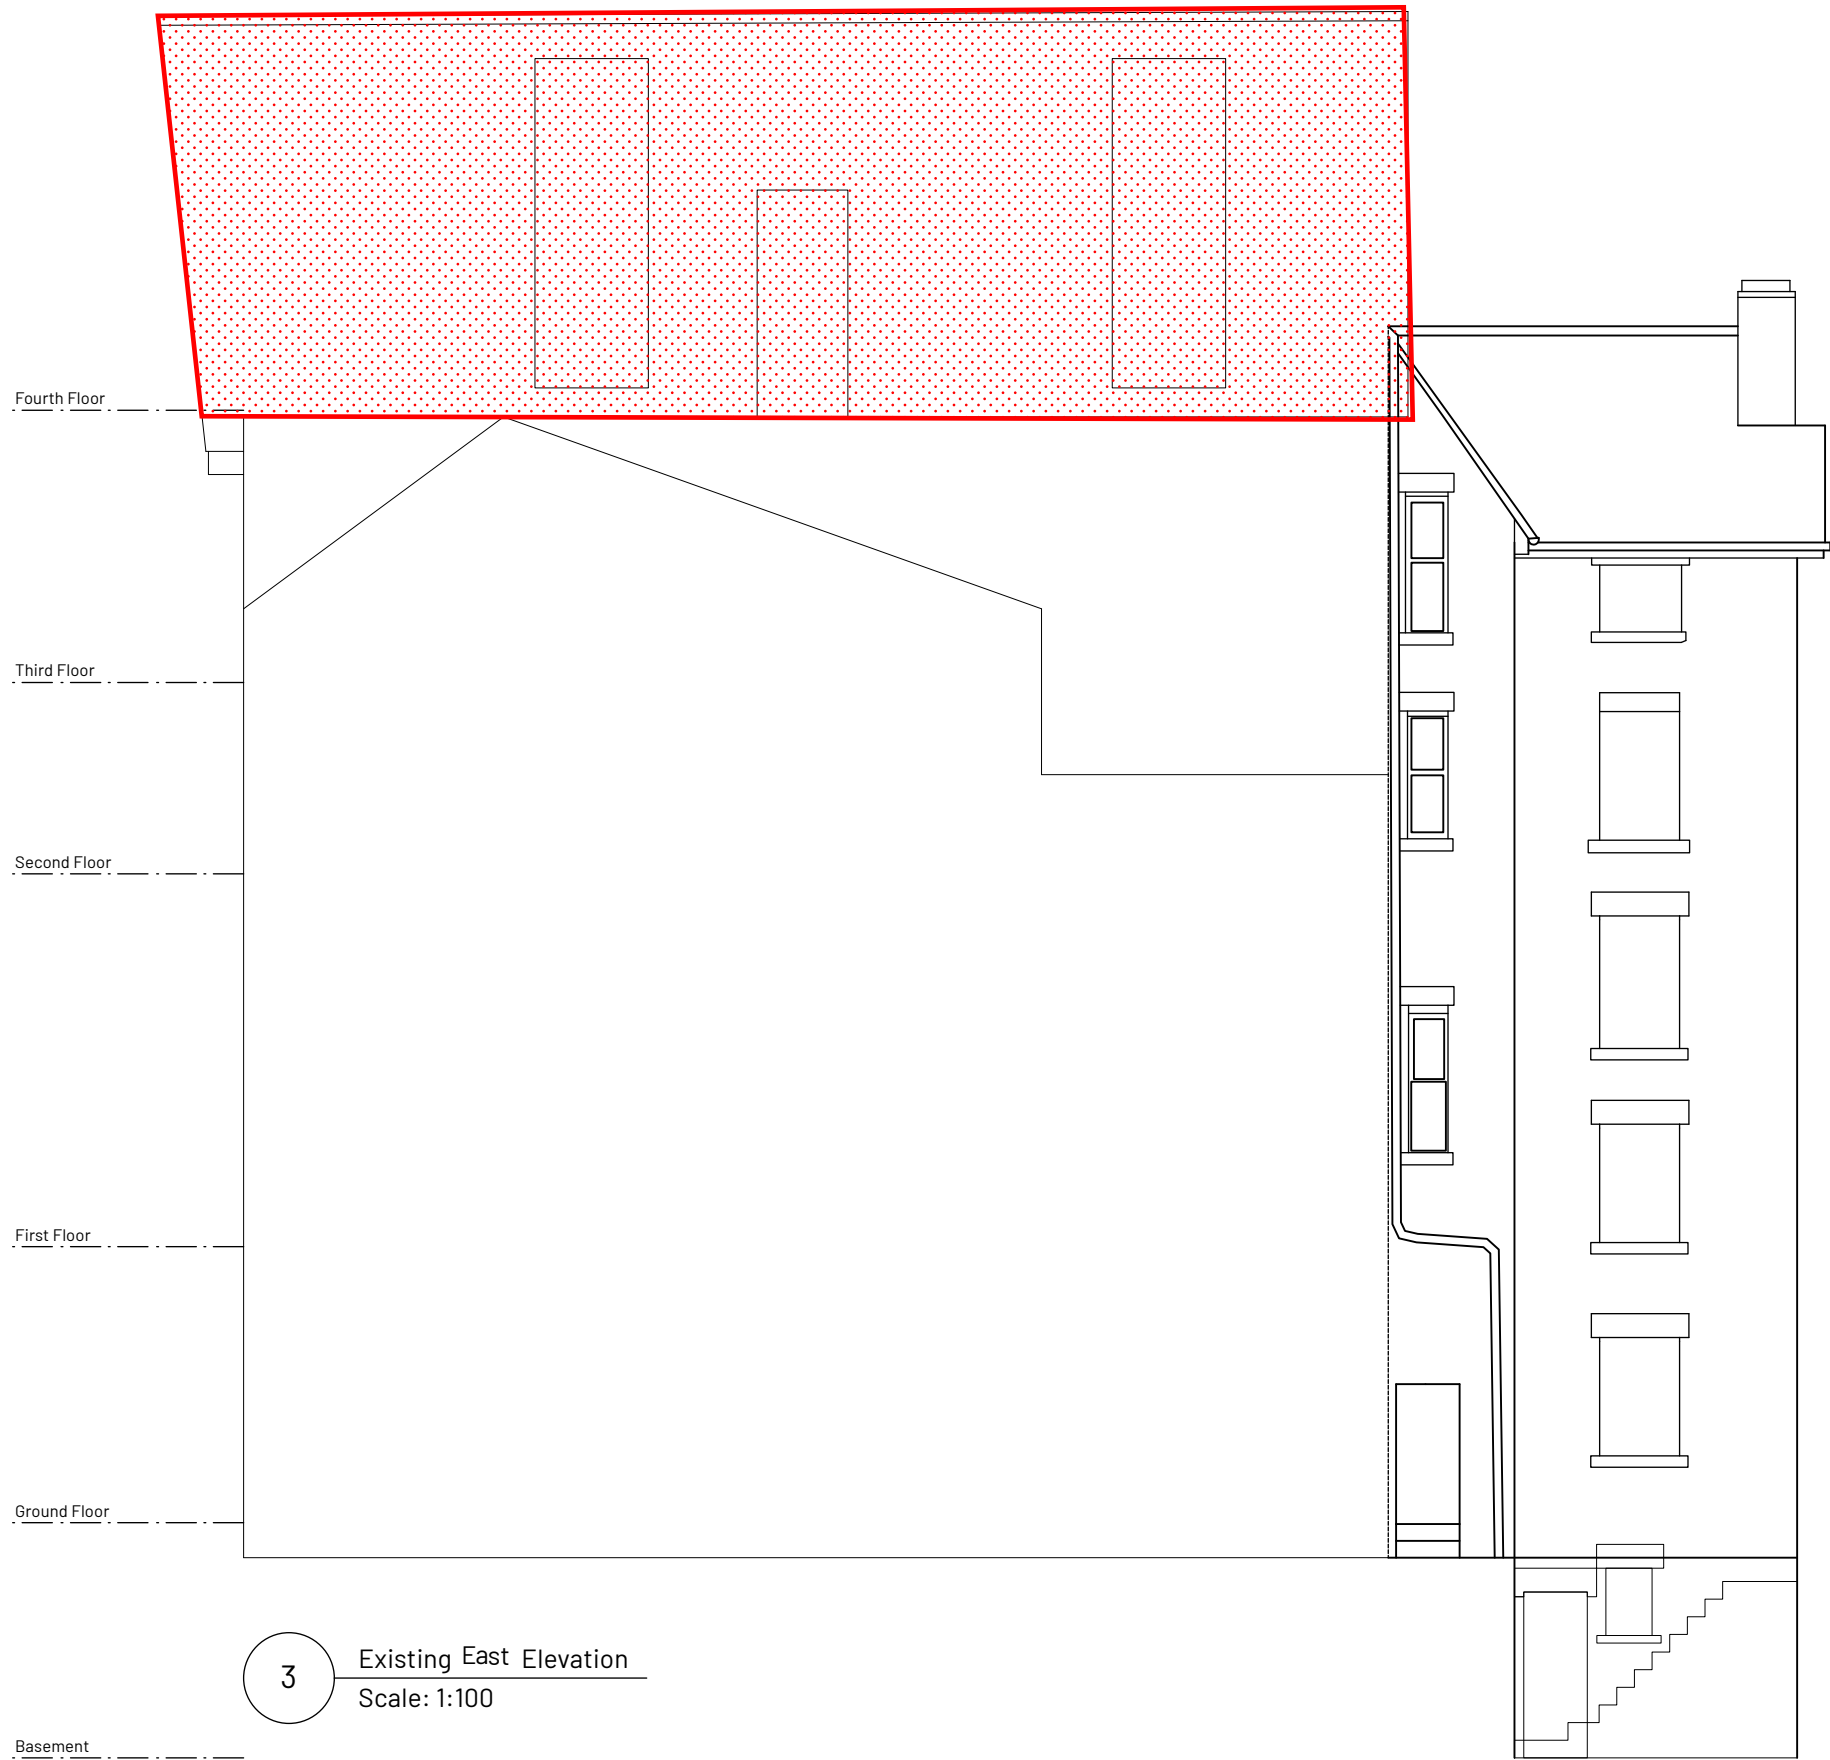

3 Existing East Elevation
Scale: 1:100

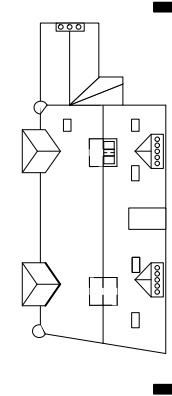

1 Key Plan
Scale: 1:500

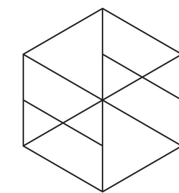

The
Heritage
Practice

DO NOT SCALE THIS DRAWING. ALL DIMENSIONS TO BE CHECKED ON SITE PRIOR TO COMMENCEMENT OF ANY WORKS OR PREPARATION OF SHOP DRAWINGS. THIS SIZING AND DIMENSIONS OF ALL STRUCTURAL AND SERVICE ELEMENTS MUST ALWAYS BE CHECKED AGAINST THE RELEVANT ENGINEERING DRAWINGS.
THIS DRAWING IS TO BE READ IN CONJUNCTION WITH ALL OTHER CONSULTANTS INFORMATION

CLIENT:
Broad Property Ltd.

PROJECT:
1, The Rock, Bury, BL9 0JP

DRAWING TITLE:
Emergency Works_elevations

SCALE: 1:100@A3	DATE: July'26	DRAWN: CHECKED:
--------------------	------------------	--------------------

DRAWING NUMBER: SK03	REVISION:
-------------------------	-----------

