

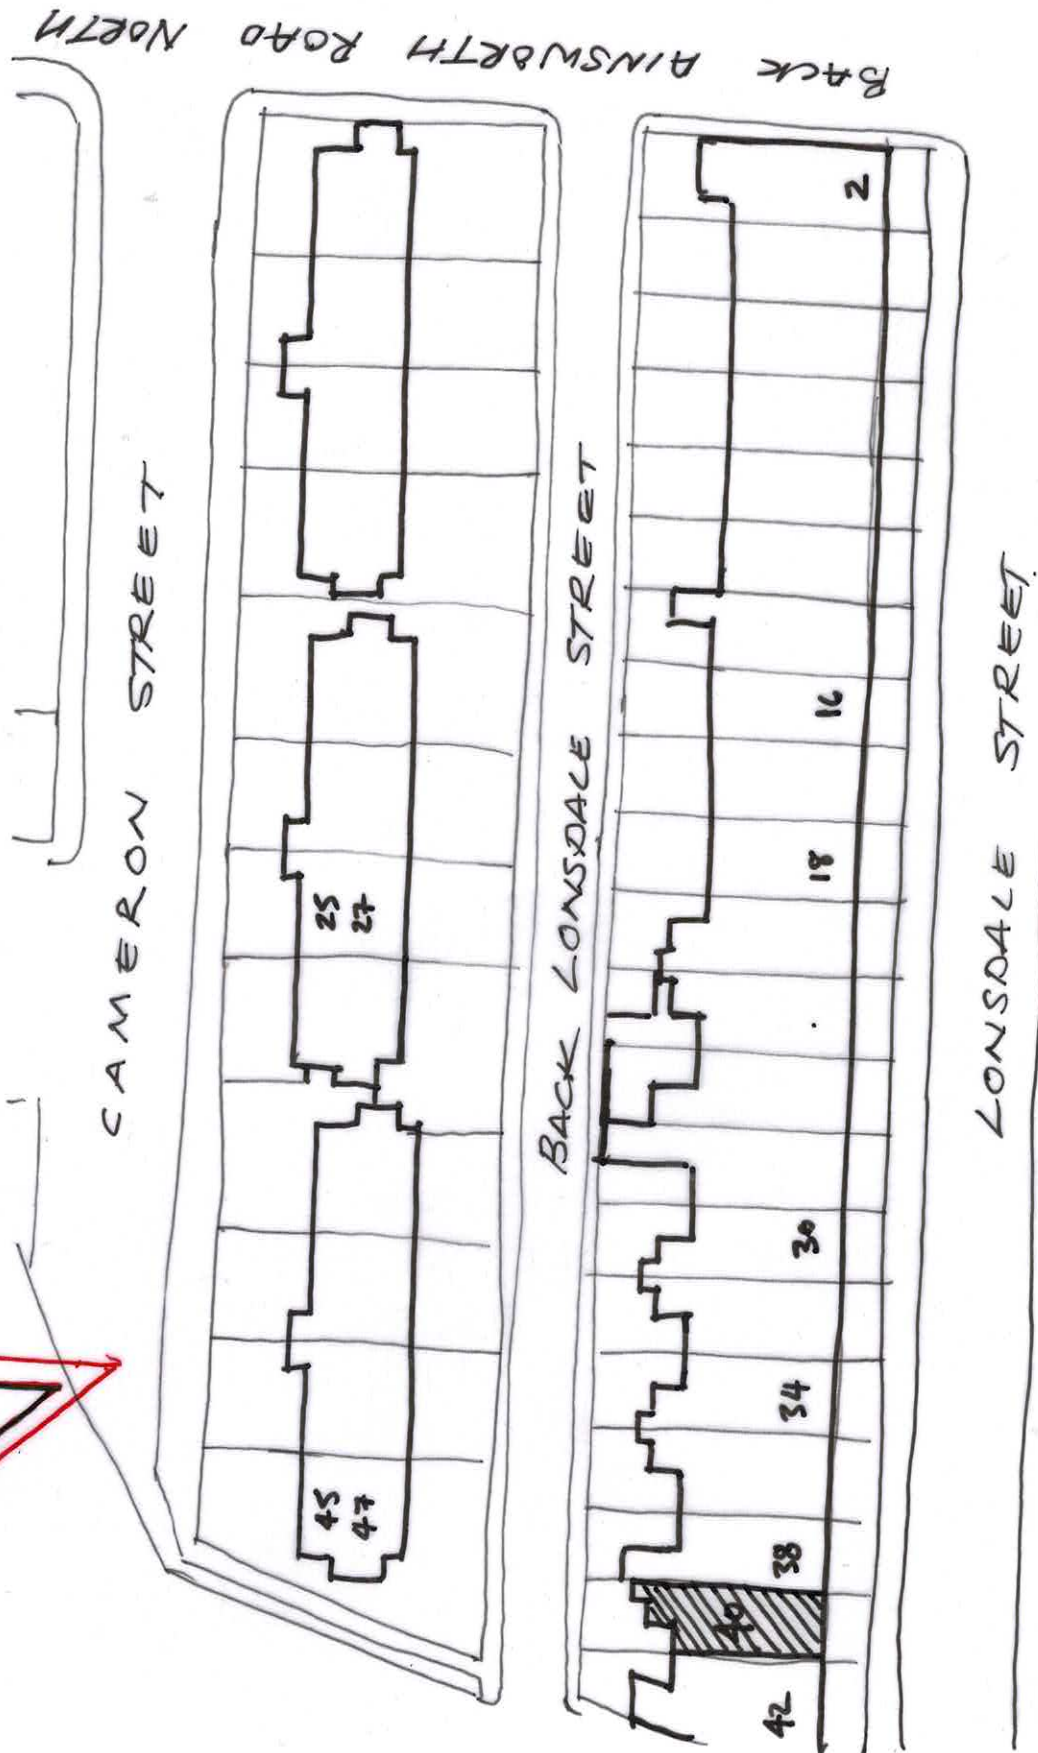


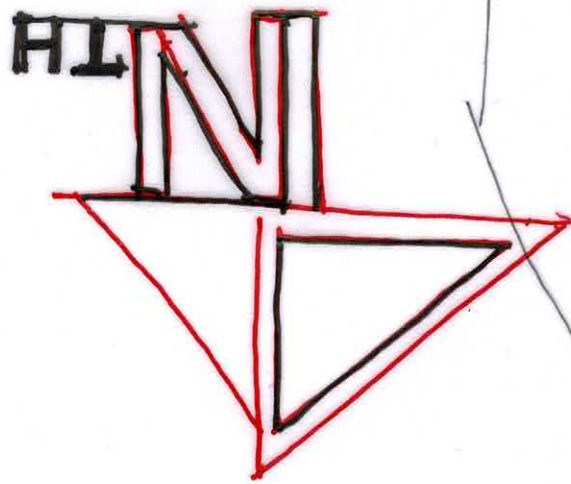

WHITEHEAD PARK

LOCATION PLAN 1:500

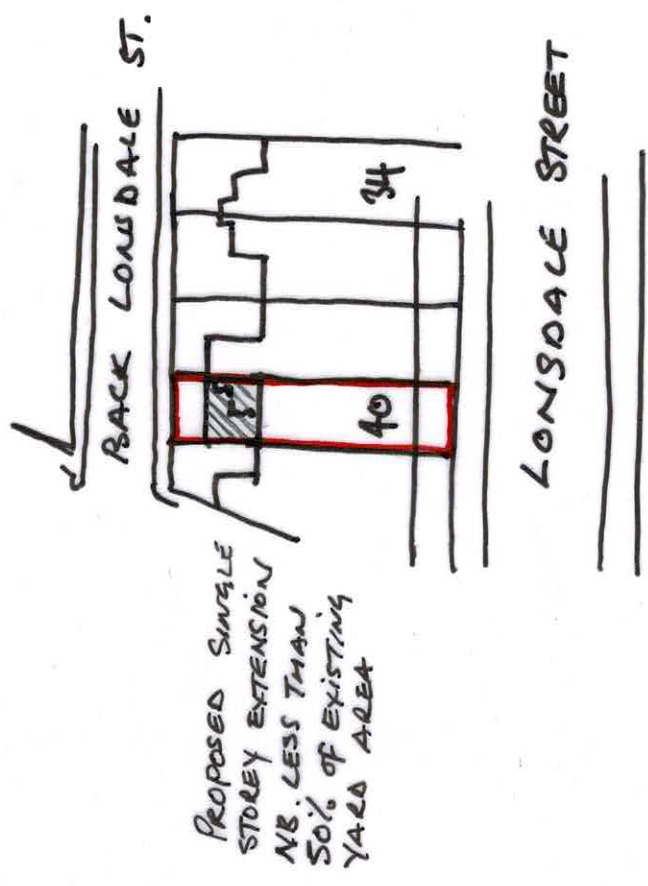

PROP. SITE PLAN 1:500



RedMarley, Buckley Hill Lane, Milnrow, OL16 4BU tel 07887 562962

Project	Extension to 40 Lonsdale Street Elton Bury BL8 2QD		
Drawing	Location Plan and site plan		
Drg No.	AB 09/22/01	Date	23rd Sept. 22
		Scale	1:500 @A3