


Richmond Avenue

P l o t L i n e

P l o t L i n e

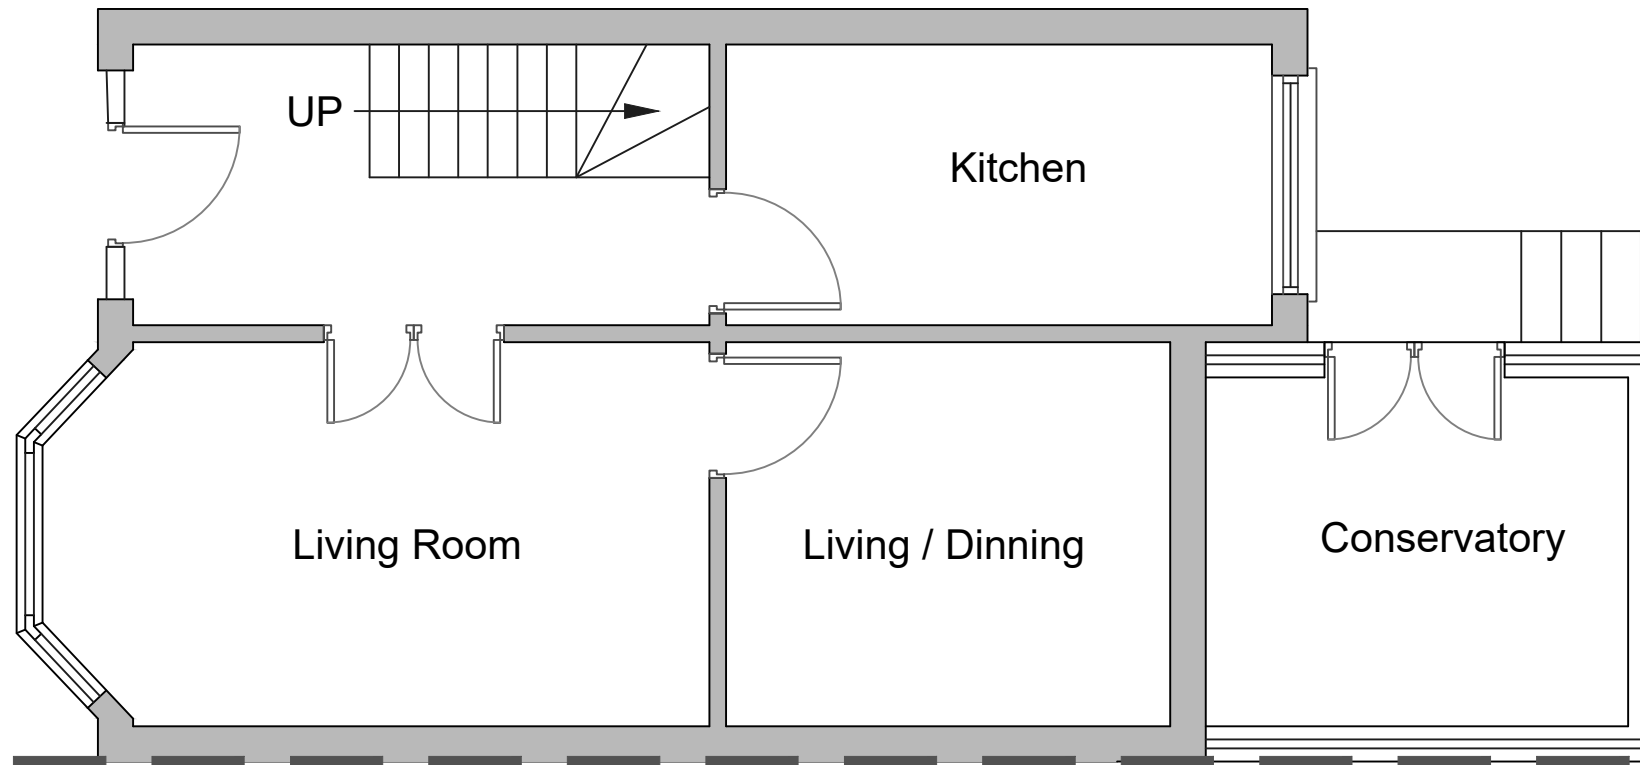


SCALE

Contact: Company	
Client:	
Project: Existing Ground floor plan	
Drawing Title: 46 RICHMOND AVENUE M25 OLW	
Status:	Paper Size: A3
File: 46 Richmond-Rev0	
Scale: 1:50 @ A3	
Dwg NO: 01	

Richmond Avenue

P l o t L i n e

P l o t L i n e

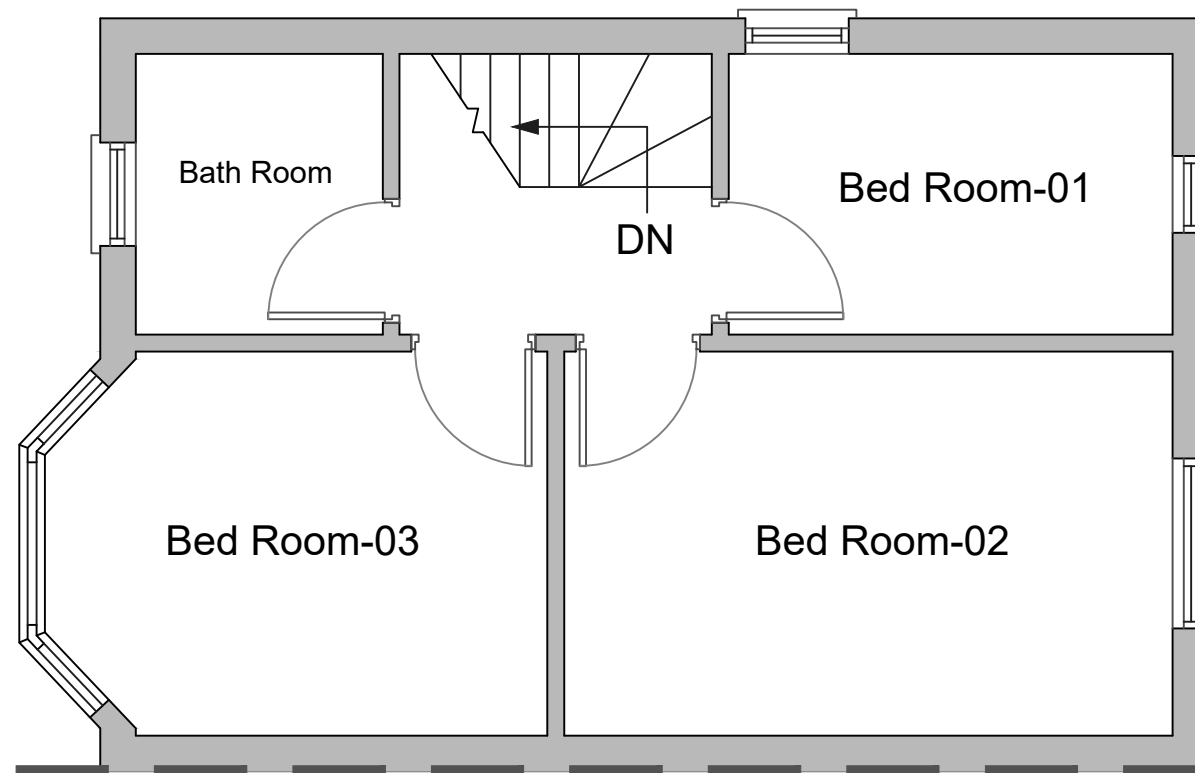

SCALE

Contact: Company	
Client:	
Project: Existing First floor plan	
Drawing Title: 46 RICHMOND AVENUE M25 OLW	
Status:	Paper Size: A3
File: 46 Richmond-Rev0	
Scale: 1:50 @ A3	
Dwg NO: 02	




EXISTING FRONT ELEVATION




SCALE

Contact: Company	
Client:	
Project: Existing Front Elevation	
Drawing Title: 46 RICHMOND AVENUE M25 0LW	
Status:	Paper Size: A3
File: 46 Richmond-Rev0	
Scale: 1:50 @ A3	
Dwg NO: 03	

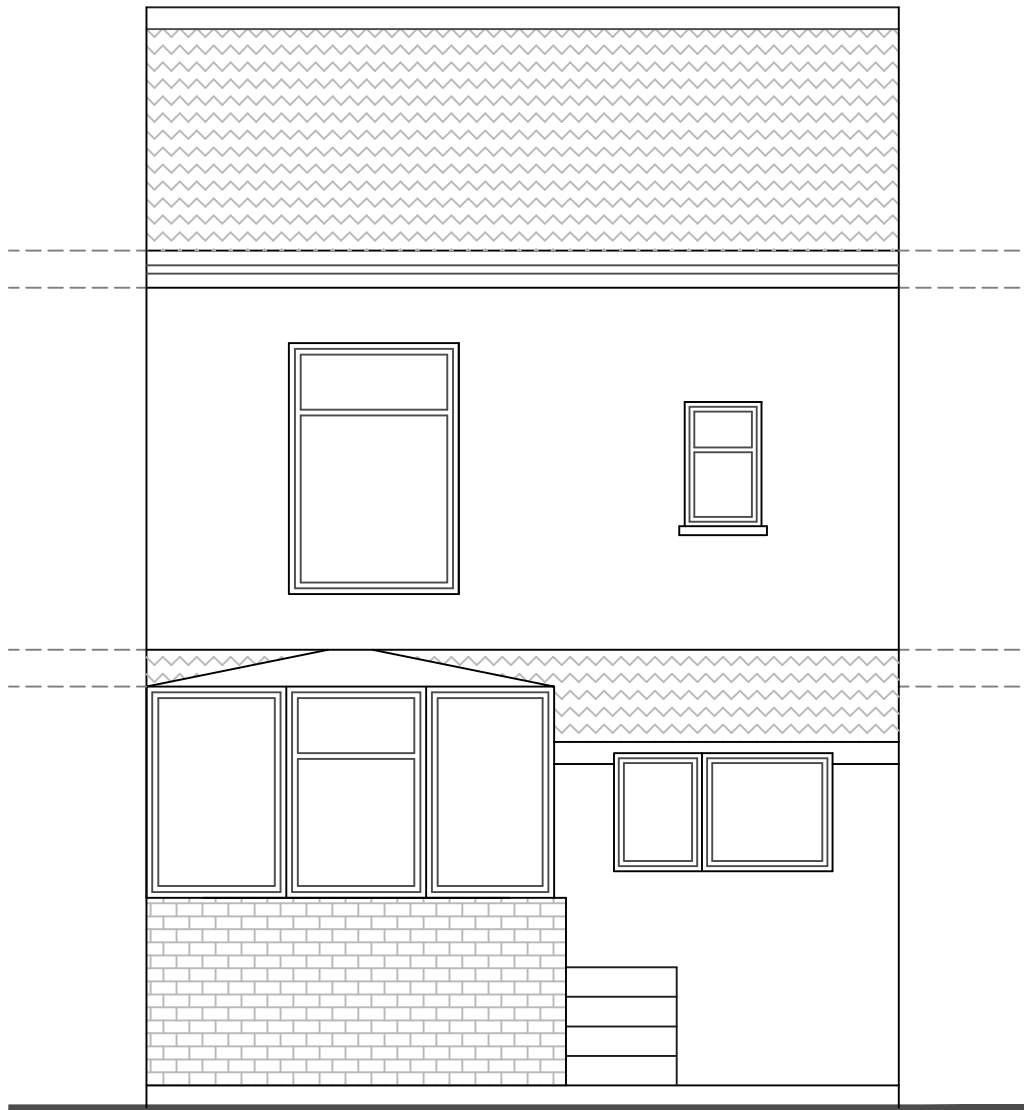


EXISTING REAR ELEVATION

 


SCALE

Contact: Company	
Client:	
Project: Existing Rear Elevation	
Drawing Title: 46 RICHMOND AVENUE M25 0LW	
Status:	Paper Size: A3
File: 46 Richmond-Rev0	
Scale: 1:50 @ A3	
Dwg NO: 04	

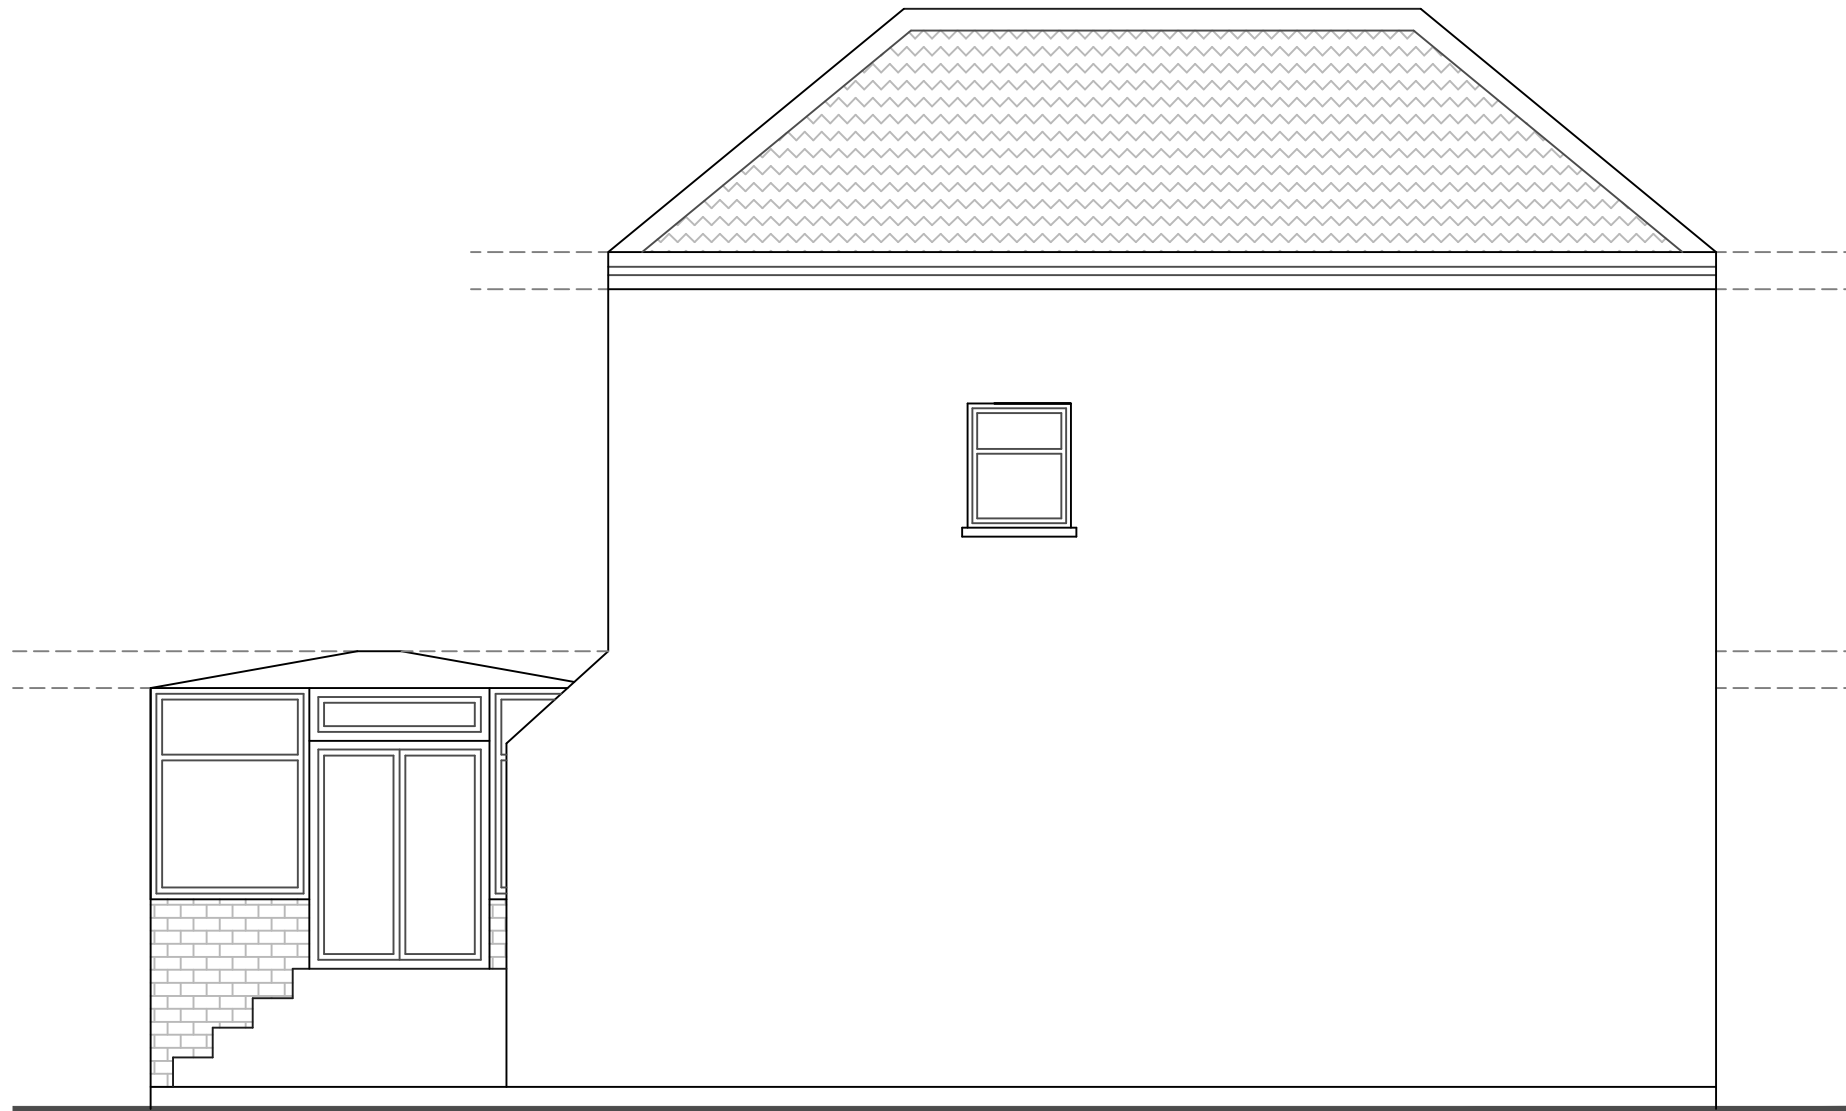

EXISTING SIDE ELEVATION

 


SCALE

Contact: Company	
Client:	
Project: Existing Side Elevation	
Drawing Title: 46 RICHMOND AVENUE M25 OLW	
Status:	Paper Size: A3
File: 46 Richmond-Rev0	
Scale: 1:50 @ A3	
Dwg NO: 05	


Richmond Avenue

P l o t L i n e

P l o t L i n e

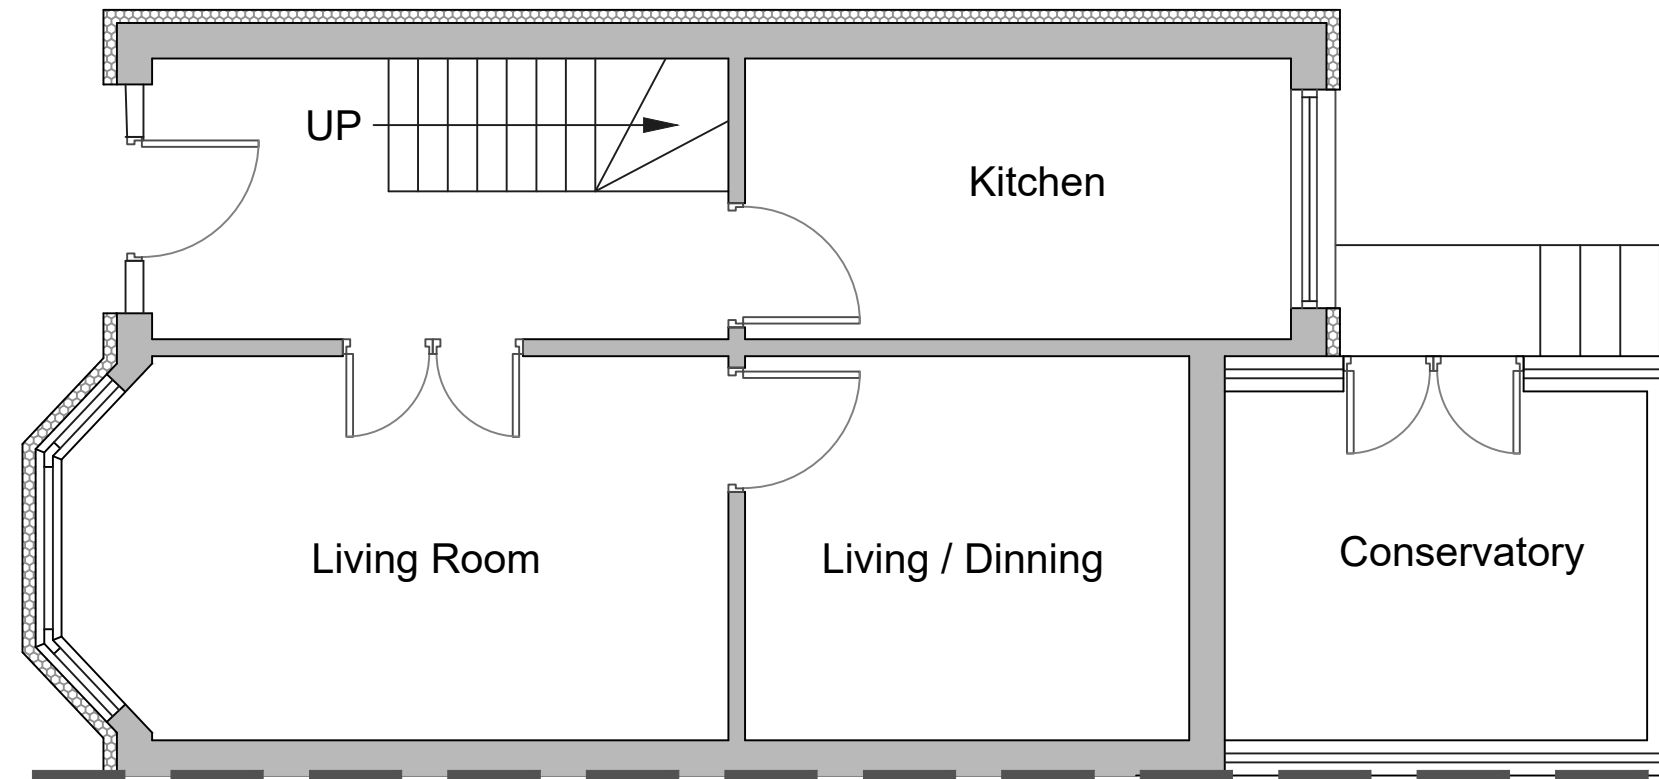

SCALE

 
 EWI (90 mm)

Contact: Company	
Client:	
Project: Proposed Ground floor plan	
Drawing Title: 46 RICHMOND AVENUE M25 OLW	
Status:	Paper Size: A3
File: 46 Richmond-Rev0	
Scale: 1:50 @ A3	
Dwg NO: 06	

Richmond Avenue

P l o t L i n e

P l o t L i n e

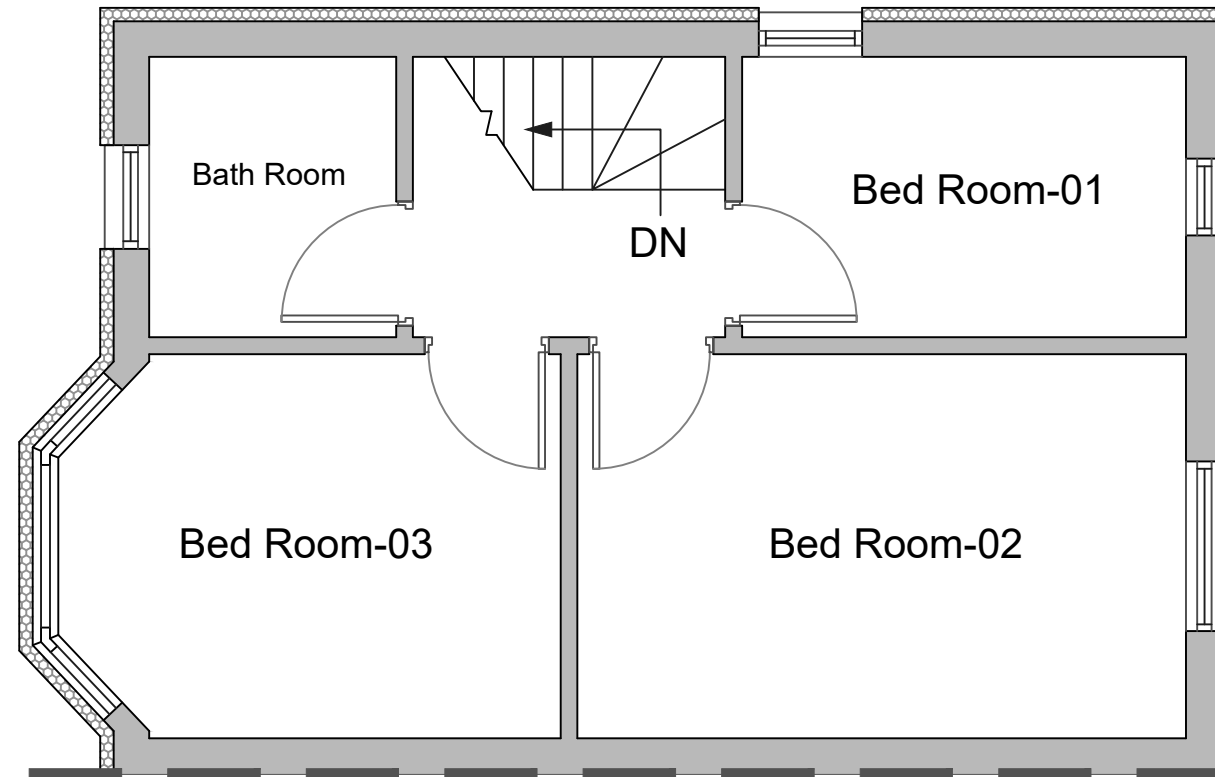

SCALE




EWI (90 mm)

Contact: Company	
Client:	
Project: Proposed Second floor plan	
Drawing Title: 46 RICHMOND AVENUE M25 0LW	
Status:	Paper Size: A3
File: 46 Richmond-Rev0	
Scale: 1:50 @ A3	
Dwg NO: 07	




PROPOSED FRONT ELEVATION

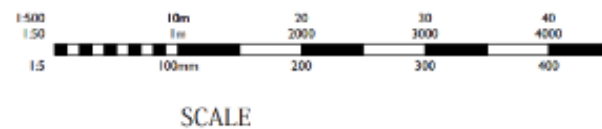


NOTE : White Render Finish for EWI

-  EWI (90 mm)
Main Building
-  EWI (90 mm)
Bay Windows

Contact:Company	
Client:	
Project: Proposed Front Elevation	
Drawing Title: 46 RICHMOND AVENUE M25 0LW	
Status:	Paper Size: A3
File: 46 Richmond-Rev0	
Scale: 1:50 @ A3	
Dwg NO: 08	

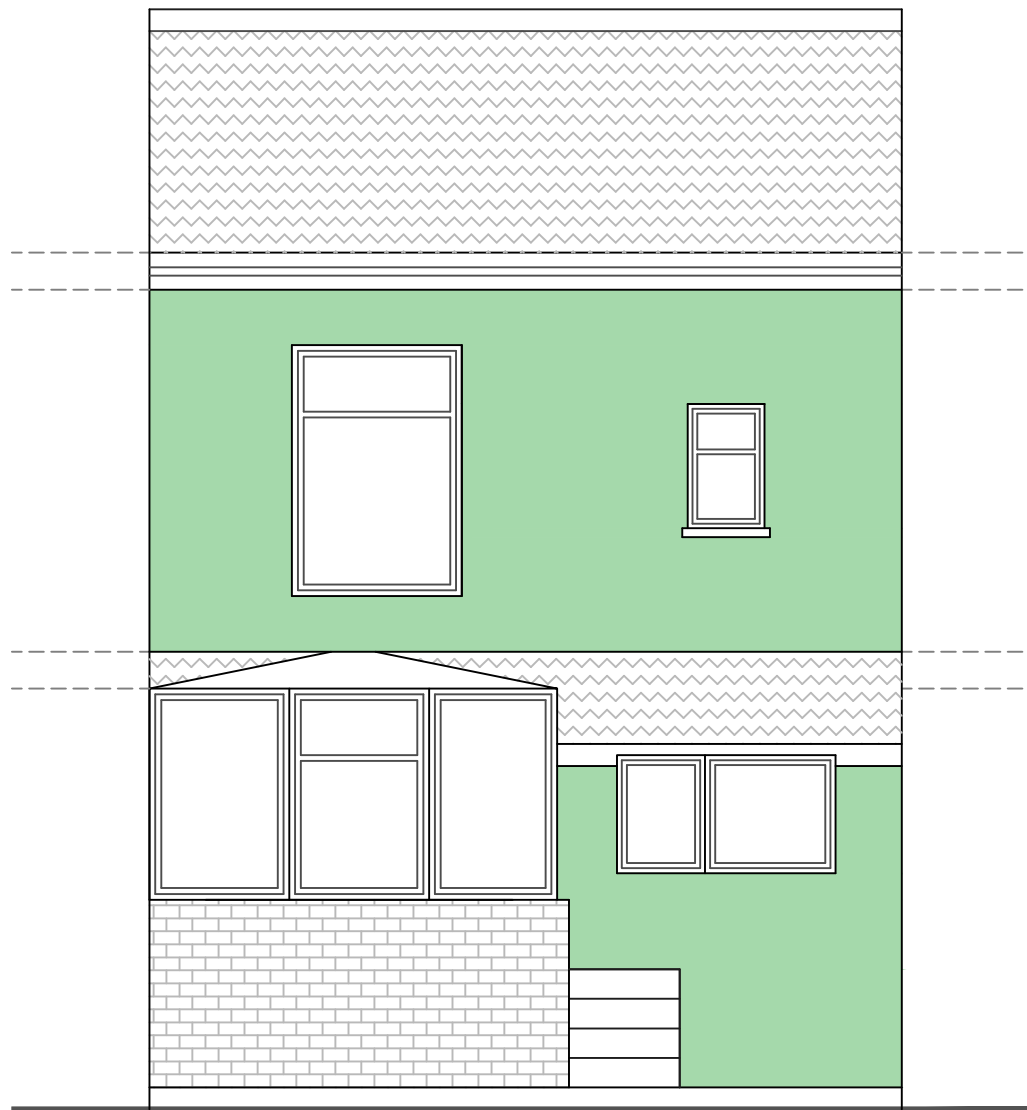

PROPOSED REAR ELEVATION

 


SCALE


NOTE : White Render Finish for EWI

EWI (90 mm)

Contact:Company	
Client:	
Project: Proposed Rear Elevation	
Drawing Title: 46 RICHMOND AVENUE M25 0LW	
Status:	Paper Size: A3
File: 46 Richmond-Rev0	
Scale: 1:50 @ A3	
Dwg NO: 09	

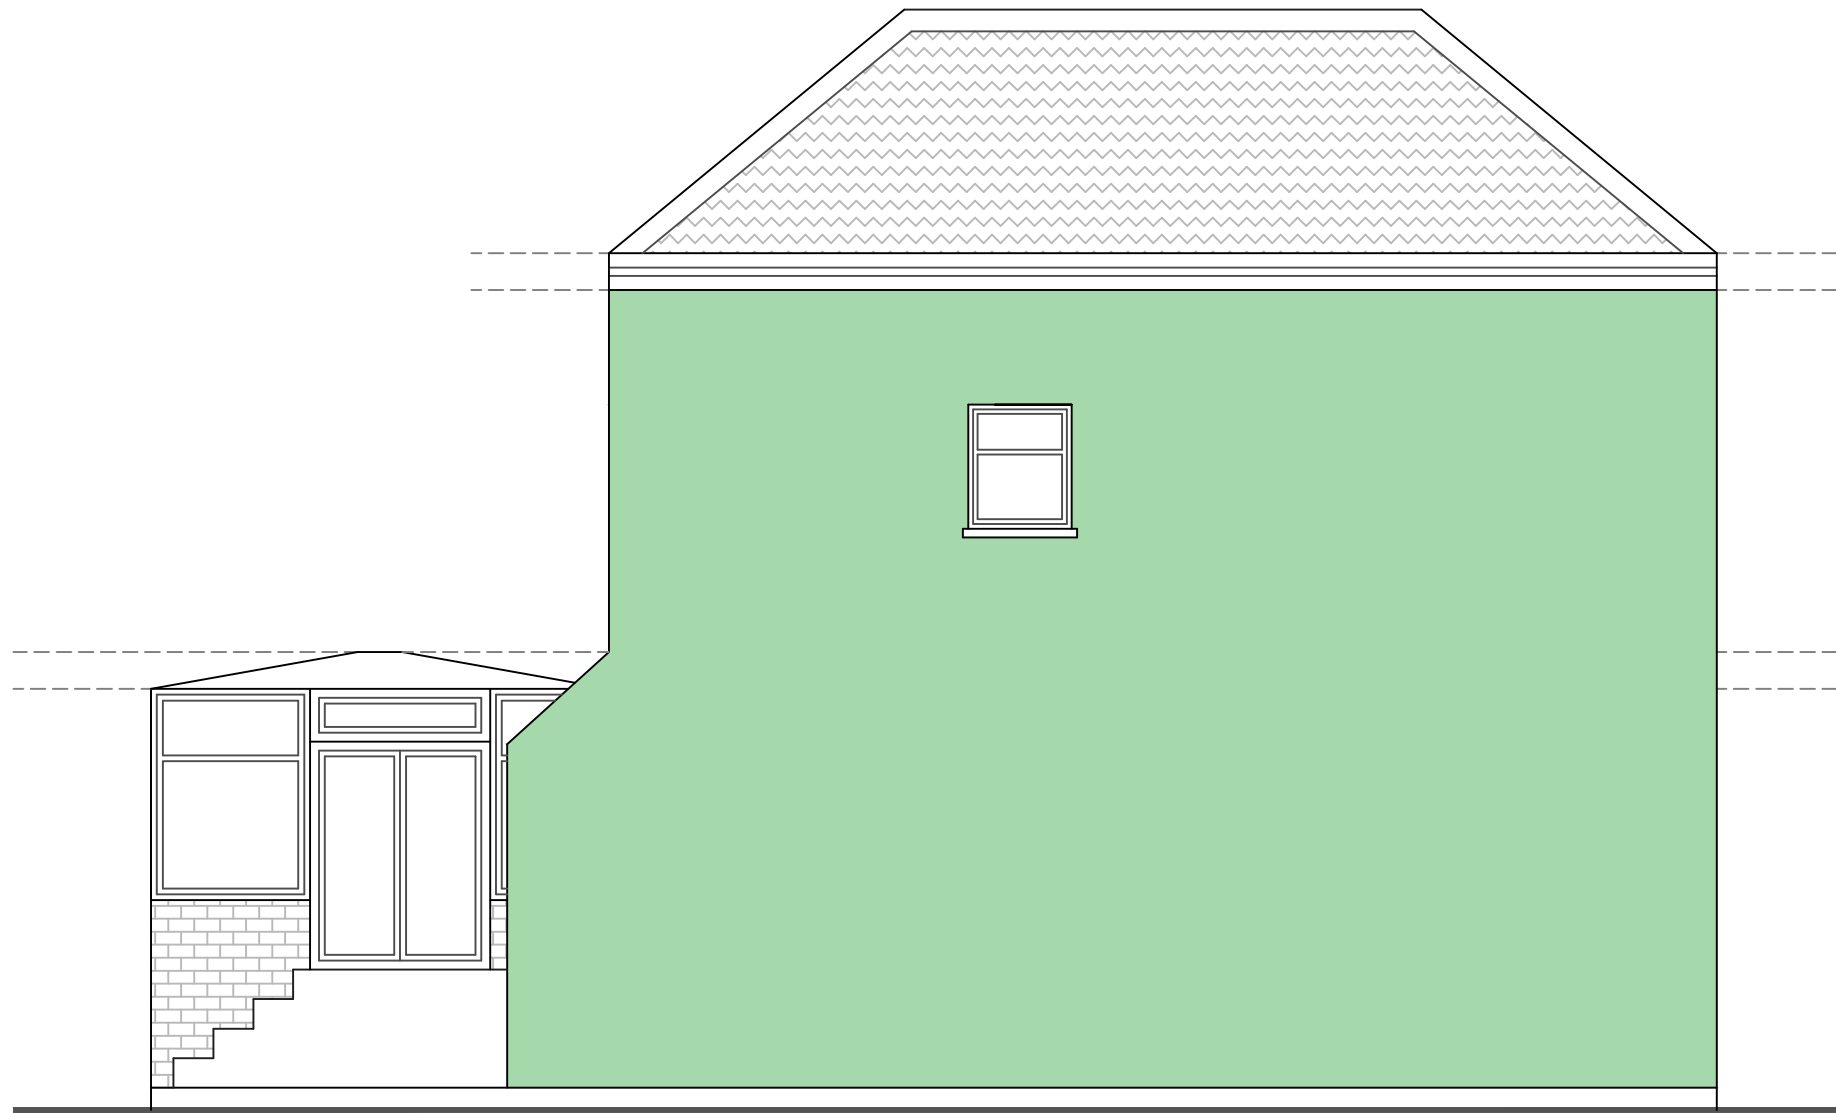

PROPOSED SIDE ELEVATION

 

SCALE

NOTE : White Render Finish for EWI

 EWI (90 mm)

Contact: Company	
Client:	
Project: Proposed Side Elevation	
Drawing Title: 46 RICHMOND AVENUE M25 0LW	
Status:	Paper Size: A3
File: 46 Richmond-Rev0	
Scale: 1:50 @ A3	
Dwg NO: 10	