

Studio Charrette will not be responsible for any principal designer duties under CDM 2015.
No site work is to be carried out until permissions are in place. Site searches to be carried out before any works to site.
All structural elemental/associated calculations to be confirmed and provided by structural engineer.

NOTES:

This drawing is not a working drawing, and is only to be prepared at the following:


A - Planning Submission
B - Building Regulations Submission
C - Planning Submission
D - Building Regulations Submission
E - Planning Submission
F - Building Regulations Submission
G - Planning Submission
H - Building Regulations Submission
I - Planning Submission
J - Building Regulations Submission
K - Planning Submission
L - Building Regulations Submission
M - Planning Submission
N - Building Regulations Submission
O - Planning Submission
P - Building Regulations Submission
Q - Planning Submission
R - Building Regulations Submission
S - Planning Submission
T - Building Regulations Submission
U - Planning Submission
V - Building Regulations Submission
W - Planning Submission
X - Building Regulations Submission
Y - Planning Submission
Z - Building Regulations Submission

Any existing walls, foundations and drains or other structures shall not be removed or altered without the written consent of the local authority and the relevant planning authority.


Any existing walls to be removed are to be confirmed and submitted prior to work.

Boundaries, angles, and dimensions are to be checked for any discrepancy prior to work.

As other dimensions with to be used from this drawing, it is advised that the best design for construction.

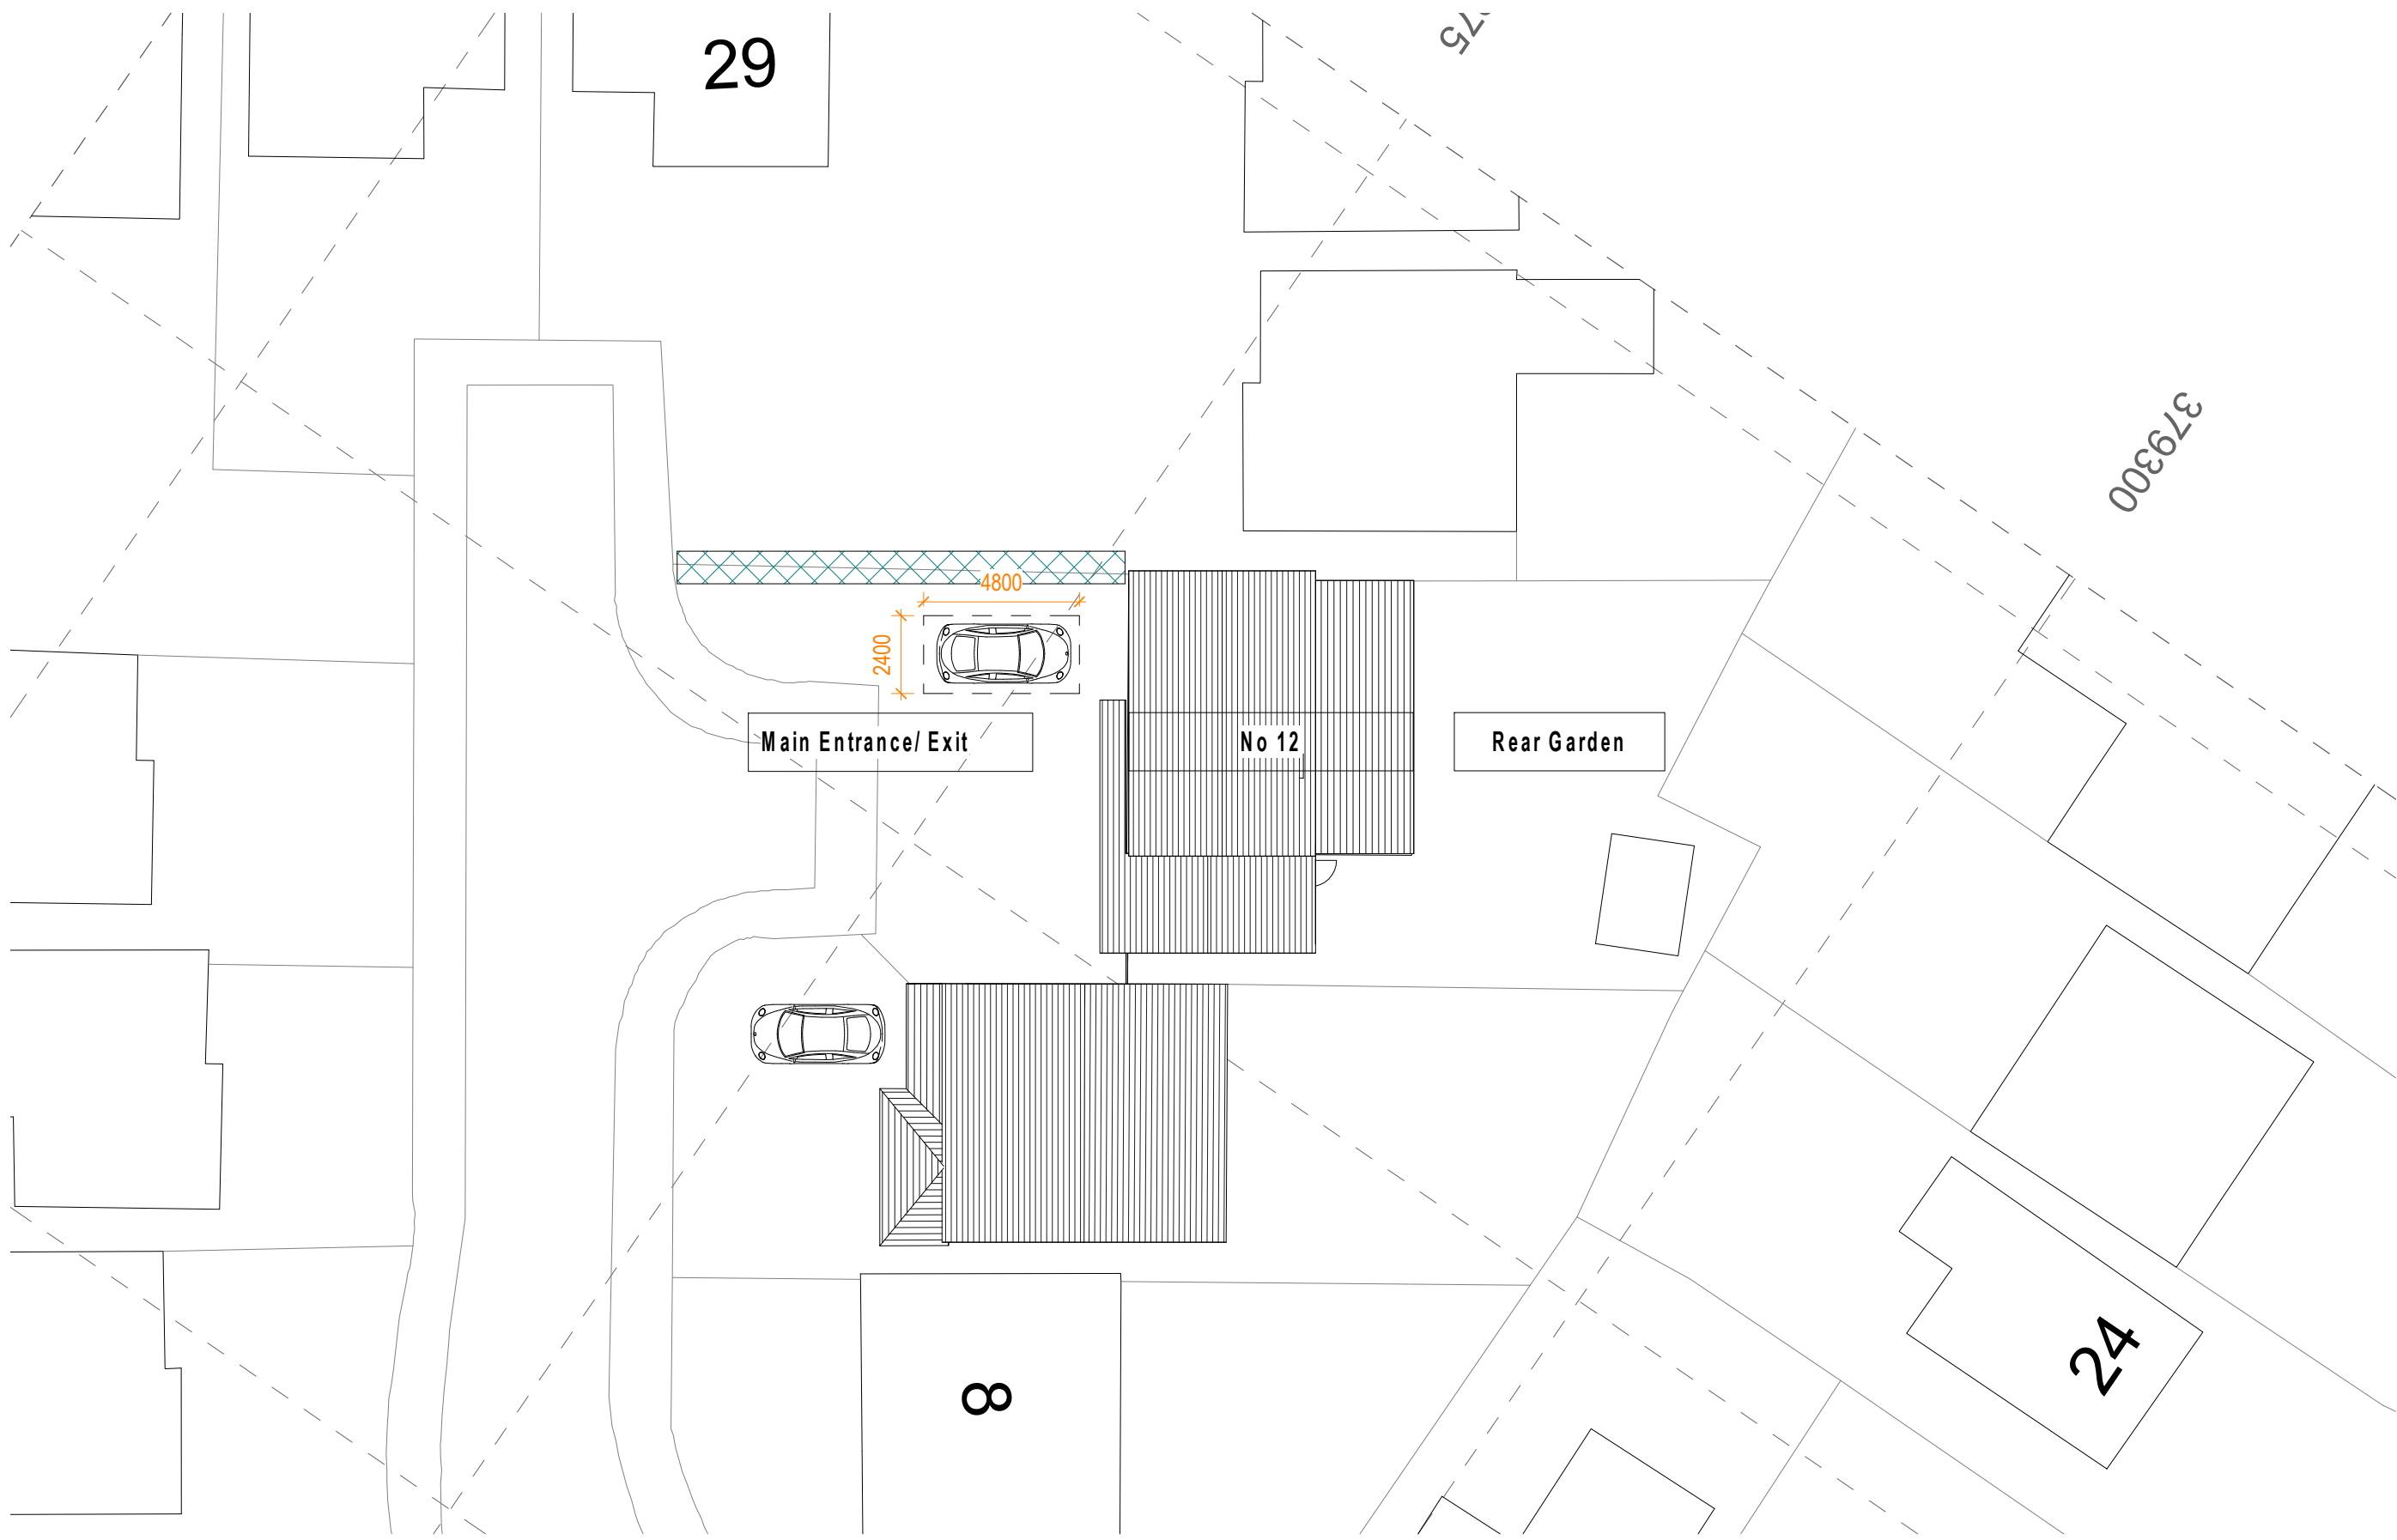

1 Existing Site Plan
1 : 200

 

STUDIO CHARRETTE	
12 RAYLEIGH, RAINBOWTON, BURY, BLK 111	
Client: 12 RAYLEIGH, RAINBOWTON, BURY, BLK 111	
Project Title: 12 RAYLEIGH, RAINBOWTON, BURY, BLK 111	
Drawing Title: Existing Site Plan A1	
Drawing No: 12	Rev: 1
Scale: 1:200	Author: [redacted]
Checked By: [redacted]	Drawn: [redacted]
Client Ref: [redacted]	Project Ref: [redacted]
This drawing is for the use of the client and is not to be used for any other purpose without the written consent of Studio Charrette. The client is responsible for ensuring that the drawing is used for the intended purpose.	