



 


Existing Ground Floor Plan
Scale (1:50)

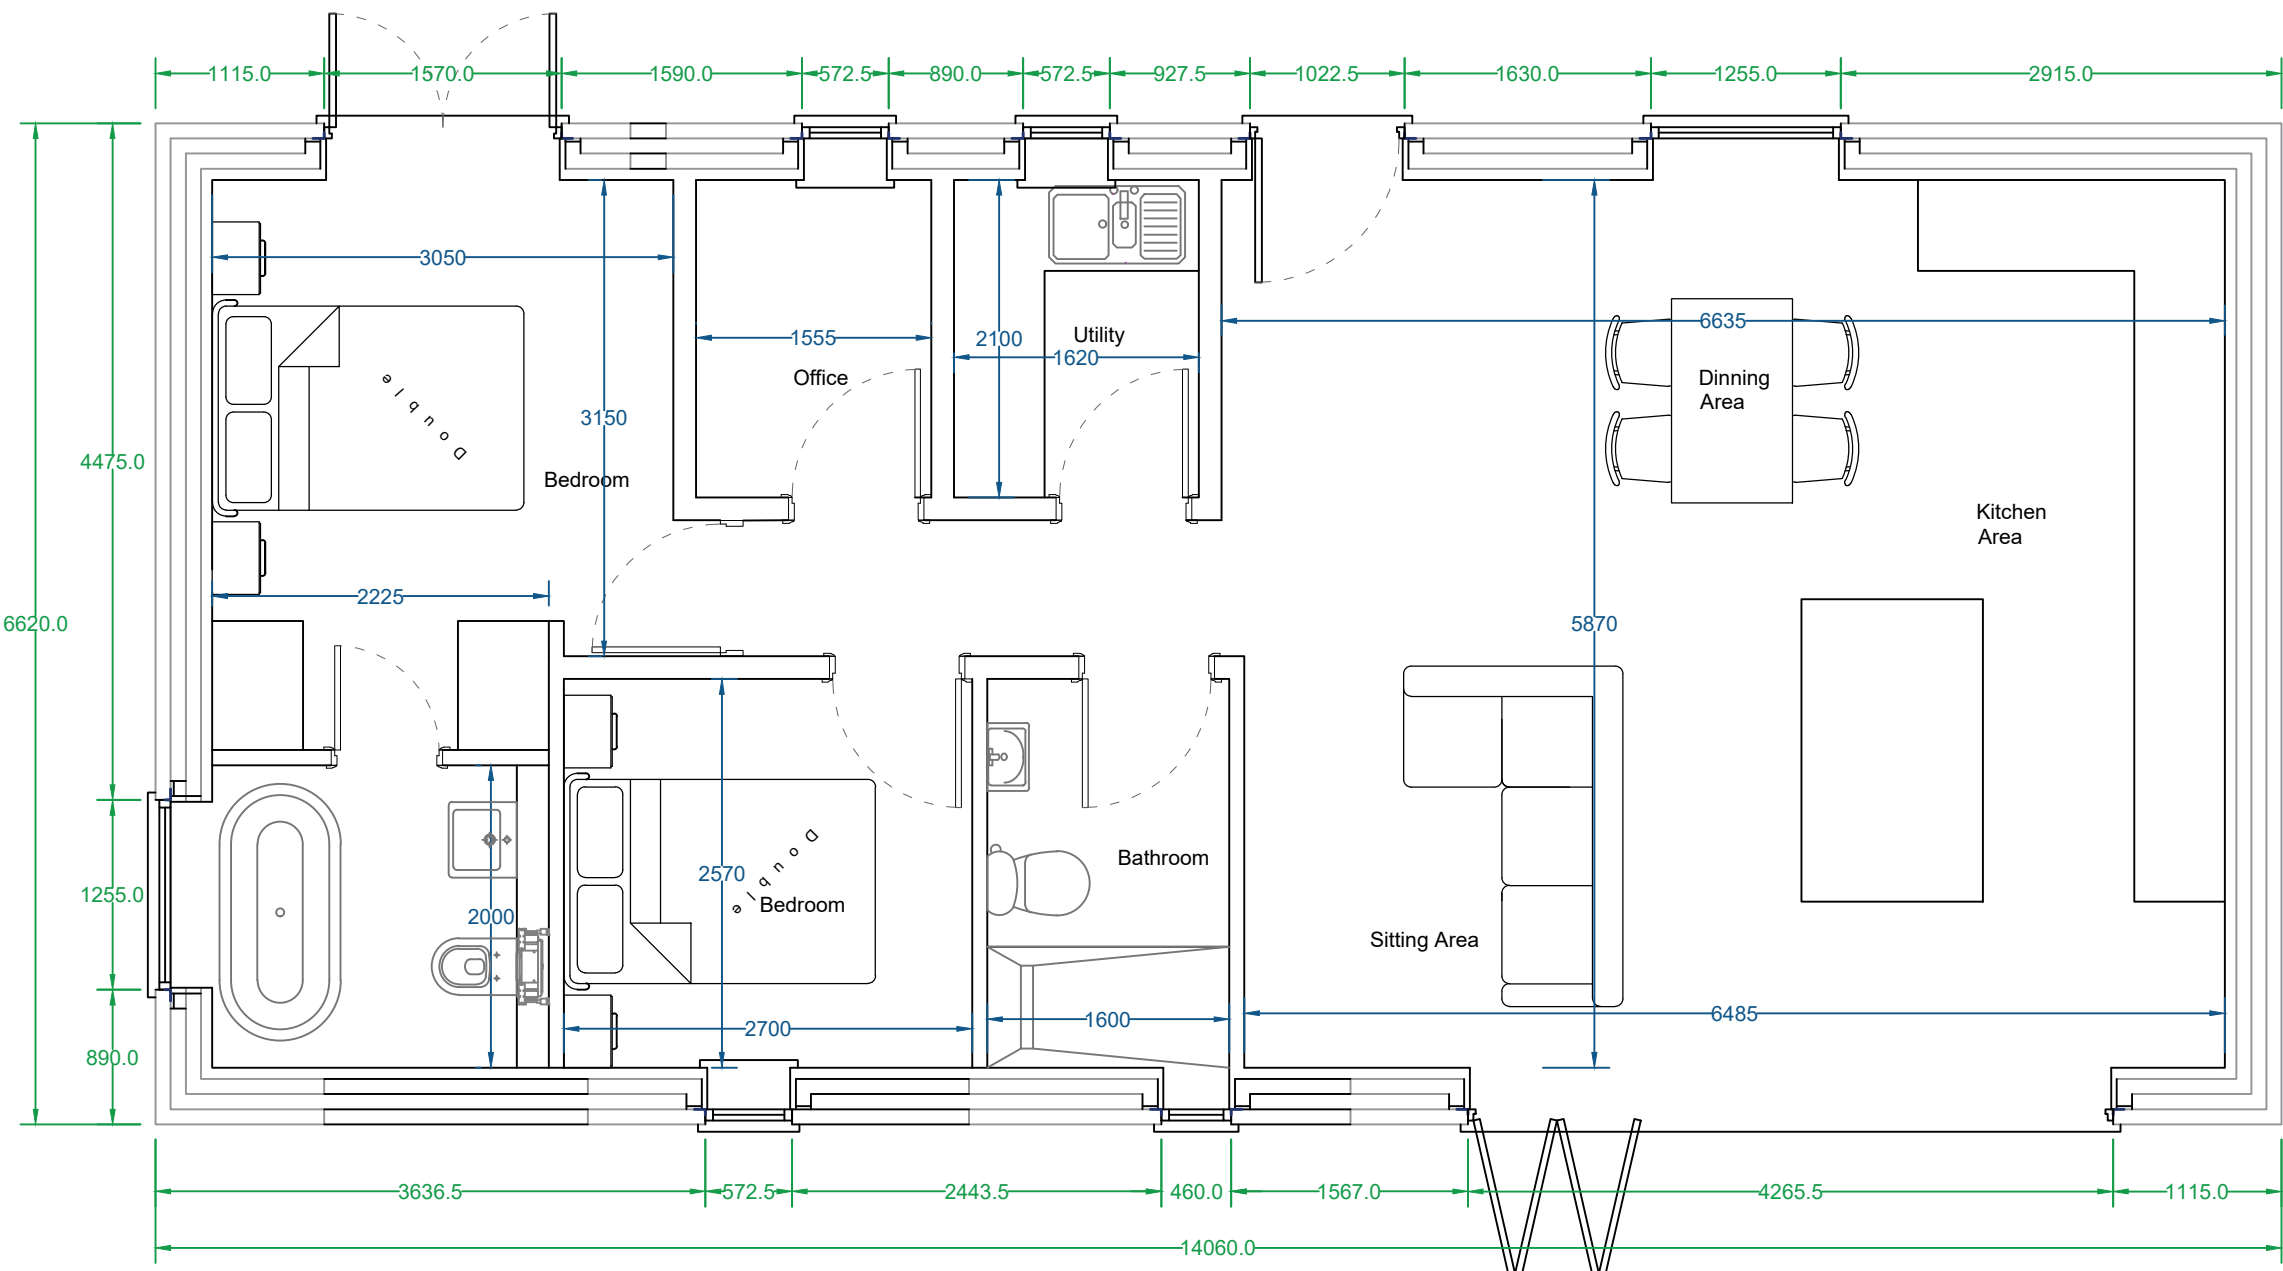


Proposed Ground Floor Plan
Scale (1:50)


IMPORTANT NOTES
DO NOT SCALE FROM THIS PLAN
THESE ELEVATIONS ARE DRAFTED TO ALLOW THE PLANNING AUTHORITY TO MAKE A DECISION ON THE PROPOSED DEVELOPMENT AND FOR NO OTHER PURPOSE. THESE ELEVATIONS ARE NOT BUILDING REGULATION COMPLIANT AND SHOULD NOT BE RELIED UPON AS SUCH. THE DECISION NOTICE (WHEN AVAILABLE) SHALL PROVIDE THE EXACT DIMENSIONS OF THE PROPOSED BUILDING AND SHOULD BE RELIED UPON. THESE PLANS SHOULD NOT BE USED AS DEFINITIVE AND ANY MEASUREMENTS SHOULD BE TAKEN AND CHECKED FROM THE PROPOSED SITE.

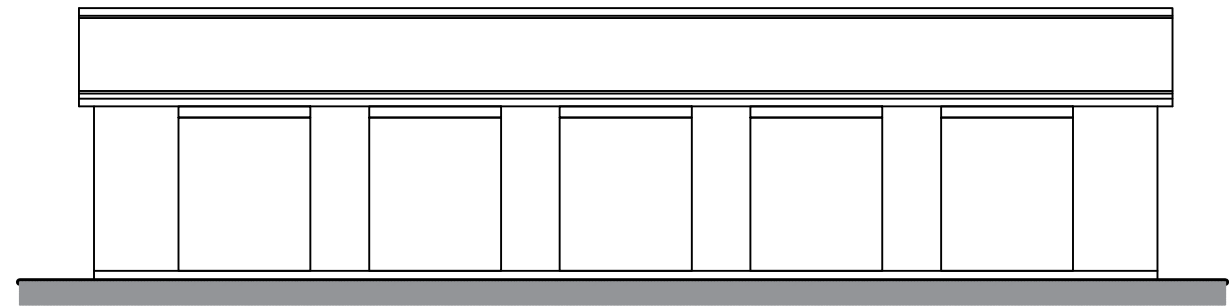


Existing South Elevation
Scale (1:100)

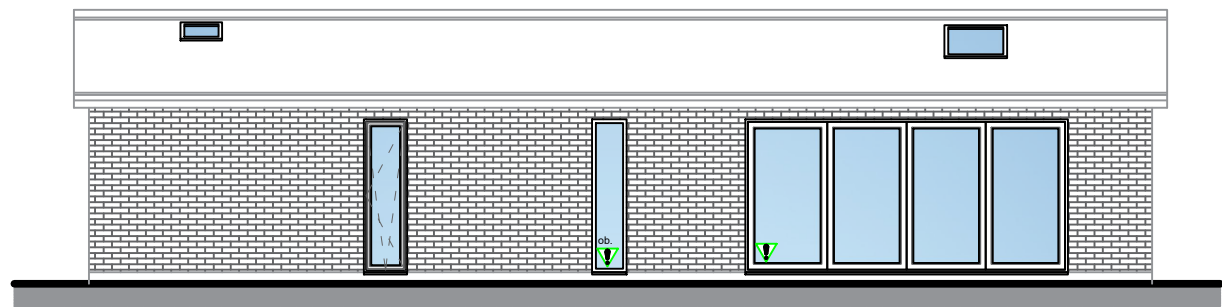


Proposed South Elevation
Scale (1:100)

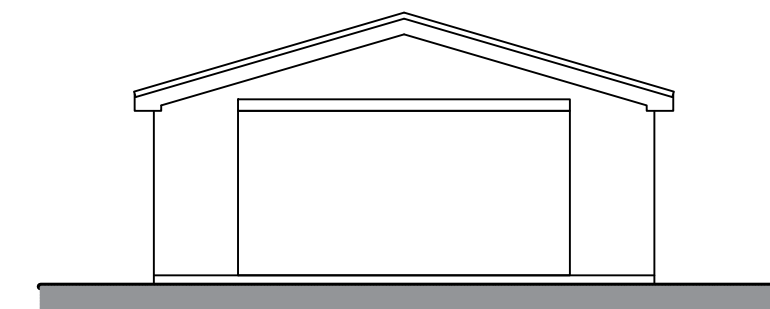


Existing West Elevation
Scale (1:100)

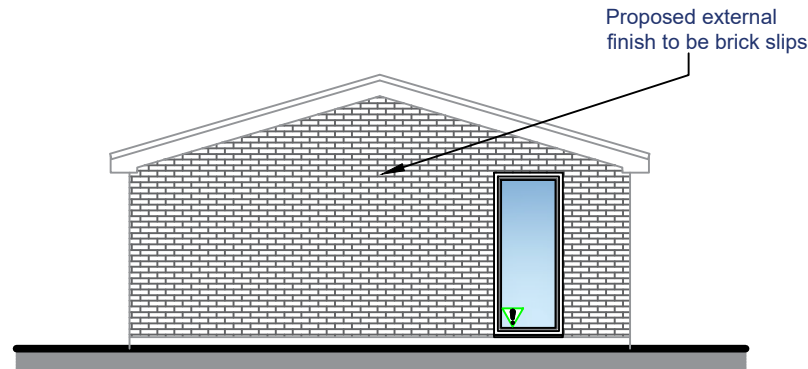


Proposed West Elevation
Scale (1:100)

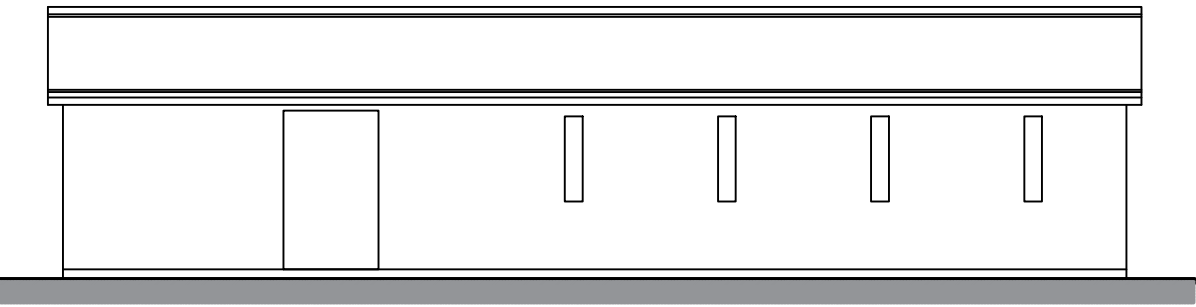


Existing North Elevation
Scale (1:100)

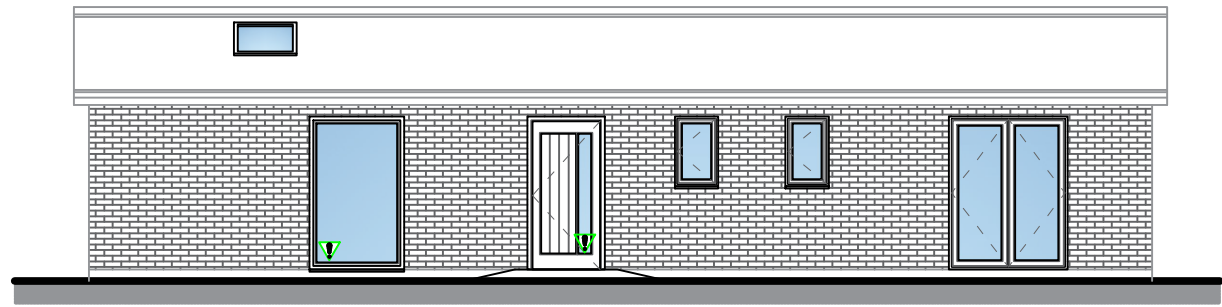

Proposed North Elevation
Scale (1:100)

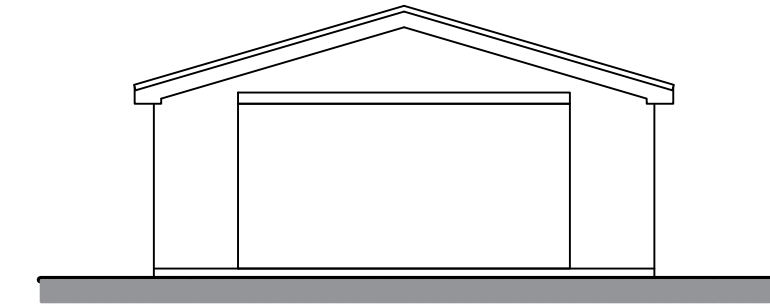

Existing East Elevation
Scale (1:100)

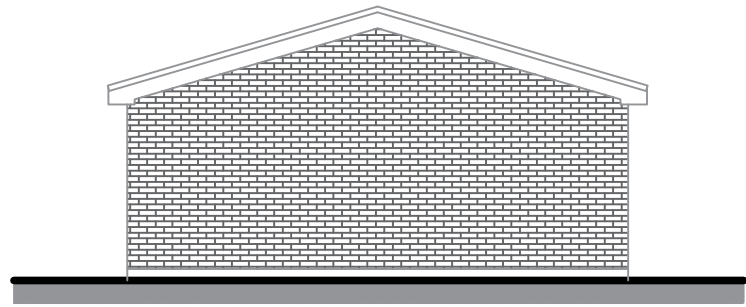

Proposed East Elevation
Scale (1:100)

A.	Amended at the request of the client	07/10/22
Revision		Date
MACMARSHALLS ARCHITECTS • SURVEYORS • PLANNING CONSULTANTS 112-116 Chorley New Road, Bolton, BL1 4DH MacMarshalls Ltd, Harrill House, 112-116 Chorley New Road, Bolton, BL1 4DH info@macmarshalls.co.uk Tel: 01204 565660 www.macmarshalls.co.uk		
Drawing Title: Conversion of Stable to Dwelling House		
Site Location: Rear of 41 Arthur Lane, Ainsworth		
Drawing Status: Draft Plan B		
Date: 28/09/2022	Drawn by: JHolden	
Scale: 1:50/1:100 @ A1	Ref: TBC	Revision: A.
Client: Mr & Mrs Wright		