


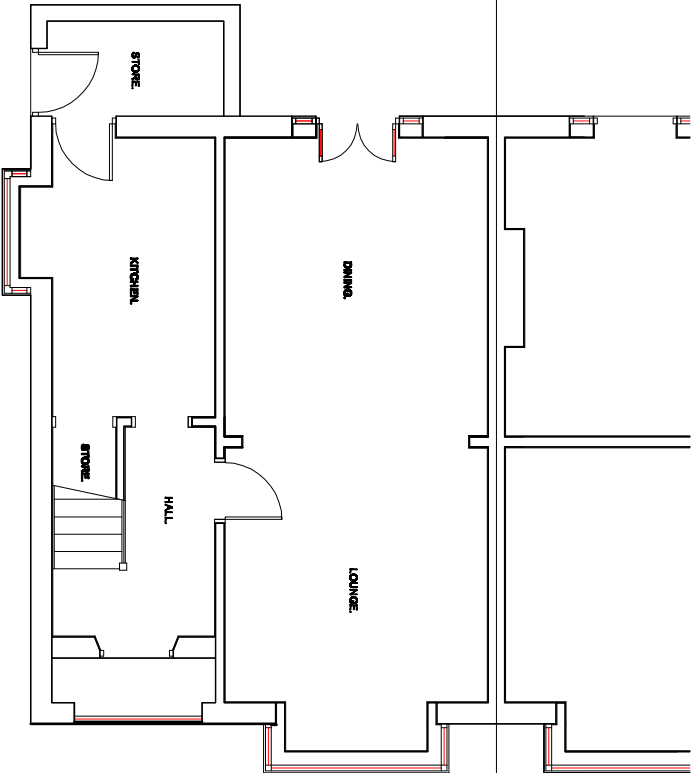

EXISTING GROUND FLOOR PLAN.

Revision	Title : PROPOSED SINGLE STOREY SIDE EXTENSION.	Project : 125, STARLING ROAD, BURY, BL9 2HF	MTC Designs 31 Eddard Drive Bolton BL2 6TB T: 01204 418714 M: 0776628914 Email: info@mtcdesigns.co.uk Scale 1:100 @ A3 Date: September 2025. Drawing No: P02
----------	---	--	--