




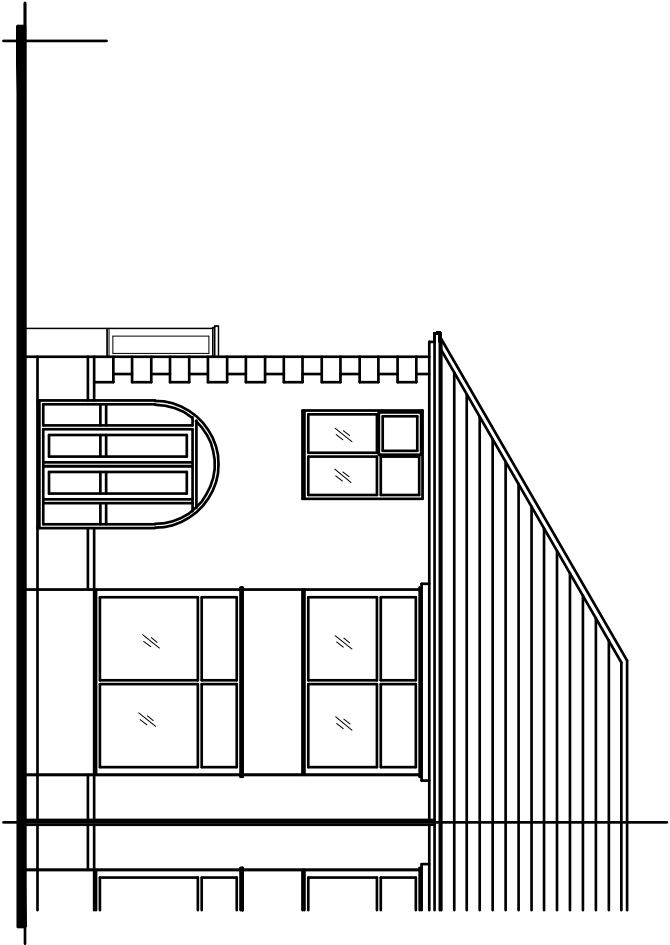


EXISTING FRONT ELEVATION.

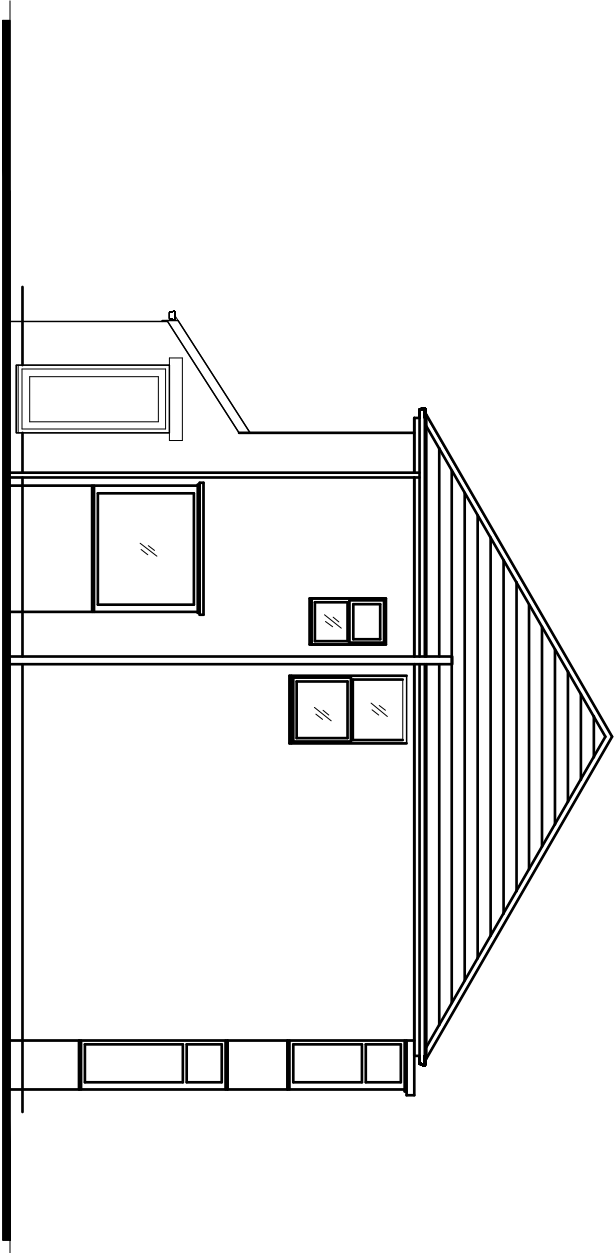

EXISTING SIDE ELEVATION.

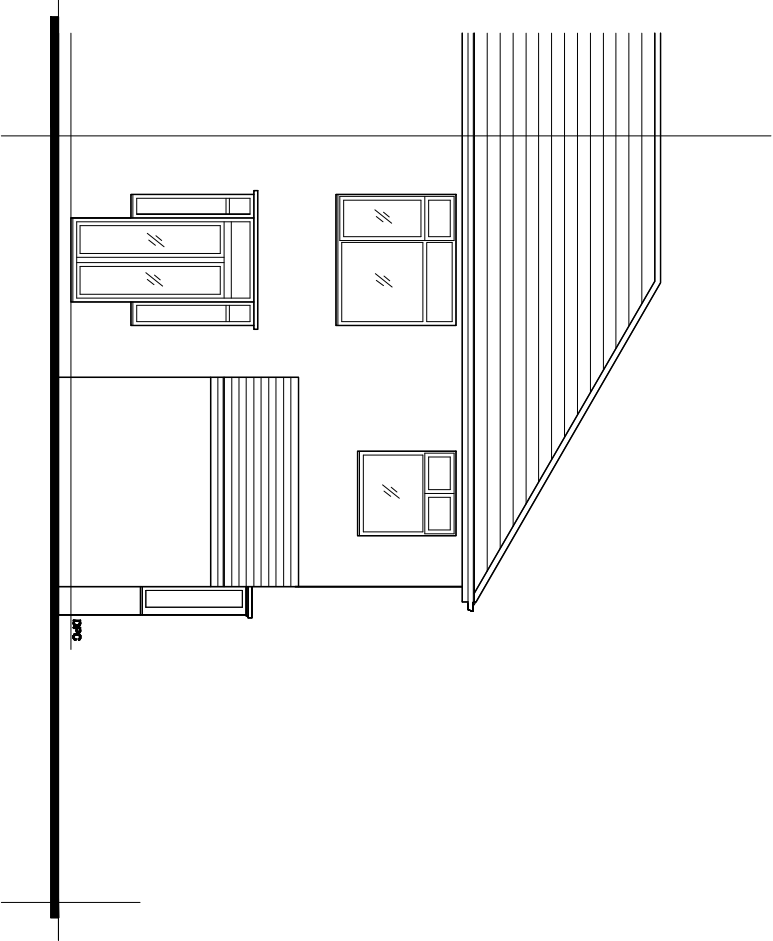

EXISTING REAR ELEVATION.

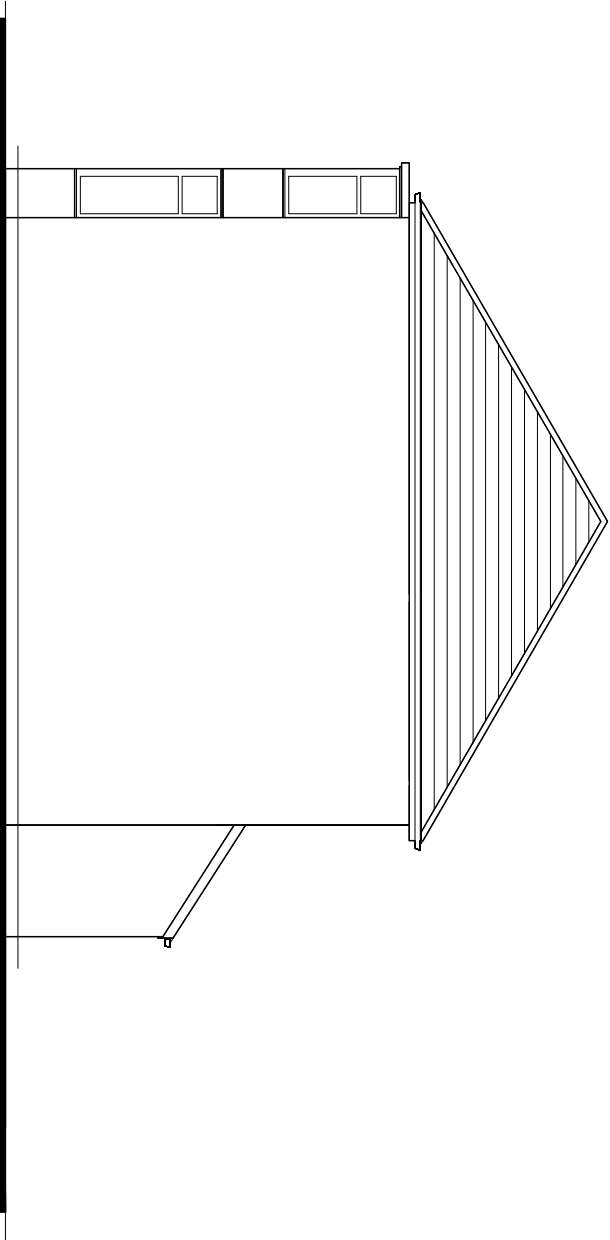

EXISTING SIDE ELEVATION.

Revision	Title :	Project :	MTC Designs 31 Eddard Drive Boston BL2 6TB T: 01204 416714 UK 07760028514 Email: info@mtcdesign.co.uk
	PROPOSED SINGLE STOREY SIDE EXTENSION.	125, STARLING ROAD, BURY, BL8 2HF	
			Scale 1:100 @ A3 Date: September 2026 Drawing No: P01