
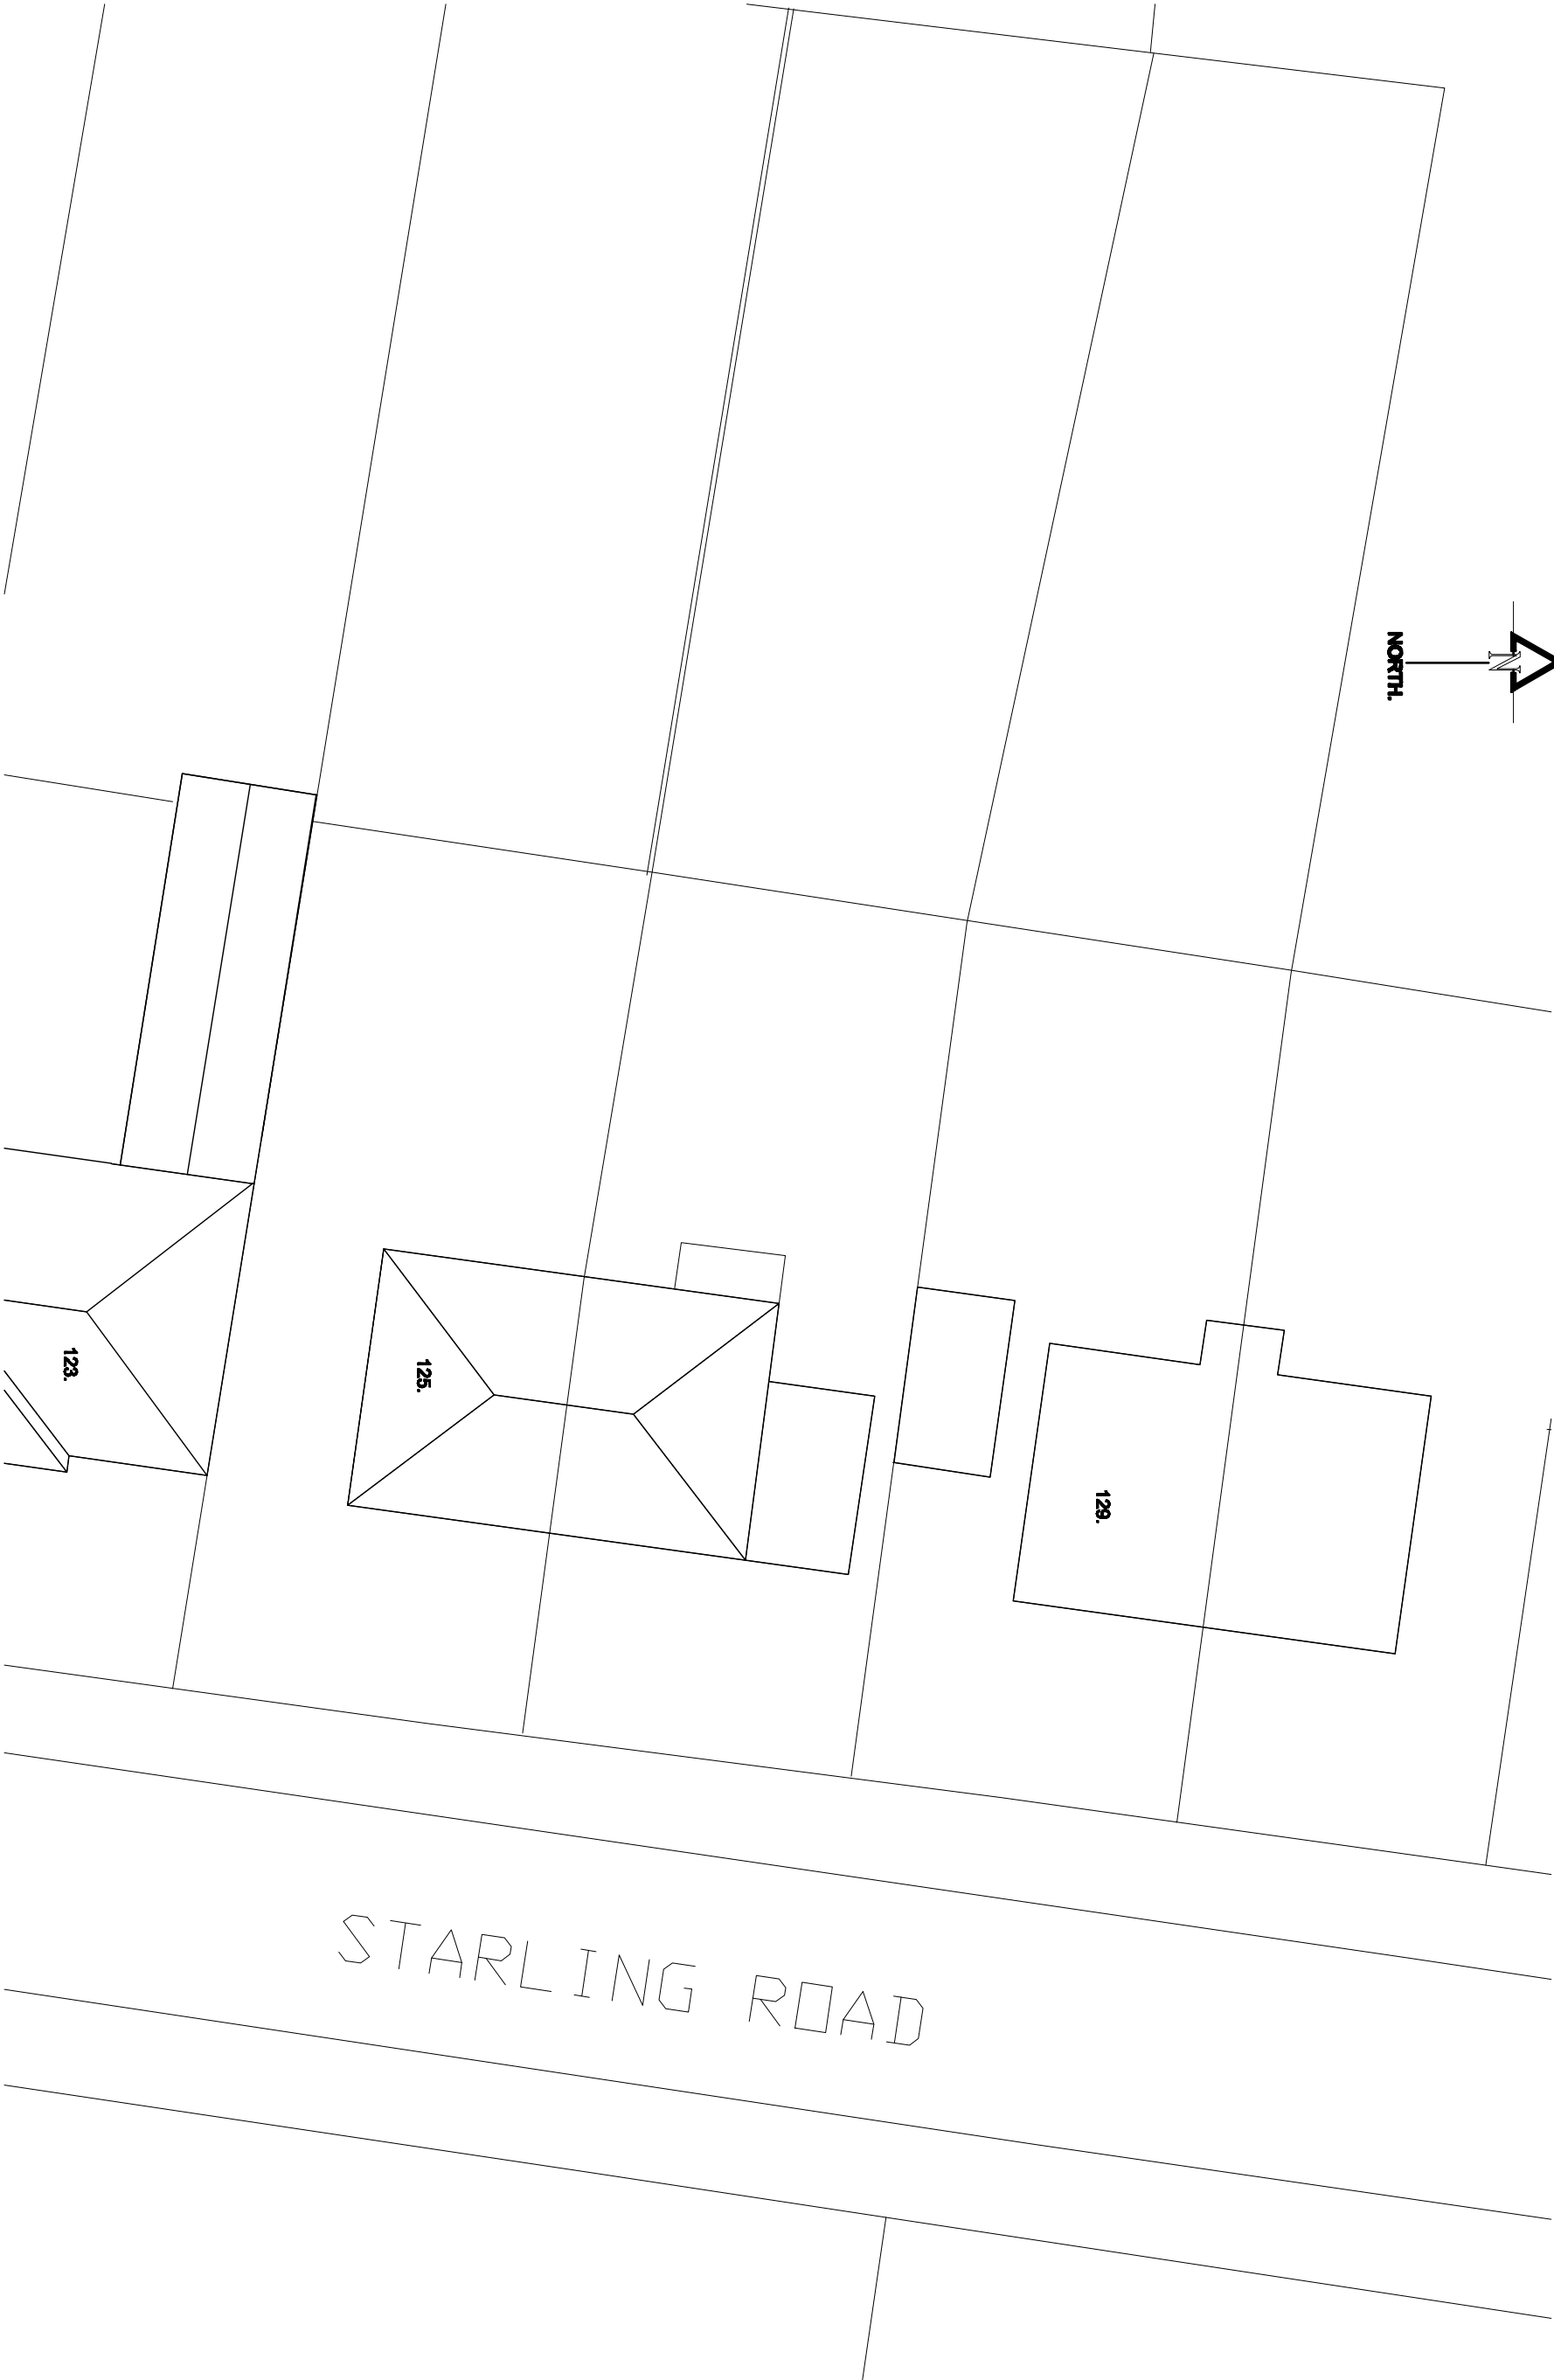


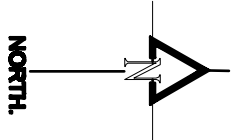

EXISTING SITE PLAN.

Revision.	Title : PROPOSED SINGLE STOREY SIDE EXTENSION.	Project : 125, STARLING ROAD, BURY, BL8 2HF	MTC Designs Scale: 1:200 @ A3 Date: September 2024.	31 Edson Drive Bodiam BL2 0TB T: 01294 418714, M: 0770020014 Email: mitch@mtcdesigns.co.uk Drawing No: P05
-----------	---	--	---	---