


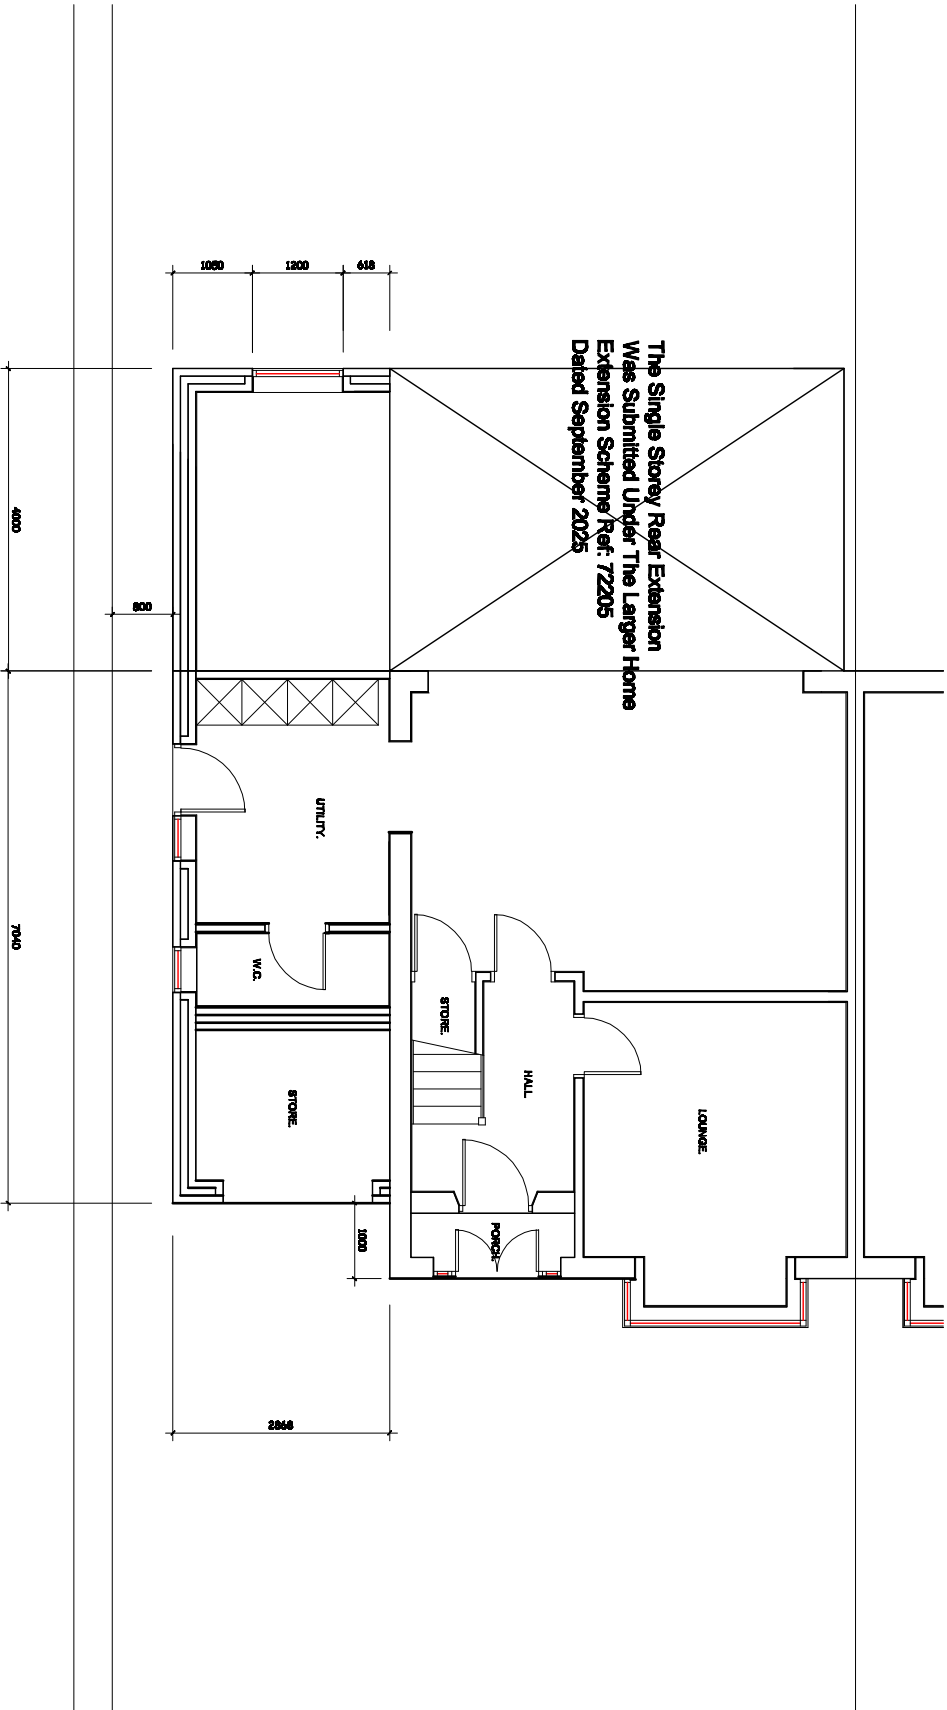

PROPOSED GROUND FLOOR PLAN.

Revision	Title : PROPOSED SINGLE STOREY SIDE EXTENSION.	Project : 125, STARLING ROAD, BLURY, BL6 2HF	MTC Designs 31 Exford Drive Boston BL2 6TB T: 01504 418714, M: 07700288714 Email: mitchell@mtcdesigns.co.uk Scale 1:100 @ A3 Date: September 2025. Drawing No: P04
----------	---	---	--