




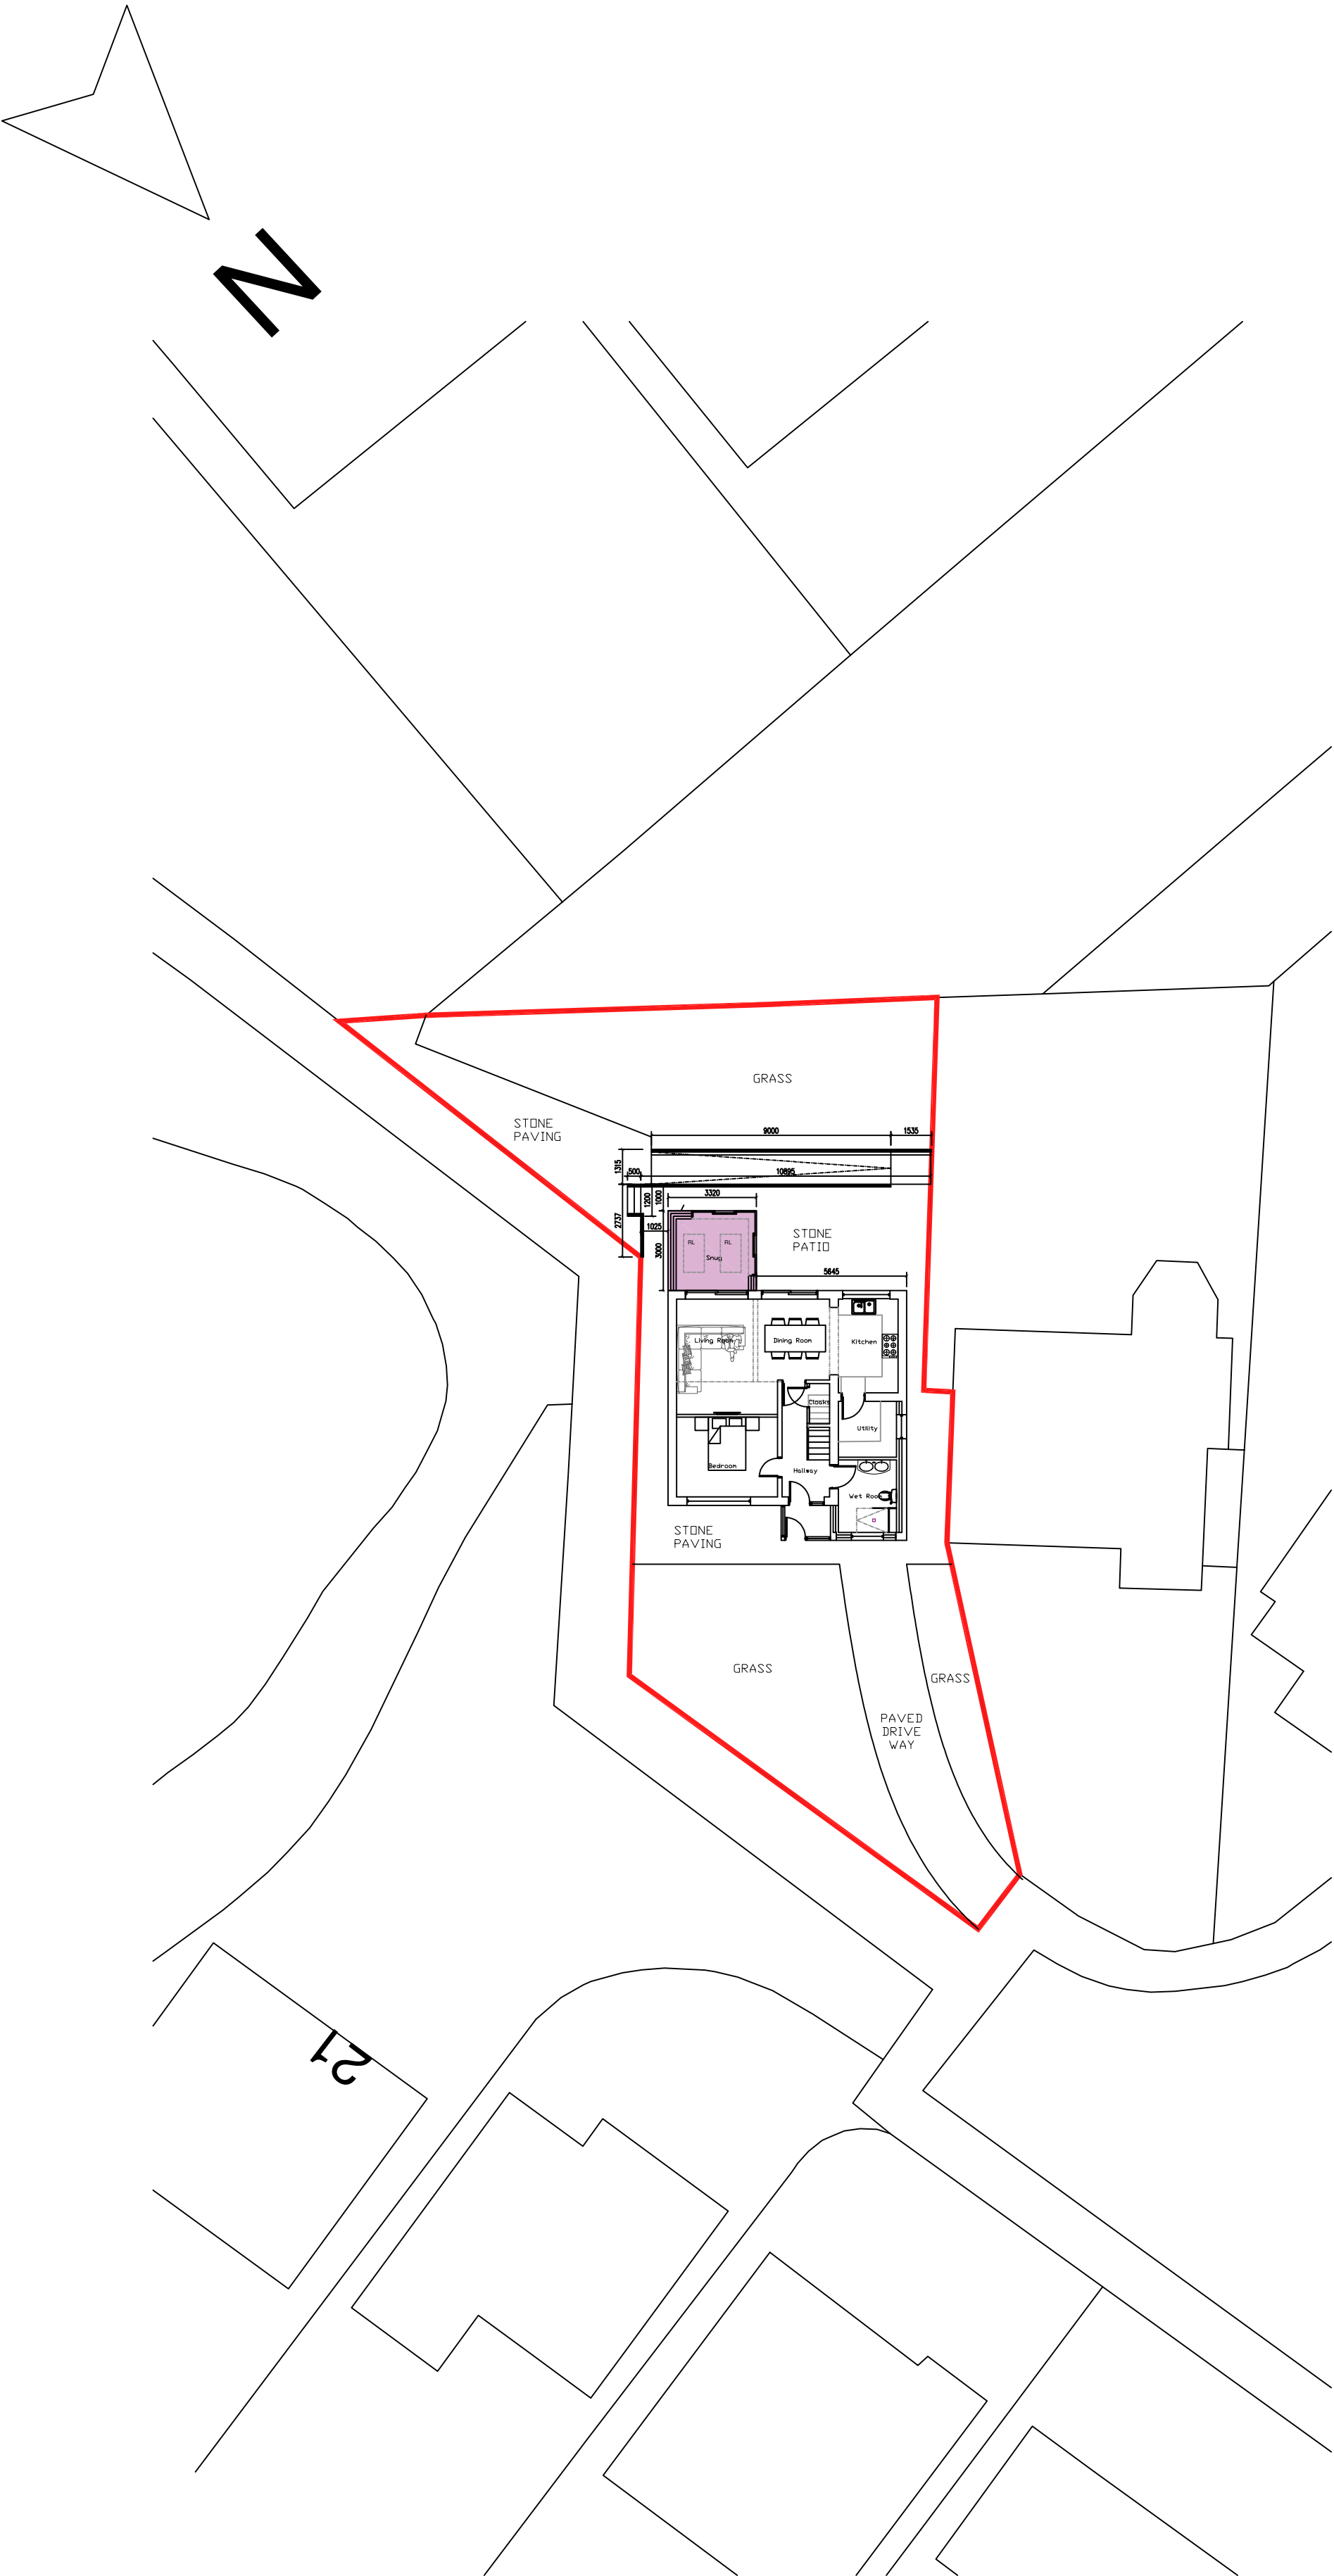

Proposed Site Plan
Scale 1:200

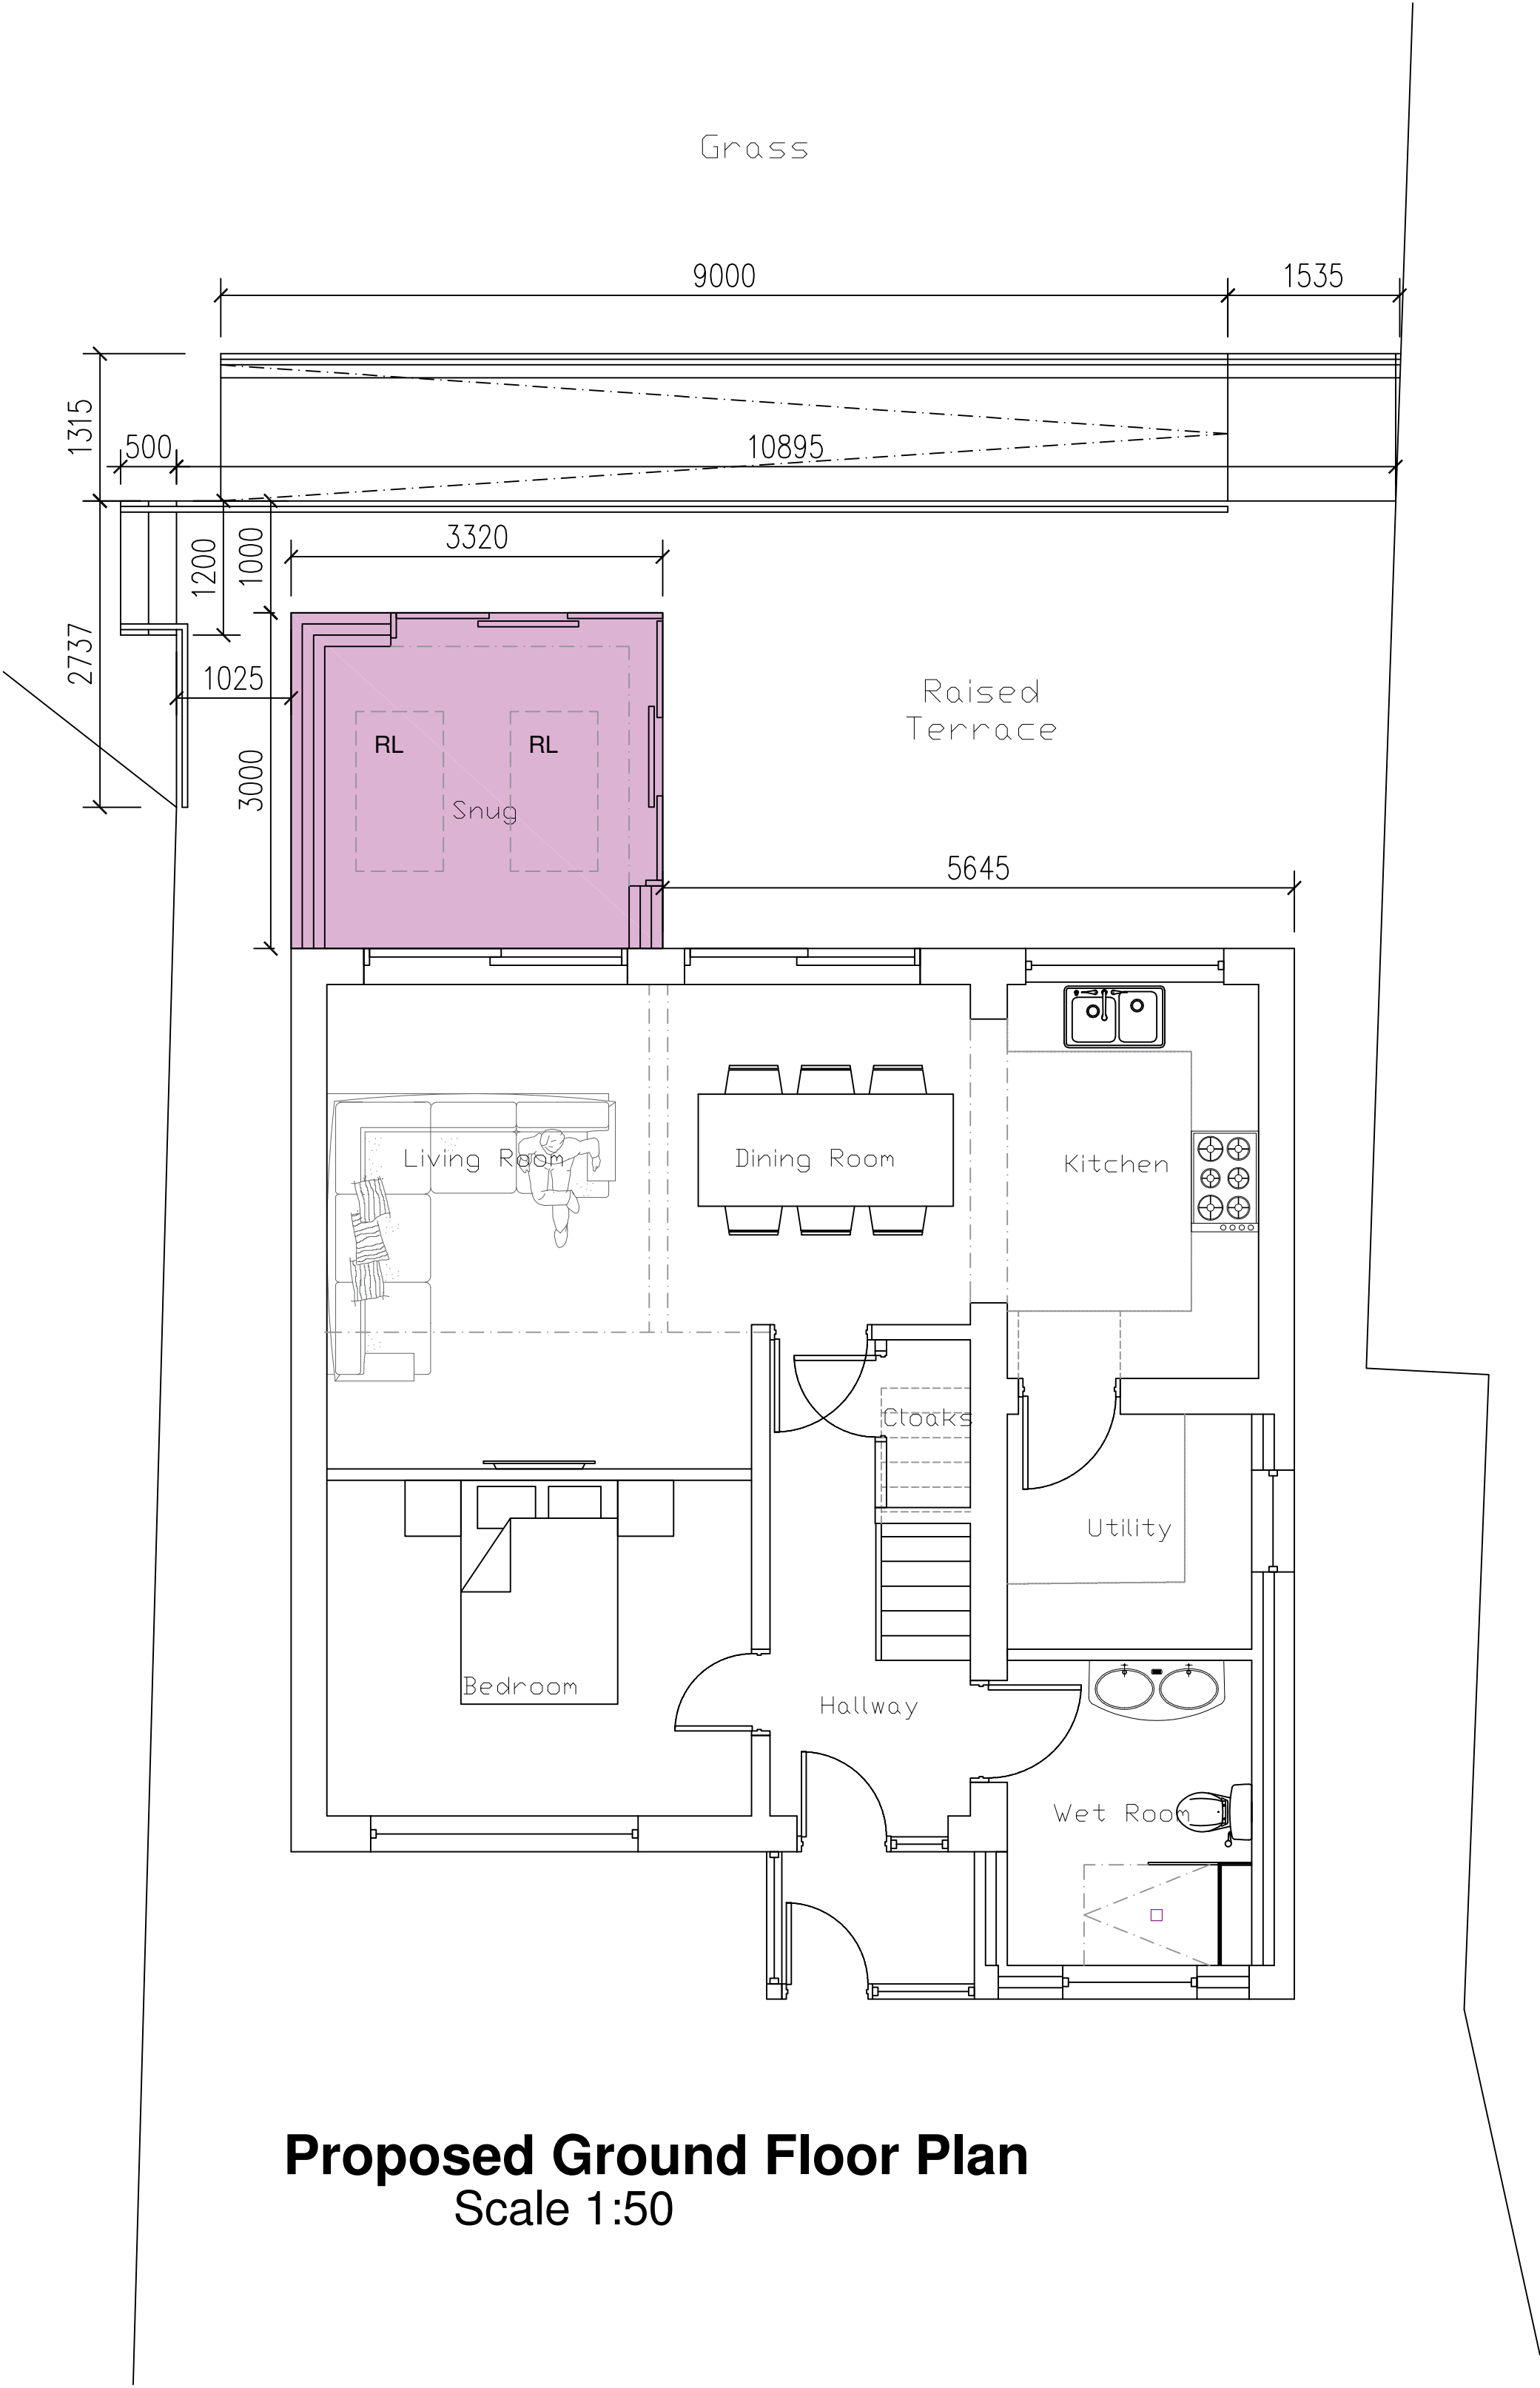

Proposed Ground Floor Plan
Scale 1:50

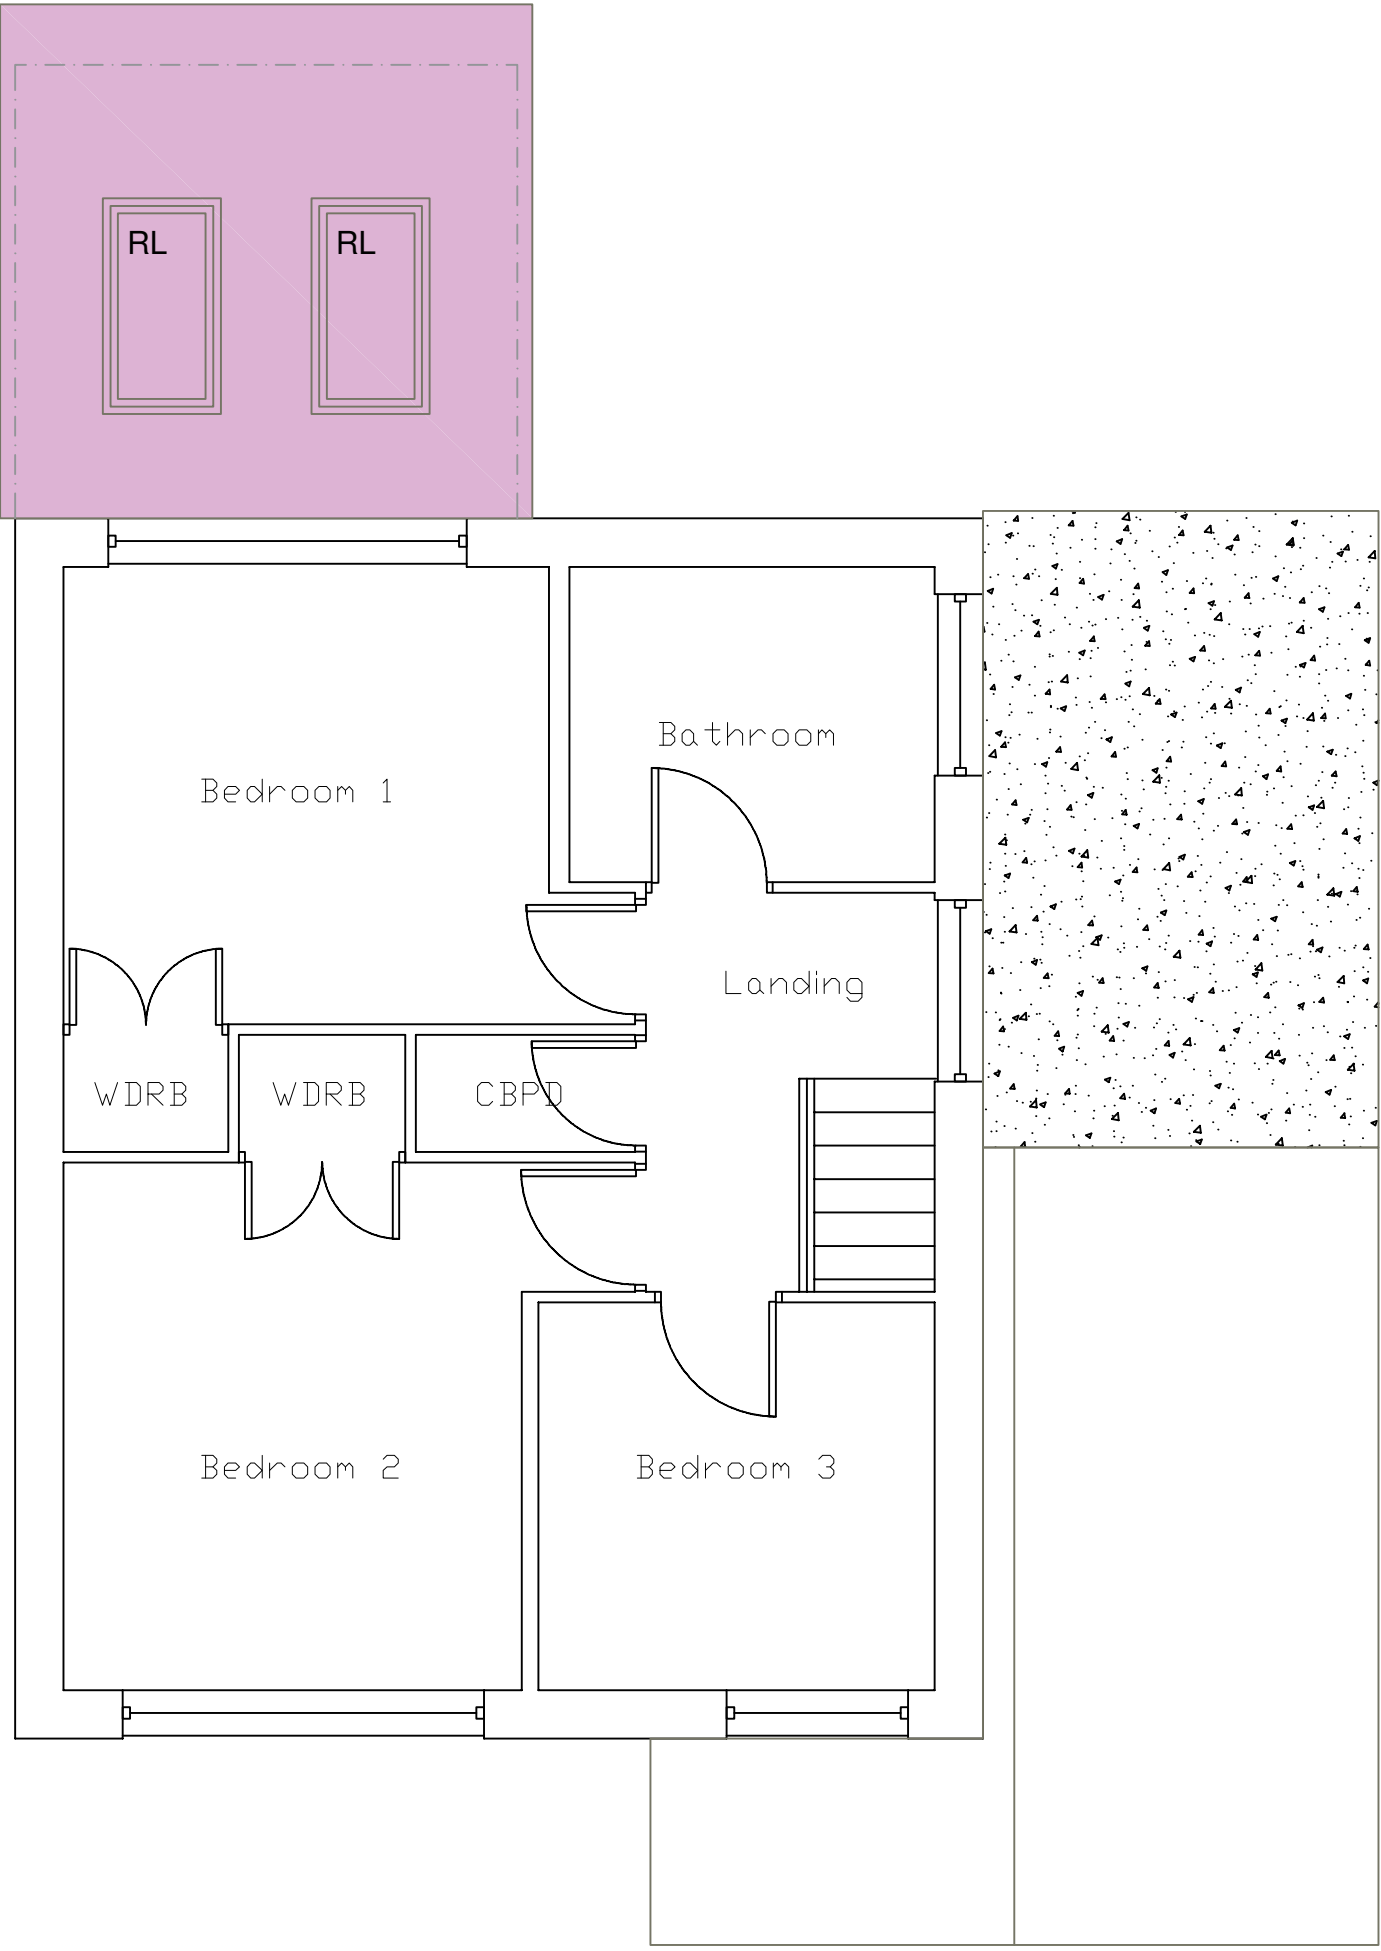

Proposed First Floor Plan
Scale 1:50

ALL STEEL WORK SIZES AND DESIGN TO BE
CONFIRM BY ENGINEER BEFORE
COMMENCEMENT OF WORK

rev: date: comment(s): name: check:

status: PLANNING

client: 18 Hey Croft, Whitefield, Manchester M45 7HX

job: Proposed Rear Extension and Internal
Refurbishment Works

title: SITE PLAN AND FLOOR PLANS AS PROPOSED

drawn: SN date: scale @a1: AN

job no: 818 drg no: P-03 Rev -