

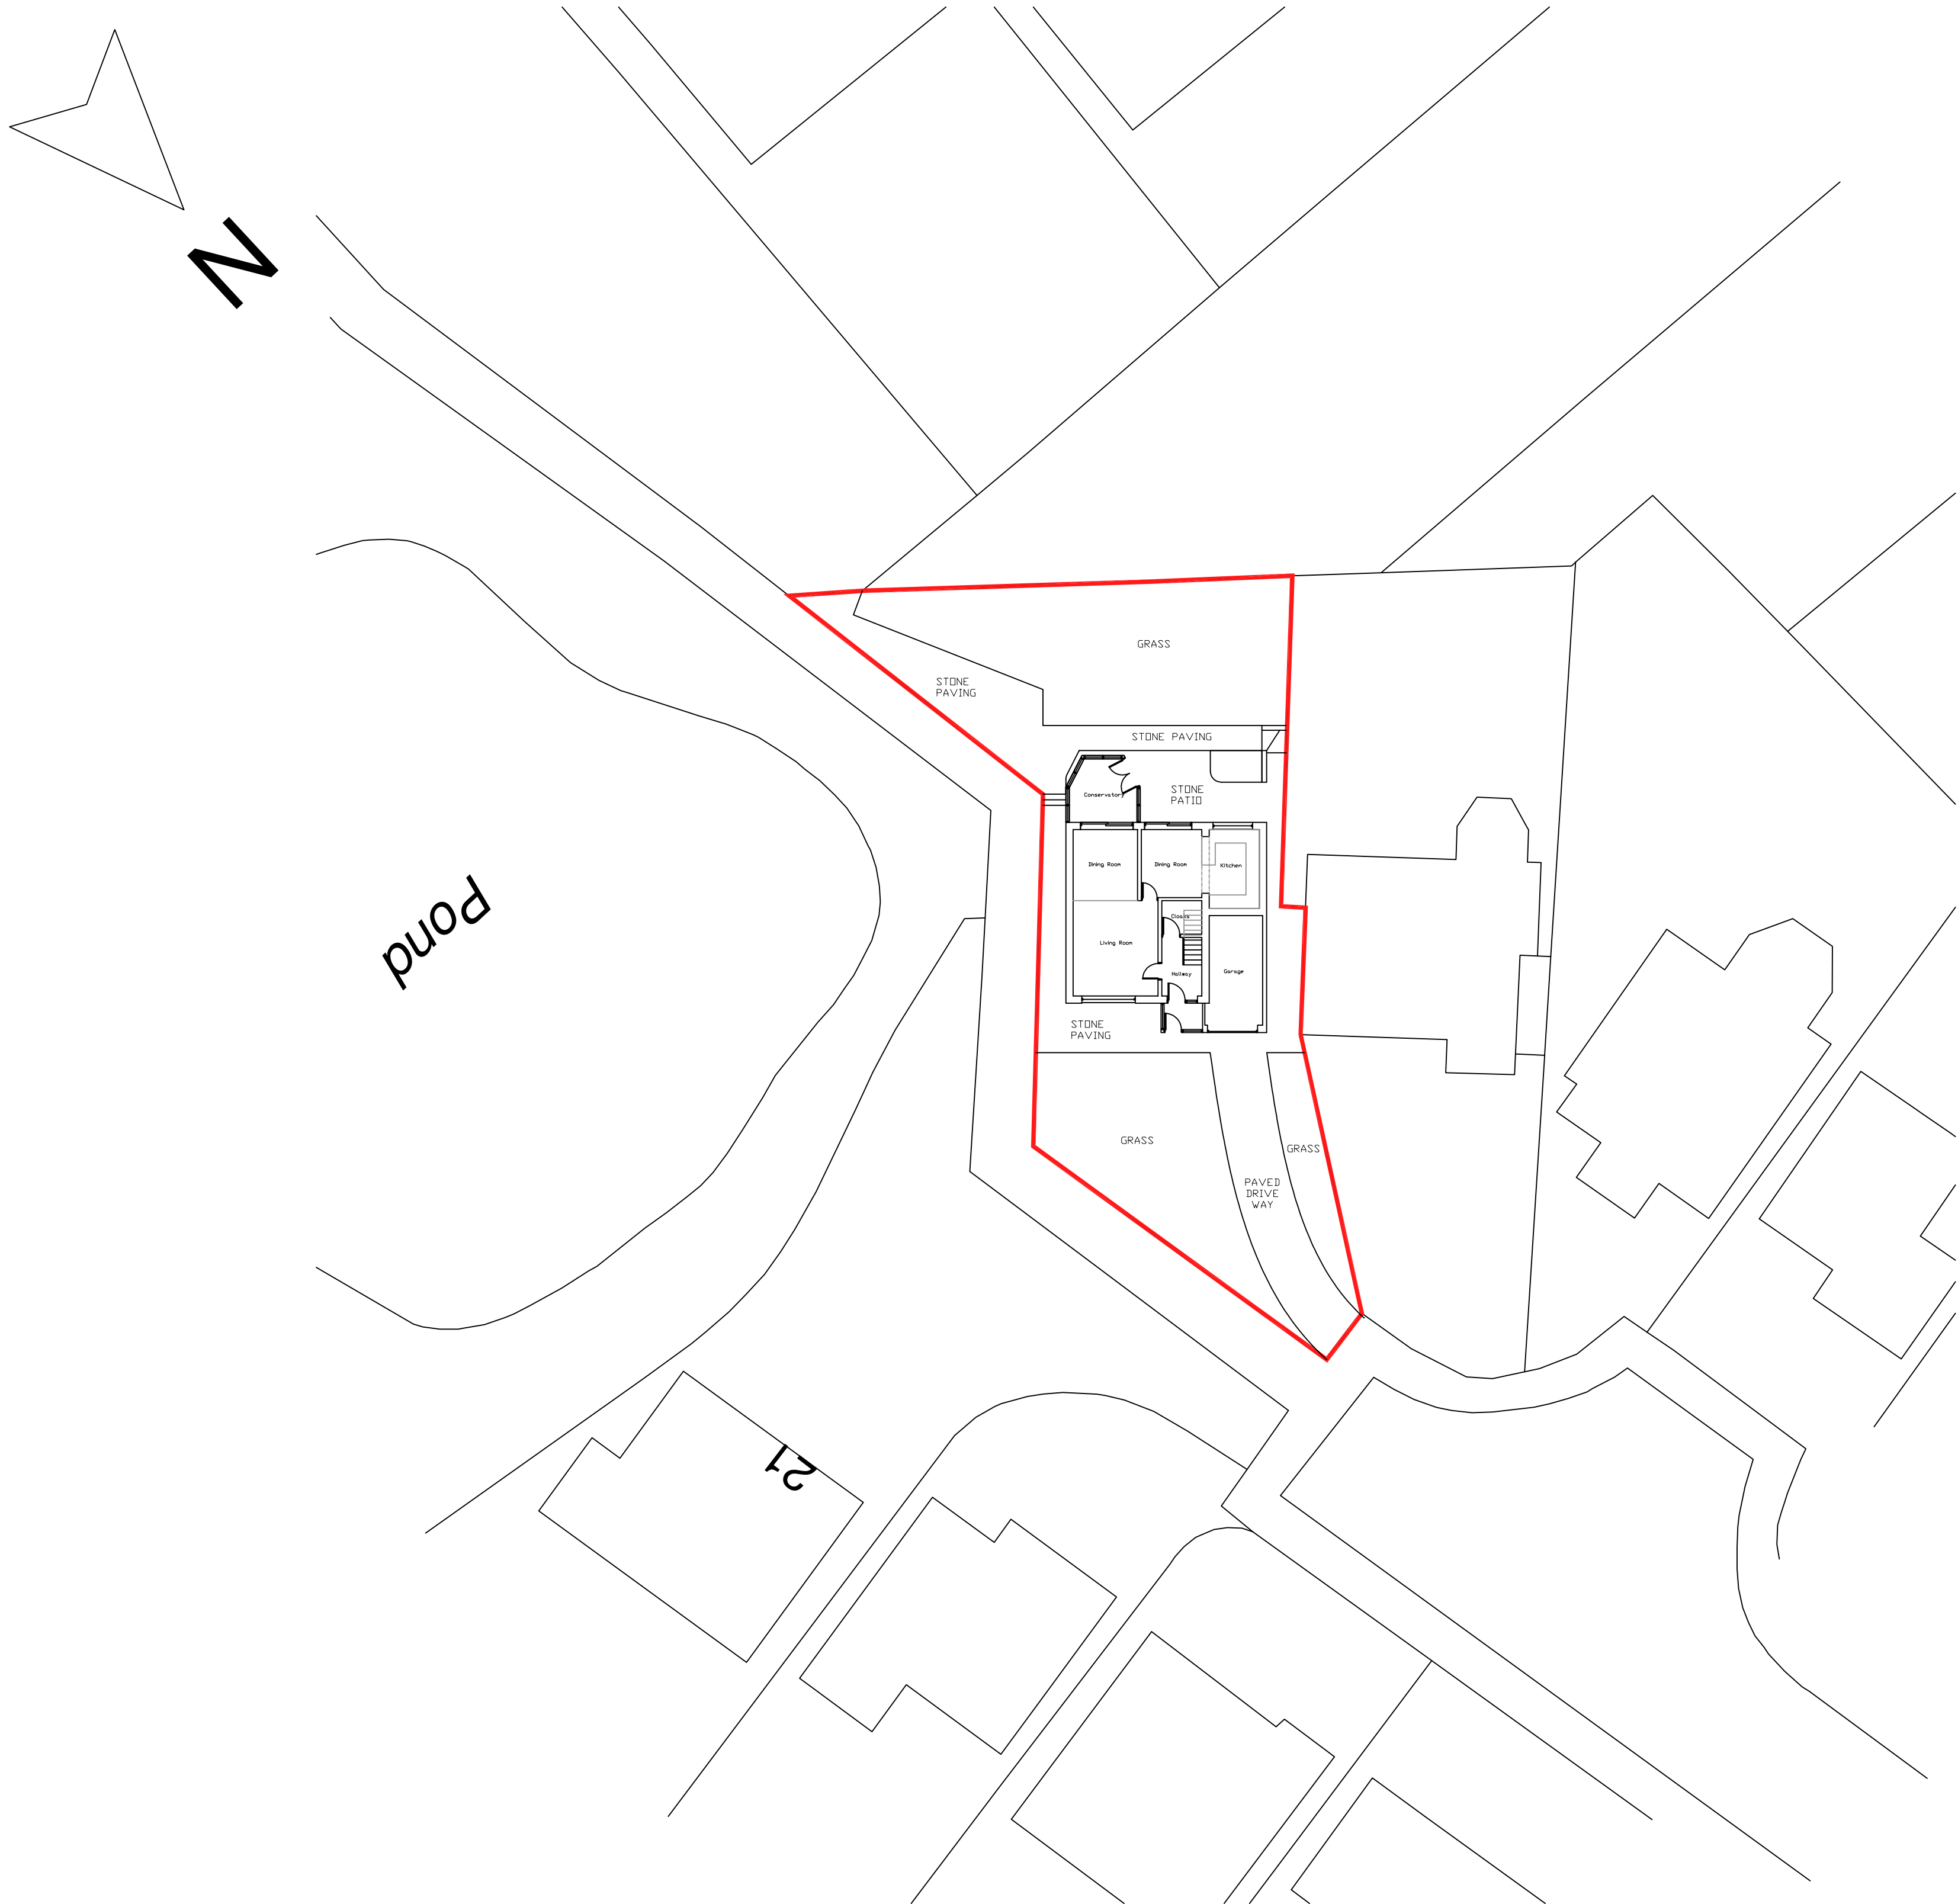


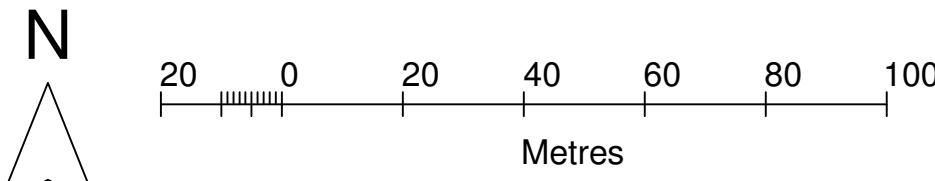

Existing Site Plan
Scale 1:200

Stanfords Planning Map Data

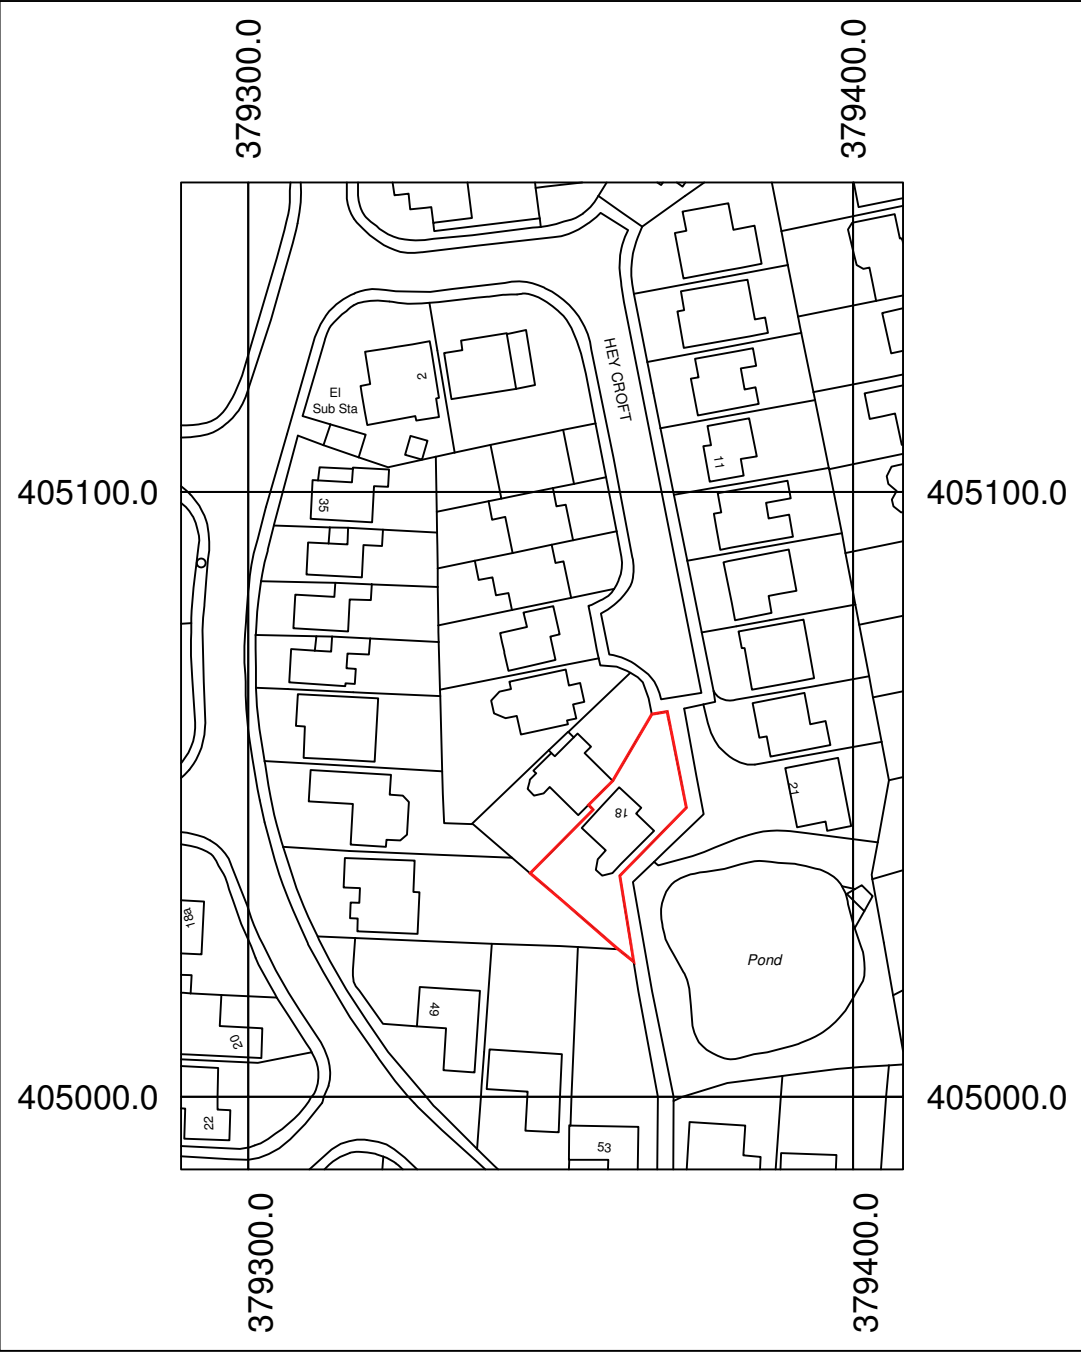

Production Date: 30 August 2025
Top Left: 379288.872 405151.184 Bottom Right: 379408.214 404988.014
© Crown copyright and database rights 2025 Ordnance Survey AC0000824000.
Reproduction in whole or in part is prohibited without the permission of Ordnance Survey

Location Plan
Scale 1:1250

ALL STEEL WORK SIZES AND DESIGN TO BE
CONFIRM BY ENGINEER BEFORE
COMMENCEMENT OF WORK

rev: date: comment(s): name: check:

status: **PLANNING**

client: **18 Hey Croft, Whitefield, Manchester M45 7HX**

job: **Proposed Rear Extension and Internal Refurbishment Works**

title: **LOCATION PLAN AND EXISTING SITE PLAN**

drawn: **SN** date: scale @a1: **A/N**

job no: **818** drg no: **P-01** Rev -