




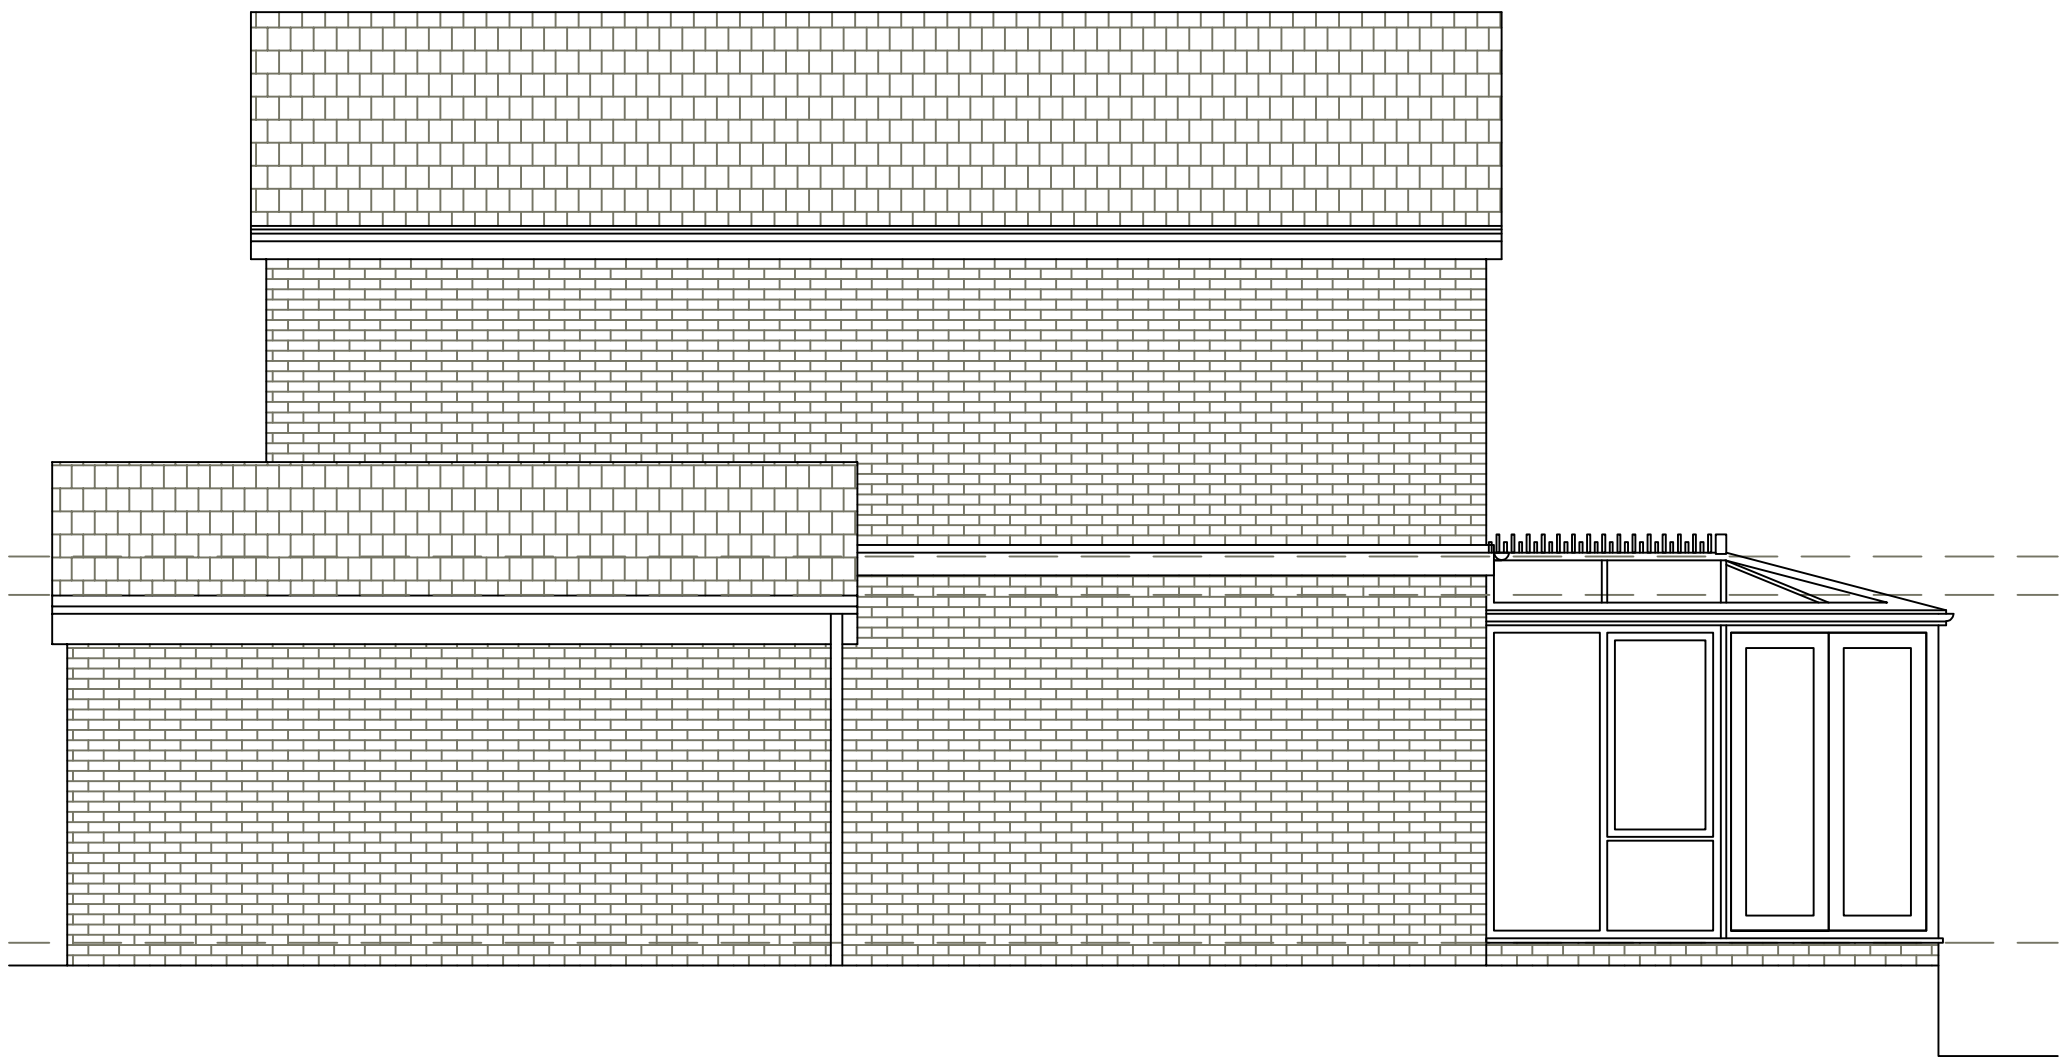


Existing Side Elevation
Scale 1:50

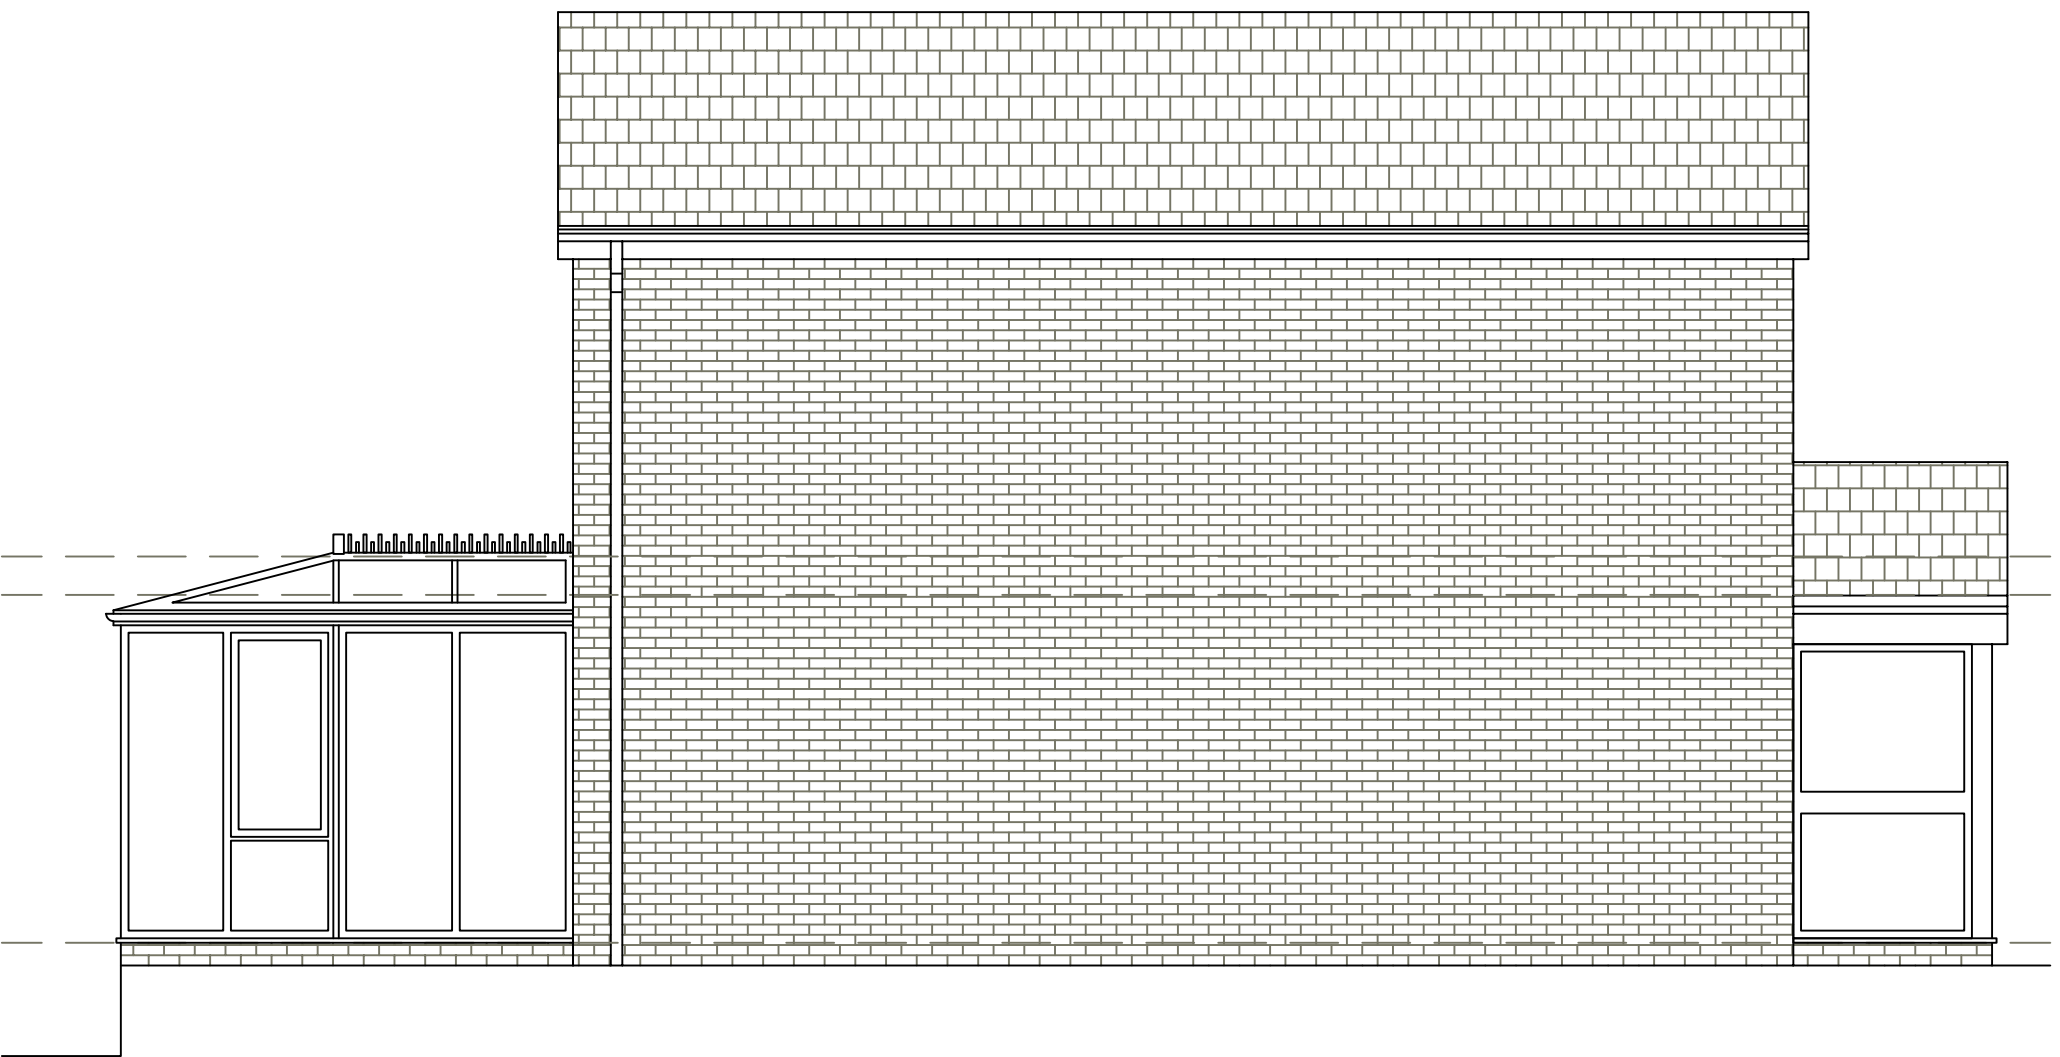


Existing Side Elevation
Scale 1:50

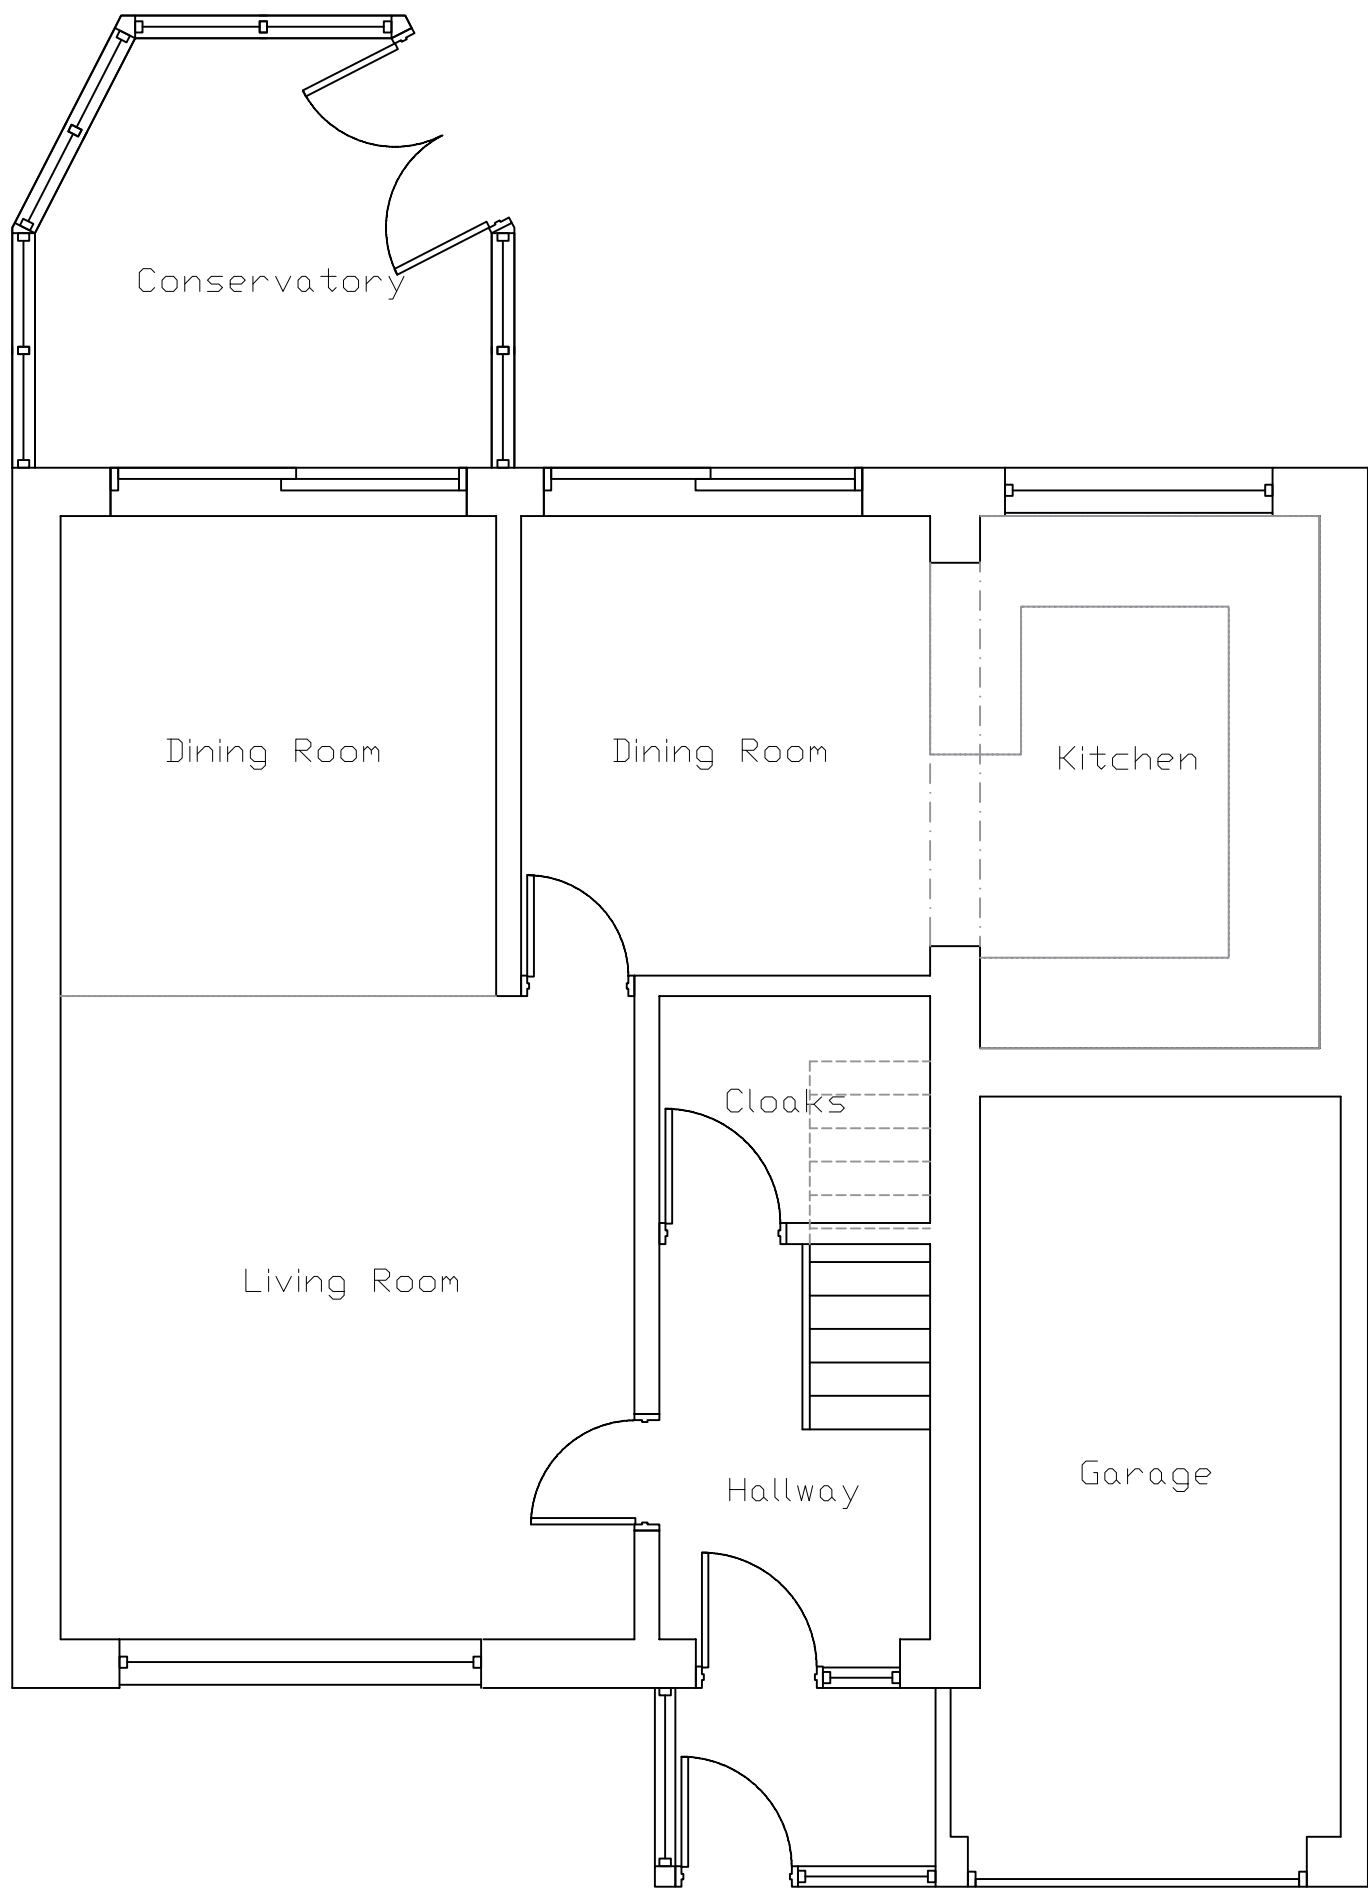

Existing Ground Floor Plan
Scale 1:50

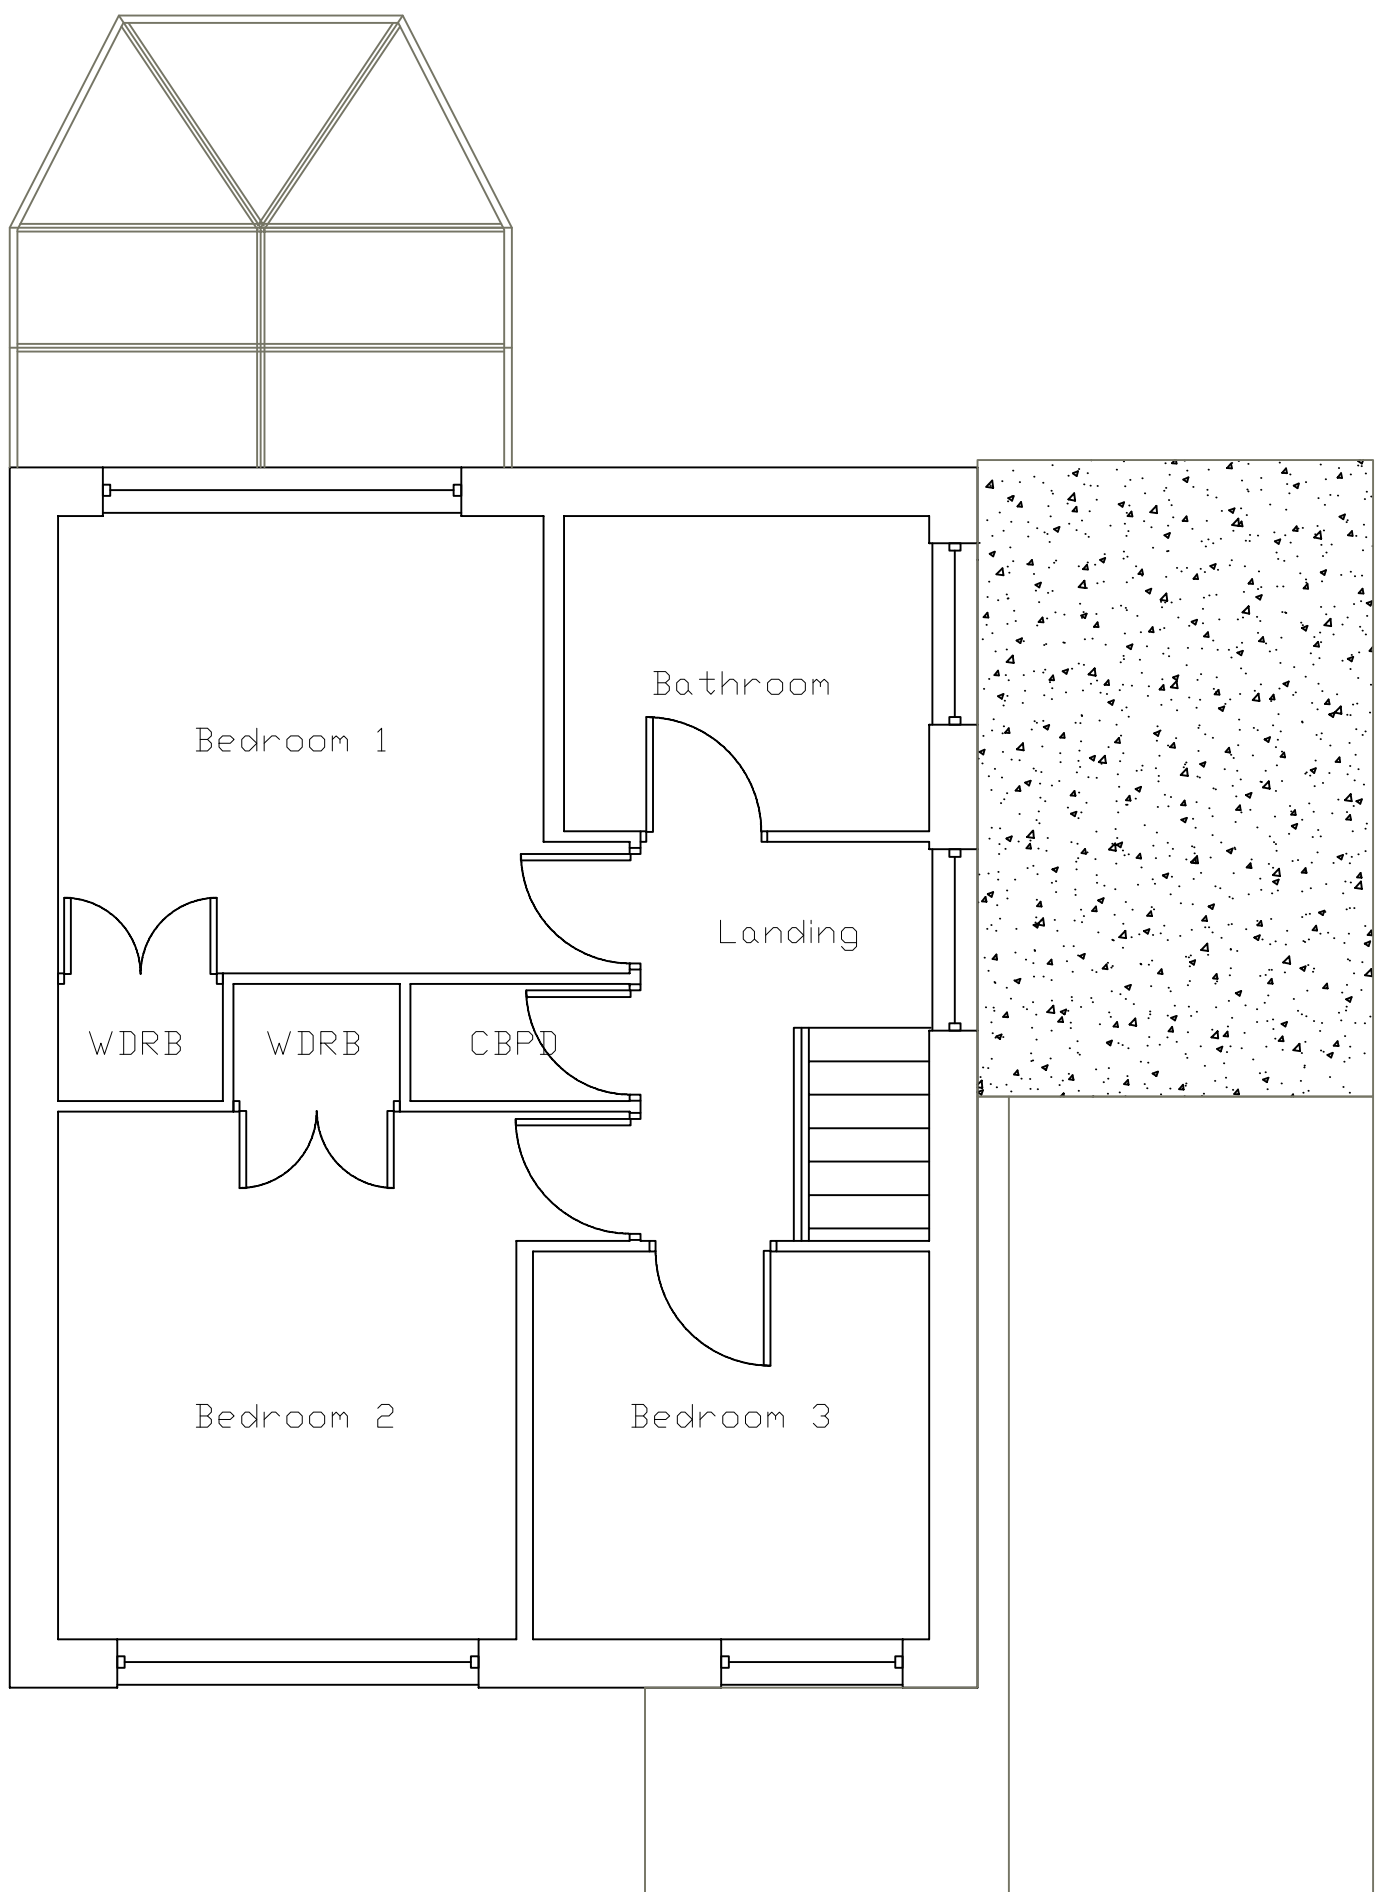

Existing First Floor Plan
Scale 1:50

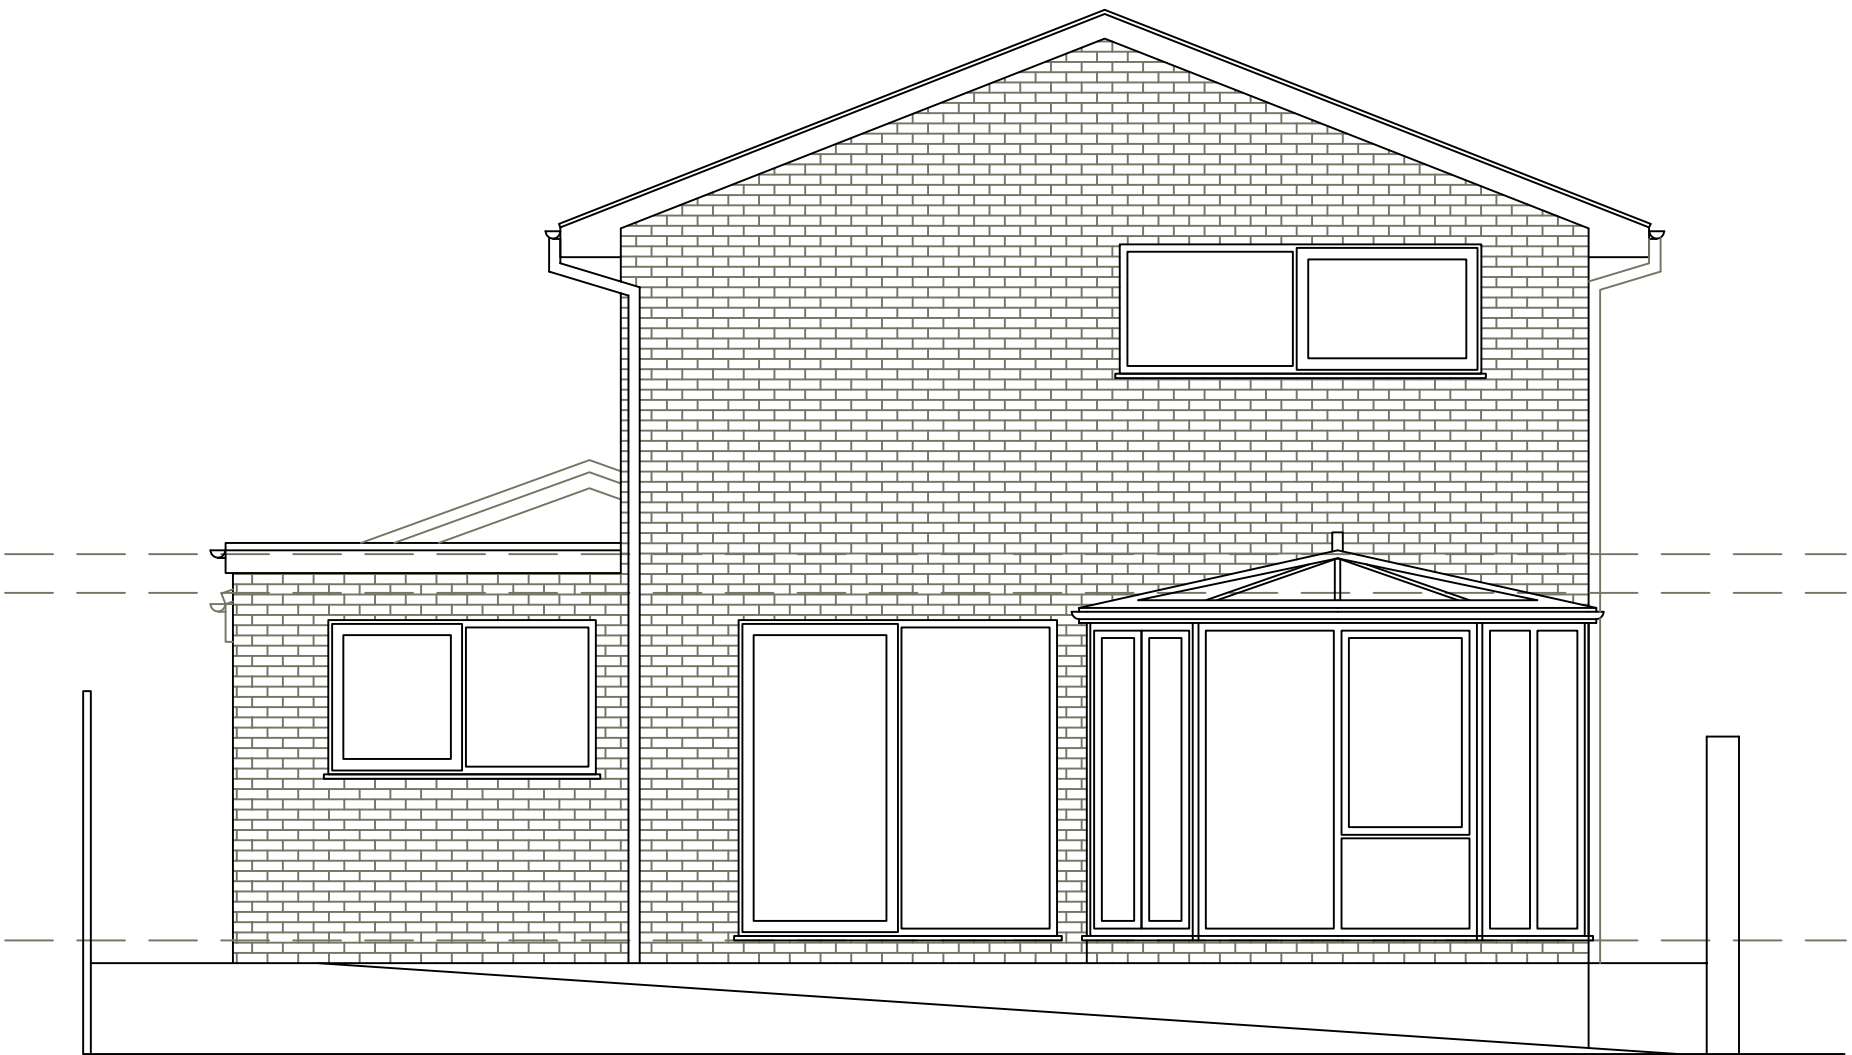

Existing Rear Elevation
Scale 1:50



Existing Front Elevation
Scale 1:50

ALL STEEL WORK SIZES AND DESIGN TO BE
CONFIRM BY ENGINEER BEFORE
COMMENCEMENT OF WORK

rev:	date:	comment(s):	name:	check:
status: PLANNING				
client: 18 Hey Croft, Whitefield, Manchester M45 7HX				
job: Proposed Rear Extension and Internal Refurbishment Works				
title: DETAILS AS EXISTING				
drawn: SN	date:	scale @a1: 1:50		
job no: 818	drg no: P-02	Rev -		