



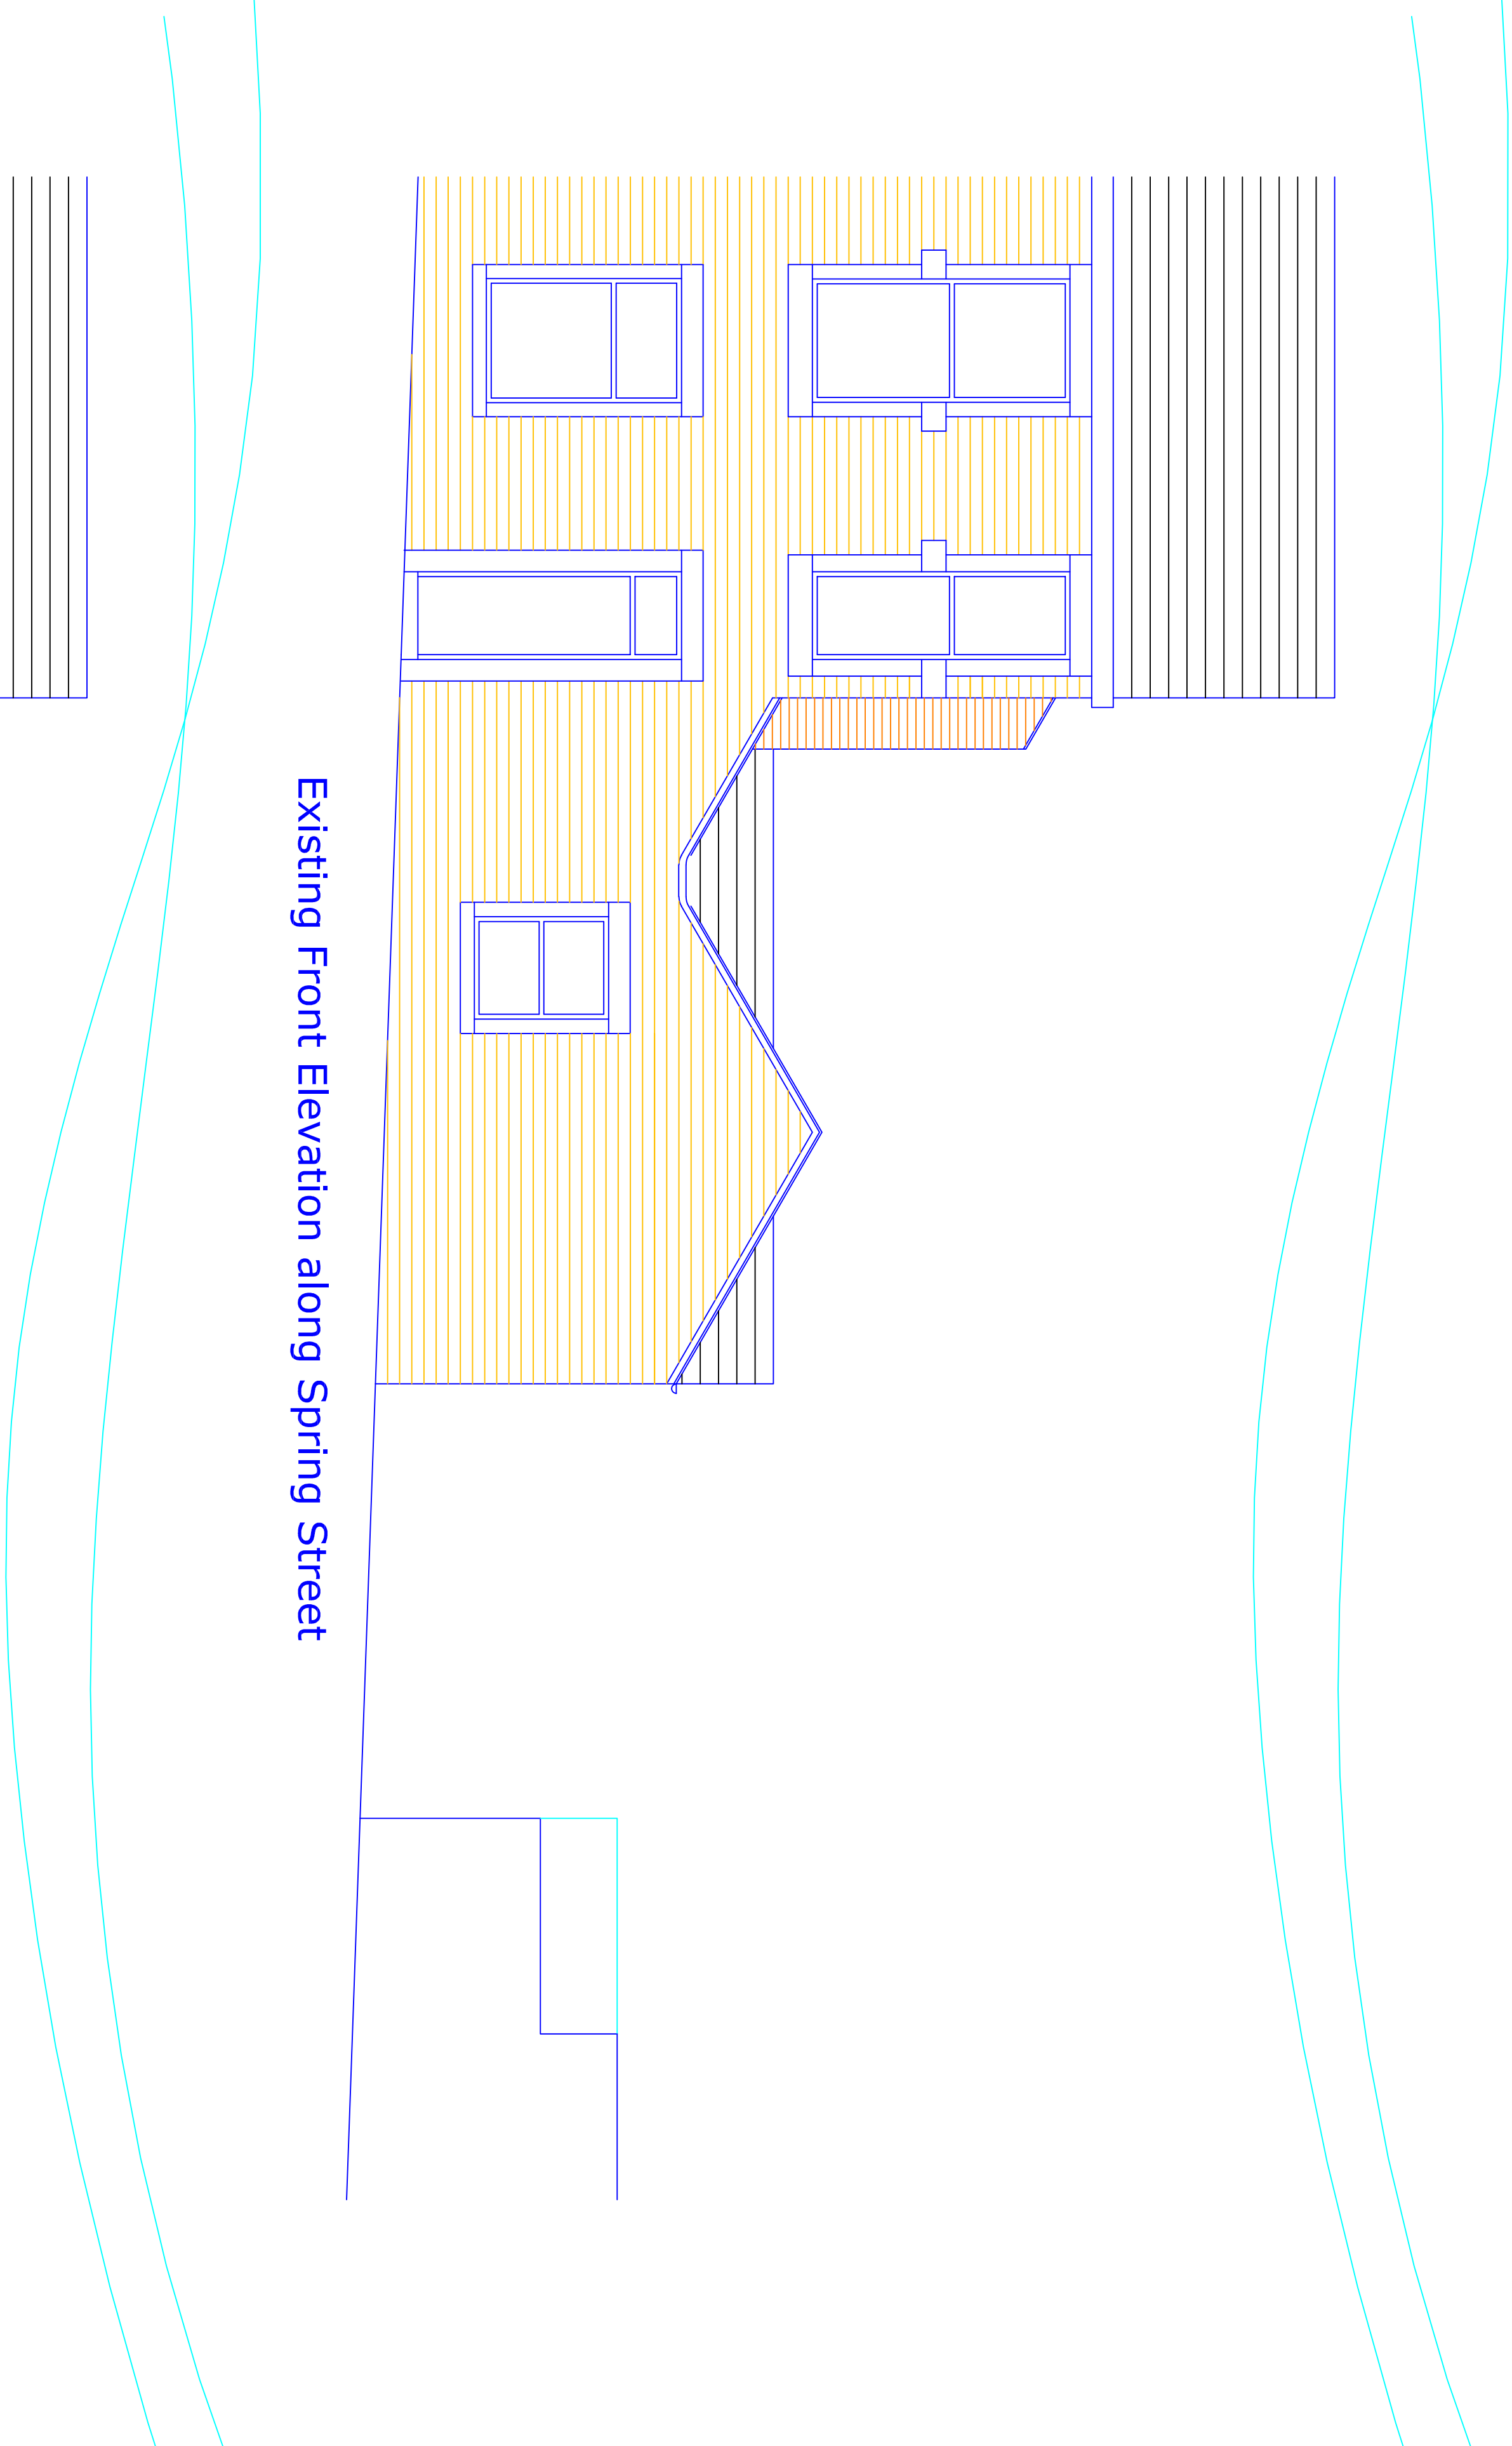

Existing Front Elevation along Spring Street

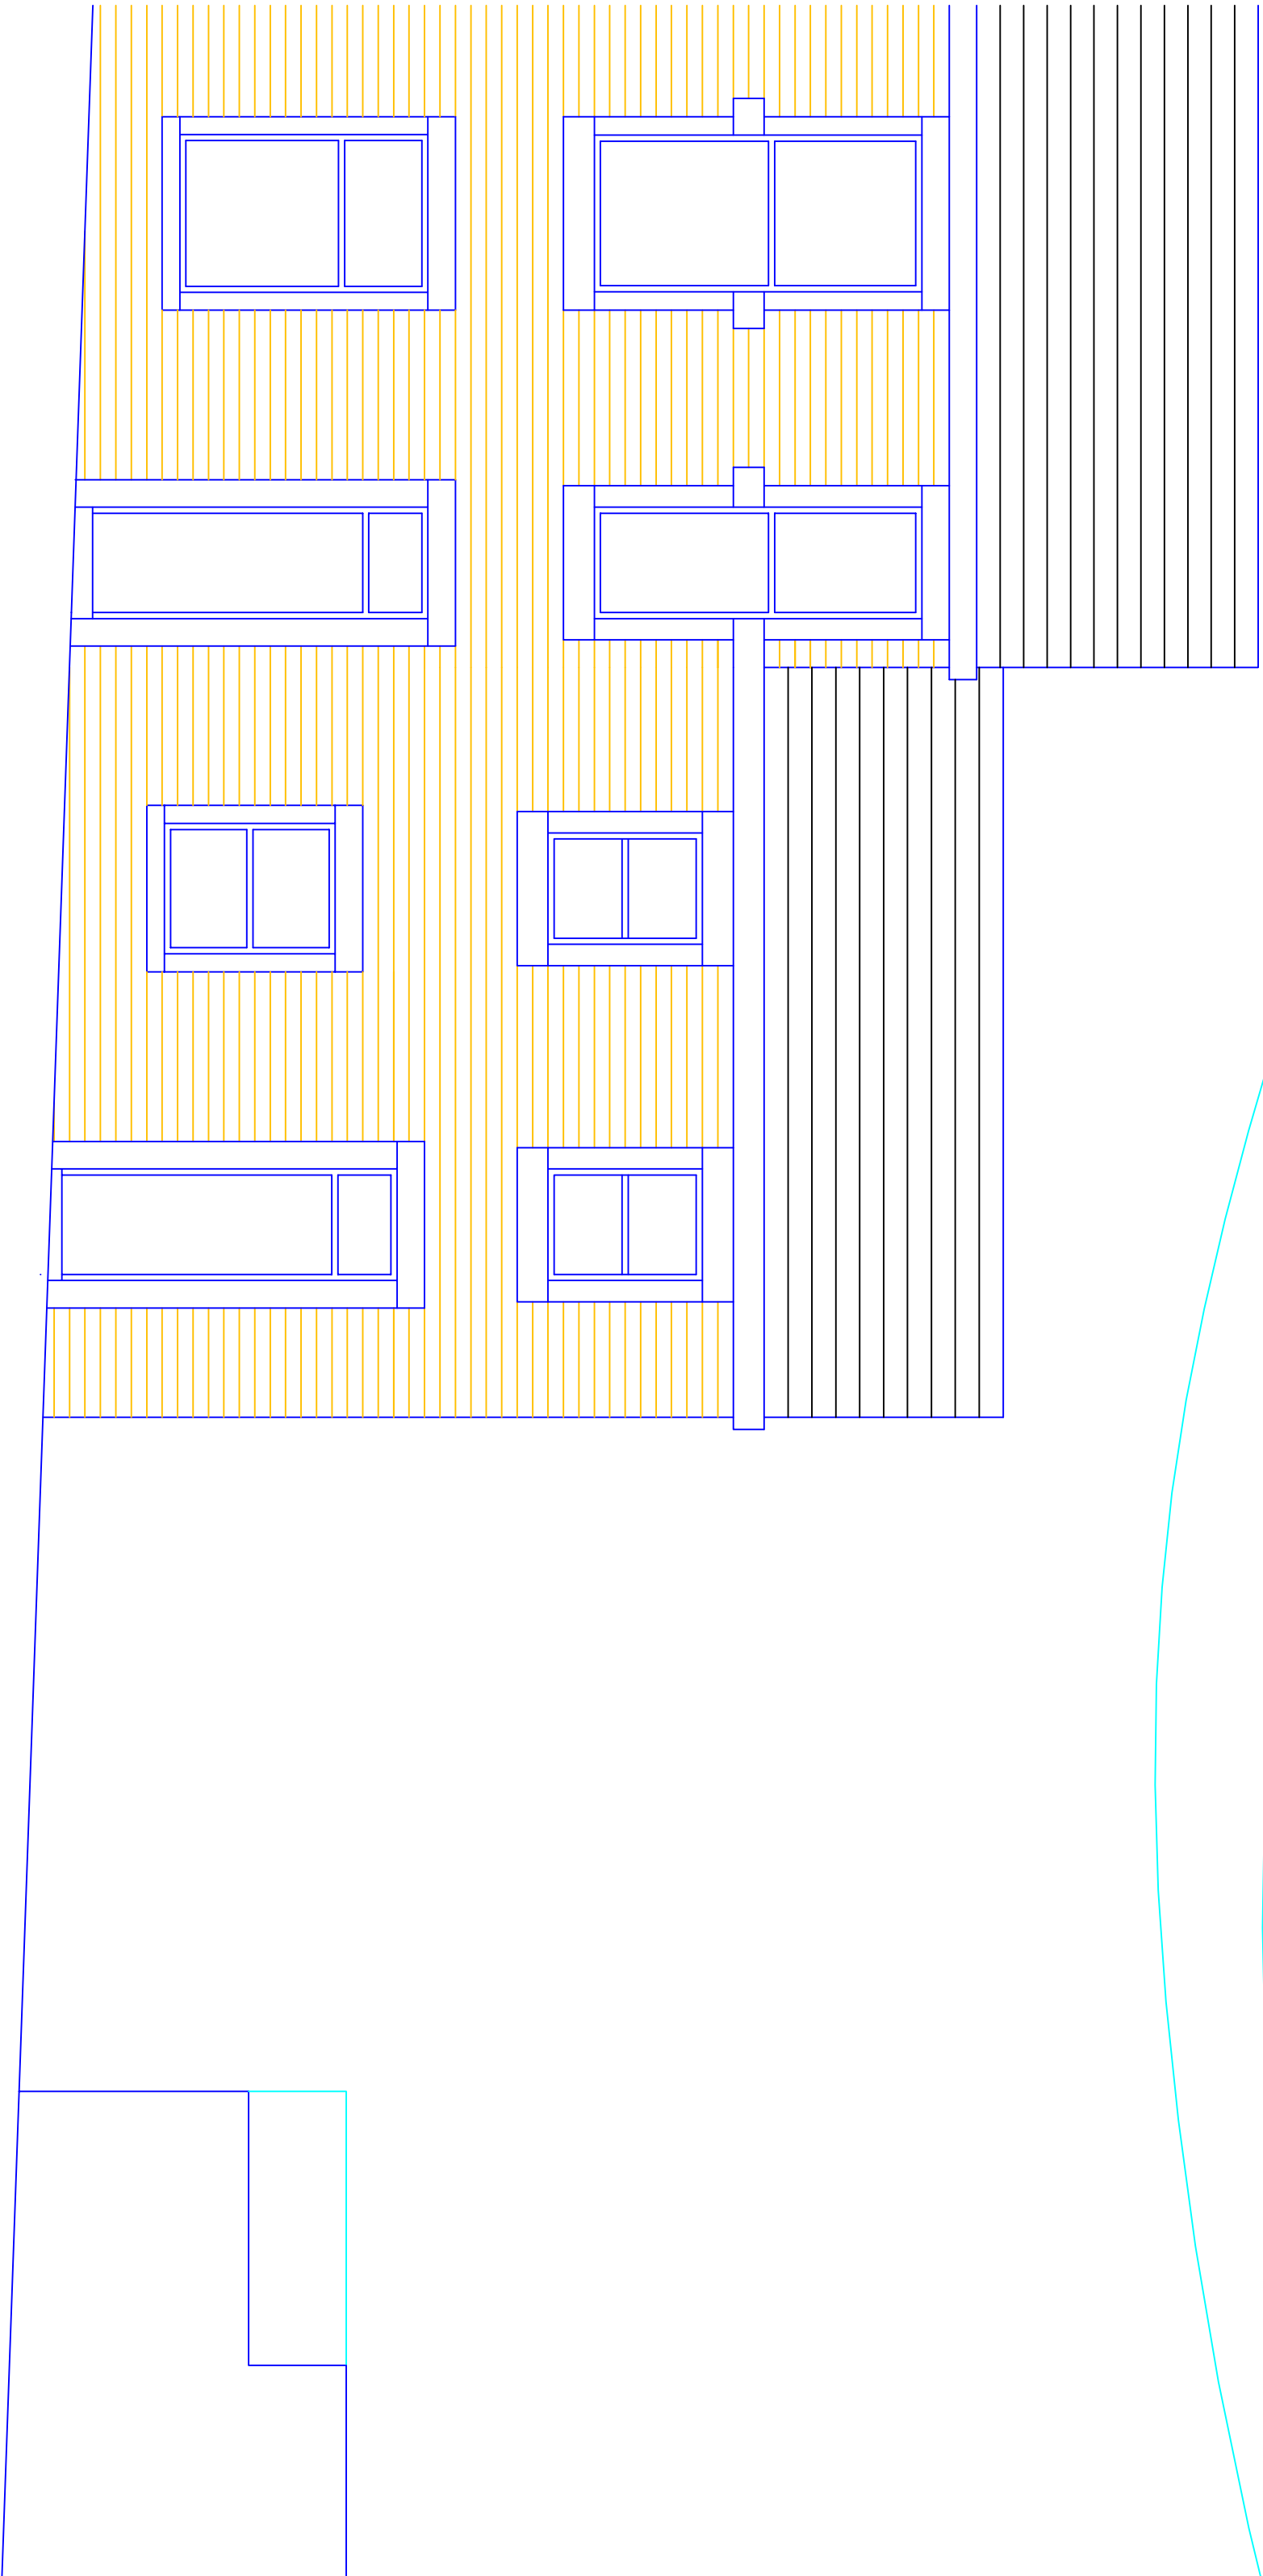

Proposed Front Elevation along Spring Street

0123m

Former Smithie Garage

Spring Street
Ramsbottom
BL0 9JQ

scale 1:50 at A1
July 2025

AW4-03

Existing and Proposed
Street Scene

PPY design Ltd

2 Helmshore Road, Holcombe Village
Ramsbottom, Lancashire BL8 4PA
Gary Pearson (BA(ons)) DipArch RIBA
garyppdesign@gmail.com
T. 0706 822751 M. 07712 669482