



Development Details for the BT Building - Proposed Roof Plan

Fragrance Oils International Limited Eton Hill Industrial Estate, Eton Hill Road, Radcliffe, Manchester M26 2FR


Revision

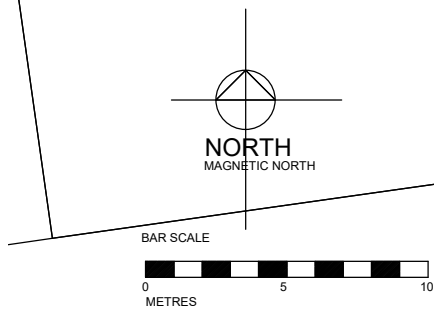


GENERAL KEY

 

INDICATES BASIC SOLAR PANEL LAYOUT

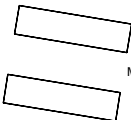

MAXIMUM NUMBER OF ROOF LIGHTS

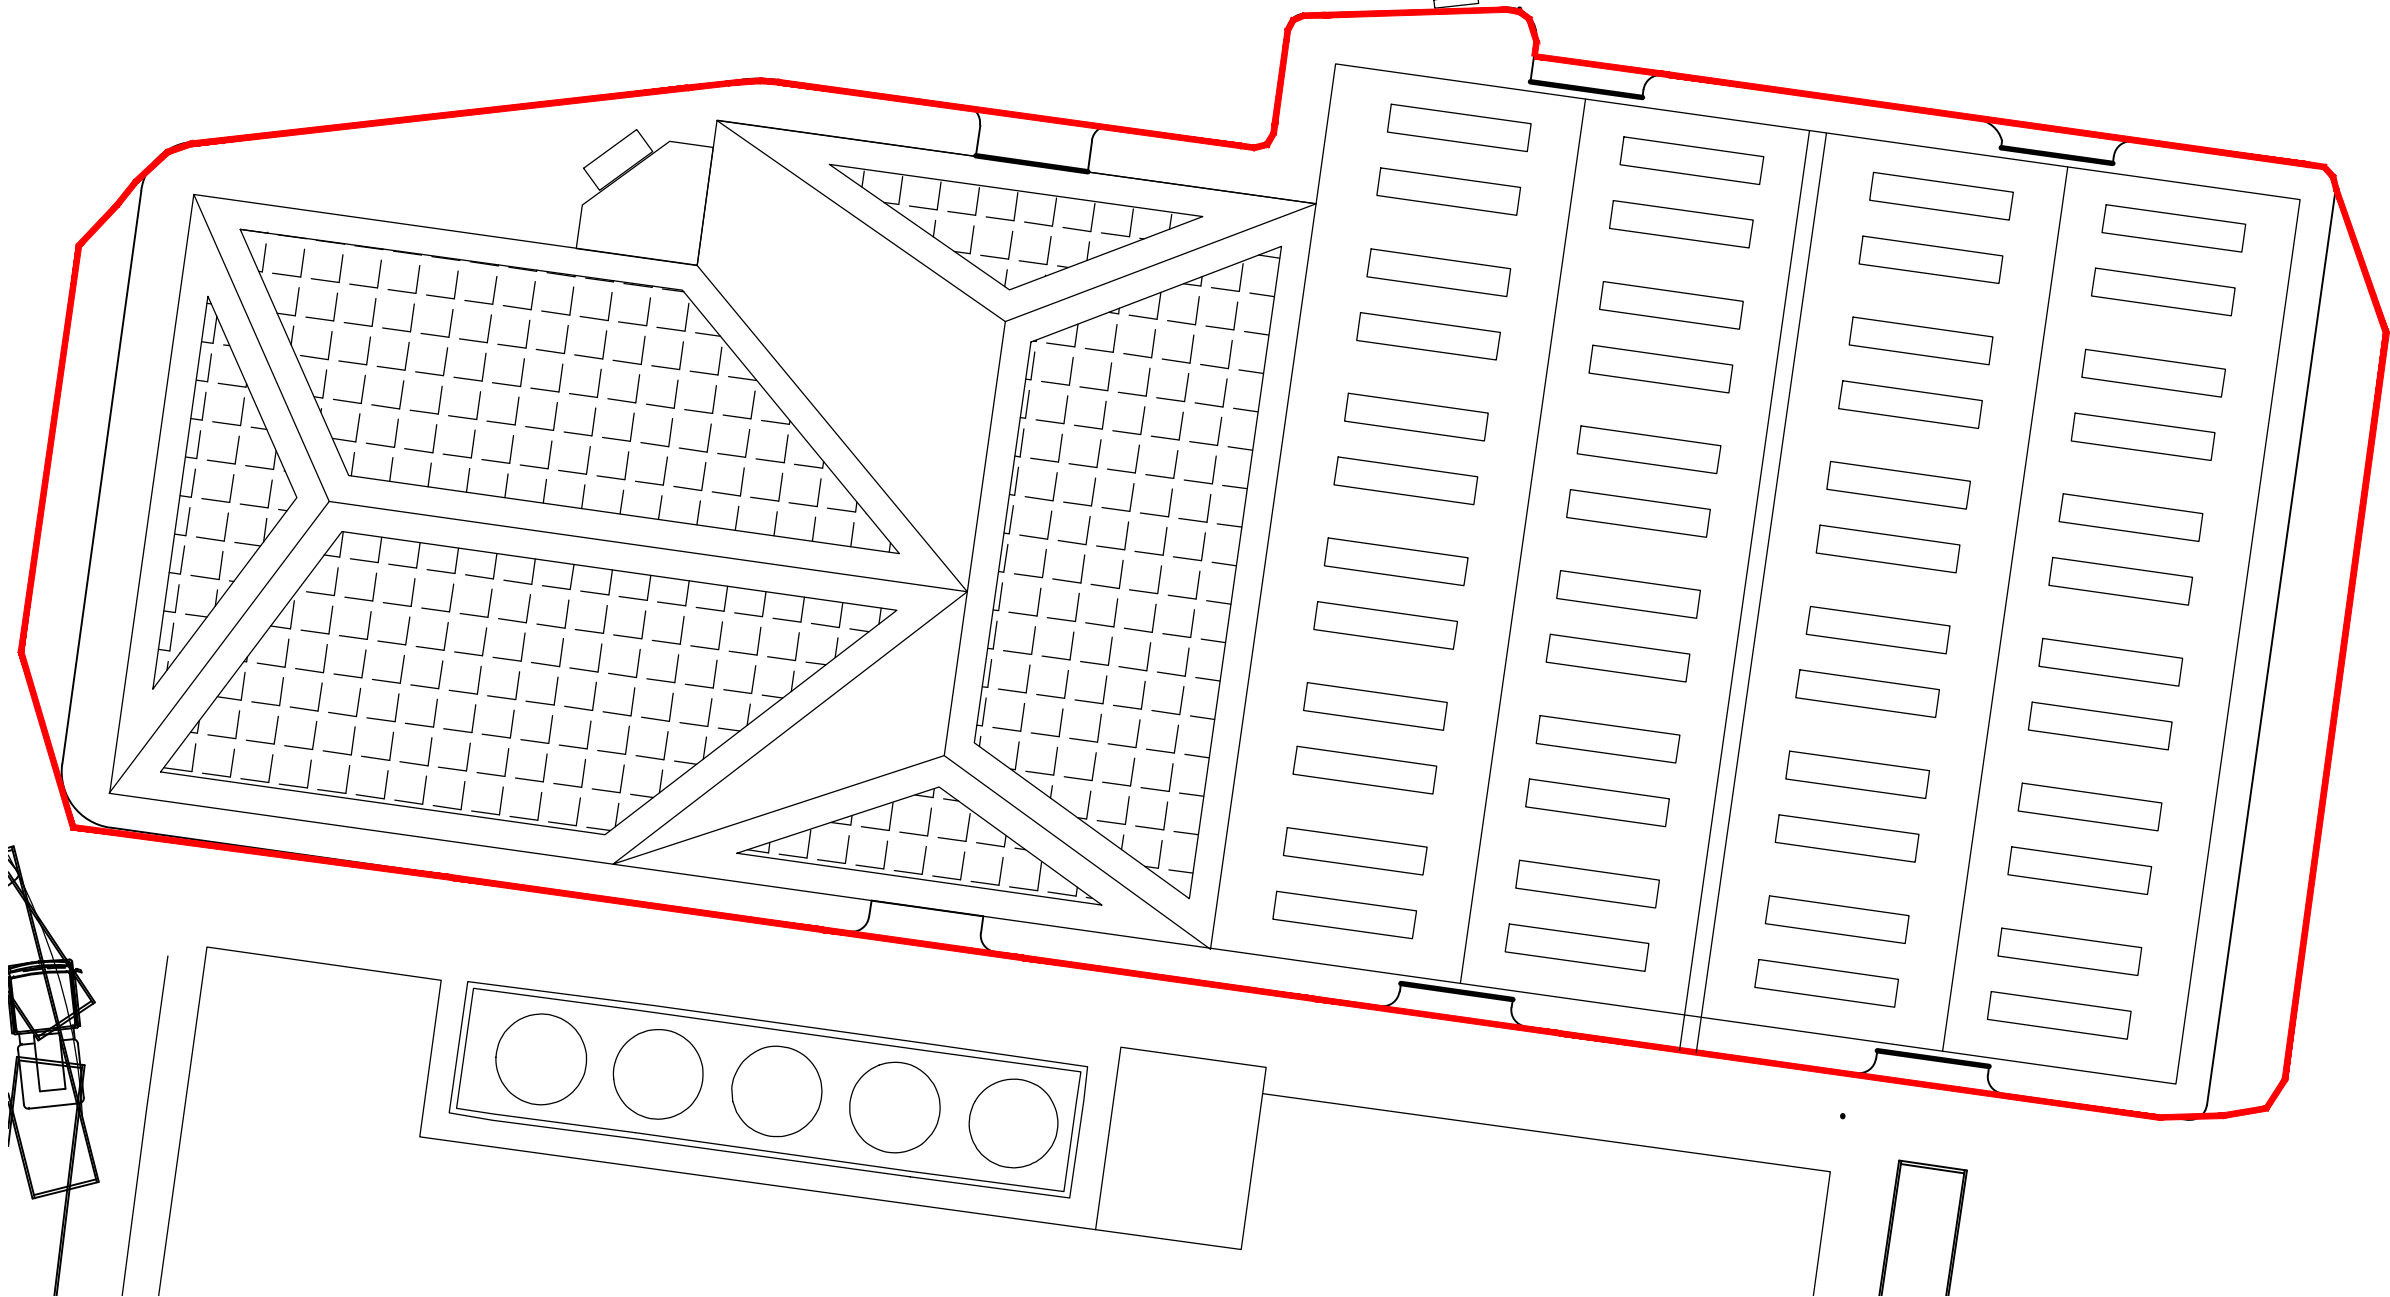

-	-	-
Revision	Description	Date
Drawing Title Fragrance Oils International Limited Eton Hill Industrial Estate, Elton Hill Road, Radcliffe, Manchester M26 2FR		
Drawing Title BT Site Redevelopment Proposed Roof Plan		
Dwg No. fha 25/120/08.00 PA Rev ~ Scale 1:200@A3 Date June 2025		
 Francis Haigh Associates Architectural Design & Planning Consultant The Annex 78 Maliston Road, Gt. Sankey, Warrington, Cheshire WA5 1JS Tel / Fax 01925 493210 Email francis.haigh@rnlworld.com		

Scale 1:200 ref: fha 25/120/08.00 PA