


VISUAL SCALE 1:100 @ A3


Notes: This drawing is the copyright Paddock Johnson Partnership Limited and may not be used without their prior written consent. Written dimensions to be taken in preference to scaled dimensions. Due to the inaccuracies of scanning, scanned images should not be scaled.

+	REV:	DATE:	DESCRIPTION:	BY:
	A	01/11/2021	Internal layout amended	HF


Materials Key	
Ref.	Material
1	Grey Roof Tile
2	Black uPVC Rainwater Goods
3	Common Brick, Painted Red
4	Common Brick, Buff
5	Concrete Plinth
6	External Metal Roller Shutter
7	Window Frame, White uPVC
8	Composite Door, White
9	Wooden Door, White
10	Brown Fascia

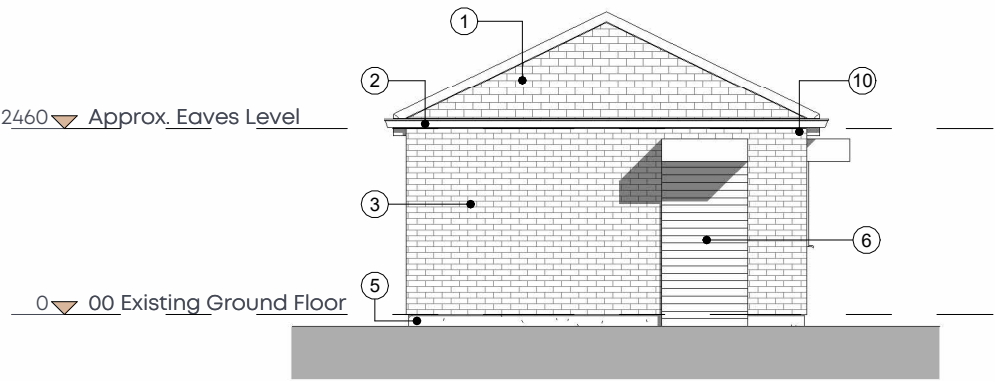


Existing Front Elevation - Office & Pitch 1
1:100

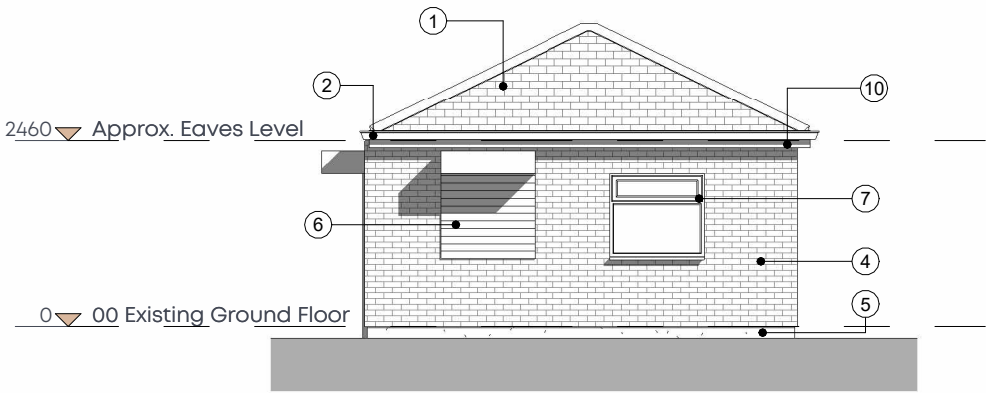


Existing Side Elevation 01 - Office & Pitch 1
1:100

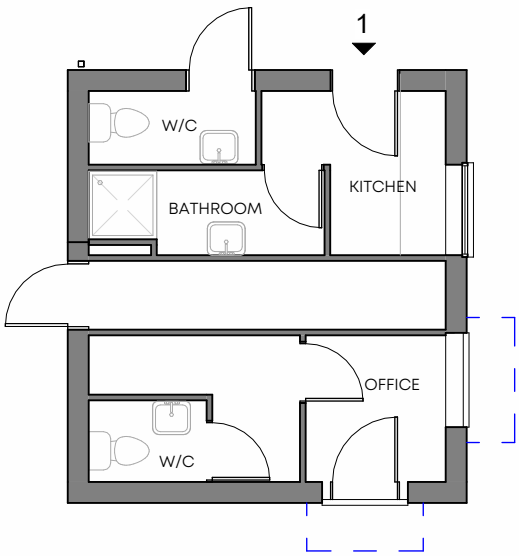

00 Existing Ground Floor
1:100

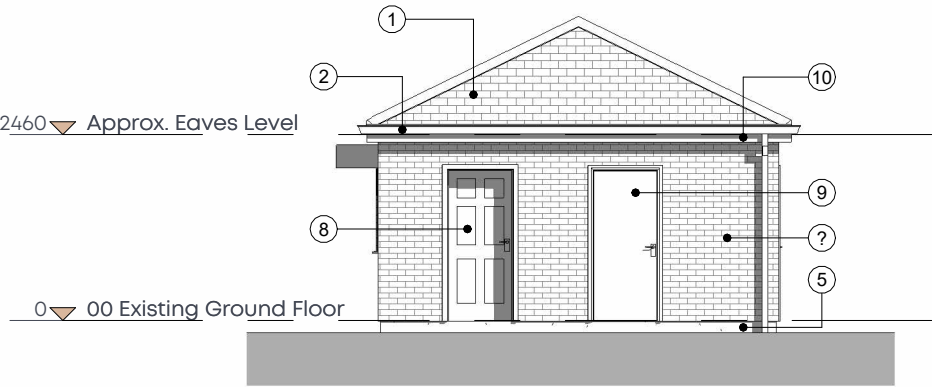

Existing Rear Elevation - Office & Pitch 1
1:100

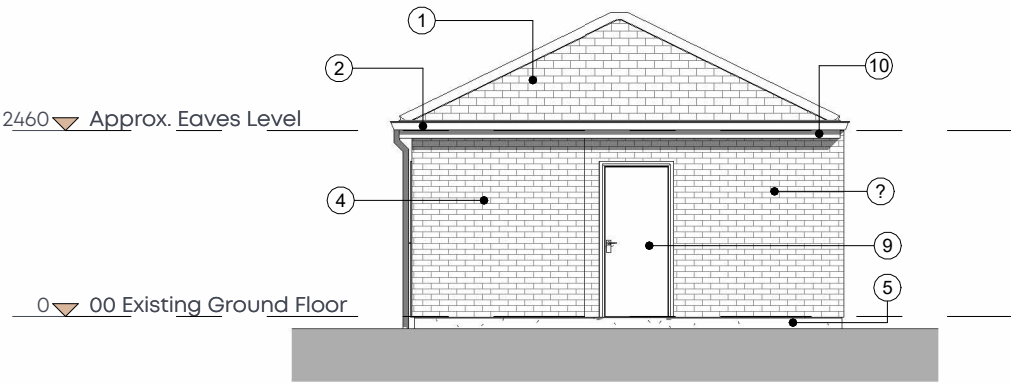

Existing Side Elevation 02 - Office & Pitch 1
1:100

CLIENT:
Bury Council

PROJECT:
Fernhill Gypsy and Traveller
Site Re-development

DRAWING TITLE:
Office & Pitch 1 - Existing Plans and
Elevations

DRAWING NUMBER:
19144-110-A

STATUS:
PLANNING

SCALE:
1:100@A3

DATE:
21/10/21

BY:
HF

CHECKED:
MK



Studio 2, The Lyceum,
Bath Street, Port Sunlight,
Merseyside, CH62 4UJ
0151 643 1234
admin@paddockjohnson.com
www.paddockjohnson.com
Paddock Johnson Partnership
Limited. Registered in England
and Wales. No. 06684275