




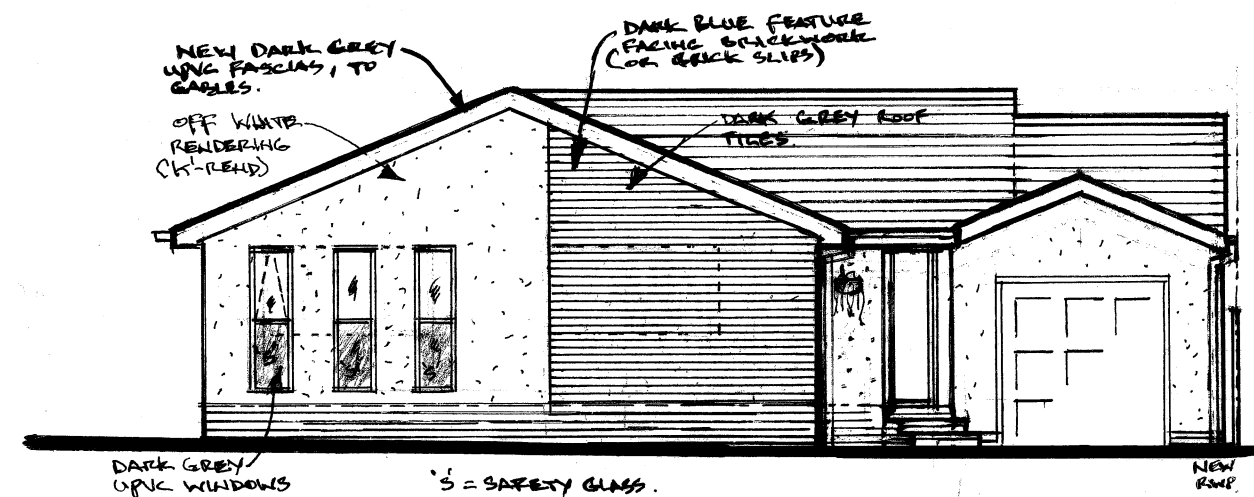


FRONT ELEVATION. 1:100

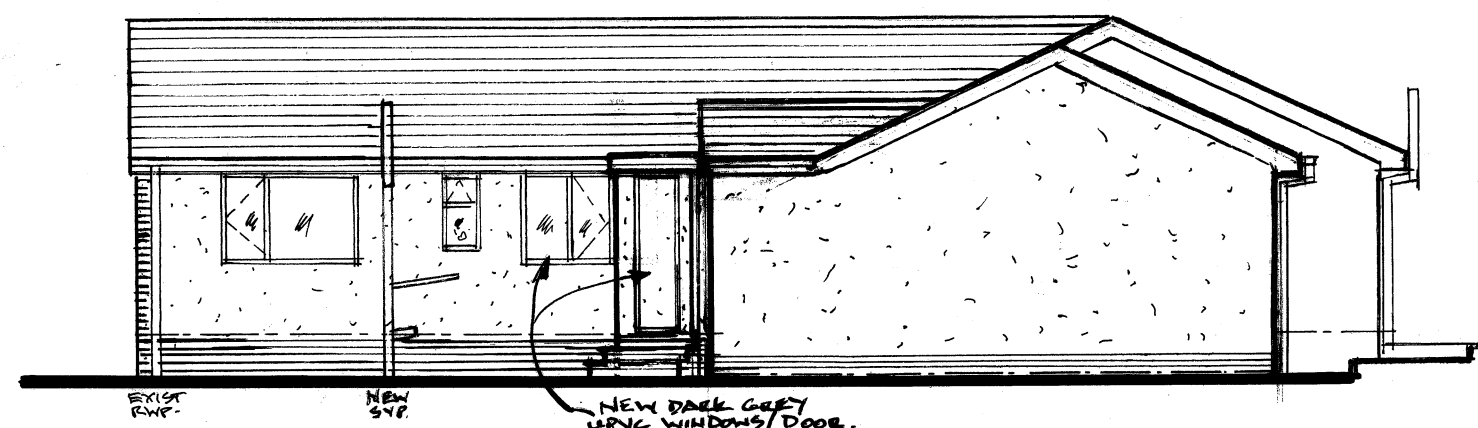


R.H. SIDE ELEVATION.

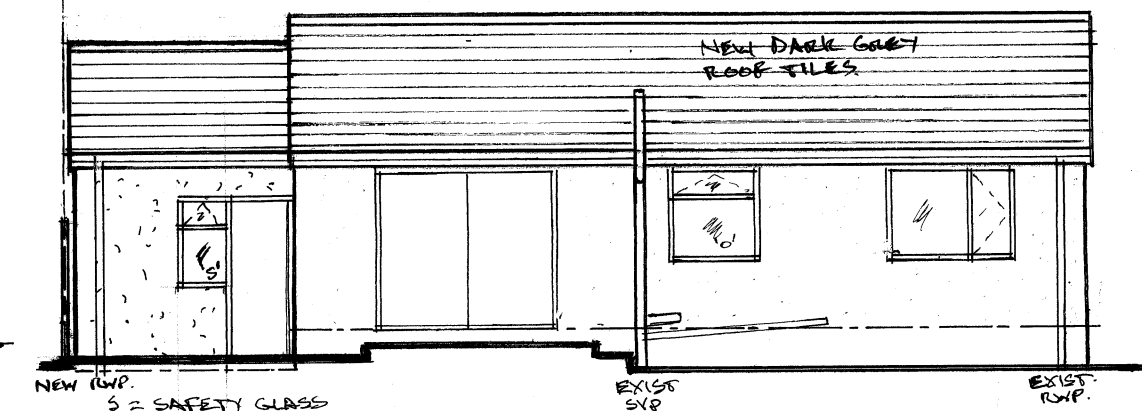

REAR ELEVATION

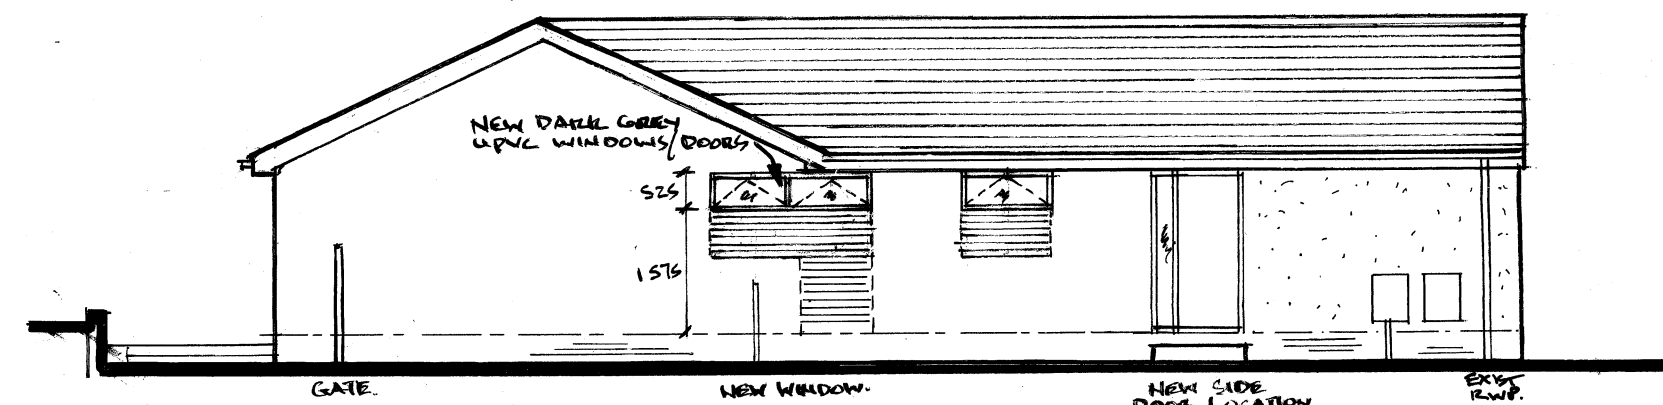

L.H. SIDE ELEVATION.

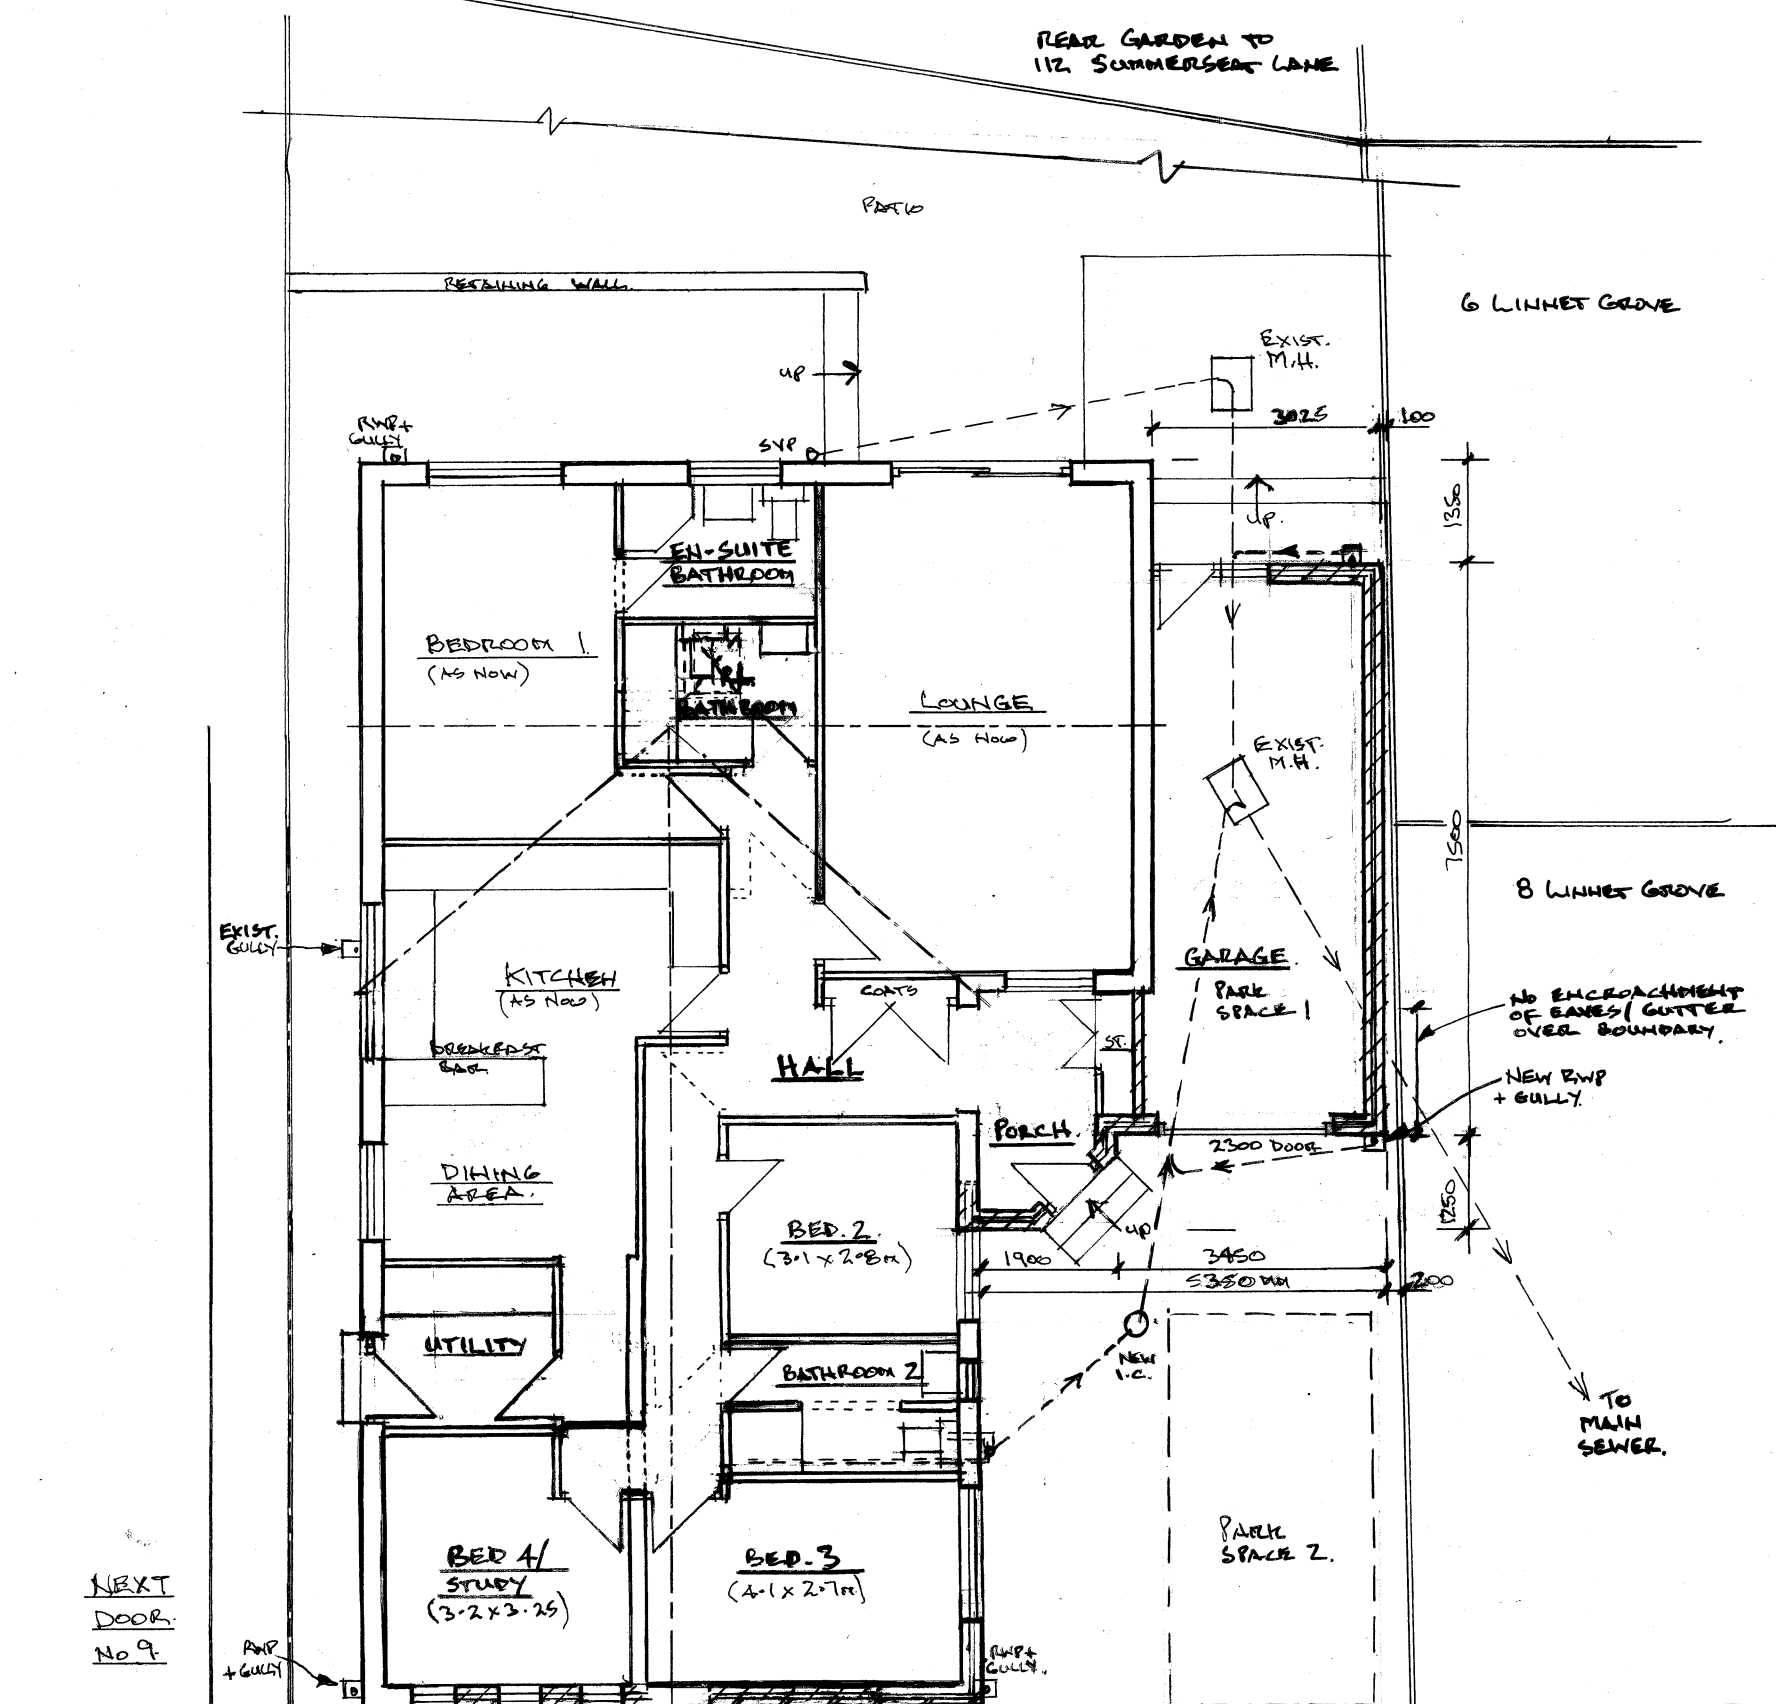

**GROUND FLOOR PLAN
1:100**



Architectural & Building Services

NEIL BUTTERWORTH

Tel:
Mobile: 07785 275483

89 Higher Ainsworth Road,
Radcliffe, Manchester, M26 4JJ.

Job Title **PROPOSED SINGLE STOREY SIDE
EXTENSION, & EXTERNAL ALTERATIONS,
AT 11 MAYFIELD CLOSE,
HOLCOMBE BROOK, BURY.**

Drawing Title **PROPOSED PLANS & ELEVATIONS.**

Scale 1:100	Date MAY 22	Drawn by N.B.	Drawing No. 2
-----------------------	-----------------------	-------------------------	-------------------------