



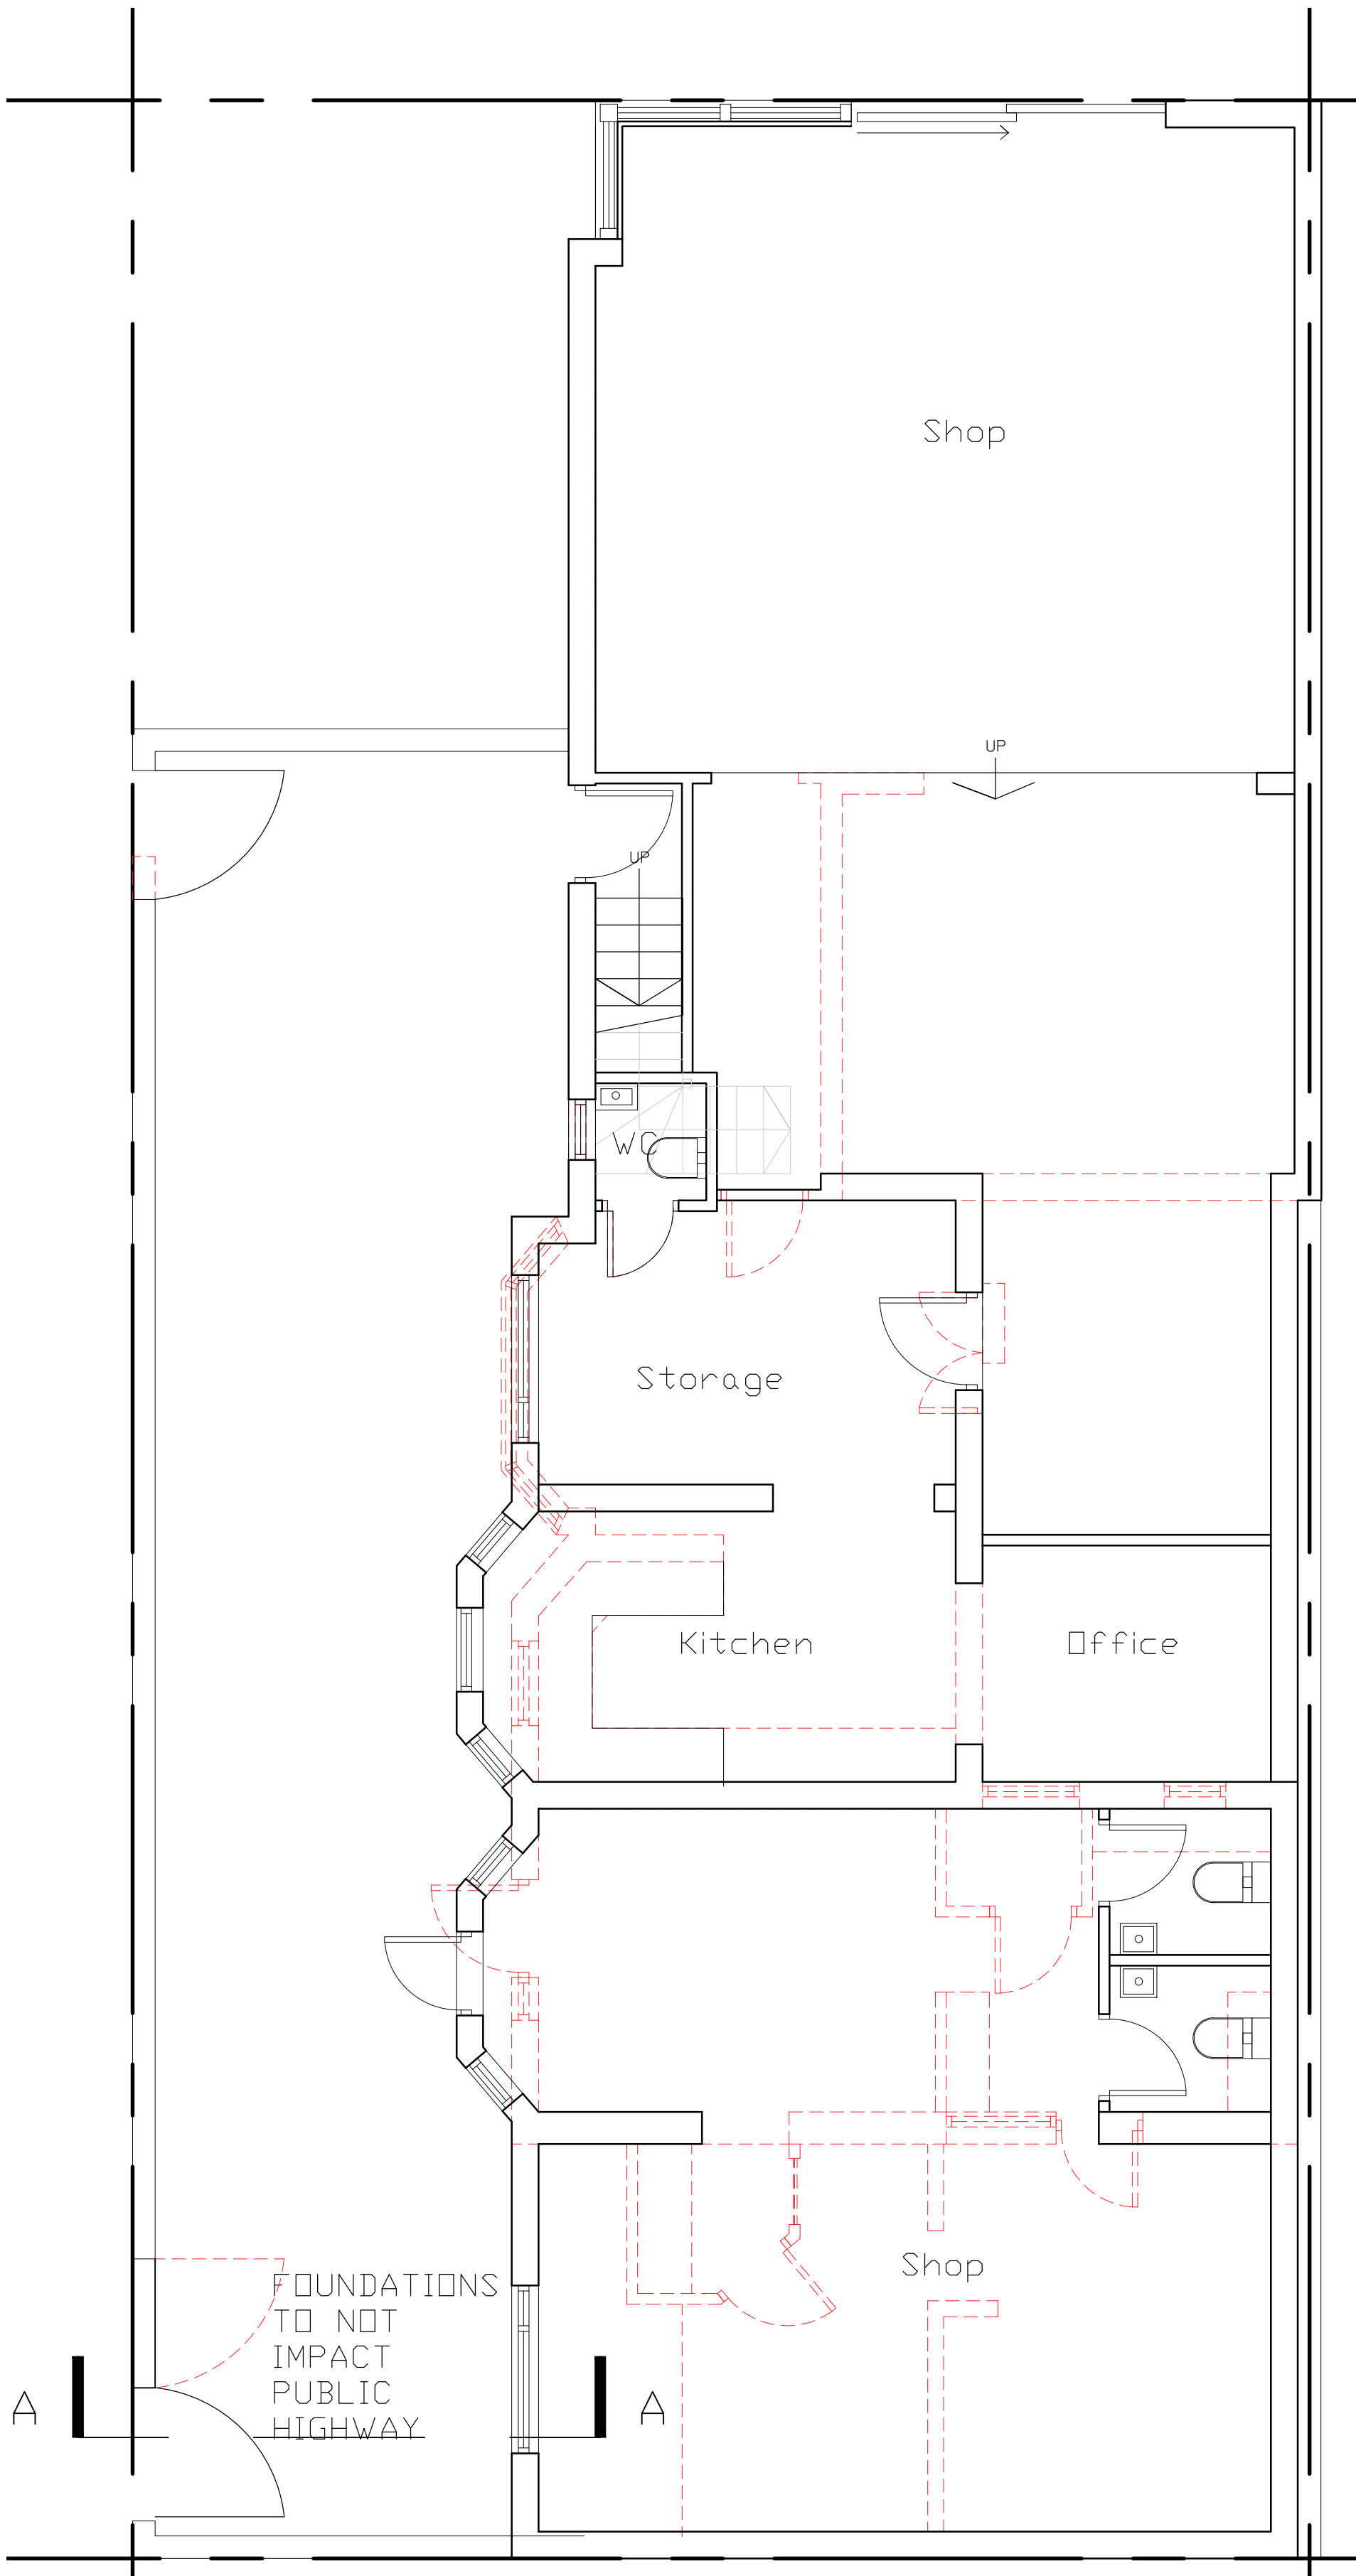


PROPOSED GROUND FLOOR PLAN

SCALE 1 : 50

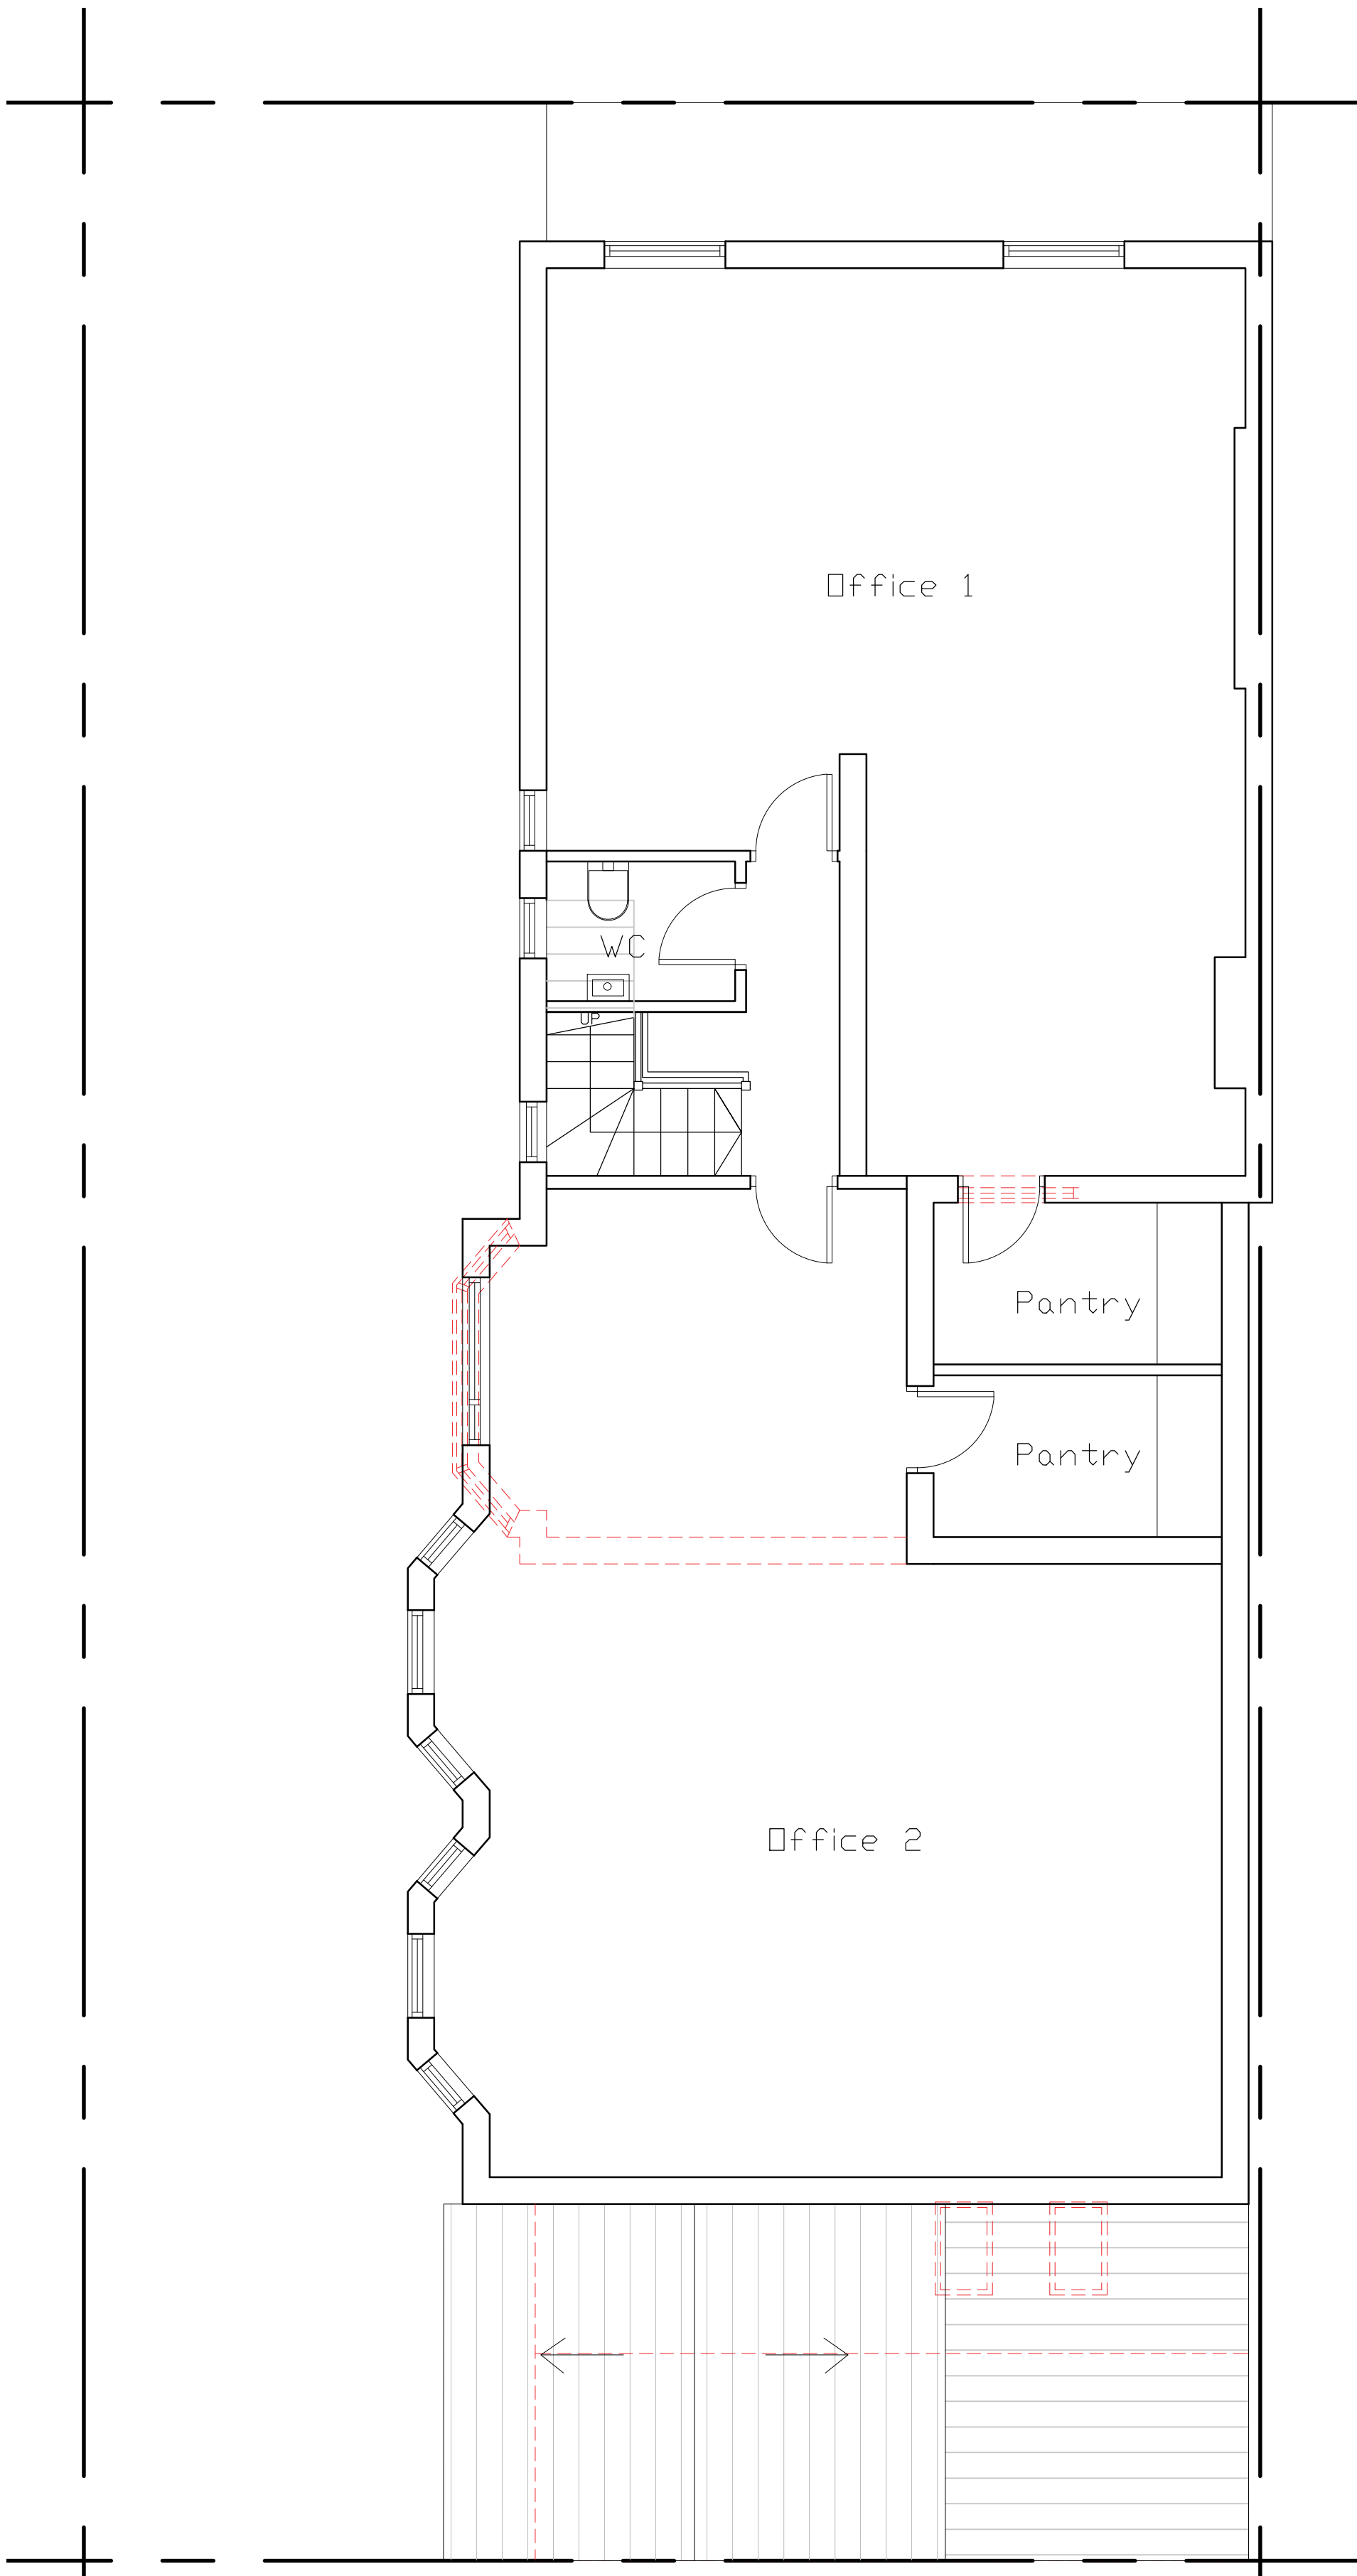

PROPOSED FIRST FLOOR PLAN

SCALE 1 : 50

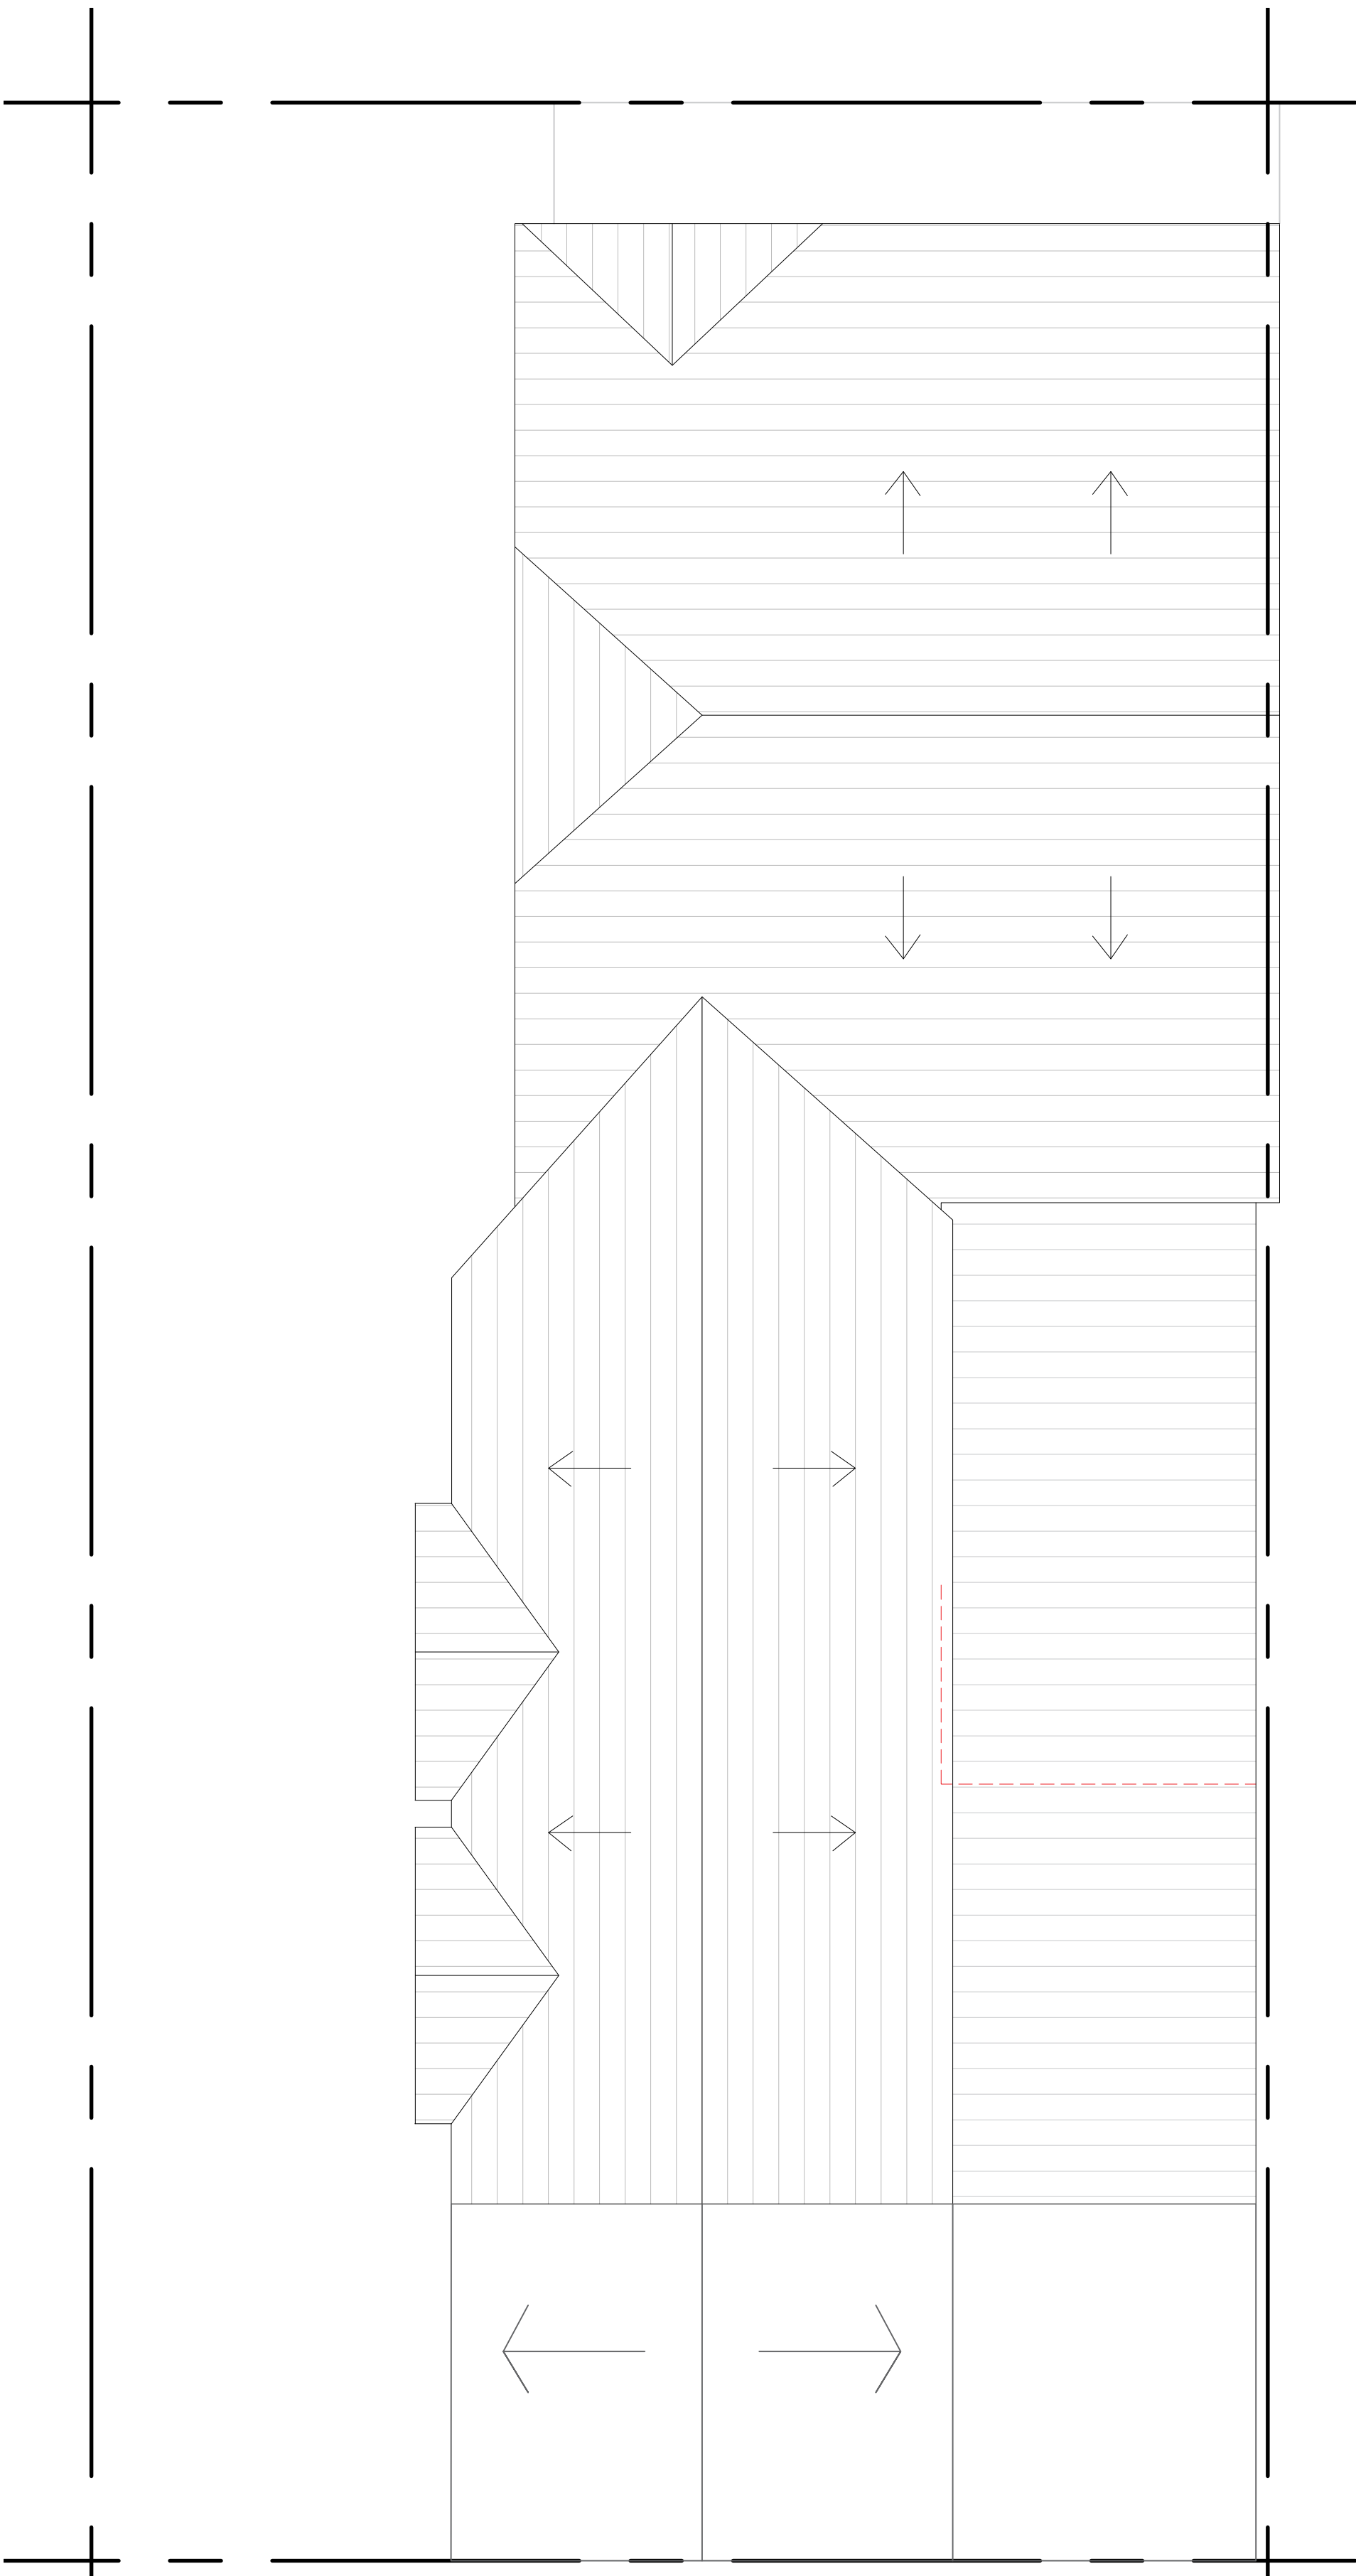

PROPOSED ROOF PLAN

SCALE 1 : 50



DEMOLITION

IMPORTANT NOTES: Do Not Scale from this Drawing.
Use Figured Dimensions Only.

DRAWING STATUS:			PLANNING			FOOTPRINT DESIGN		
REVISION	DATE	DESCRIPTION	SCALE	DATE		CLIENT: MR MOHAMMED ZERIA	SCALE: 1:50@A1	DATE: 14.03.25
A	24.06.25	General amendment						
B	21.11.25	Amendment made following planning review.						
C	28.11.25	Facade amendment						
E	04.12.25	Amendment made following planning review.						
F	09.12.25	Gates amended						
PROJECT: BONDS NEWSGATE, PRESTWICH						DRAWING TITLE: PROPOSED FLOOR PLAN		
DRAWING NO: L/00/005								