



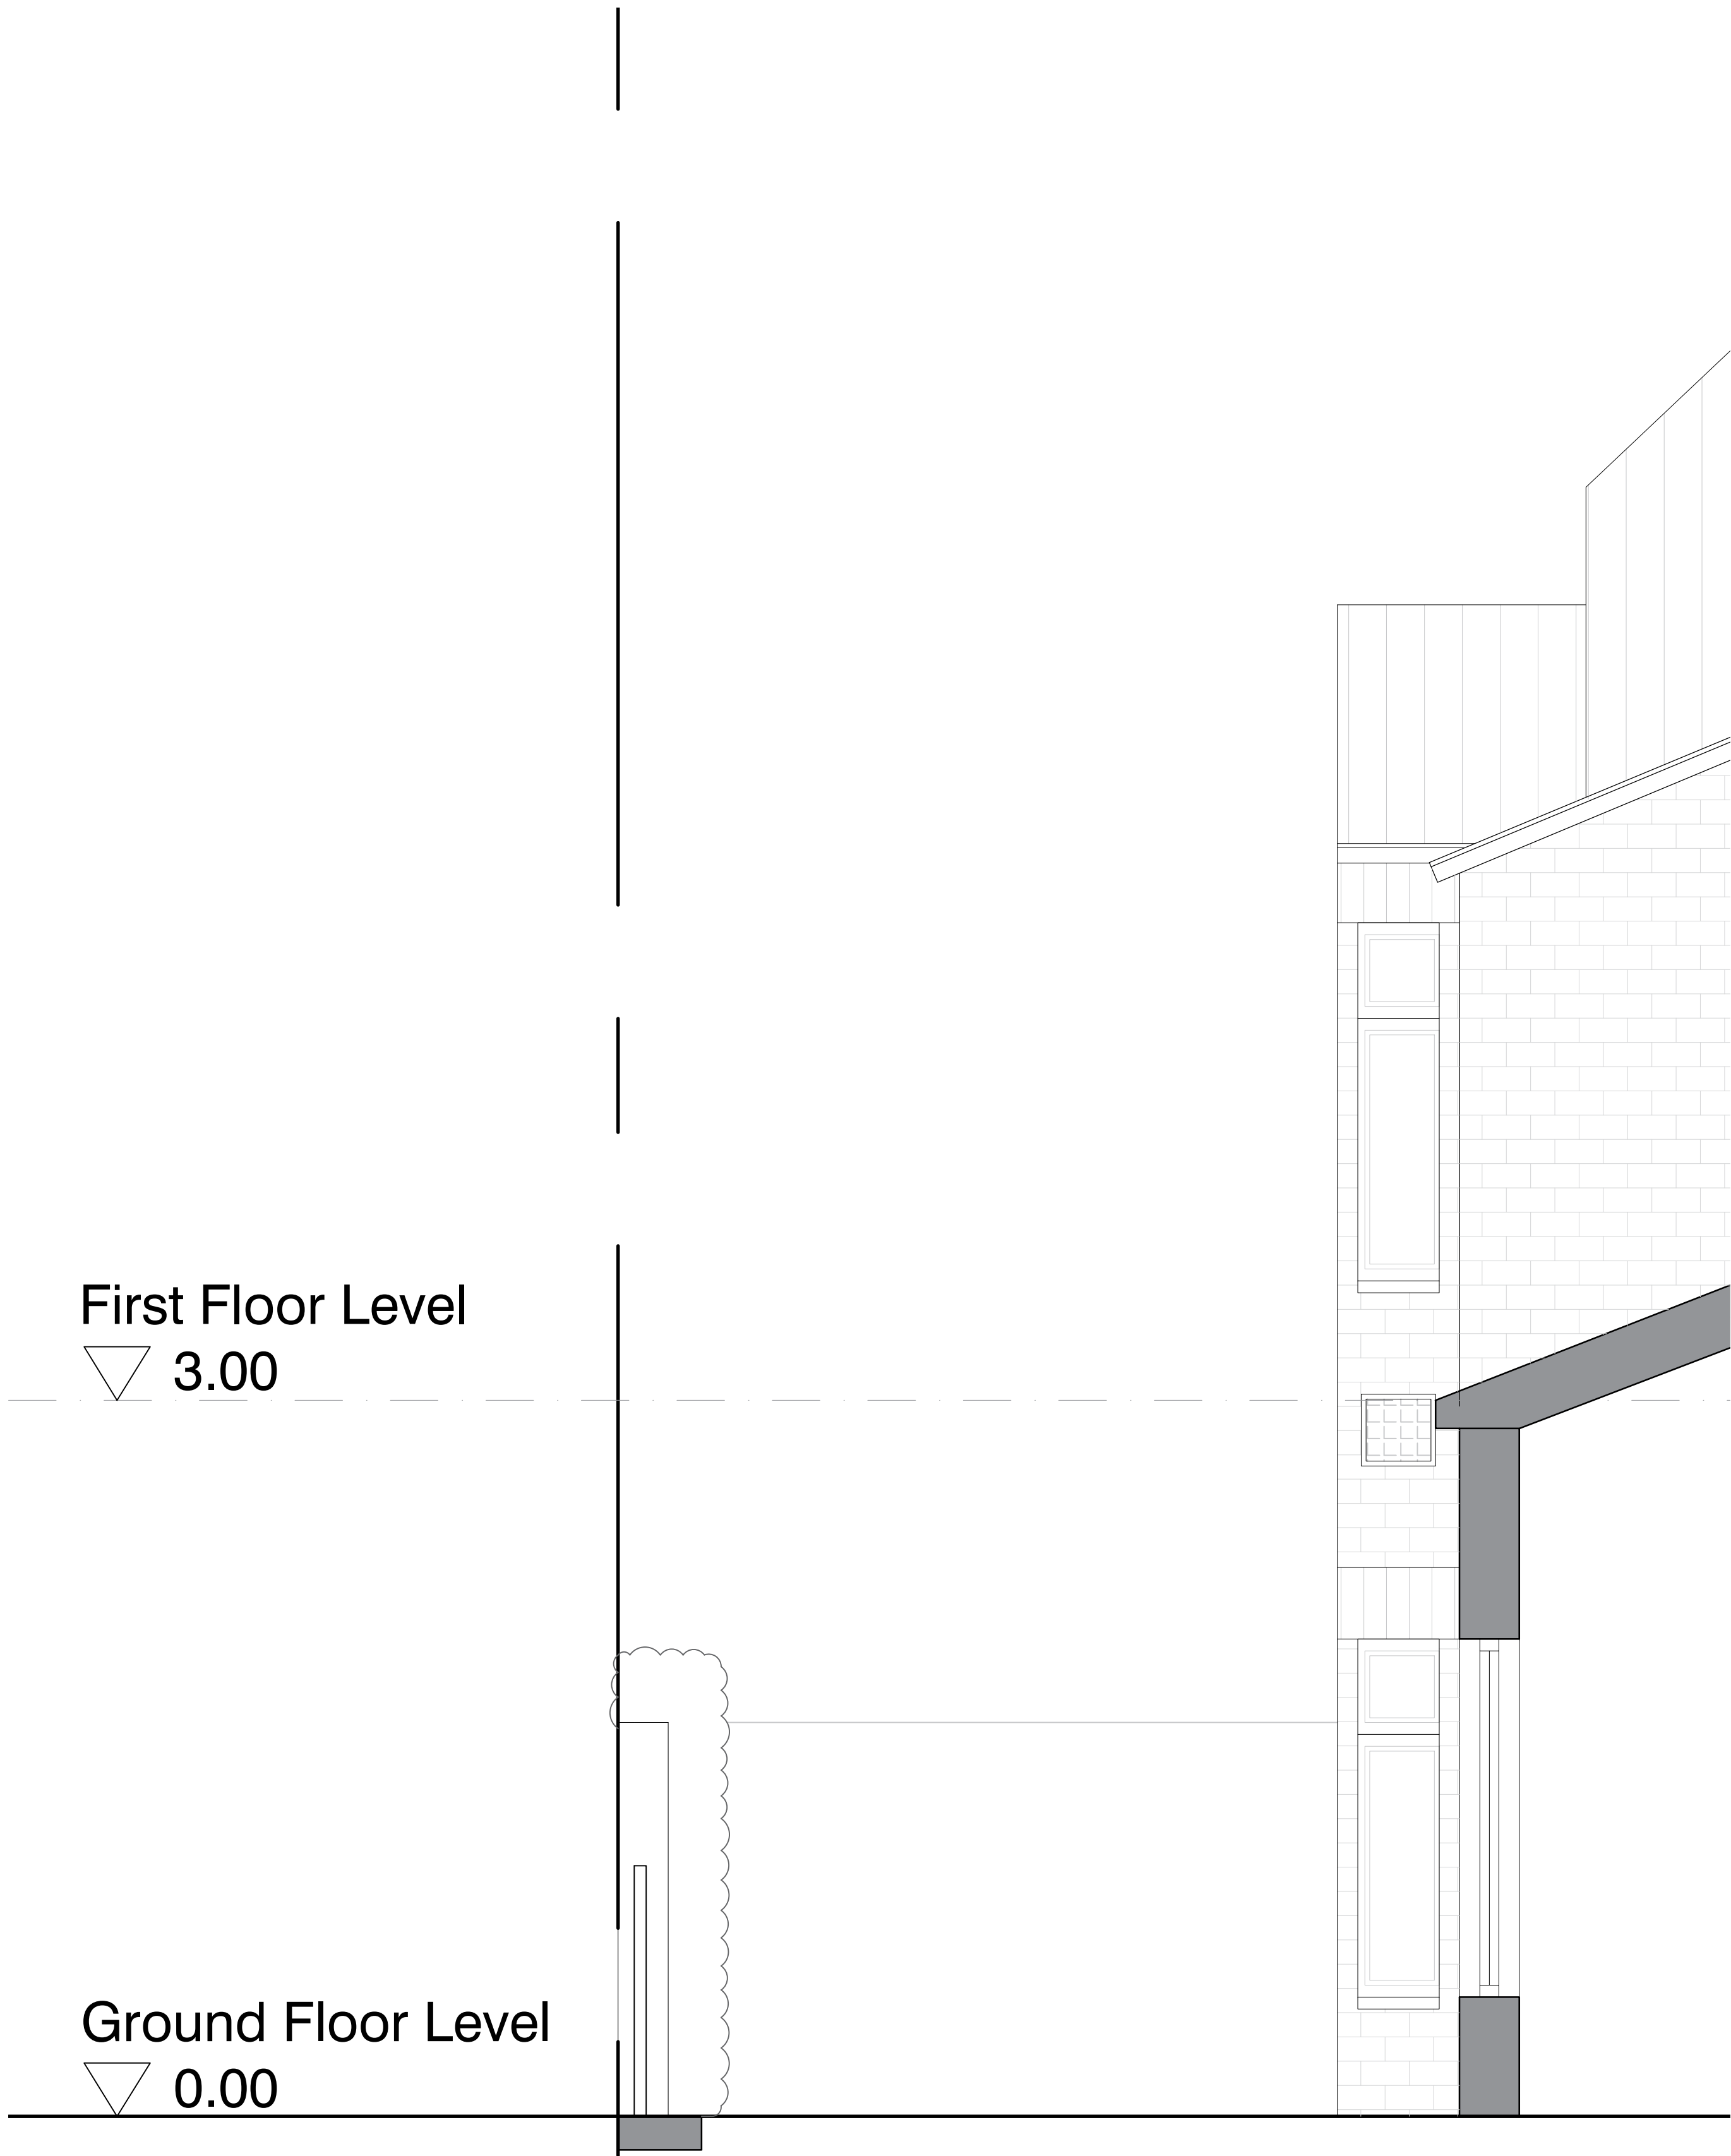

PROPOSED SECTION AA

SCALE 1 : 20

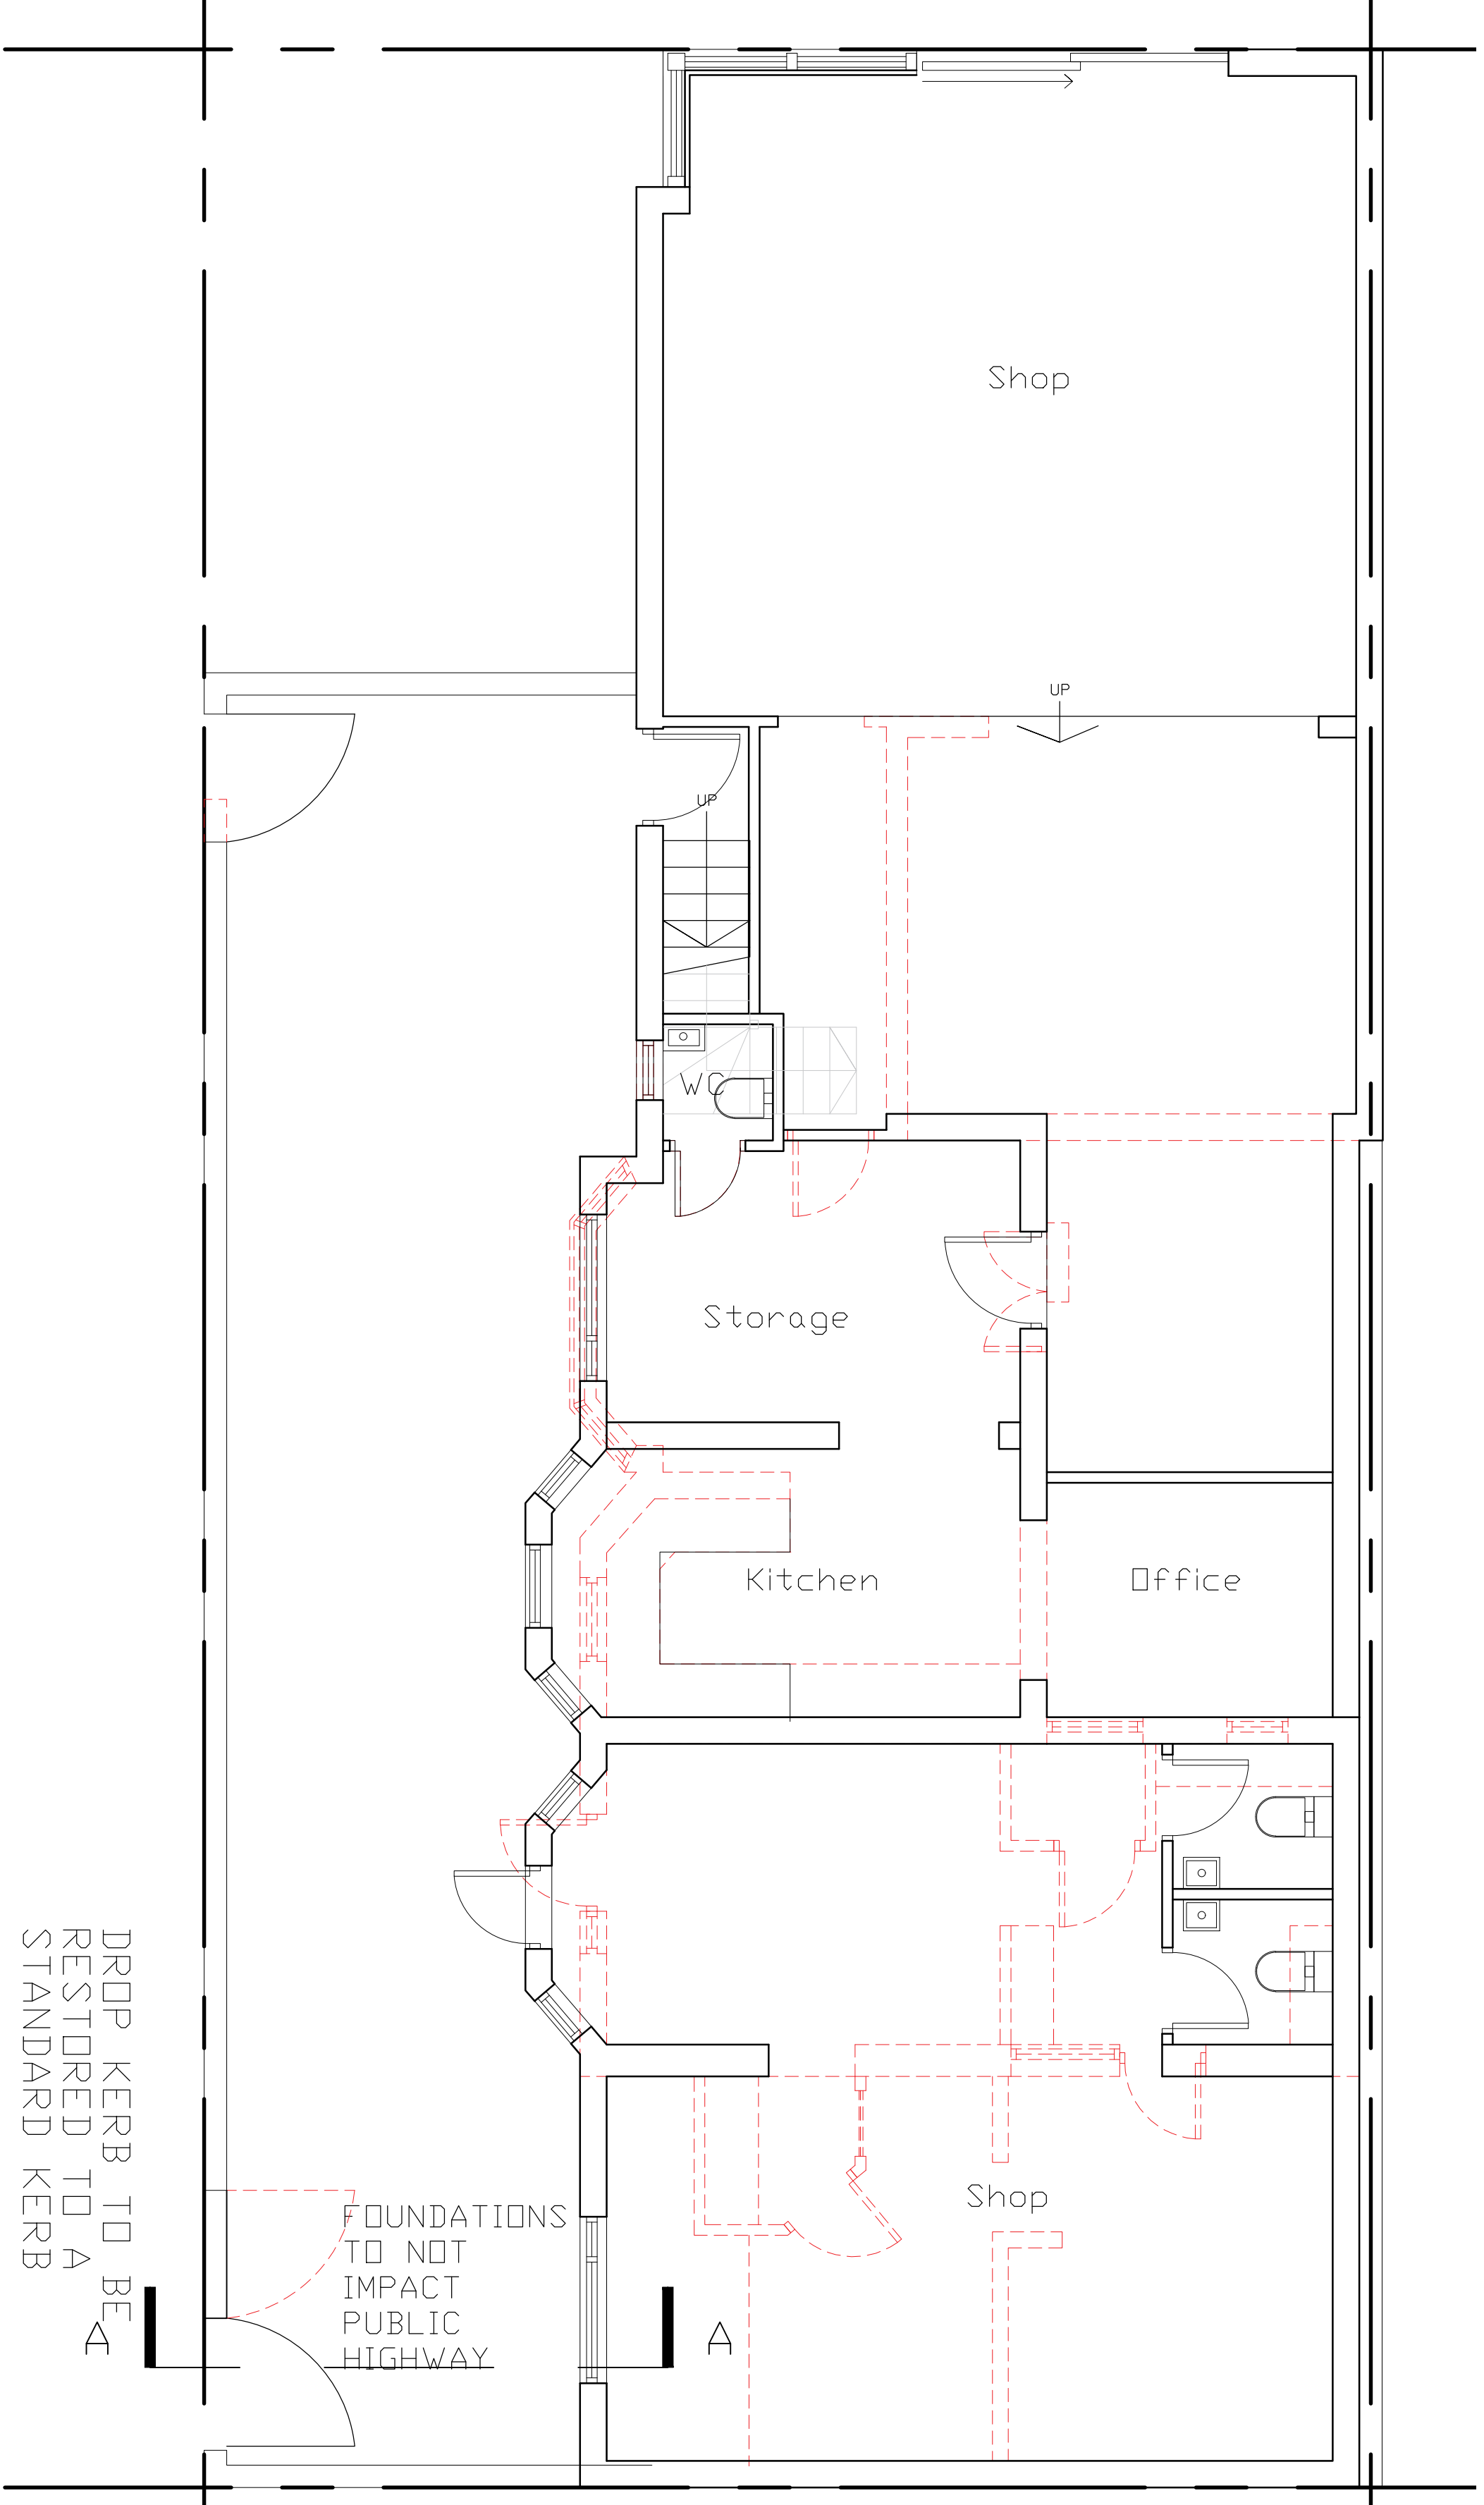

PROPOSED GROUND FLOOR PLAN

SCALE 1 : 50



© Copyright Footprint Design Ltd	IMPORTANT NOTES: Do Not Scale from this Drawing. Use Figured Dimensions Only.			DRAWING STATUS:			FOOTPRINT DESIGN			info@footprintdesign.net www.footprintdesign.net		
				PLANNING								
				REVISION	DATE	DESCRIPTION	CLIENT: MR MOHAMMED ZERIA			SCALE:	DATE:	
							PROJECT: BONDS NEWSGATE, PRESTWICH			1:50@A1	14.03.25	
				DRAWING TITLE: PROPOSED SECTION AA			DRAWING NO: L/00/010					