




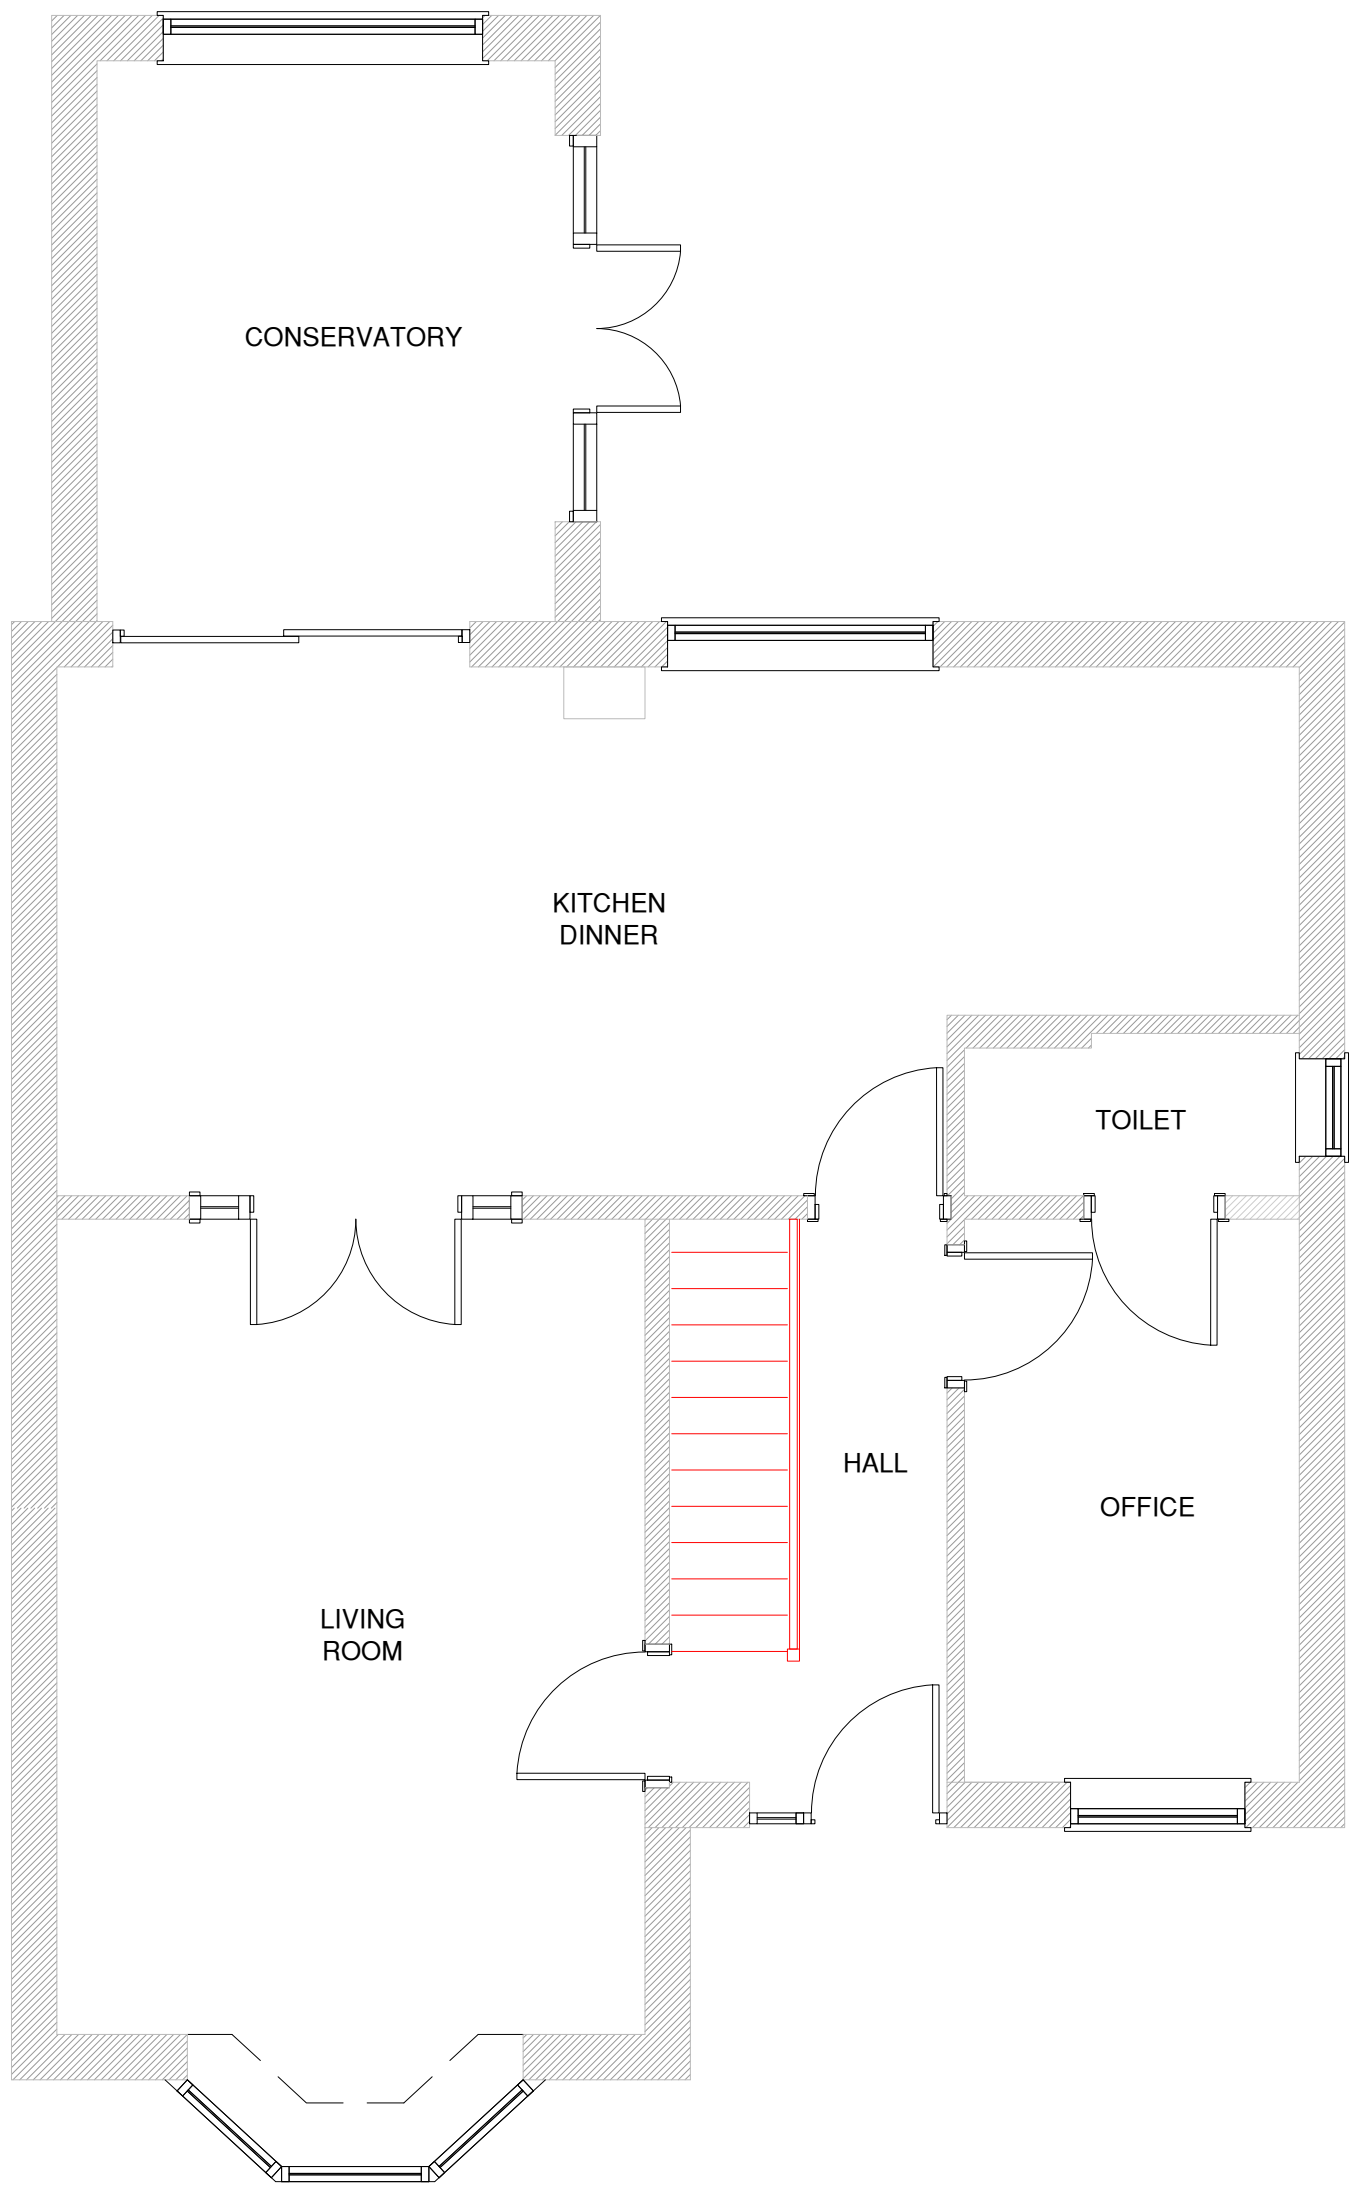

EXISTING PLAN

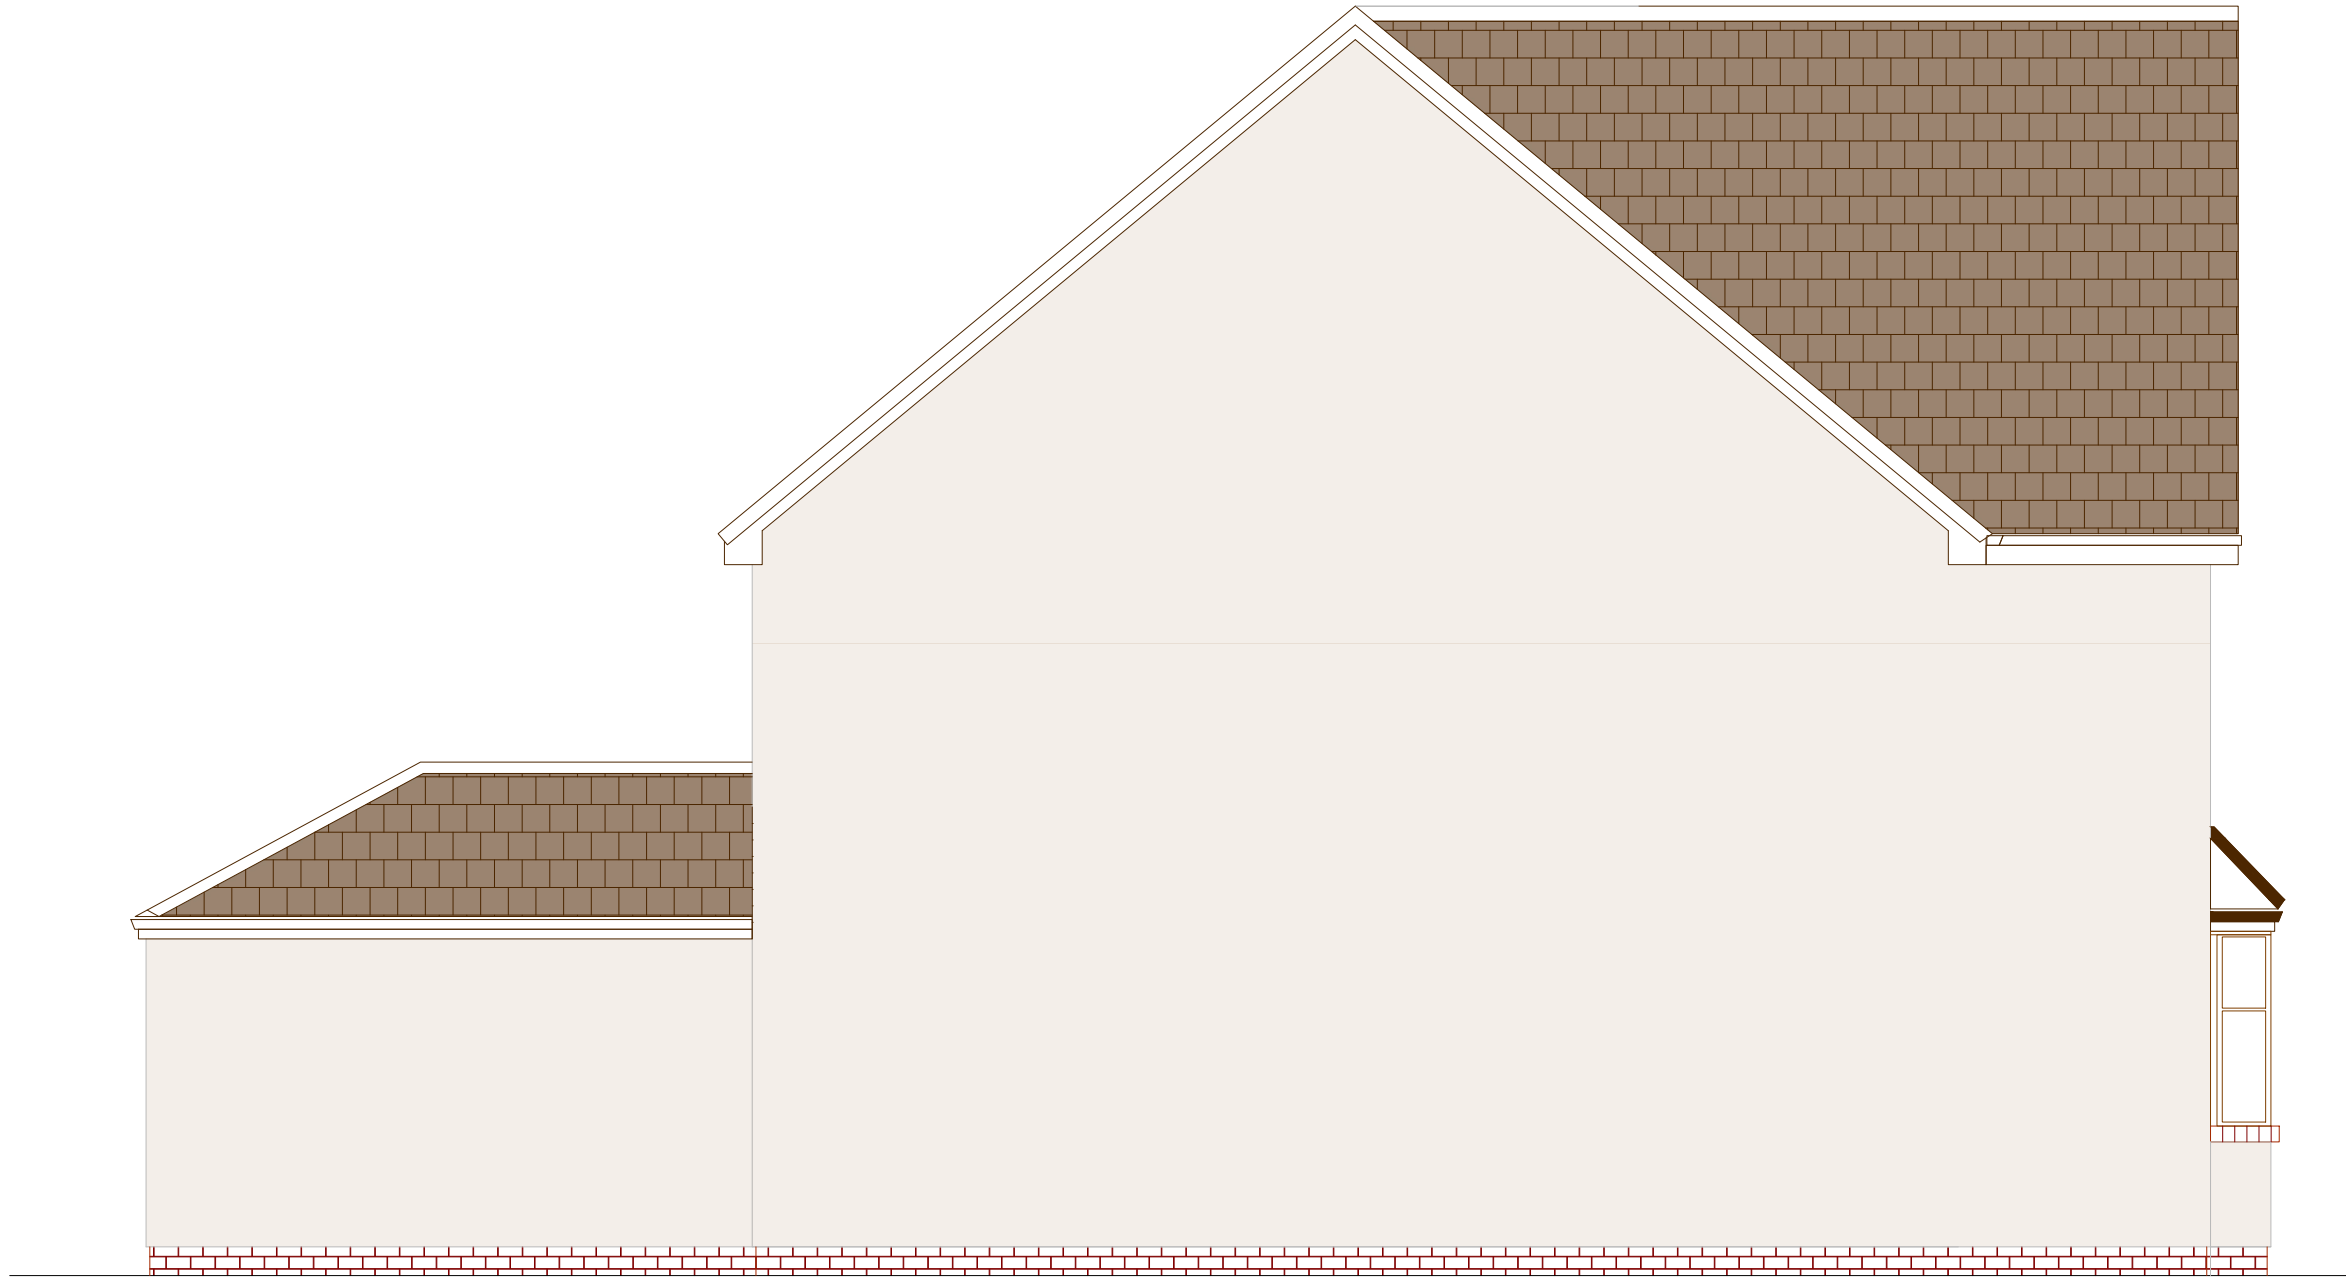


EXISTING SIDE ELEVATION

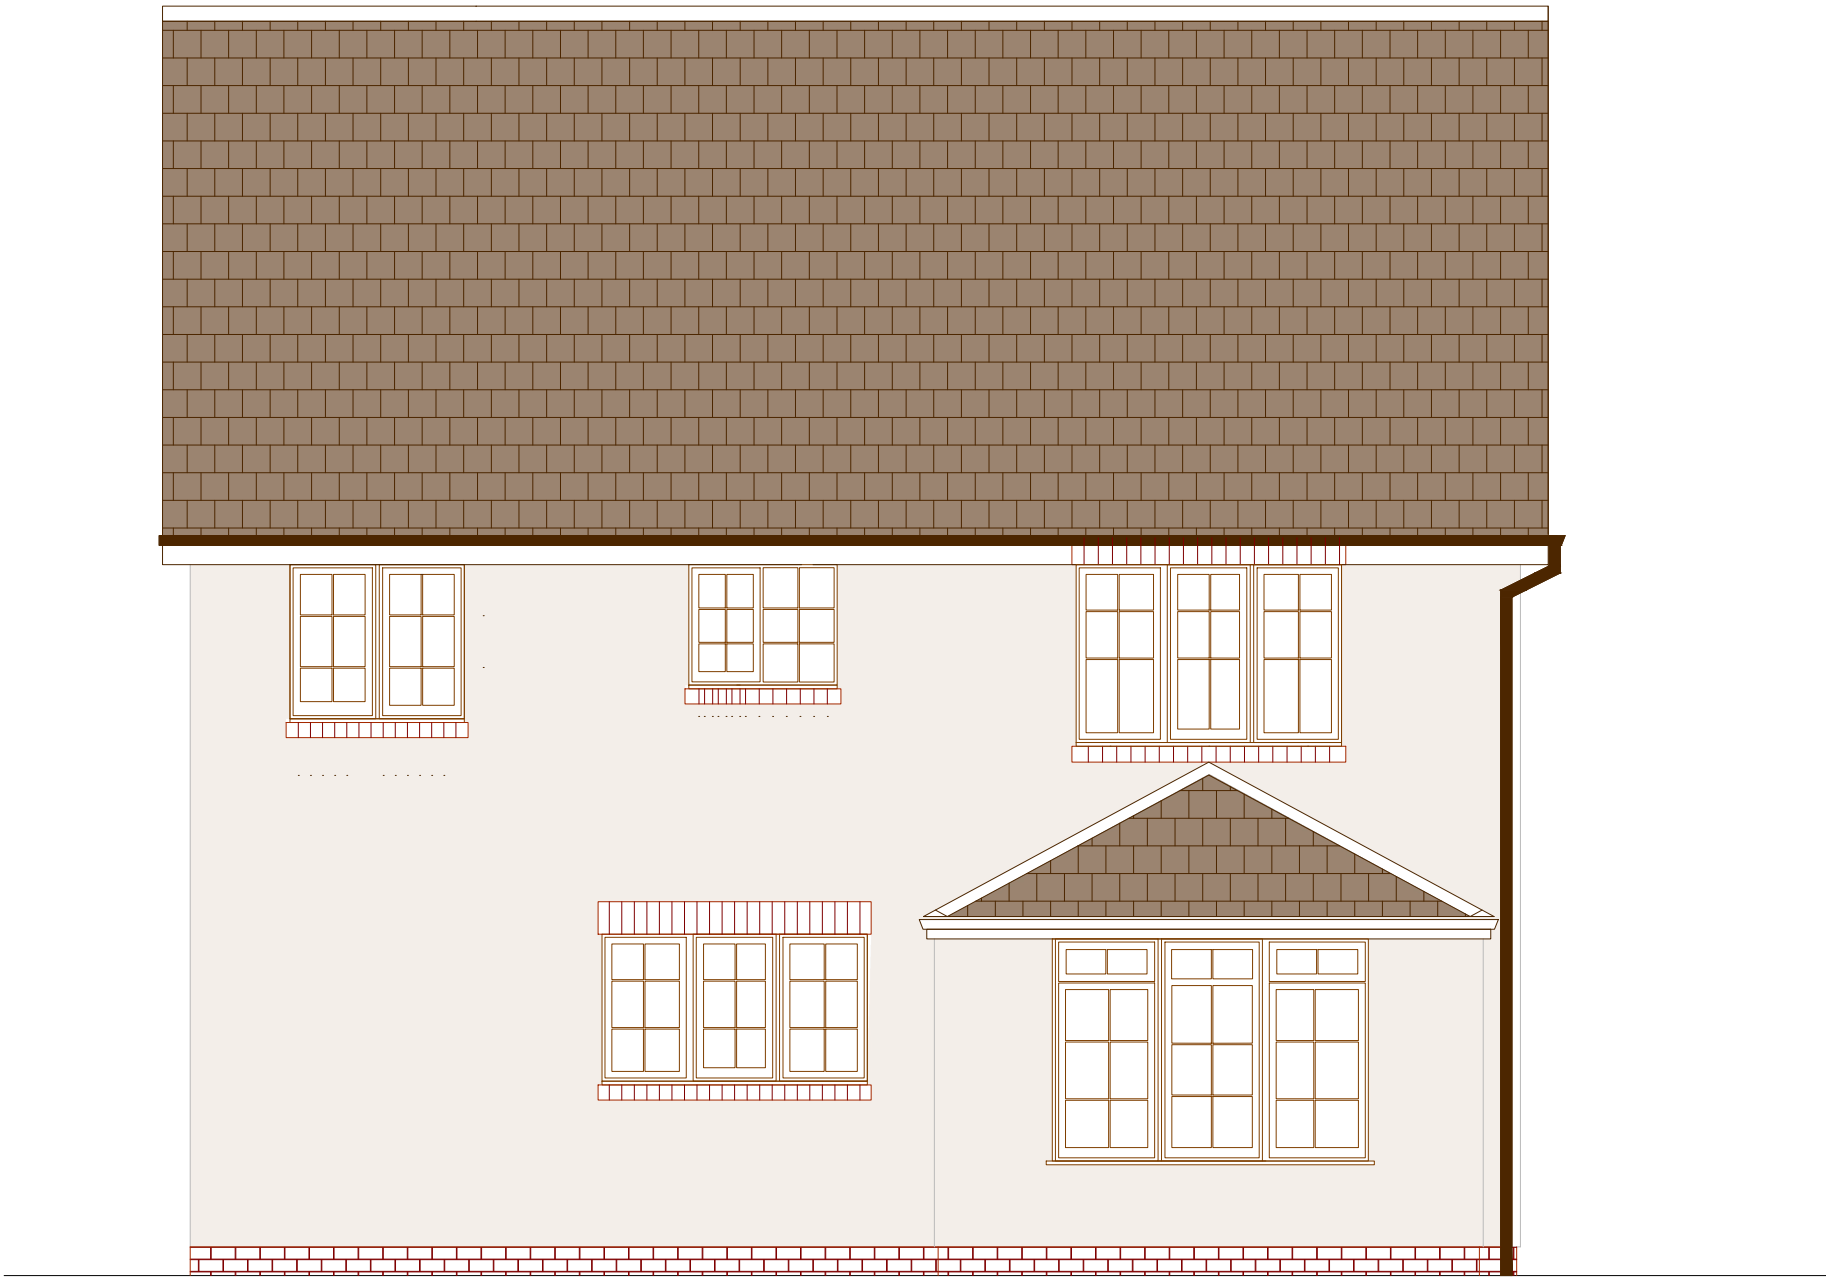

EXISTING REAR ELEVATION



EXISTING FRONT ELEVATION

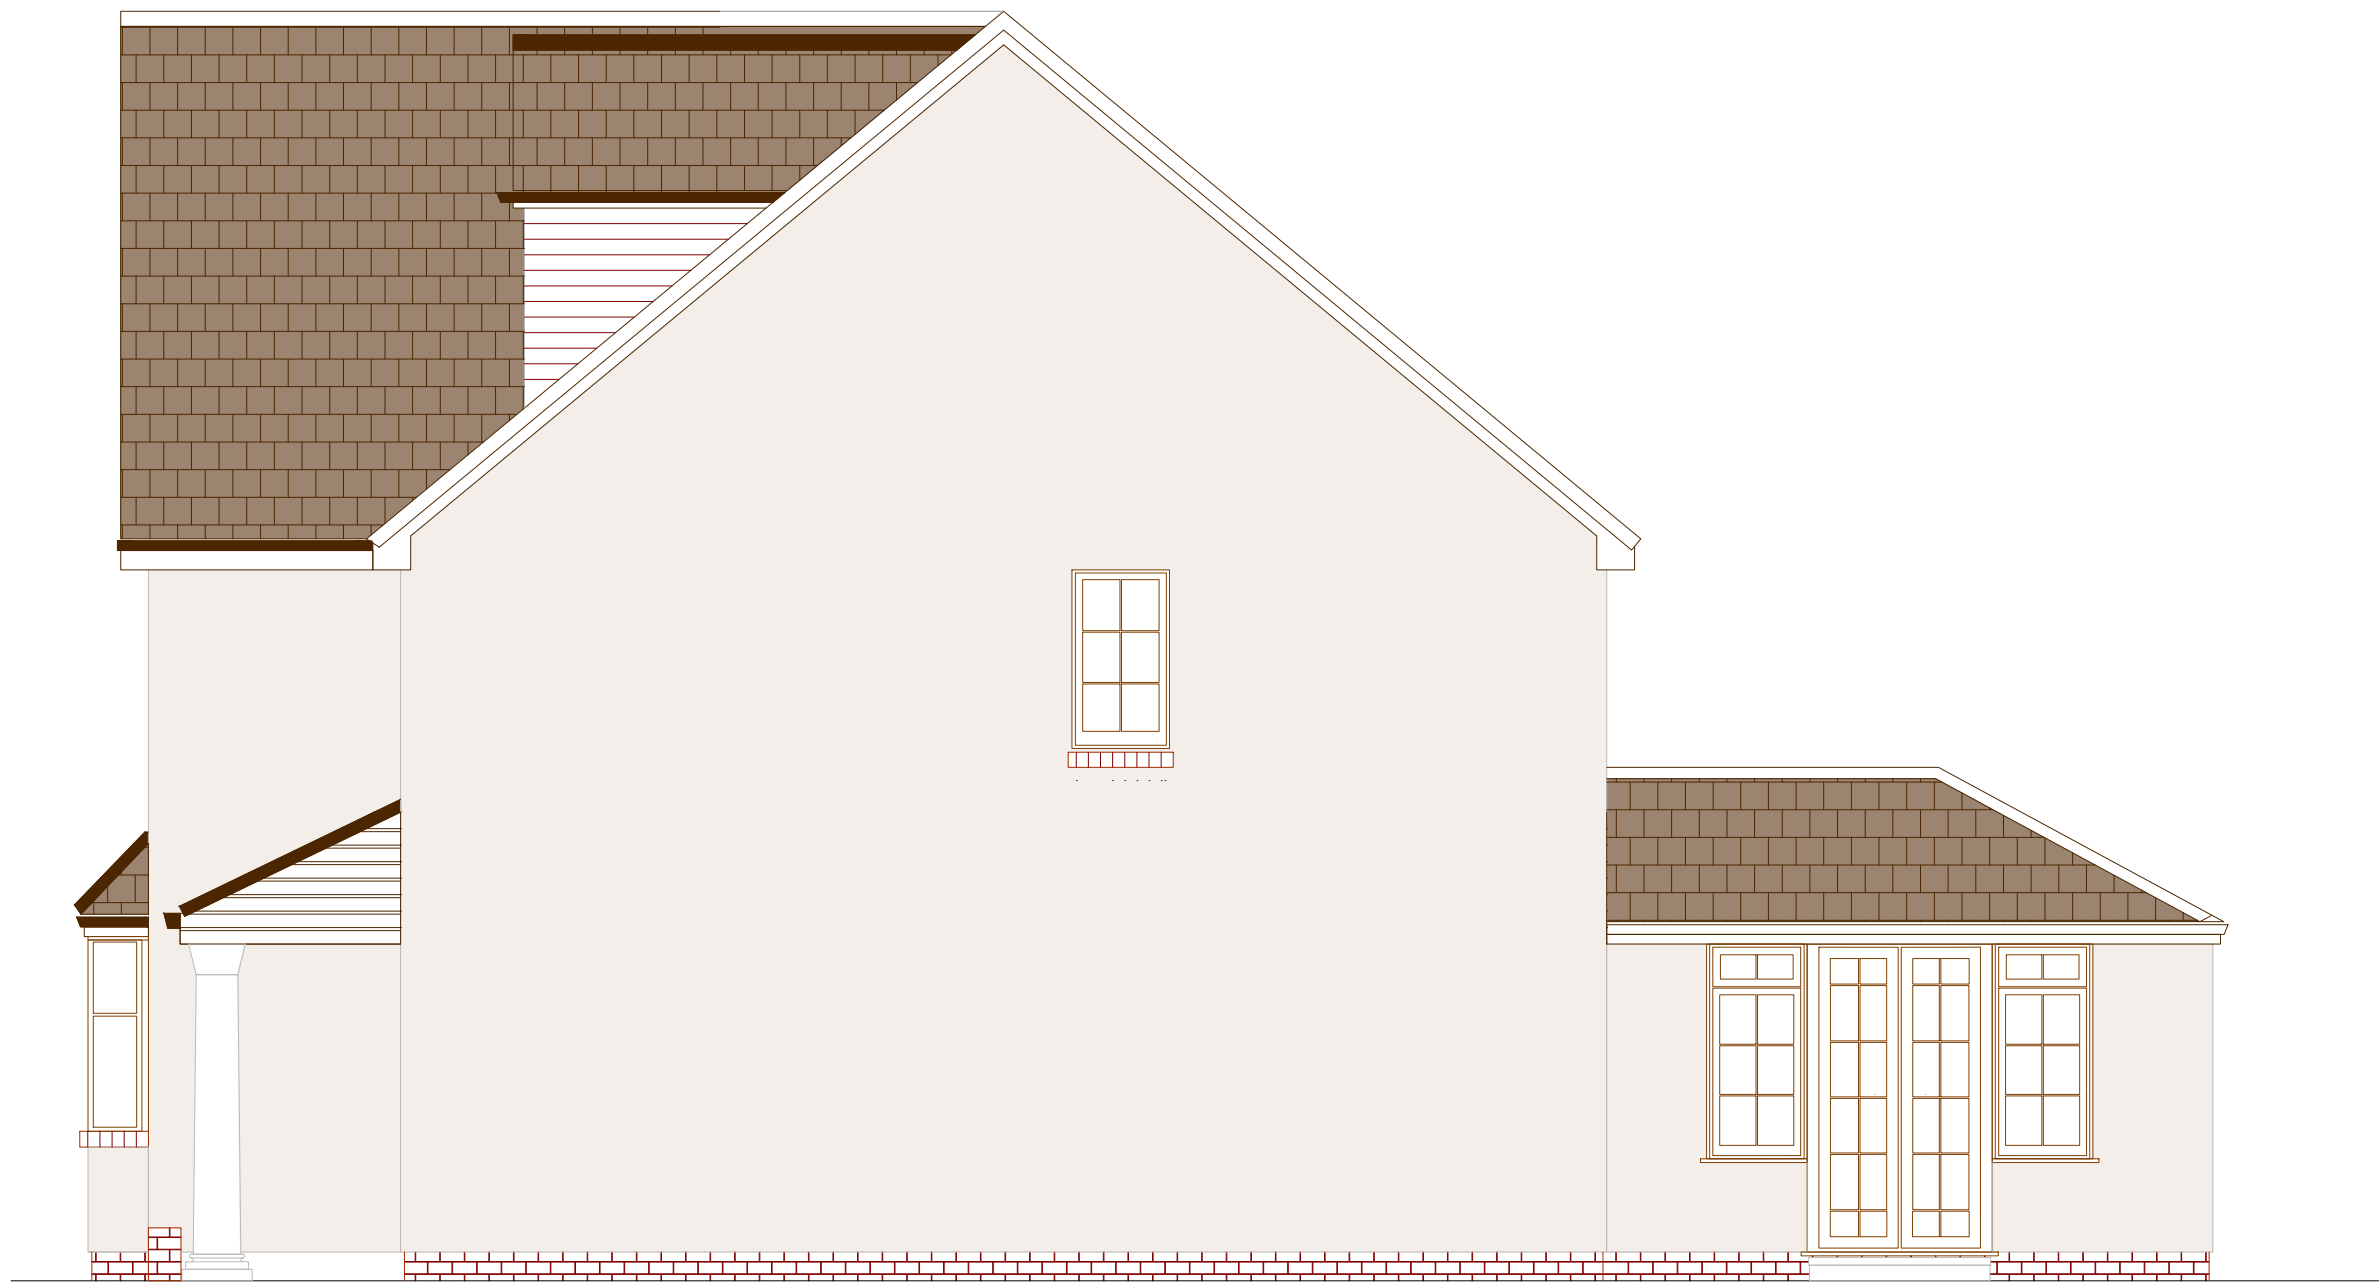

EXISTING SIDE ELEVATION

PROJECT:70 HARDMAN'S RD

Notes:

REV	DESCRIPTION	BY	DATE



Arch Designs
*Don't just dream it,
let us design it!*
ARCH DESIGNS www.archdesigns.co.uk

CLIENT: MR KRIS POLIWODZINSKI
70 HARDMAN'S RD,
WHITEFIELD, MANCHESTER,
M45 7BD,

ARCHITECT: MR REUBEN RAMELIZE
ARCH DESIGNS, WILSONS PARK C/O MAS
MONSALL ROAD
MANCHESTER M40 8WN

DRAWN: REUBEN CHECKED: checked DATE: APRIL 2024 REVISION: --

PROJECT NAME: PROPOSED FRONT PORCH LOBBY

DRAWING TITLE: EXISTING PLAN AND ELEVATIONS

SCALE: 1:50 SHEET SIZE: A1 SHEET NO: 01

PROJECT NO: 2024/02 STATUS: For Planning Only

DRAWING NO: A1/01